

TENDER DOCUMENT

FOR

**Distribution Network for Aurangabad Division of Right Main
Canal (RMC), Bihar Portion under North Koel Reservoir
Project, Jharkhand and Bihar
Estimated Cost (Rs. 50.81 Crores)**

TENDER NO: WAP/NK/RMC/DIST/AURANGABAD/2025

TENDER DRAWINGS

Issued to M/s



NORTH KOEL RESERVOIR PROJECT

FEBRUARY 2025

Completion of Balance
Works of North Koel
Reservoir Project

DRAWING REPORT – HETAMPUR DY.
(OFFTAKING FROM RIGHT MAIN CANAL AT
73.100 KM)



WAPCOS LIMITED

(GOVT. OF INDIA UNDERTAKING)
76- C SECTOR-18 INDUSTRIAL AREA,
GURUGRAM-122015 (HARYANA)

वाष्कोस




WAPCOS

INDEX		
S.NO	DESCRIPTION	PAGE NO.
1	L-SECTION OF HETAMPUR DISTY.	1
2	TYPICAL X-SECTION OF HETAMPUR DISTY.	13
3	CROSS-SECTION OF HETAMPUR DISTY.	47
4	DRAWINGS OF STRUCTURES	89

L-SECTION

L- SECTION OF HETAMPUR DISTRIBUTARY
(OFFTAKE FROM RD - 73+100 KM. (LT), NORTH KOEL RIGHT MAIN CANAL)
FROM CH 0+000 TO 1+500

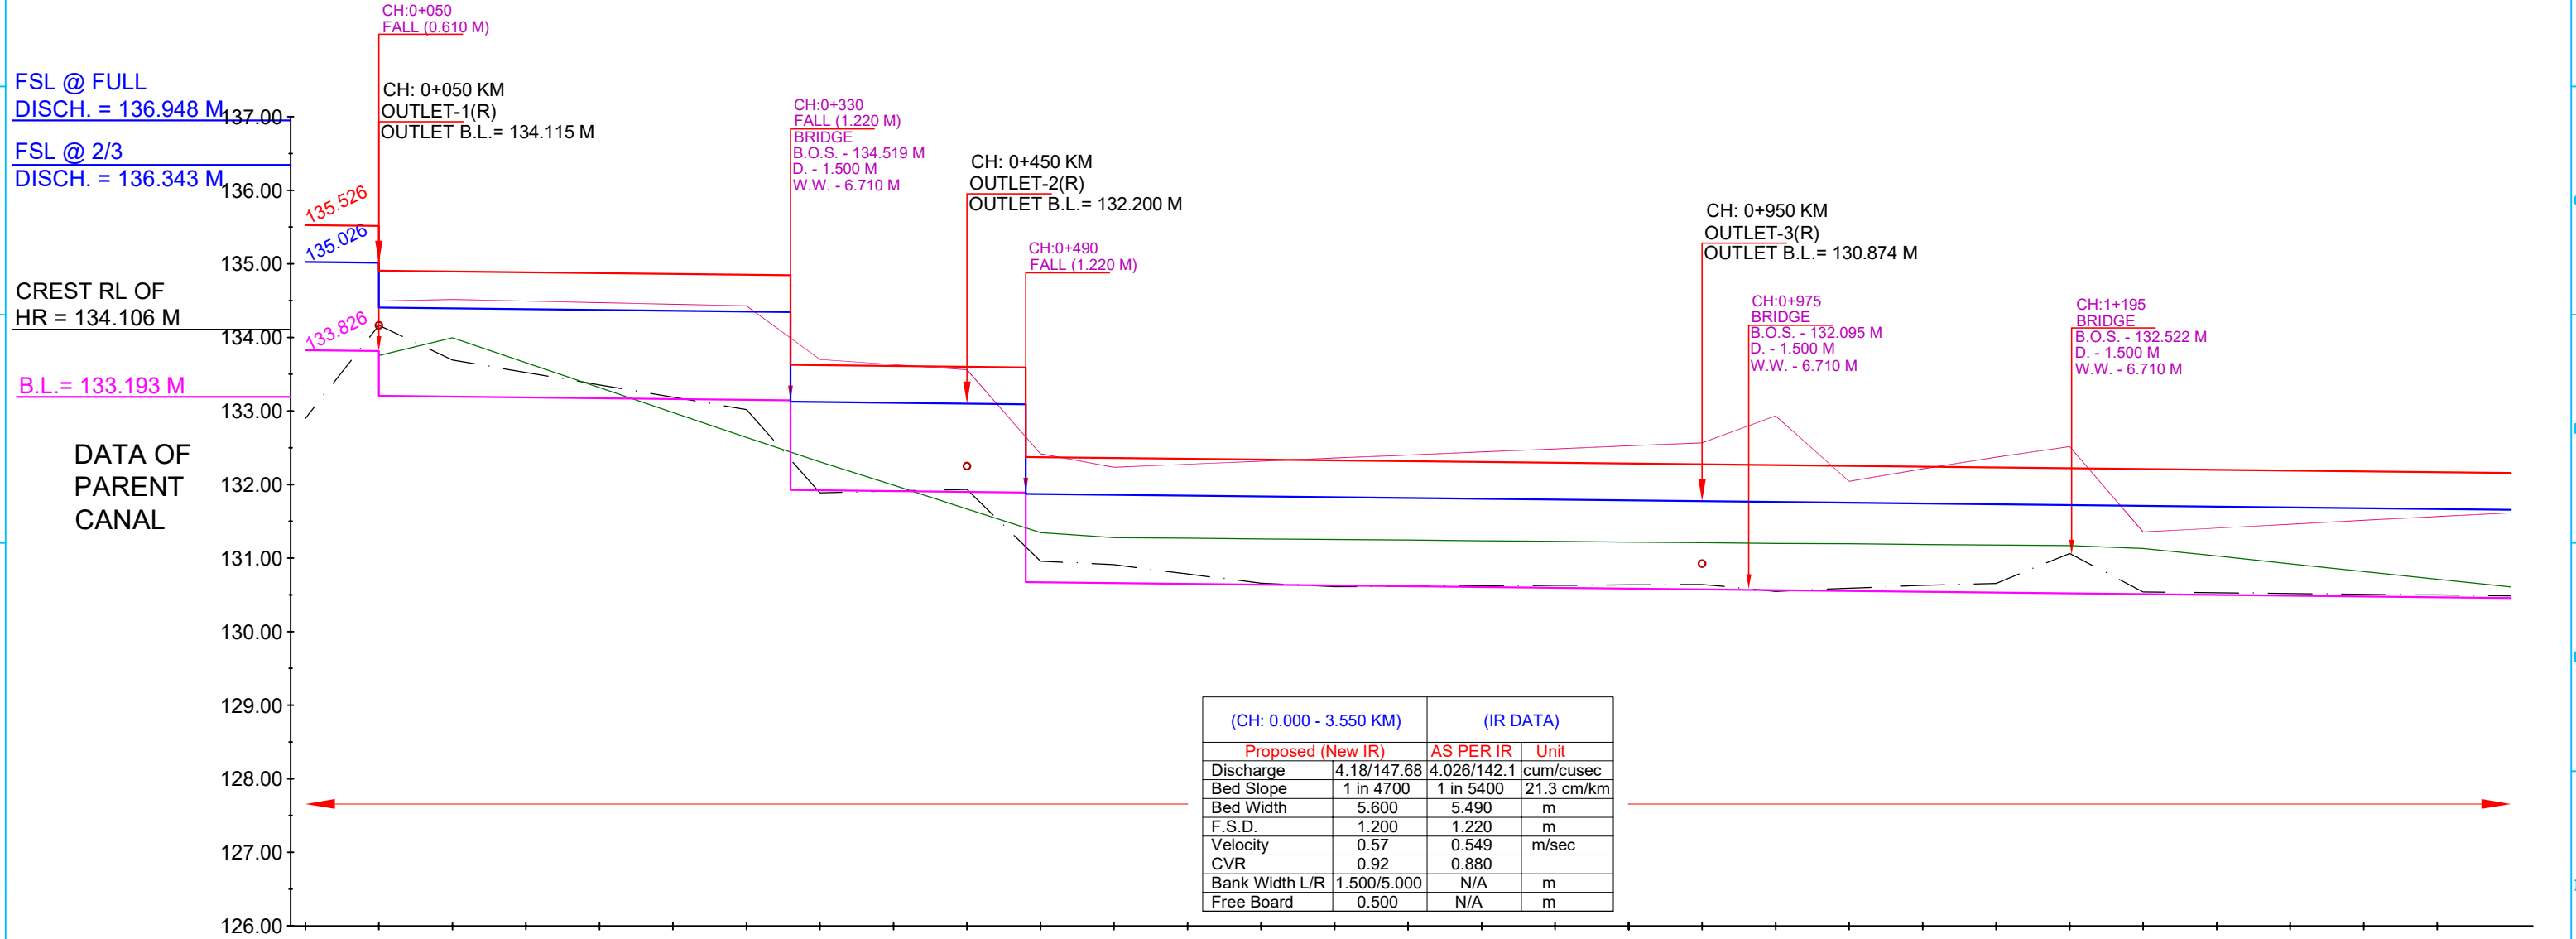

Chainage IN KM	EXISTING DATA			DESIGN DATA		
	NSL	TOP OF BANK LEVEL	Bed Level	Proposed Bed Level	F.S.L.	TOP OF BANK LEVEL
+ 0+000			132.901	133.826	135.026	135.526
+ 0+050	133.755	134.493	134.163	133.815	135.015	135.515
+ 0+100	133.994	134.516	133.692	133.195	134.405	134.905
+ 0+150	133.655	134.495	133.524	133.184	134.384	134.884
+ 0+200	133.318	134.473	133.355	133.173	134.373	134.873
+ 0+250	132.979	134.451	133.188	133.163	134.363	134.863
+ 0+300	132.640	134.429	133.019	133.152	134.352	134.852
+ 0+350	132.310	133.700	131.886	133.146	134.346	134.846
+ 0+400	131.990	133.631	131.911	131.926	133.126	133.826
+ 0+450	131.669	133.562	131.934	131.922	133.122	133.822
+ 0+500	131.345	132.419	130.958	130.672	131.872	132.372
+ 0+550	131.279	132.236	130.901	130.670	131.870	132.370
+ 0+600	131.270	132.277	130.783			
+ 0+650	131.261	132.319	130.660	130.659	131.859	132.359
+ 0+700	131.252	132.360	130.610	130.648	131.848	132.348
+ 0+750	131.244	132.402	130.616	130.638	131.838	132.338
+ 0+800	131.235	132.443	130.622	130.627	131.827	132.327
+ 0+850	131.226	132.485	130.629	130.616	131.816	132.316
+ 0+900	131.217	132.526	130.635	130.606	131.806	132.306
+ 0+950	131.209	132.568	130.642	130.595	131.795	132.295
+ 1+000	131.200	132.935	130.548	130.585	131.785	132.285
+ 1+050	131.194	132.043	130.591	130.574	131.774	132.274
+ 1+100	131.186	132.212	130.628	130.563	131.763	132.263
+ 1+150	131.178	132.371	130.655	130.553	131.753	132.253
+ 1+200	131.170	132.517	131.063	130.542	131.742	132.242
+ 1+250	131.132	131.356	130.540	130.531	131.731	132.231
+ 1+300	131.028	131.408	130.529	130.521	131.721	132.221
+ 1+350	130.923	131.460	130.519	130.510	131.710	132.210
+ 1+400	130.818	131.513	130.508	130.499	131.699	132.199
+ 1+450	130.713	131.564	130.498	130.489	131.689	132.189
+ 1+500	130.609	131.616	130.487	130.478	131.678	132.178
				130.467	131.667	132.167
				130.457	131.657	132.157

LEGEND

NSL

EXISTING TOP OF BANK

EXISTING FALL

MODIFIED FALL

NEW FALL

EXISTING BED LEVEL

PROPOSED BED LEVEL

PROPOSED FSL

PROPOSED TOP OF BANK LEVEL

IMPLEMENTING AGENCY :-
WAPCOS LTD.

PROJECT TITLE :-

NORTH KOEL RESERVOIR PROJECT, BIHAR AND JHARKHAND

DRAWING TITLE :-


L- SECTION OF HETAMPUR DY. (OFFTAKE FROM RD - 73+100 KM. (L), NORTH KOEL RIGHT MAIN CANAL)

DRAWING NO. :-

WAP/ INFRA/ NORTHKOEL/ BC/ R-24/ LSEC-

01 of 11

L- SECTION OF HETAMPUR DISTRIBUTARY
(OFFTAKE FROM RD - 73+100 KM. (LT), NORTH KOEL RIGHT MAIN CANAL)
FROM CH 1+500 TO 3+000

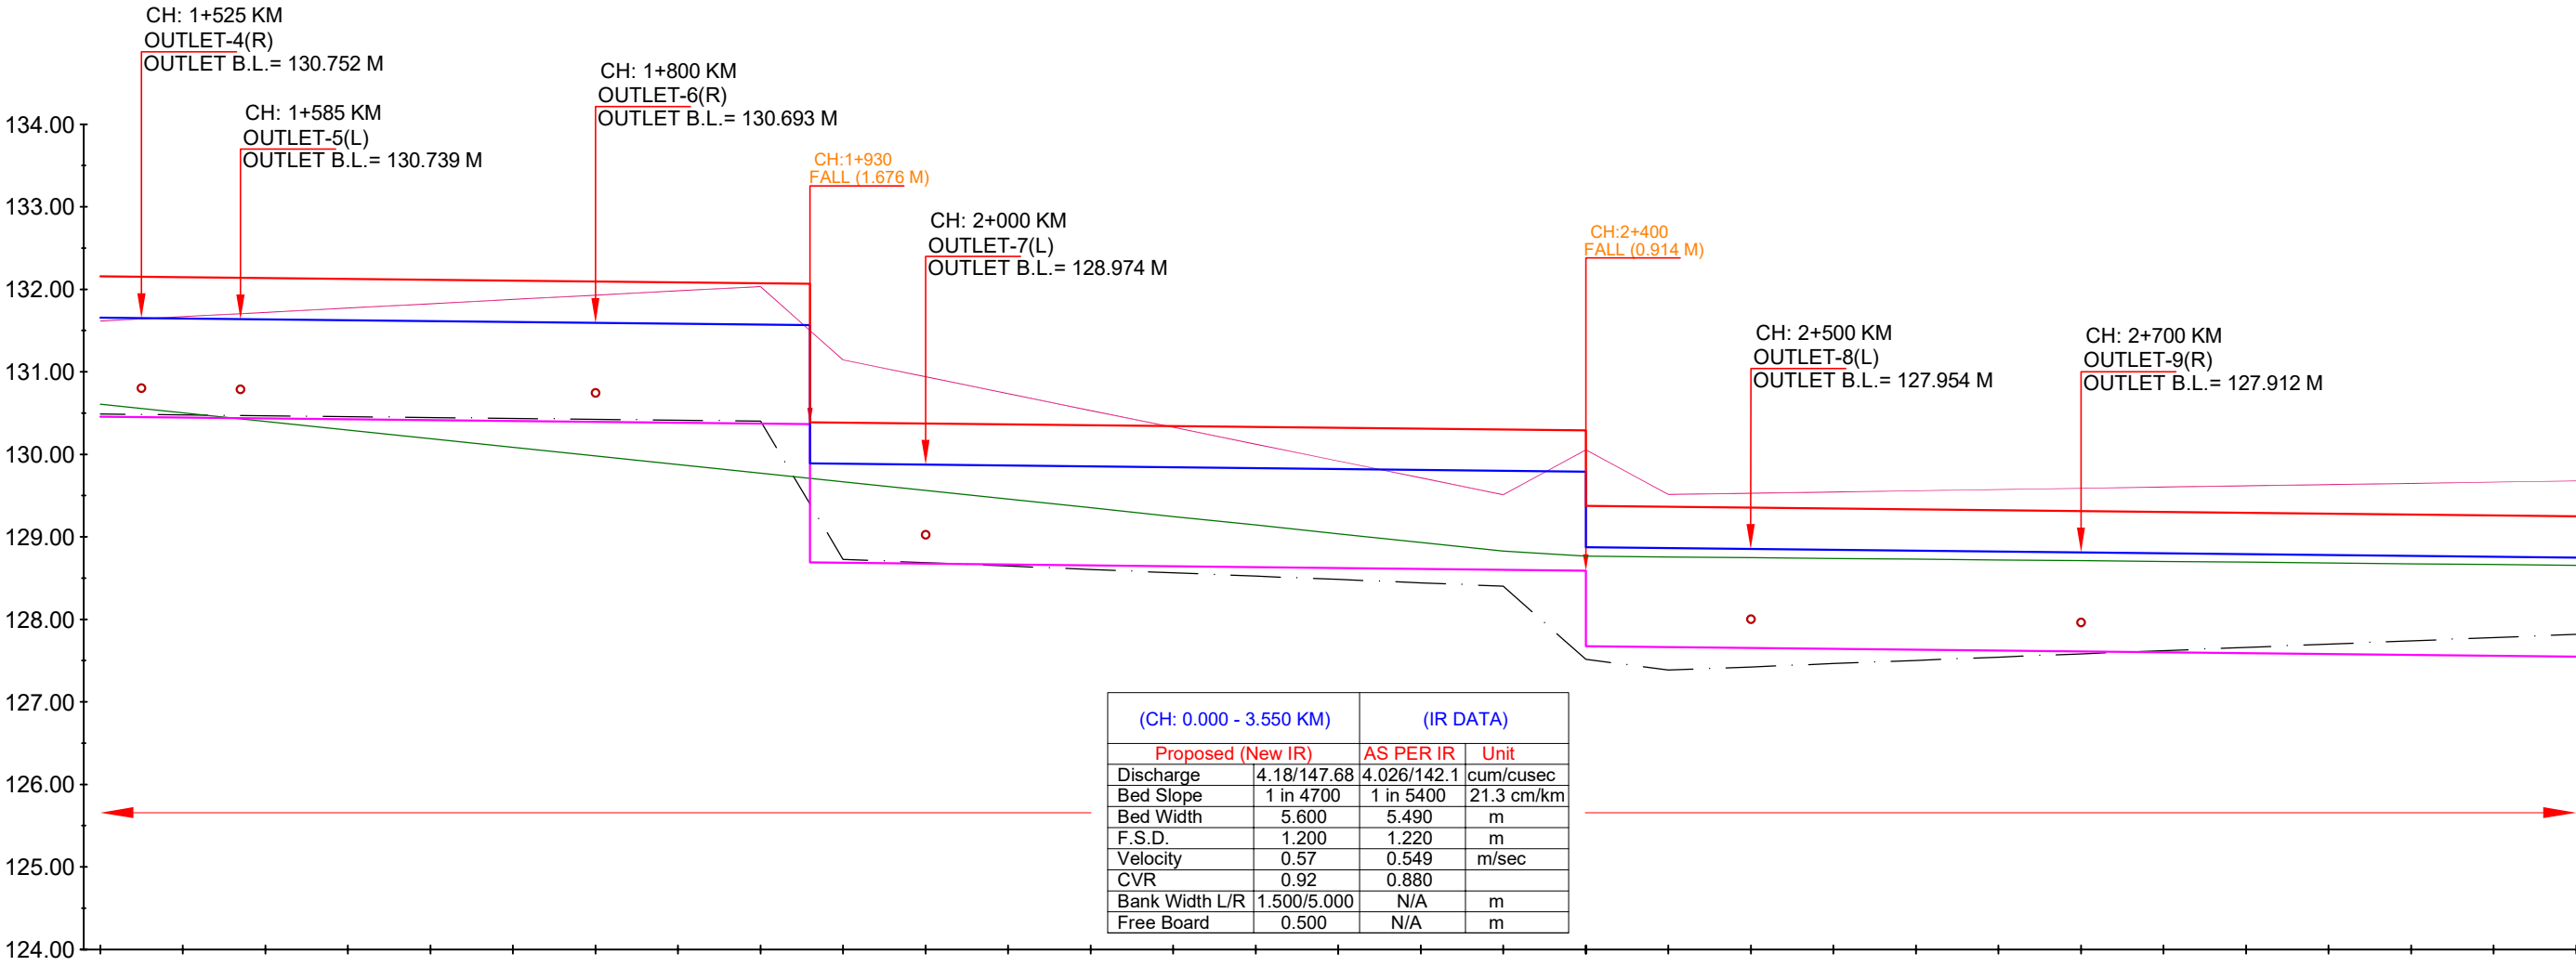

EXISTING DATA	DESIGN DATA		
	TOP OF BANK LEVEL	F.S.L.	Proposed Bed Level
Bed Level	130.487	131.657	130.457
TOP OF BANK LEVEL	131.616	131.652	130.452
NSL	130.609	131.646	130.446
Chainage IN KM	1+500	1+550	1+600
	1+650	1+700	1+750
	1+800	1+850	1+900
	1+950	2+000	2+050
	2+100	2+150	2+200
	2+250	2+300	2+350
	2+400	2+450	2+500
	2+550	2+600	2+650
	2+700	2+750	2+800
	2+850	2+900	2+950
	3+000		

LEGEND

NSL

EXISTING TOP OF BANK

EXISTING FALL

MODIFIED FALL

NEW FALL

EXISTING BED LEVEL

PROPOSED BED LEVEL

PROPOSED FSL

PROPOSED TOP OF BANK LEVEL

IMPLEMENTING AGENCY :-
WAPCOS LTD.

PROJECT TITLE :-
DRAWING TITLE :-
DRAWING NO. :-


NORTH KOEL RESERVOIR PROJECT, BIHAR AND JHARKHAND

L- SECTION OF HETAMPUR DY. (OFFTAKE FROM RD - 73+100 KM. (L),
NORTH KOEL RIGHT MAIN CANAL)

WAP/ INFRA/ NORTHKOEL/ BC/ R-24/ LSEC-


02 of 11

L- SECTION OF HETAMPUR DISTRIBUTARY
(OFFTAKE FROM RD - 73+100 KM. (LT), NORTH KOEL RIGHT MAIN CANAL)
FROM CH 3+000 TO 4+500

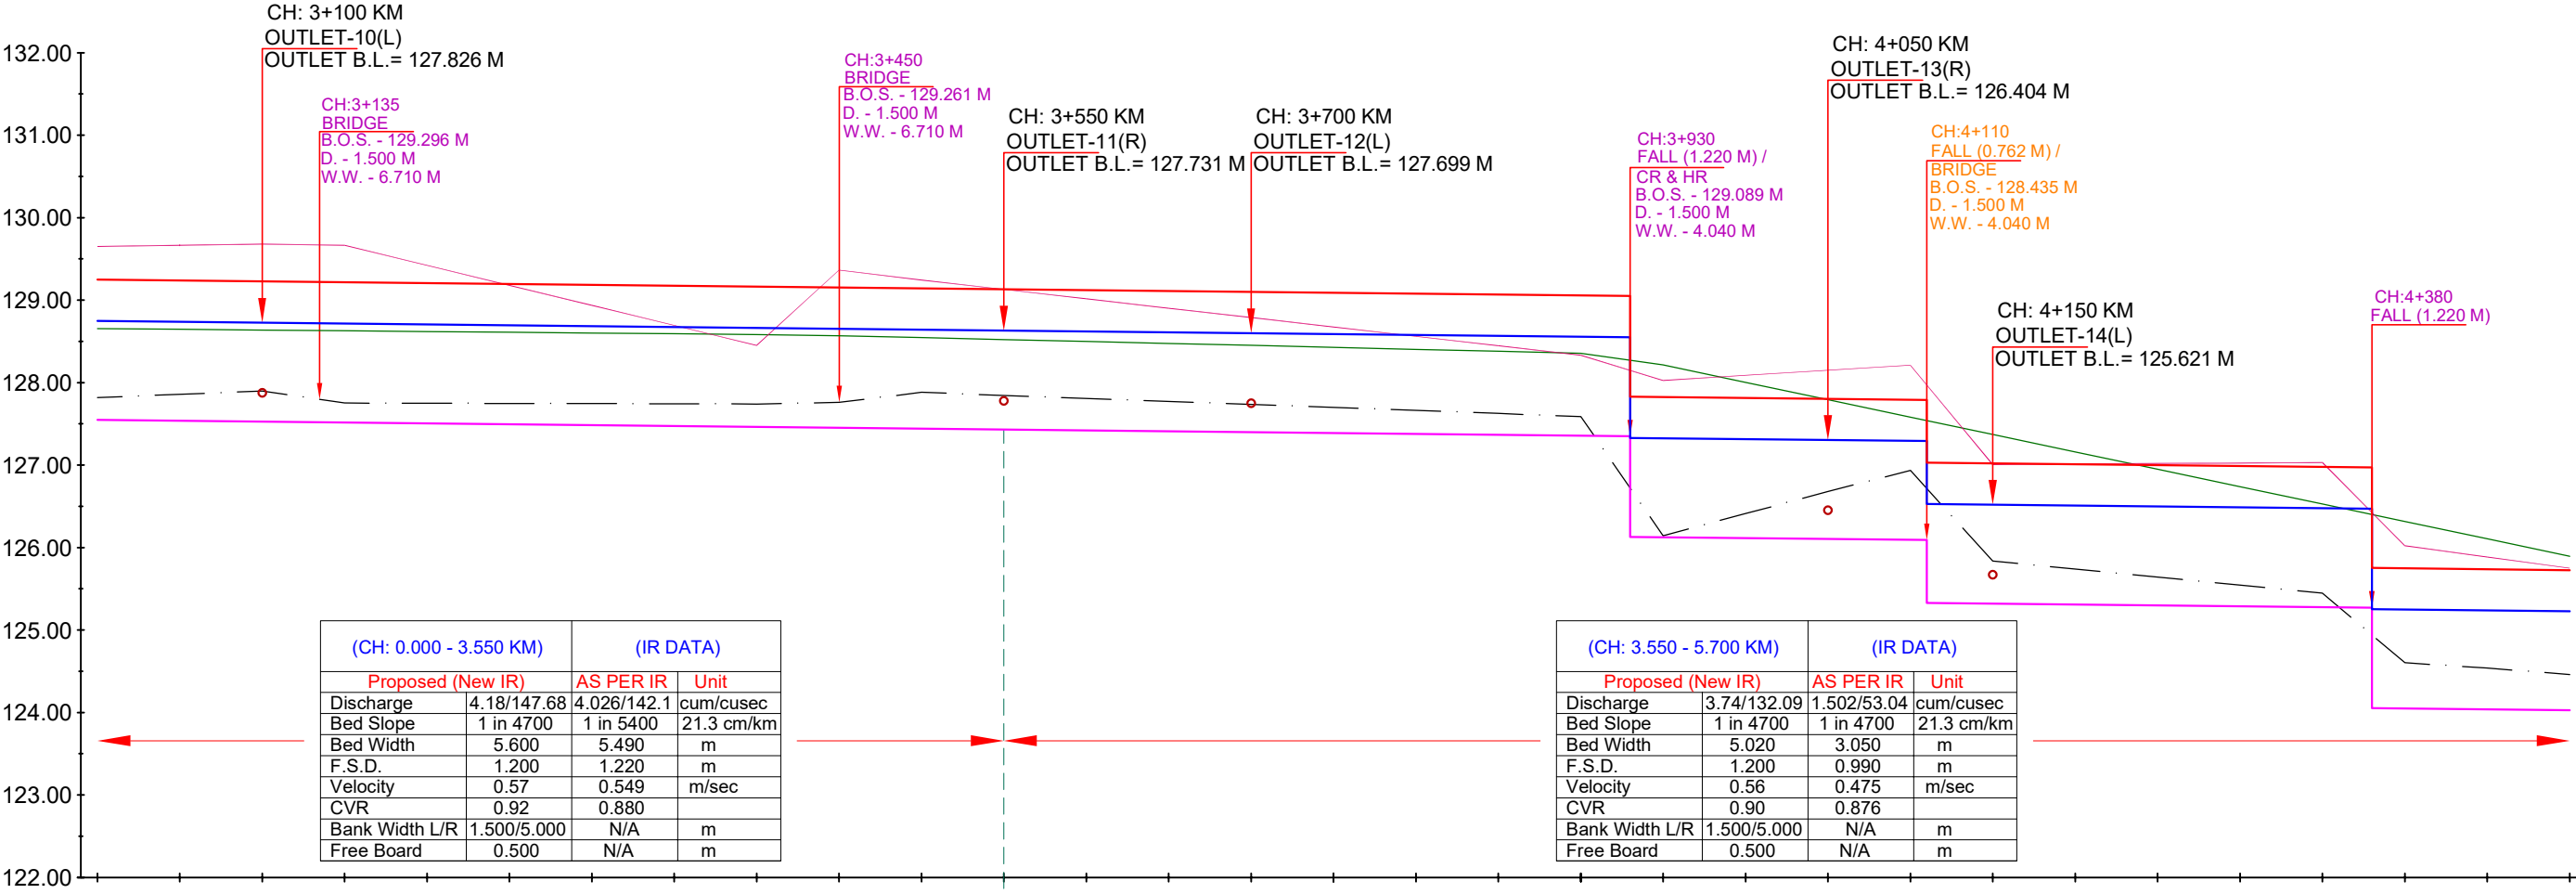


	EXISTING DATA			DESIGN DATA		
	NSL	TOP OF BANK LEVEL	Bed Level	Proposed Bed Level	F.S.L.	TOP OF BANK LEVEL
Chainage IN KM						
+ 3+000	128.656	129.679	127.818	127.548	128.748	129.248
+ 3+050	128.647	129.694	127.858	127.537	128.737	129.237
+ 3+100	128.637	129.709	127.897	127.526	128.726	129.226
+ 3+150	128.628	129.693	127.752	127.516	128.716	129.216
+ 3+200	128.619	129.450	127.749	127.505	128.705	129.205
+ 3+250	128.610	129.207	127.748	127.495	128.695	129.195
+ 3+300	128.601	128.964	127.745	127.484	128.684	129.184
+ 3+350	128.592	128.722	127.744	127.473	128.673	129.173
+ 3+400	128.583	128.478	127.741	127.463	128.663	129.163
+ 3+450	128.569	129.392	127.761	127.452	128.652	129.152
+ 3+500	128.545	129.272	127.882	127.441	128.641	129.141
+ 3+550	128.522	129.158	127.845	127.431	128.631	129.131
+ 3+600	128.498	129.044	127.808	127.420	128.620	129.120
+ 3+650	128.474	128.930	127.772	127.409	128.609	129.109
+ 3+700	128.451	128.816	127.735	127.399	128.599	129.099
+ 3+750	128.427	128.702	127.698	127.388	128.588	129.088
+ 3+800	128.403	128.588	127.662	127.377	128.577	129.077
+ 3+850	128.379	128.474	127.626	127.367	128.567	129.067
+ 3+900	128.356	128.360	127.589	127.356	128.556	129.056
+ 3+950	128.214	128.055	126.143	127.350 126.130 126.092 126.126	128.550 127.330 127.292 127.326	129.050 127.830 127.792 127.826
+ 4+000	128.002	128.116	126.412	126.115	127.315	127.815
+ 4+050	127.792	128.178	126.680	126.104	127.304	127.804
+ 4+100	127.581	128.239	126.935	126.094 126.092 125.330	127.294 127.292 126.530	127.794 127.792 127.030
+ 4+150	127.370	127.034	125.836	125.321	126.521	127.021
+ 4+200	127.160	127.040	125.739	125.310	126.510	127.010
+ 4+250	126.949	127.047	125.642	125.300	126.500	127.000
+ 4+300	126.739	127.053	125.544	125.289	126.489	126.989
+ 4+350	126.528	127.059	125.447	125.278	126.478	126.978
+ 4+400	126.317	126.050	124.603	125.272 124.052 124.048	126.472 125.252 125.248	126.972 125.752 125.748
+ 4+450	126.107	125.914	124.539	124.037	125.237	125.737
+ 4+500	125.896	125.778	124.460	124.027	125.227	125.727

CH:5+980
FALL (1.520 M)

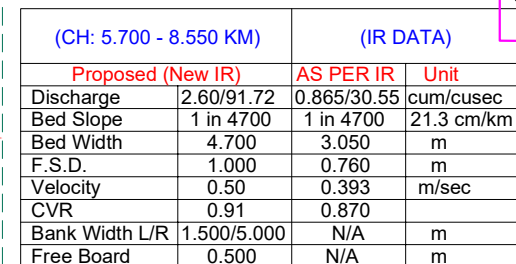

LEGEND				IMPLEMENTING AGENCY :- WAPCOS LTD. 	PROJECT TITLE :-	NORTH KOEL RESERVOIR PROJECT, BIHAR AND JHARKHAND		
	NSL		EXISTING BED LEVEL		DRAWING TITLE :-	L- SECTION OF HETAMPUR DY. (OFFTAKE FROM RD - 73+100 KM. (L), NORTH KOEL RIGHT MAIN CANAL)		
	EXISTING TOP OF BANK		PROPOSED BED LEVEL		DRAWING NO. :-	WAP/ INFRA/ NORTHKOEL/ BC/ R-24/ LSEC- 04 of 11		
	EXISTING FALL		PROPOSED FSL					
	MODIFIED FALL		PROPOSED TOP OF BANK LEVEL					
	NEW FALL							

L- SECTION OF HETAMPUR DISTRIBUTARY
(OFFTAKE FROM RD - 73+100 KM. (LT), NORTH KOEL RIGHT MAIN CANAL)
FROM CH 6+000 TO 7+500

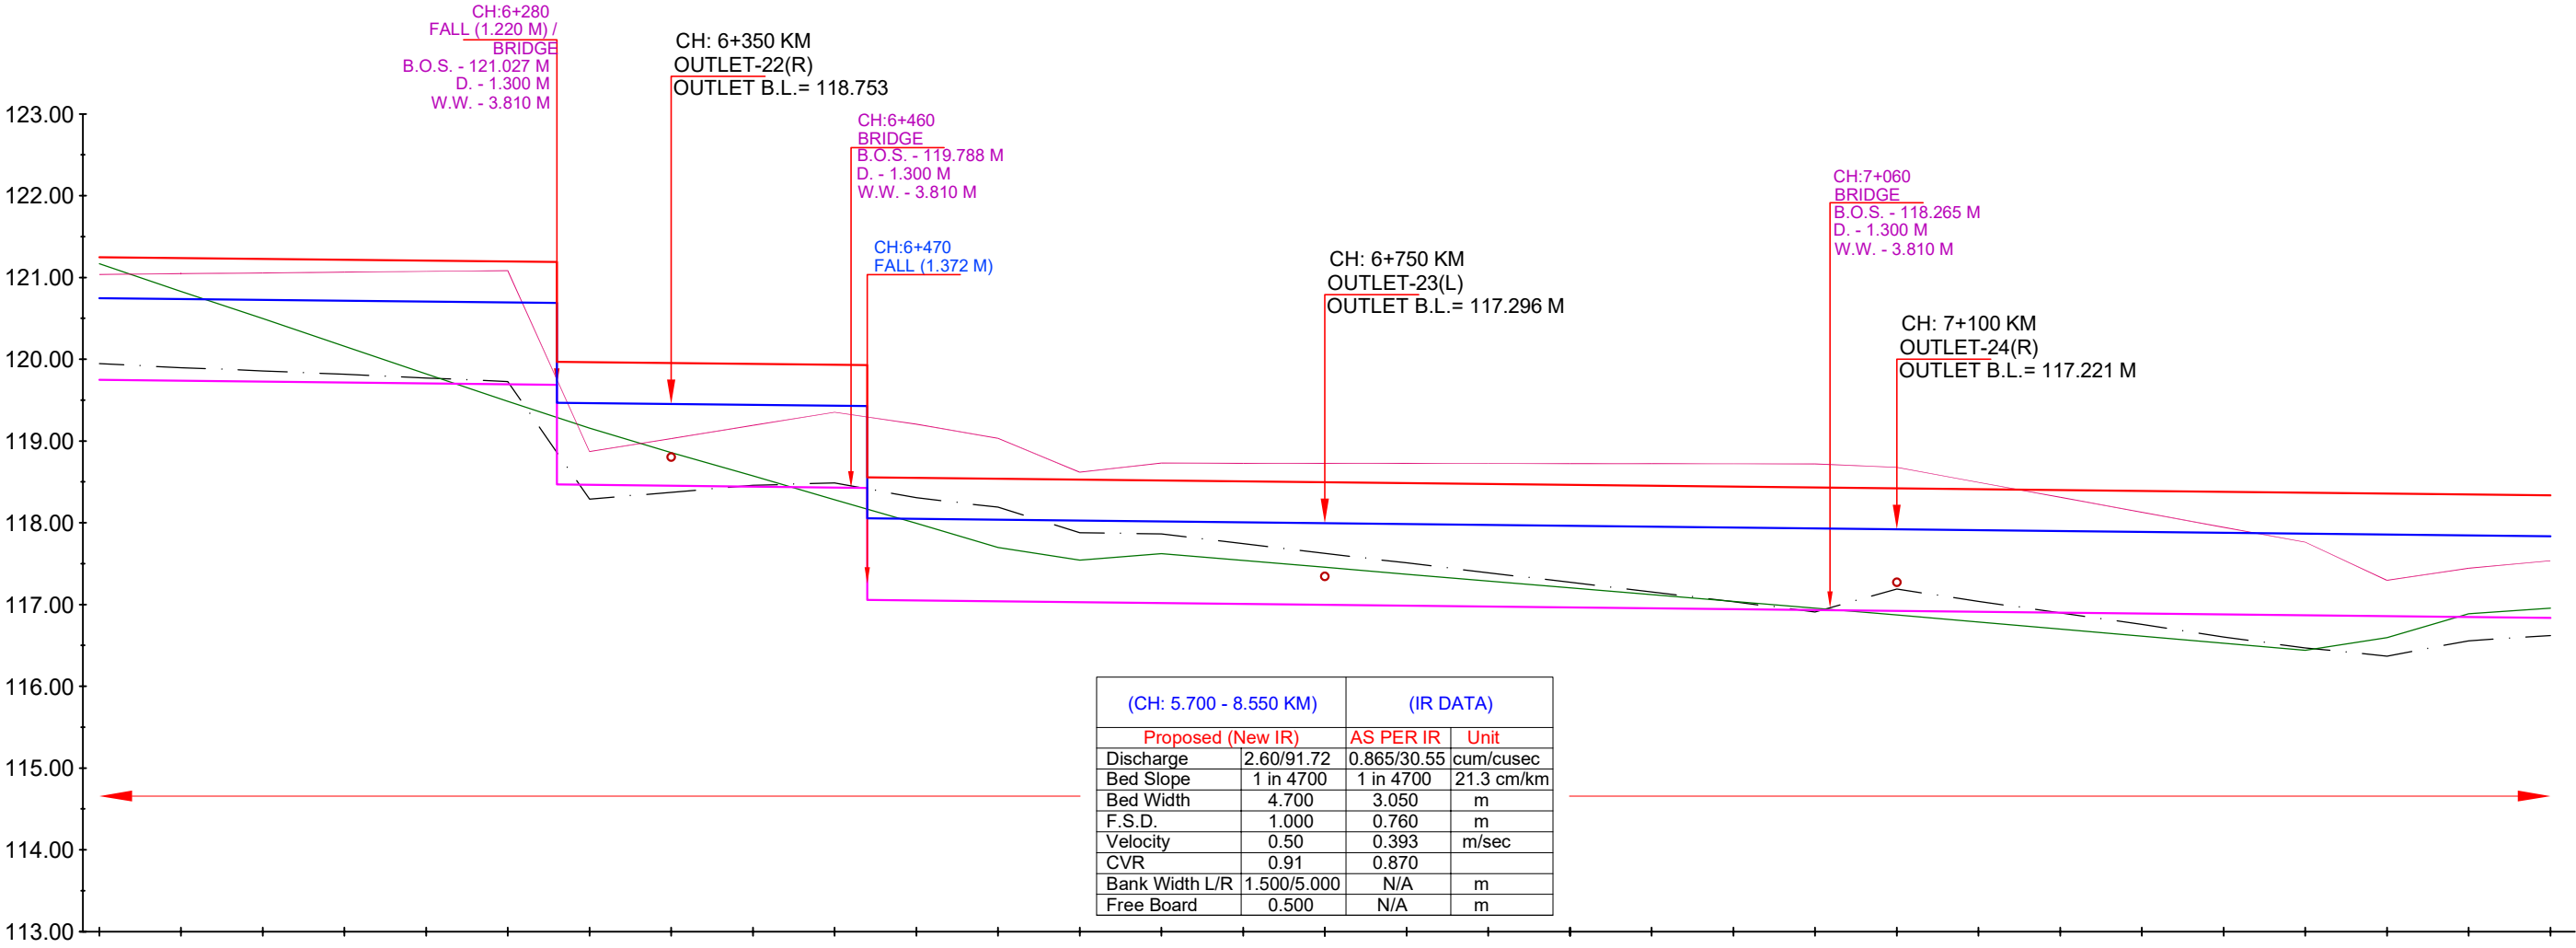

Chainage IN KM	DESIGN DATA			EXISTING DATA		
	TOP OF BANK LEVEL	F.S.L.	Proposed Bed Level	Bed Level	TOP OF BANK LEVEL	NSL
- 6+000	121.247	120.747	119.747	119.947	121.036	121.168
- 6+050	121.237	120.737	119.737	119.897	121.046	120.831
- 6+100	121.226	120.726	119.726	119.857	121.056	120.495
- 6+150	121.215	120.715	119.715	119.815	121.066	120.159
- 6+200	121.205	120.705	119.705	119.771	121.075	119.822
- 6+250	121.194	120.694	119.694	119.727	121.085	119.486
- 6+300	121.188 121.968 119.964	120.688 119.688 119.464	119.688 118.468 118.464	119.688 119.468 118.289	118.870	119.156
- 6+350	119.953	119.453	118.453	118.372	119.031	118.865
- 6+400	119.942	119.442	118.442	118.457	119.191	118.575
- 6+450	119.932	119.432	118.432	118.488	119.352	118.280
- 6+500	119.927 118.555	119.427 118.055	118.427 117.055	118.427 118.049	119.206	117.993
- 6+550	118.538	118.038	117.038	118.190	119.032	117.699
- 6+600	118.528	118.028	117.028	117.879	118.619	117.543
- 6+650	118.517	118.017	117.017	117.863	118.729	117.621
- 6+700	118.506	118.006	117.006	117.744	118.728	117.538
- 6+750	118.496	117.996	116.996	117.625	118.727	117.455
- 6+800	118.485	117.985	116.985	117.509	118.726	117.371
- 6+850	118.475	117.975	116.975	117.389	118.725	117.288
- 6+900	118.464	117.964	116.964	117.272	118.723	117.205
- 6+950	118.453	117.953	116.953	117.154	118.723	117.122
- 7+000	118.443	117.943	116.943	117.035	118.722	117.039
- 7+050	118.432	117.932	116.932	116.909	118.720	116.957
- 7+100	118.421	117.921	116.921	117.189	118.678	116.871
- 7+150	118.411	117.911	116.911	117.039	118.495	116.785
- 7+200	118.400	117.900	116.900	116.898	118.312	116.699
- 7+250	118.389	117.889	116.889	116.757	118.129	116.613
- 7+300	118.379	117.879	116.879	116.602	117.946	116.527
- 7+350	118.368	117.868	116.868	116.470	117.763	116.441
- 7+400	118.358	117.858	116.858	116.369	117.297	116.594
- 7+450	118.347	117.847	116.847	116.557	117.443	116.886
- 7+500	118.336	117.836	116.836	116.620	117.536	116.955

LEGEND

	NSL		EXISTING BED LEVEL
	EXISTING TOP OF BANK		PROPOSED BED LEVEL
	EXISTING FALL		PROPOSED FSL
	MODIFIED FALL		PROPOSED TOP OF BANK LEVEL
	NEW FALL		

IMPLEMENTING AGENCY :-
WAPCOS LTD.

PROJECT TITLE :-
DRAWING TITLE :-
DRAWING NO. :-


NORTH KOEL RESERVOIR PROJECT, BIHAR AND JHARKHAND

L- SECTION OF HETAMPUR DY. (OFFTAKE FROM RD - 73+100 KM. (L),
NORTH KOEL RIGHT MAIN CANAL)

WAP/ INFRA/ NORTHKOEL/ BC/ R-24/ LSEC-

05 of 11

L- SECTION OF HETAMPUR DISTRIBUTARY
(OFFTAKE FROM RD - 73+100 KM. (LT), NORTH KOEL RIGHT MAIN CANAL)
FROM CH 7+500 TO 9+000

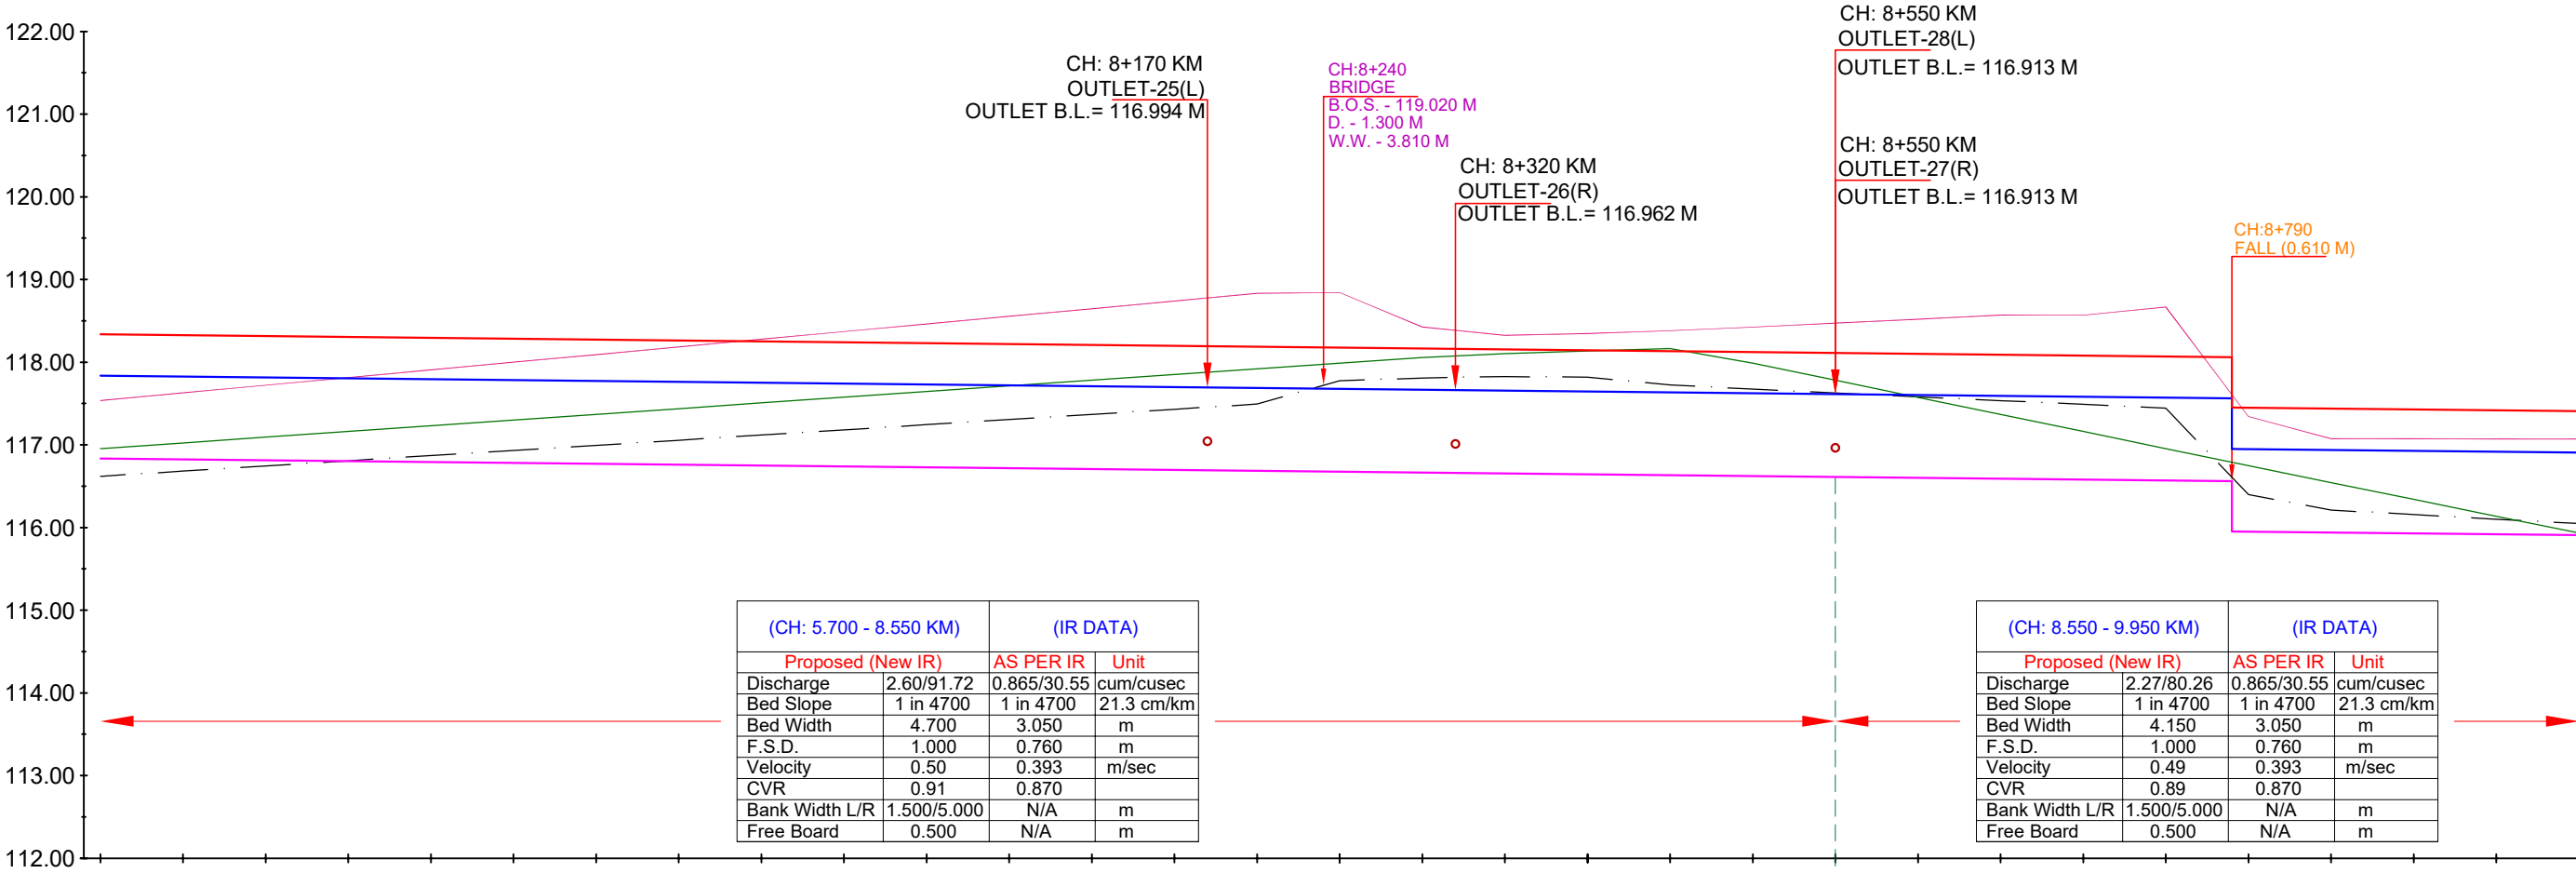

Chainage IN KM	EXISTING DATA			DESIGN DATA		
	NSL	TOP OF BANK LEVEL	Bed Level	Proposed Bed Level	F.S.L.	TOP OF BANK LEVEL
+ 7+500	116.955	117.536	116.620	116.836	117.836	118.336
+ 7+550	117.024	117.628	116.682	116.826	117.826	118.326
+ 7+600	117.093	117.721	116.745	116.815	117.815	118.315
+ 7+650	117.162	117.814	116.807	116.804	117.804	118.304
+ 7+700	117.231	117.906	116.870	116.794	117.794	118.294
+ 7+750	117.300	117.999	116.931	116.783	117.783	118.283
+ 7+800	117.369	118.092	116.994	116.772	117.772	118.272
+ 7+850	117.438	118.184	117.056	116.762	117.762	118.262
+ 7+900	117.507	118.277	117.119	116.751	117.751	118.251
+ 7+950	117.576	118.370	117.181	116.741	117.741	118.241
+ 8+000	117.645	118.462	117.244	116.730	117.730	118.230
+ 8+050	117.714	118.554	117.306	116.719	117.719	118.219
+ 8+100	117.783	118.647	117.368	116.709	117.709	118.209
+ 8+150	117.852	118.740	117.431	116.698	117.698	118.198
+ 8+200	117.921	118.832	117.493	116.687	117.687	118.187
+ 8+250	117.989	118.842	117.777	116.677	117.677	118.177
+ 8+300	118.058	118.425	117.808	116.666	117.666	118.166
+ 8+350	118.105	118.326	117.826	116.655	117.655	118.155
+ 8+400	118.135	118.347	117.819	116.645	117.645	118.145
+ 8+450	118.166	118.381	117.725	116.634	117.634	118.134
+ 8+500	117.988	118.424	117.674	116.623	117.623	118.123
+ 8+550	117.764	118.472	117.627	116.613	117.613	118.113
+ 8+600	117.575	118.521	117.581	116.602	117.602	118.102
+ 8+650	117.368	118.570	117.535	116.592	117.592	118.092
+ 8+700	117.161	118.568	117.490	116.581	117.581	118.081
+ 8+750	116.955	118.666	117.444	116.570	117.570	118.070
+ 8+800	116.750	117.344	116.400	116.562	117.562	118.062
+ 8+850	116.543	117.075	116.211	116.556	117.556	118.056
+ 8+900	116.340	117.073	116.158	116.548	117.548	118.048
+ 8+950	116.137	117.072	116.100	116.539	117.539	118.039
+ 9+000	115.933	117.071	116.048	116.530	117.530	118.030

LEGEND

	NSL		EXISTING BED LEVEL
	EXISTING TOP OF BANK		PROPOSED BED LEVEL
	EXISTING FALL		PROPOSED FSL
	MODIFIED FALL		PROPOSED TOP OF BANK LEVEL
	NEW FALL		

IMPLEMENTING AGENCY :-

WAPCOS LTD.



PROJECT TITLE :-

NORTH KOEL RESERVOIR PROJECT, BIHAR AND JHARKHAND


DRAWING TITLE :-

L- SECTION OF HETAMPUR DY. (OFFTAKE FROM RD - 73+100 KM. (L),
NORTH KOEL RIGHT MAIN CANAL)

DRAWING NO. :-

WAP/ INFRA/ NORTHKOEL/ BC/ R-24/ LSEC-

L- SECTION OF HETAMPUR DISTRIBUTARY
(OFFTAKE FROM RD - 73+100 KM. (LT), NORTH KOEL RIGHT MAIN CANAL)
FROM CH 9+000 TO 10+500

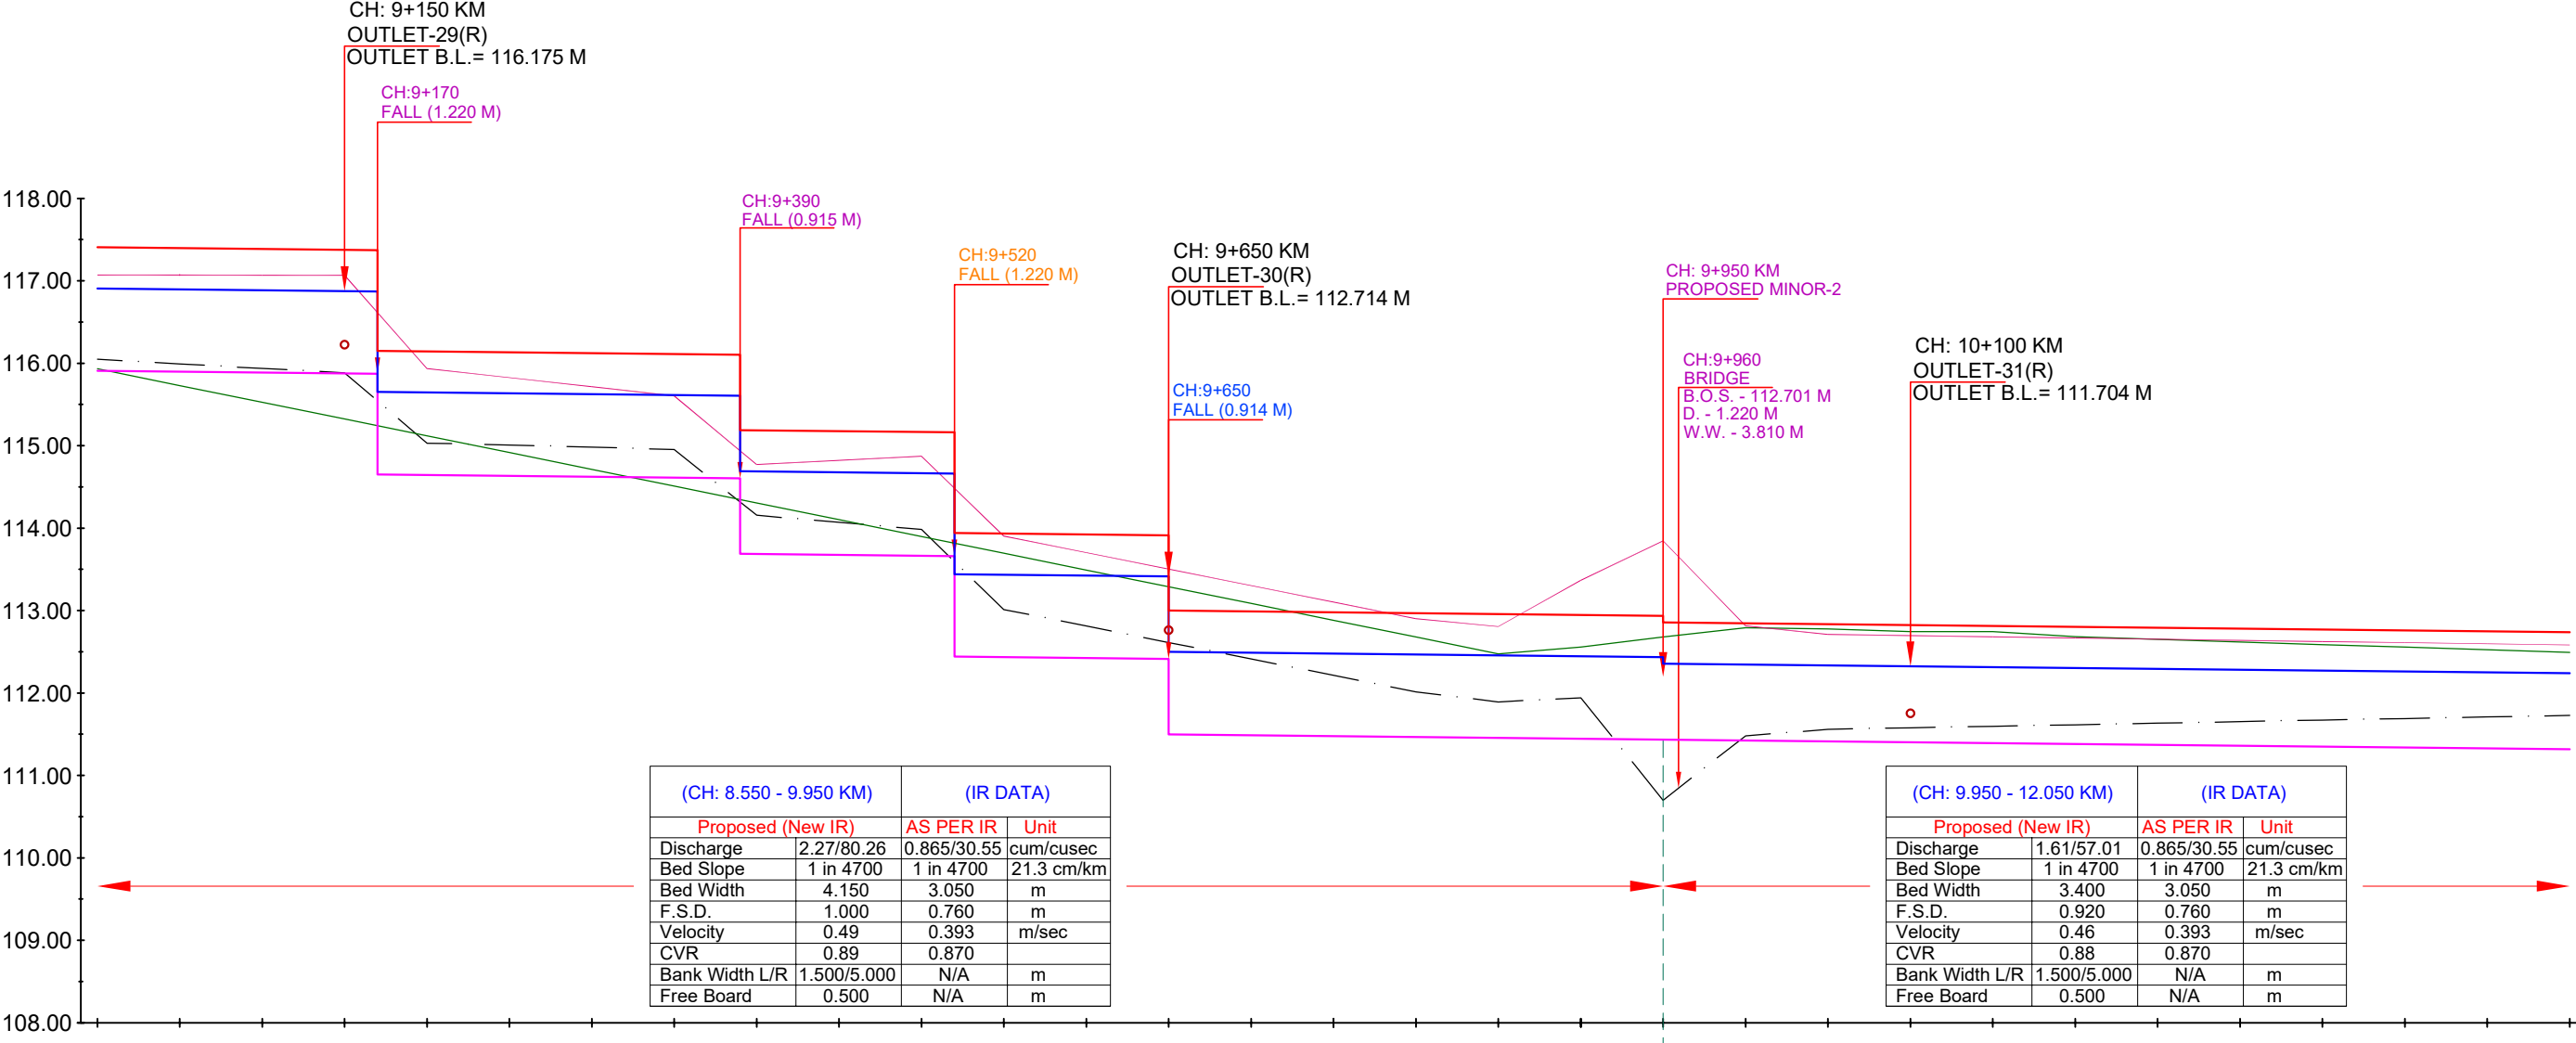

DESIGN DATA	TOP OF BANK LEVEL		F.S.L.	Proposed Bed Level	Bed Level	TOP OF BANK LEVEL	NSL	Chainage IN KM
	117.407	117.396	116.907	115.907	116.048	117.071	115.933	- 9+000
				115.896	115.992	117.069	115.730	- 9+050
		117.386	116.886	115.886	115.937	117.068	115.526	- 9+100
		117.375	116.875	115.875	115.885	117.067	115.323	- 9+150
		117.371	116.871	115.871	115.885		115.119	- 9+200
		116.151	115.651	114.651	115.031	115.936	114.916	- 9+250
		116.145	115.645	114.645	115.008	115.826	114.713	- 9+300
		116.134	115.634	114.634	114.953	115.604	114.509	- 9+350
		116.123	115.623	114.623	114.953	114.773	114.305	- 9+400
		116.113	115.613	114.613	114.070	114.822	114.102	- 9+450
		116.104	115.604	114.604	113.983	114.872	113.899	- 9+500
		115.187	114.687	113.687	113.013	113.903	113.695	- 9+550
		115.187	114.687	113.687	112.813	113.703	113.492	- 9+600
		115.176	114.676	113.676	112.613	113.503	113.289	- 9+650
		115.166	114.666	113.666	112.414	113.303	113.086	- 9+700
		115.161	114.661	113.661	112.214	113.102	112.883	- 9+750
		115.941	113.441	111.441	112.014	112.903	112.680	- 9+800
		115.935	113.435	111.435	111.892	112.806	112.476	- 9+850
		115.924	113.424	111.424	111.943	113.366	112.559	- 9+900
		115.914	113.414	111.414	111.699	113.846	112.660	- 9+950
		113.000	112.500	111.500	111.578	112.814	112.790	- 10+000
		112.845	112.345	111.425	111.559	112.710	112.776	- 10+050
		112.835	112.335	111.415	111.578	112.696	112.745	- 10+100
		112.824	112.324	111.404	111.634	112.682	112.713	- 10+150
		112.813	112.313	111.393	111.615	112.667	112.682	- 10+200
		112.803	112.303	111.383	111.690	112.653	112.650	- 10+250
		112.792	112.292	111.372	111.671	112.639	112.619	- 10+300
		112.782	112.282	111.362	111.709	112.625	112.587	- 10+350
		112.771	112.271	111.351	111.728	112.611	112.556	- 10+400
		112.760	112.260	111.340	111.709	112.597	112.524	- 10+450
		112.750	112.250	111.330	111.728	112.583	112.493	- 10+500

LEGEND

	NSL		EXISTING BED LEVEL
	EXISTING TOP OF BANK		PROPOSED BED LEVEL
	EXISTING FALL		PROPOSED FSL
	MODIFIED FALL		PROPOSED TOP OF BANK LEVEL
	NEW FALL		

IMPLEMENTING AGENCY :-

WAPCOS LTD.



PROJECT TITLE :-

NORTH KOEL RESERVOIR PROJECT, BIHAR AND JHARKHAND


DRAWING TITLE :-

L- SECTION OF HETAMPUR DY. (OFFTAKE FROM RD - 73+100 KM. (L),
NORTH KOEL RIGHT MAIN CANAL)

DRAWING NO. :-

WAP/ INFRA/ NORTHKOEL/ BC/ R-24/ LSEC-

L- SECTION OF HETAMPUR DISTRIBUTARY
(OFFTAKE FROM RD - 73+100 KM. (LT), NORTH KOEL RIGHT MAIN CANAL)
FROM CH 10+500 TO 12+000

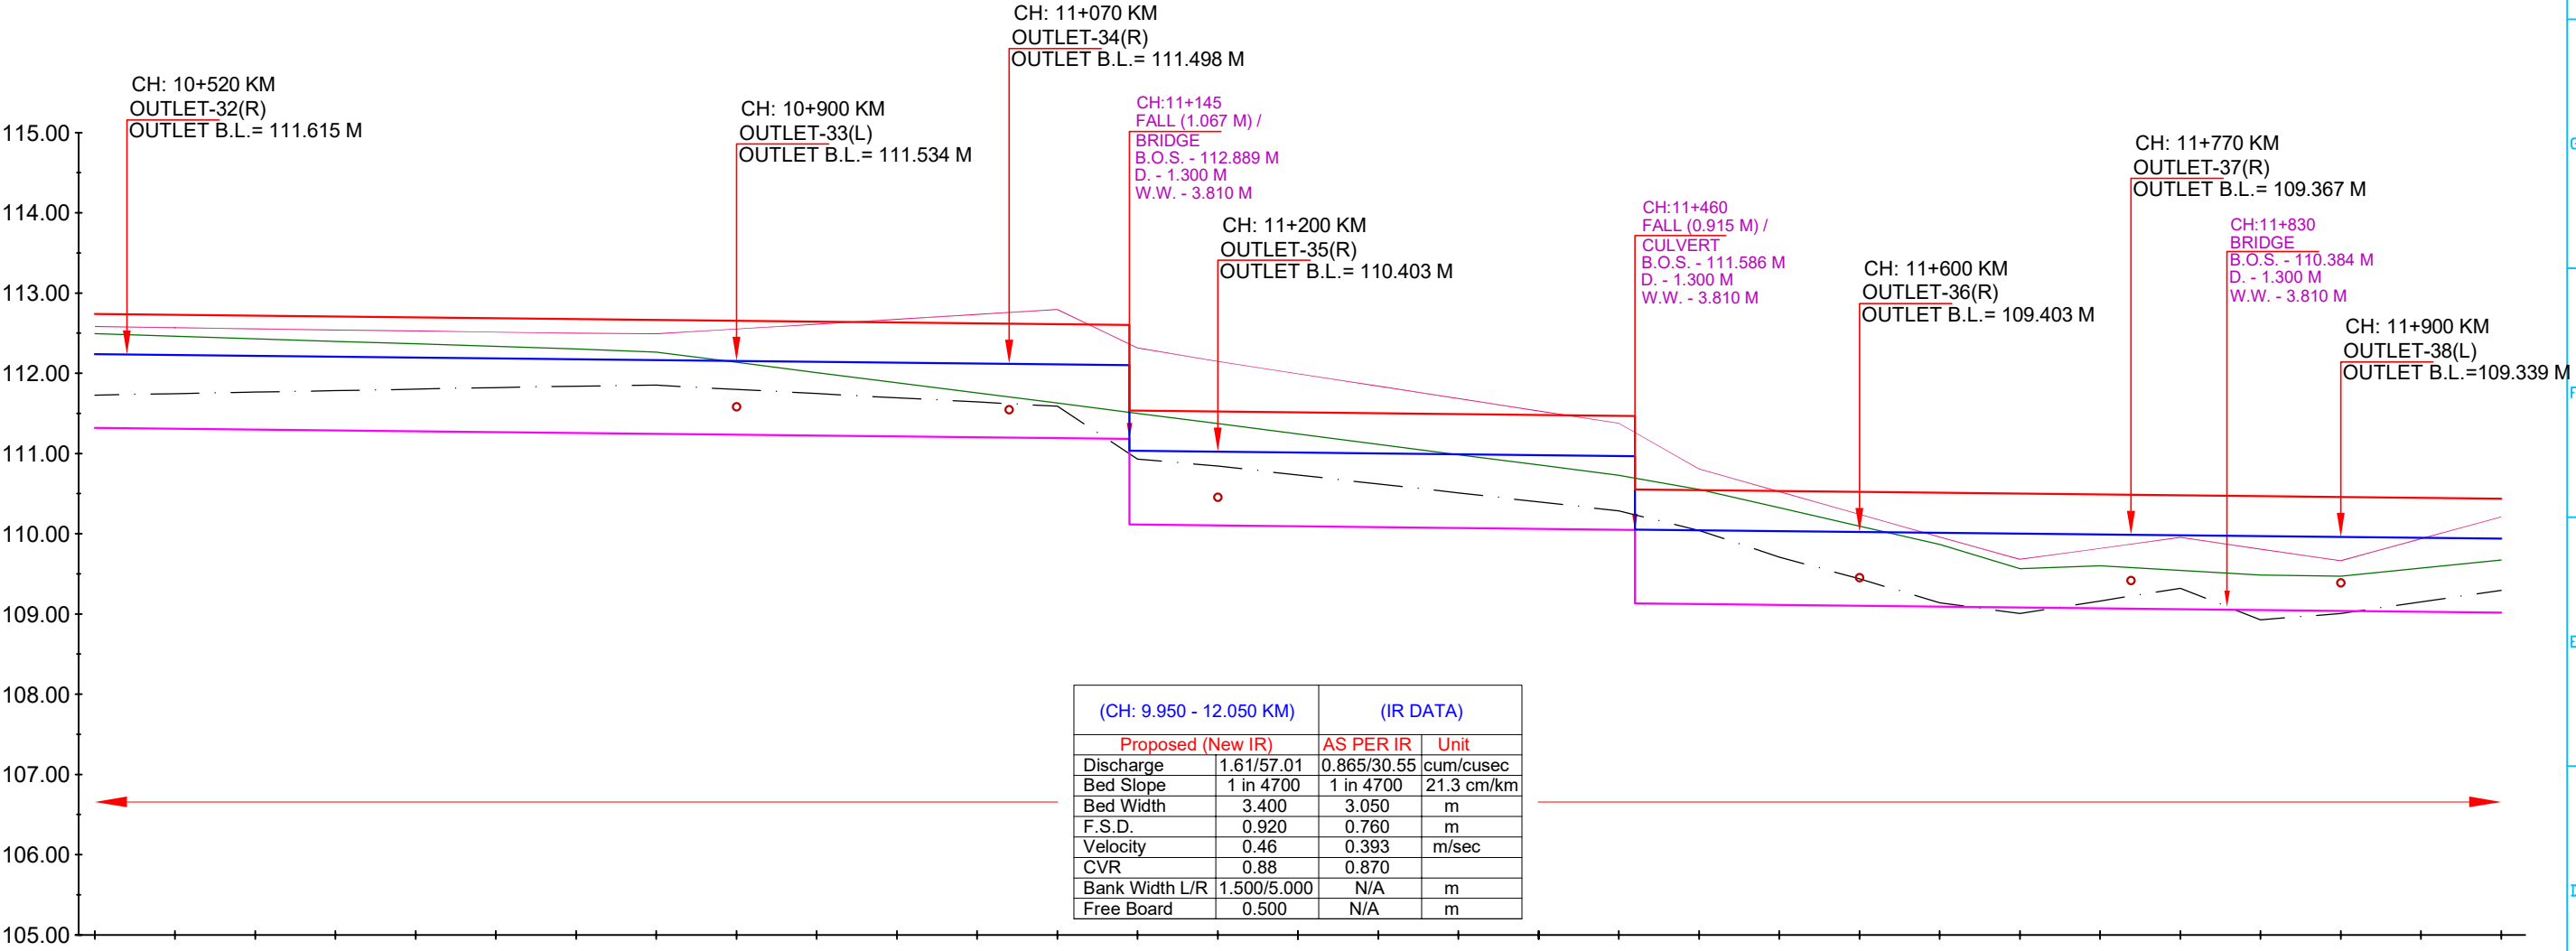

EXISTING DATA	DESIGN DATA	
	TOP OF BANK LEVEL	F.S.L.
Bed Level	111.728	112.239
TOP OF BANK LEVEL	112.583	112.235
NSL	112.493	112.228
Chainage IN KM	-10+500	-10+550
	111.728	111.746
	112.583	112.554
	112.493	112.430
	111.728	111.765
	112.583	112.540
	112.493	112.398
	111.728	111.802
	112.583	112.527
	112.493	112.335
	111.728	111.821
	112.583	112.512
	112.493	112.304
	111.728	111.840
	112.583	112.491
	112.493	111.851
	111.728	112.551
	112.583	112.612
	112.493	112.009
	111.728	111.882
	112.583	112.673
	112.493	111.755
	111.728	111.643
	112.583	112.733
	112.493	111.628
	111.728	111.589
	112.583	112.794
	112.493	112.315
	111.728	110.932
	112.583	112.148
	112.493	111.372
	111.728	111.243
	112.583	111.993
	112.493	111.115
	111.728	111.839
	112.583	111.685
	112.493	111.531
	111.728	110.397
	112.583	111.377
	112.493	110.730
	111.728	110.551
	112.583	110.808
	112.493	110.324
	111.728	110.096
	112.583	110.242
	112.493	109.439
	111.728	109.139
	112.583	109.959
	112.493	109.681
	111.728	109.005
	112.583	109.817
	112.493	109.162
	111.728	109.808
	112.583	109.956
	112.493	109.320
	111.728	109.485
	112.583	109.808
	112.493	109.006
	111.728	109.664
	112.583	109.937
	112.493	109.151
	111.728	110.210
	112.583	109.673

LEGEND

	NSL		EXISTING BED LEVEL
	EXISTING TOP OF BANK		PROPOSED BED LEVEL
	EXISTING FALL		PROPOSED FSL
	MODIFIED FALL		PROPOSED TOP OF BANK LEVEL
	NEW FALL		

IMPLEMENTING AGENCY :-

WAPCOS LTD.



PROJECT TITLE :-

NORTH KOEL RESERVOIR PROJECT, BIHAR AND JHARKHAND


DRAWING TITLE :-

L- SECTION OF HETAMPUR DY. (OFFTAKE FROM RD - 73+100 KM. (L),
NORTH KOEL RIGHT MAIN CANAL)

DRAWING NO. :-

WAP/ INFRA/ NORTHKOEL/ BC/ R-24/ LSEC-

L- SECTION OF HETAMPUR DISTRIBUTARY
(OFFTAKE FROM RD - 73+100 KM. (LT), NORTH KOEL RIGHT MAIN CANAL)
FROM CH 12+000 TO 13+500

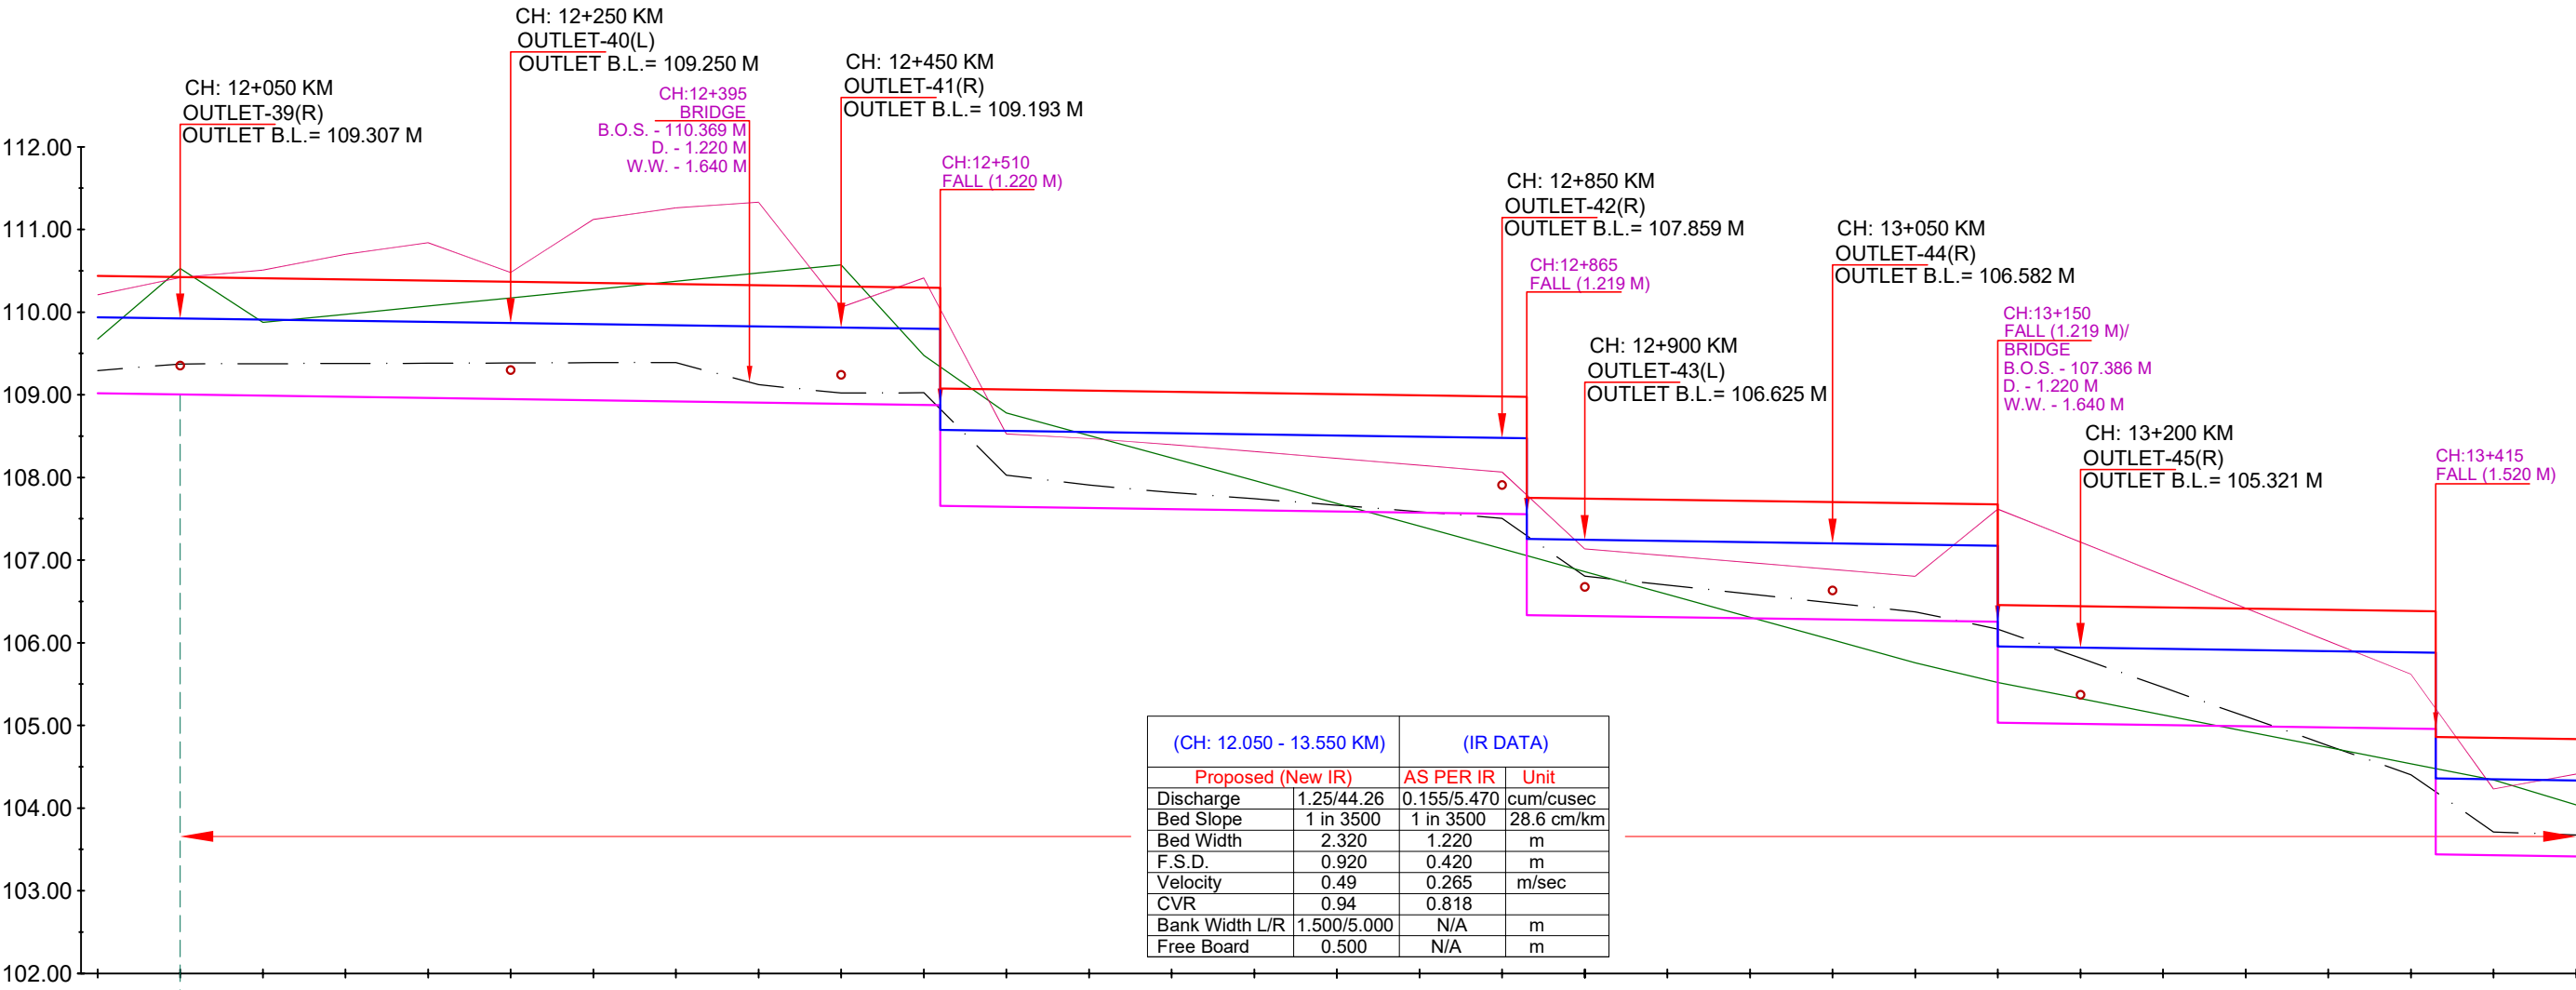

EXISTING DATA	DESIGN DATA		Chainage IN KM
	TOP OF BANK LEVEL	F.S.L.	
	Proposed Bed Level		
Bed Level			
TOP OF BANK LEVEL			
NSL			

110.438	109.938	109.018	109.294	110.210	109.673
110.427	109.927	109.607	109.373	110.418	109.775
110.413	109.913	108.993	109.376	110.509	109.875
110.399	109.899	108.979	109.379	110.700	109.974
110.384	109.884	108.964	109.381	110.841	110.074
110.370	109.870	108.950	109.385	110.481	110.173
110.356	109.856	108.936	109.388	111.122	110.272
110.341	109.841	108.921	109.390	111.263	110.372
110.327	109.827	108.907	109.122	111.330	110.474
110.313	109.813	108.893	109.021	110.060	110.572
110.299	109.799	108.879	109.025	110.413	109.476
110.296	109.796	108.876	109.025	110.413	109.476
109.076	108.576	107.656	108.028	108.527	108.779
109.064	108.564	107.644	108.028	108.471	108.506
109.050	108.550	107.630	107.908	108.397	108.236
109.036	108.536	107.616	107.818	108.315	107.961
109.021	108.521	107.601	107.742	108.232	107.686
109.007	108.507	107.587	107.665	108.149	107.412
108.993	108.493	107.573	107.586	108.067	107.137
108.979	108.479	107.559	107.505	107.137	106.860
108.974	108.474	107.554	107.505	107.054	106.585
107.755	107.255	106.335	106.807	106.971	106.309
107.745	107.245	106.325	106.698	106.888	106.034
107.731	107.231	106.311	106.591	106.805	105.759
107.717	107.217	106.297	106.481	106.617	105.521
107.702	107.202	106.282	106.374	106.218	105.324
107.688	107.188	106.268	106.166	106.020	105.127
107.674	107.174	106.254	105.814	105.819	104.930
106.455	105.955	105.035	105.461	105.621	104.733
106.441	105.941	105.021	105.109	105.439	104.536
106.426	105.926	105.006	104.757	104.233	104.340
106.412	105.912	104.992	104.404	104.137	104.038
106.398	105.898	104.978	104.040	103.711	
106.383	105.883	104.963	103.711	103.675	
106.379	105.879	104.959	103.429	103.413	
104.859	104.359	103.439	103.413	103.413	
104.849	104.349	103.429	103.413	103.413	
104.835	104.335	103.415	103.413	103.413	

LEGEND

	NSL		EXISTING BED LEVEL
	EXISTING TOP OF BANK		PROPOSED BED LEVEL
	EXISTING FALL		PROPOSED FSL
	MODIFIED FALL		PROPOSED TOP OF BANK LEVEL
	NEW FALL		

IMPLEMENTING AGENCY :-

WAPCOS LTD.



PROJECT TITLE :-

NORTH KOEL RESERVOIR PROJECT, BIHAR AND JHARKHAND


DRAWING TITLE :-

L- SECTION OF HETAMPUR DY. (OFFTAKE FROM RD - 73+100 KM. (L),
NORTH KOEL RIGHT MAIN CANAL)

DRAWING NO. :-


WAP/ INFRA/ NORTHKOEL/ BC/ R-24/ LSEC-

L- SECTION OF HETAMPUR DISTRIBUTARY
(OFFTAKE FROM RD - 73+100 KM. (LT), NORTH KOEL RIGHT MAIN CANAL)
FROM CH 13+500 TO 15+000

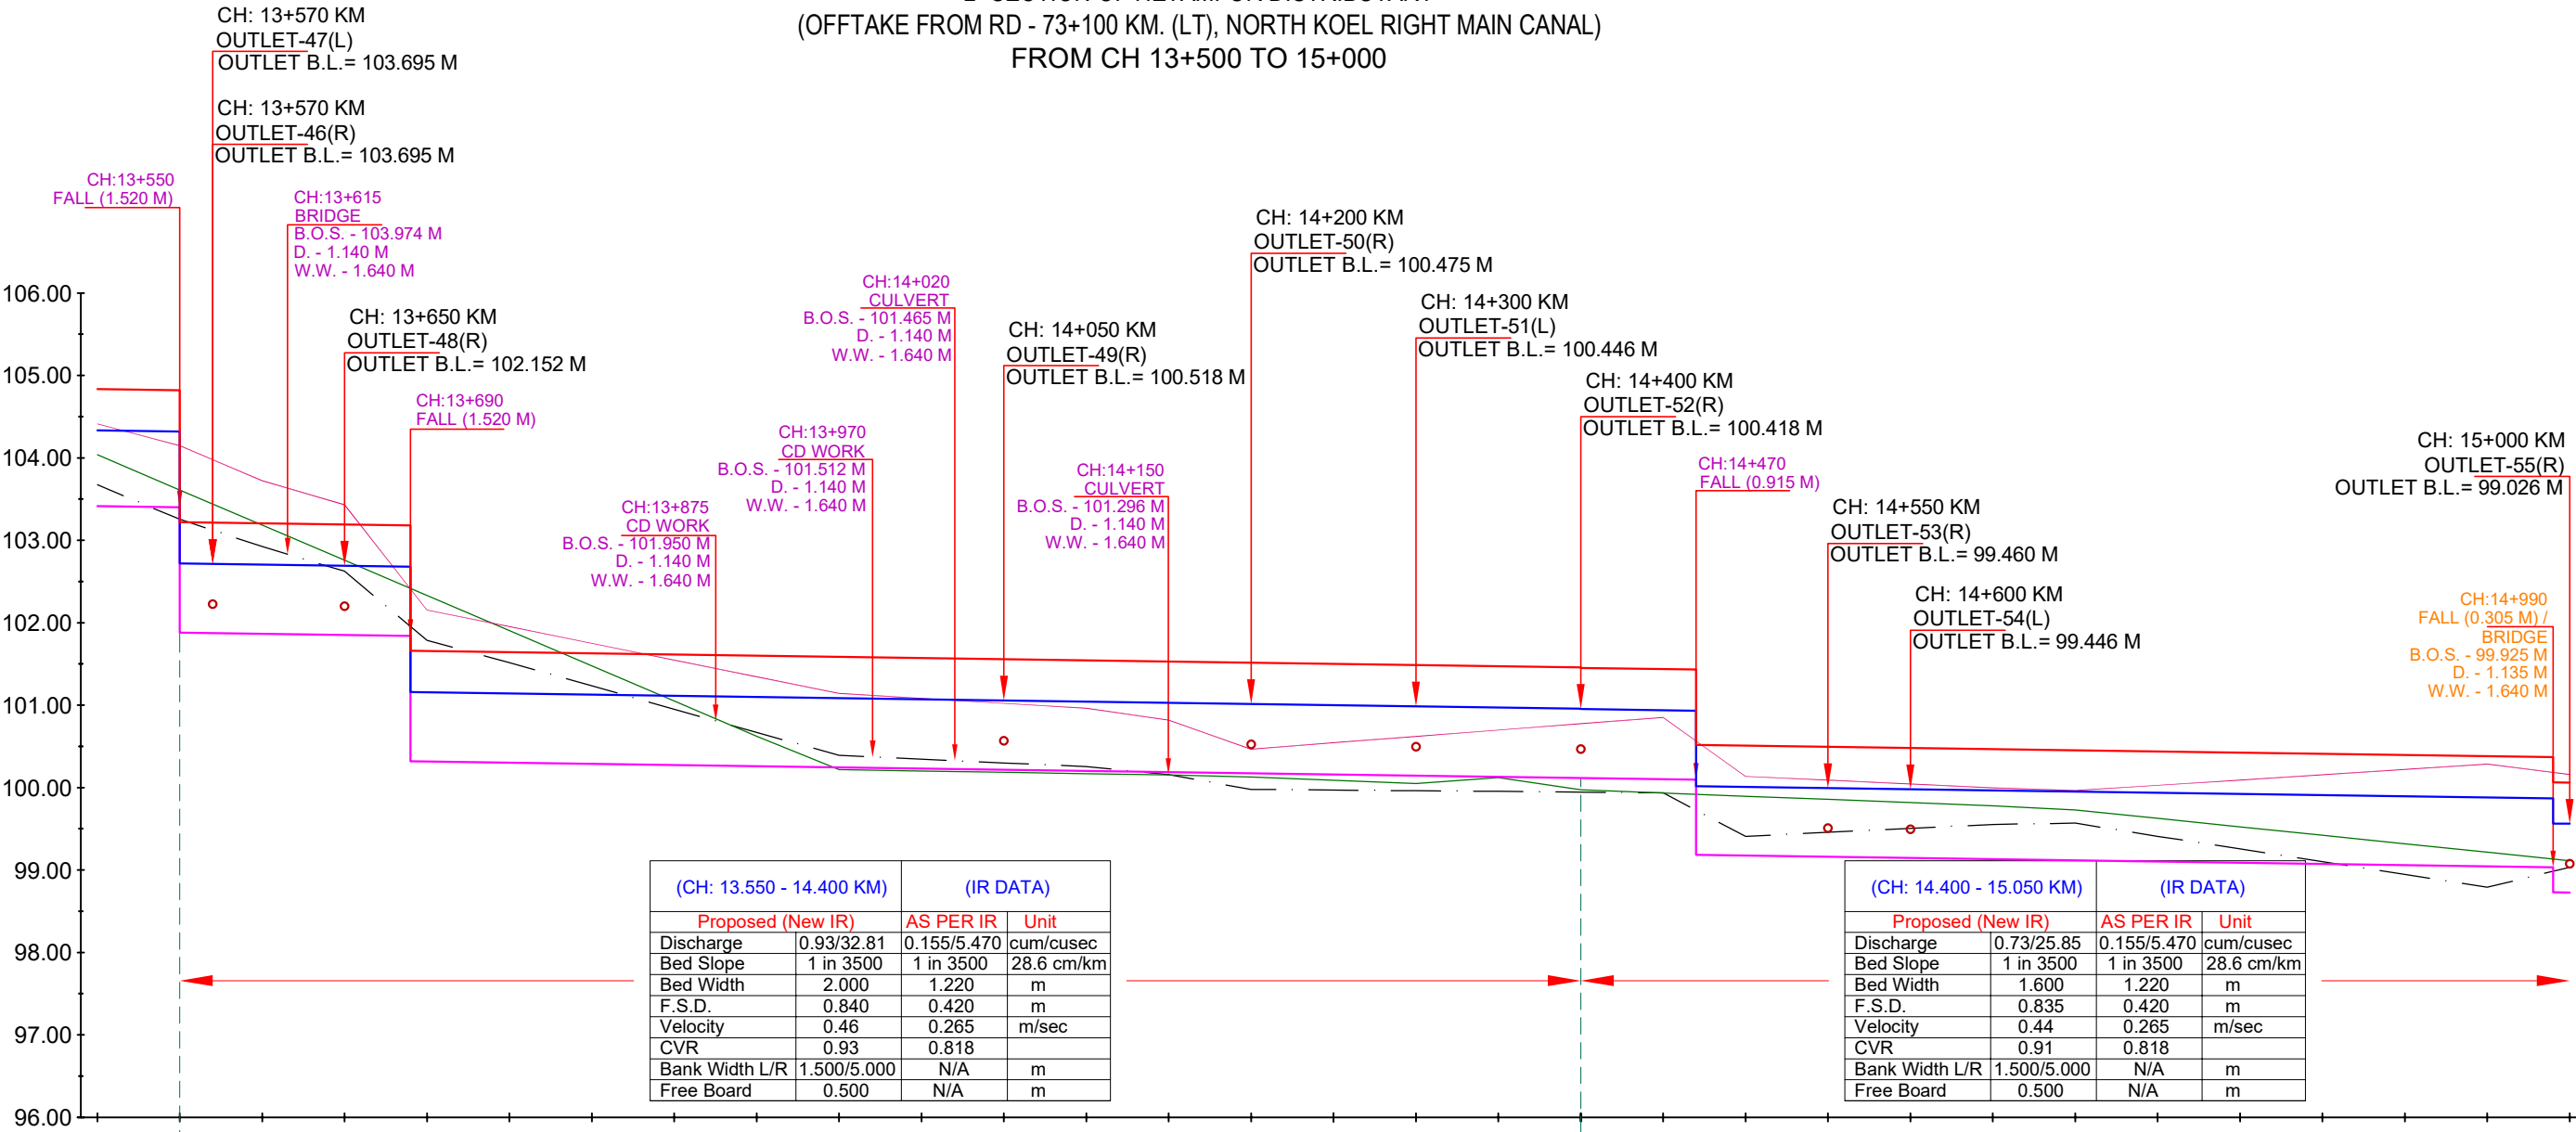

Chainage IN KM	EXISTING DATA			DESIGN DATA		
	NSL	TOP OF BANK LEVEL	Bed Level	Proposed Bed Level	F.S.L.	TOP OF BANK LEVEL
-13+500	104.038	104.413	103.675	103.415	104.335	104.835
-13+550	103.611	104.148	103.255	103.401	104.321	104.821
-13+600	103.186	103.724	102.923	101.881	102.721	103.221
-13+650	102.760	103.431	102.625	101.852	102.692	103.192
-13+700	102.331	102.153	101.786	101.841	102.681	103.181
-13+750	101.905	101.953	101.517	100.321	101.161	101.661
-13+800	101.478	101.750	101.234	100.318	101.158	101.658
-13+850	101.051	101.547	100.950	100.303	101.143	101.643
-13+900	100.624	101.345	100.670	100.289	101.129	101.629
-13+950	100.217	101.142	100.391	100.275	101.115	101.615
-14+000	100.201	101.082	100.343	100.261	101.101	101.601
-14+050	100.185	101.022	100.299	100.246	101.086	101.586
-14+100	100.168	100.962	100.254	100.232	101.072	101.572
-14+150	100.153	100.818	100.156	100.218	101.058	101.558
-14+200	100.128	100.466	99.979	100.203	101.043	101.543
-14+250	100.089	100.544	99.970	100.189	101.029	101.529
-14+300	100.051	100.621	99.962	100.175	101.015	101.515
-14+350	100.012	100.698	99.954	100.161	101.001	101.501
-14+400	99.973	100.775	99.945	100.146	100.986	101.486
-14+450	99.934	100.853	99.937	100.132	100.972	101.472
-14+500	99.895	100.136	99.408	100.118	100.958	101.458
-14+550	99.857	100.090	99.457	100.103	100.953	101.453
-14+600	99.818	100.043	99.505	100.098	100.938	101.438
-14+650	99.780	99.997	99.553	100.093	100.933	101.433
-14+700	99.730	99.964	99.569	99.183	100.918	101.418
-14+750	99.627	100.028	99.409	99.174	100.909	101.409
-14+800	99.524	100.092	99.257	99.160	99.995	100.495
-14+850	99.422	100.157	99.100	99.146	99.981	100.481
-14+900	99.319	100.220	98.946	99.131	99.966	100.466
-14+950	99.216	100.285	98.790	99.117	99.952	100.452
-15+000	99.114	100.159	99.034	99.103	99.938	100.438


L- SECTION OF HETAMPUR DISTRIBUTARY
(OFFTAKE FROM RD - 73+100 KM. (LT), NORTH KOEL RIGHT MAIN CANAL)
FROM CH 15+000 TO 16+200

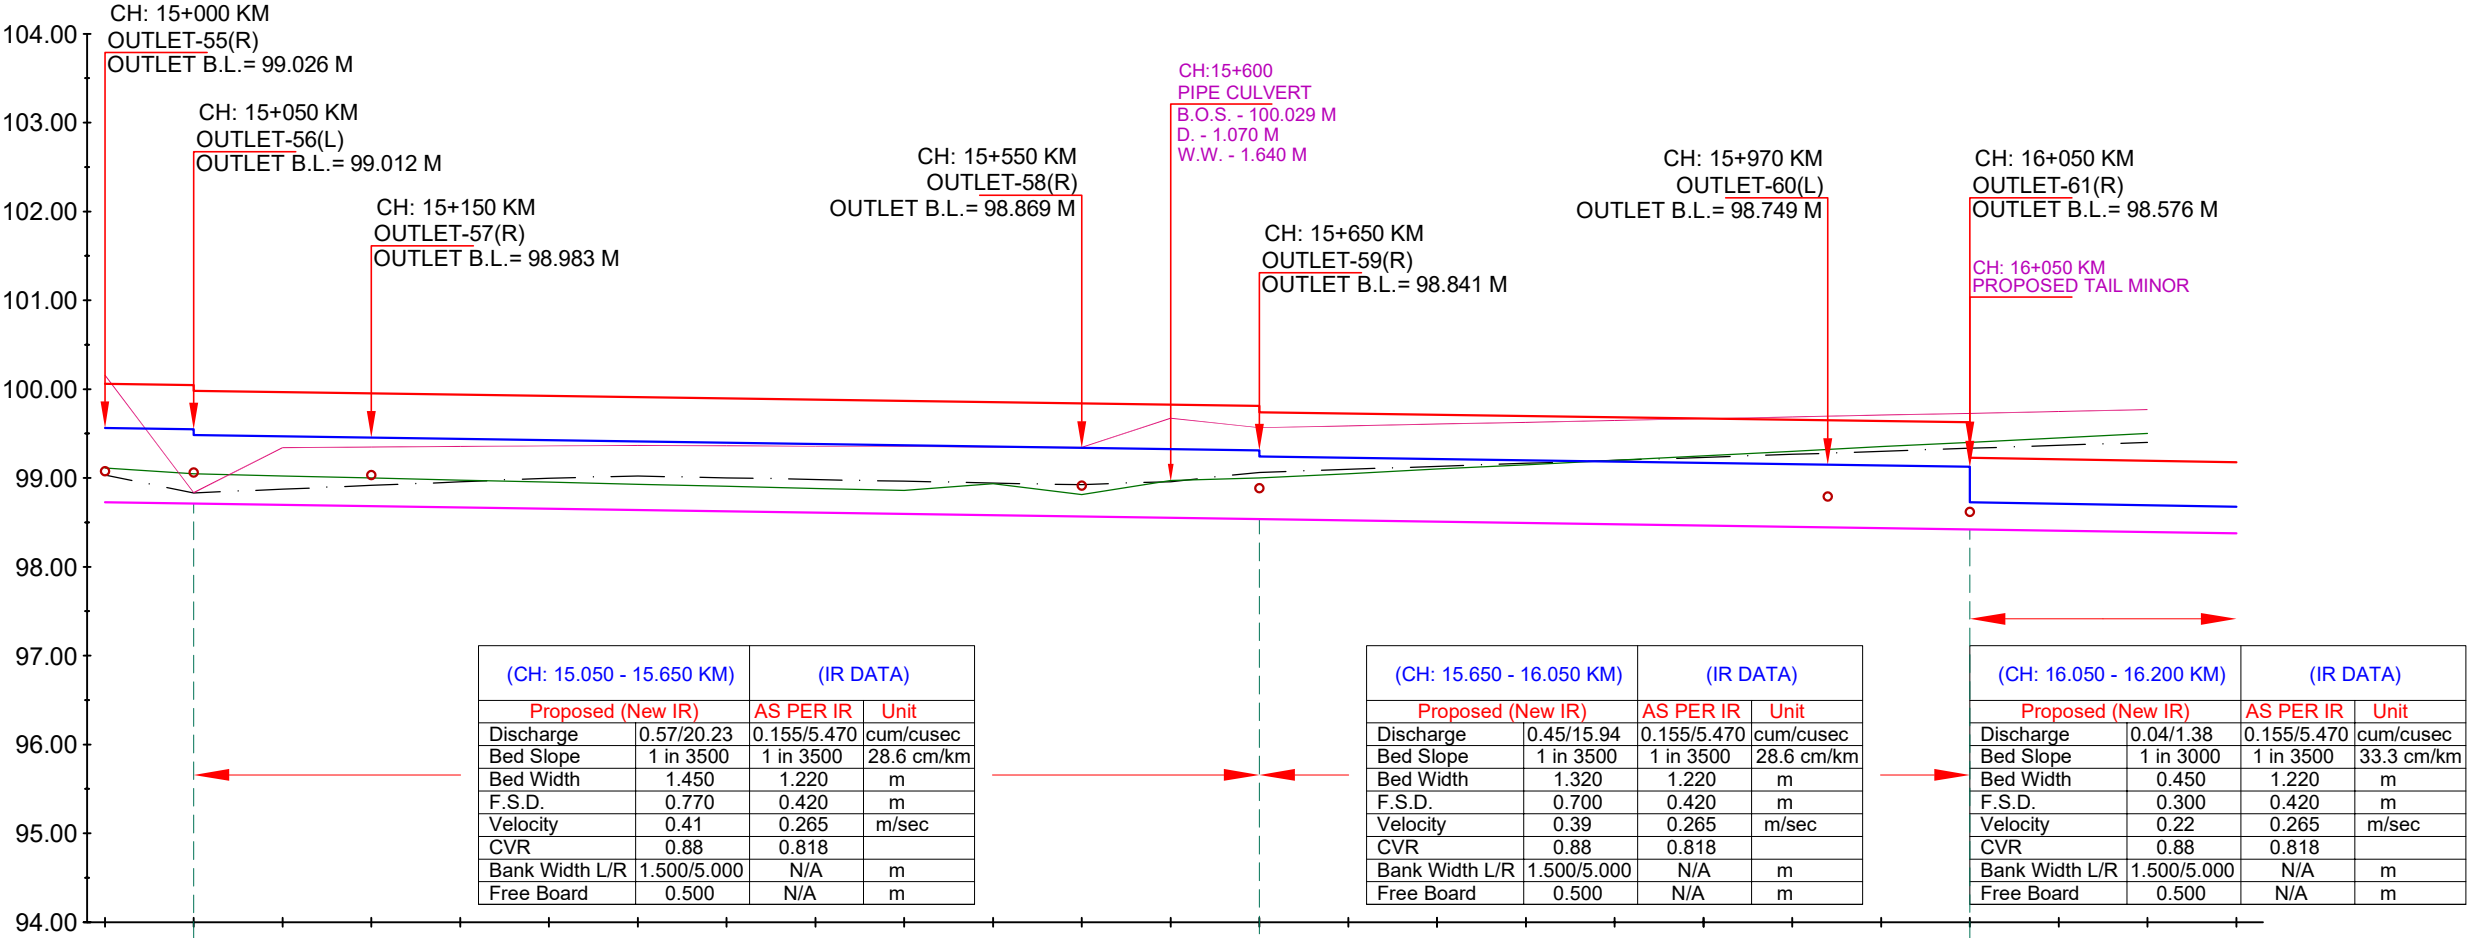

	EXISTING DATA			DESIGN DATA		
	NSL	TOP OF BANK LEVEL	Bed Level	Proposed Bed Level	F.S.L.	TOP OF BANK LEVEL
Chainage IN KM						
-15+000	99.114	100.159	99.034	98.726	99.561	100.061
-15+050	99.046	98.836	98.833	98.712	99.547 99.482	100.047 99.982
-15+100	99.023	99.342	98.874	98.698	99.468	99.968
-15+150	98.999	99.349	98.916	98.683	99.453	99.953
-15+200	98.976	99.355	98.957	98.669	99.439	99.939
-15+250	98.952	99.362	98.998	98.655	99.425	99.925
-15+300	98.929	99.366	99.022	98.641	99.411	99.911
-15+350	98.906	99.362	99.002	98.626	99.396	99.896
-15+400	98.882	99.358	98.983	98.612	99.382	99.882
-15+450	98.859	99.354	98.963	98.598	99.368	99.868
-15+500	98.836	99.350	98.943	98.583	99.353	99.853
-15+550	98.812	99.347	98.924	98.569	99.339	99.839
-15+600	98.870	99.675	98.959	98.555	99.325	99.825
-15+650	98.999	99.567	99.063	98.541	99.311 99.241	99.811 99.741
-15+700	99.049	99.587	99.097	98.526	99.226	99.726
-15+750	99.100	99.607	99.131	98.512	99.212	99.712
-15+800	99.150	99.627	99.165	98.498	99.198	99.698
-15+850	99.200	99.648	99.198	98.483	99.183	99.683
-15+900	99.251	99.668	99.232	98.469	99.169	99.669
-15+950	99.301	99.688	99.266	98.455	99.155	99.655
-16+000	99.352	99.708	99.300	98.441	99.141	99.641
-16+050	99.402	99.729	99.334	98.426	99.126 98.726	99.626 99.226
-16+100	99.452	99.750	99.367	98.410	99.110	99.210
-16+150	99.503	99.770	99.401	98.393	99.693	99.193
-16+200				98.376	98.676	99.176

TYPICAL X-SECTION

TYPICAL X - SECTION OF HETAMPUR DISTRIBUTARY
(OFFTAKE FROM RD - 73+100 KM. (LT), NORTH KOEL RIGHT MAIN CANAL)
DESIGN SECTION FOR FULL CUTTING

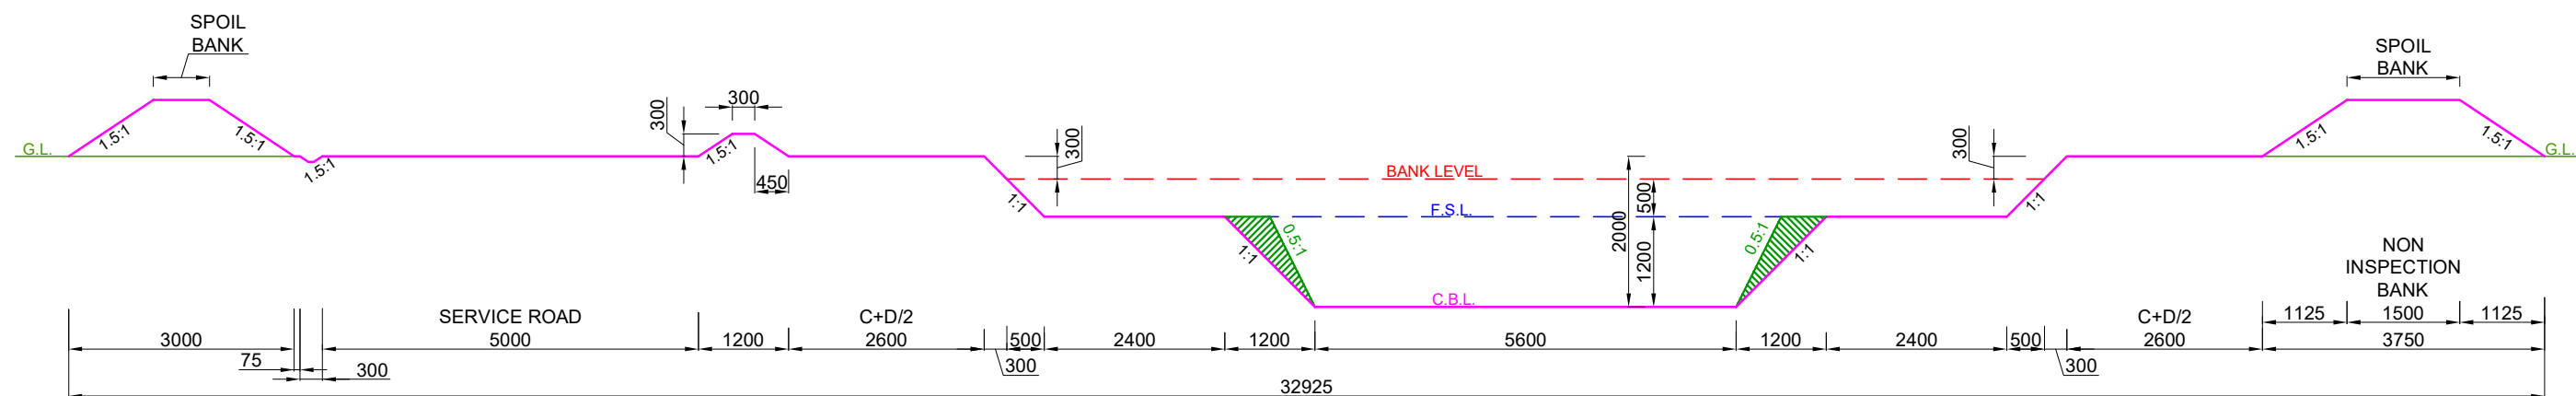


DESIGN SECTION FROM CH: 0.000 KM TO CH: 3.550 KM

- NOTE:-**
1. THE BANK WIDTH HAS BEEN ADOPTED AS PER IS 7112 : 2002 (TABLE-1).
 2. THE OFFTAKING CHAINAGE AND LENGTH OF THE CANAL HAS BEEN TAKEN AS PER ACTUAL SURVEY.
 3. THIS IS A TYPICAL DRAWING , INSPECTION & NON-INSPECTION BANK SHALL BE TAKEN AS PER SITE CONDITIONS.

LEGEND



CUT AREA

 

FILL AREA

Prepared by :-

WAPCOS LTD.



Project Title :-

NORTH KOEL RESERVOIR PROJECT, BIHAR AND JHARKHAND

Drawing Title :-


**X SECTION OF HETAMPUR DY. (OFFTAKE FROM RD - 73+100 KM. (L),
NORTH KOEL RIGHT MAIN CANAL)**

Drawing No. :-

WAP/ INFRA/ NORTHKOEL/ BC/ R-24/ XSEC /TYP-(FC)

1 of 11

TYPICAL X - SECTION OF HETAMPUR DISTRIBUTARY
(OFFTAKE FROM RD - 73+100 KM. (LT), NORTH KOEL RIGHT MAIN CANAL)
DESIGN SECTION FOR FULL CUTTING

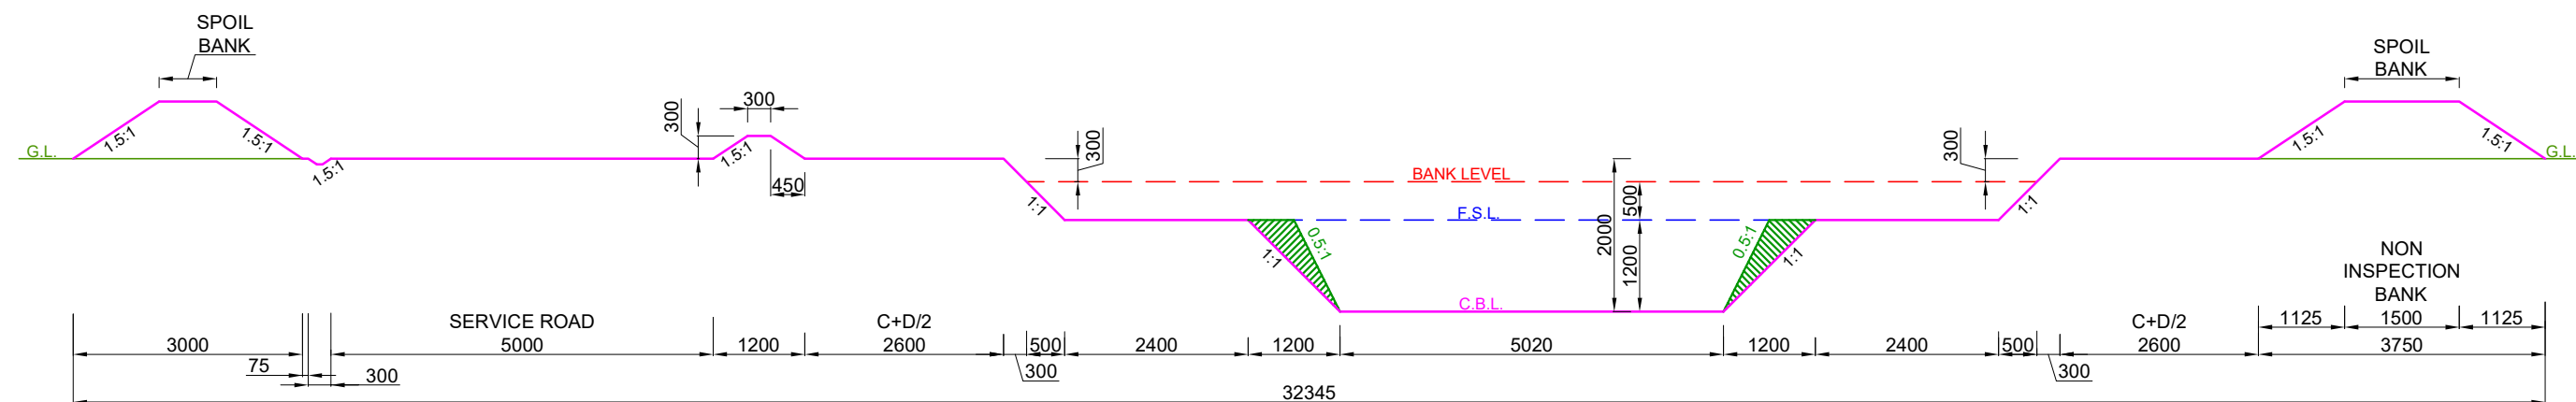

DESIGN SECTION FROM CH: 3.550 KM TO CH: 5.700 KM

- NOTE:-**
1. THE BANK WIDTH HAS BEEN ADOPTED AS PER IS 7112 : 2002 (TABLE-1).
 2. THE OFFTAKING CHAINAGE AND LENGTH OF THE CANAL HAS BEEN TAKEN AS PER ACTUAL SURVEY.
 3. THIS IS A TYPICAL DRAWING , INSPECTION & NON-INSPECTION BANK SHALL BE TAKEN AS PER SITE CONDITIONS.

LEGEND



CUT AREA



FILL AREA

Prepared by :-

WAPCOS LTD.



Project Title :-

NORTH KOEL RESERVOIR PROJECT, BIHAR AND JHARKHAND

Drawing Title :-


X SECTION OF HETAMPUR DY. (OFFTAKE FROM RD - 73+100 KM. (L), NORTH KOEL RIGHT MAIN CANAL)

Drawing No. :-

WAP/ INFRA/ NORTHKOEL/ BC/ R-24/ XSEC /TYP-(FC)

2 of 11

TYPICAL X - SECTION OF HETAMPUR DISTRIBUTARY
(OFFTAKE FROM RD - 73+100 KM. (LT), NORTH KOEL RIGHT MAIN CANAL)
DESIGN SECTION FOR FULL CUTTING

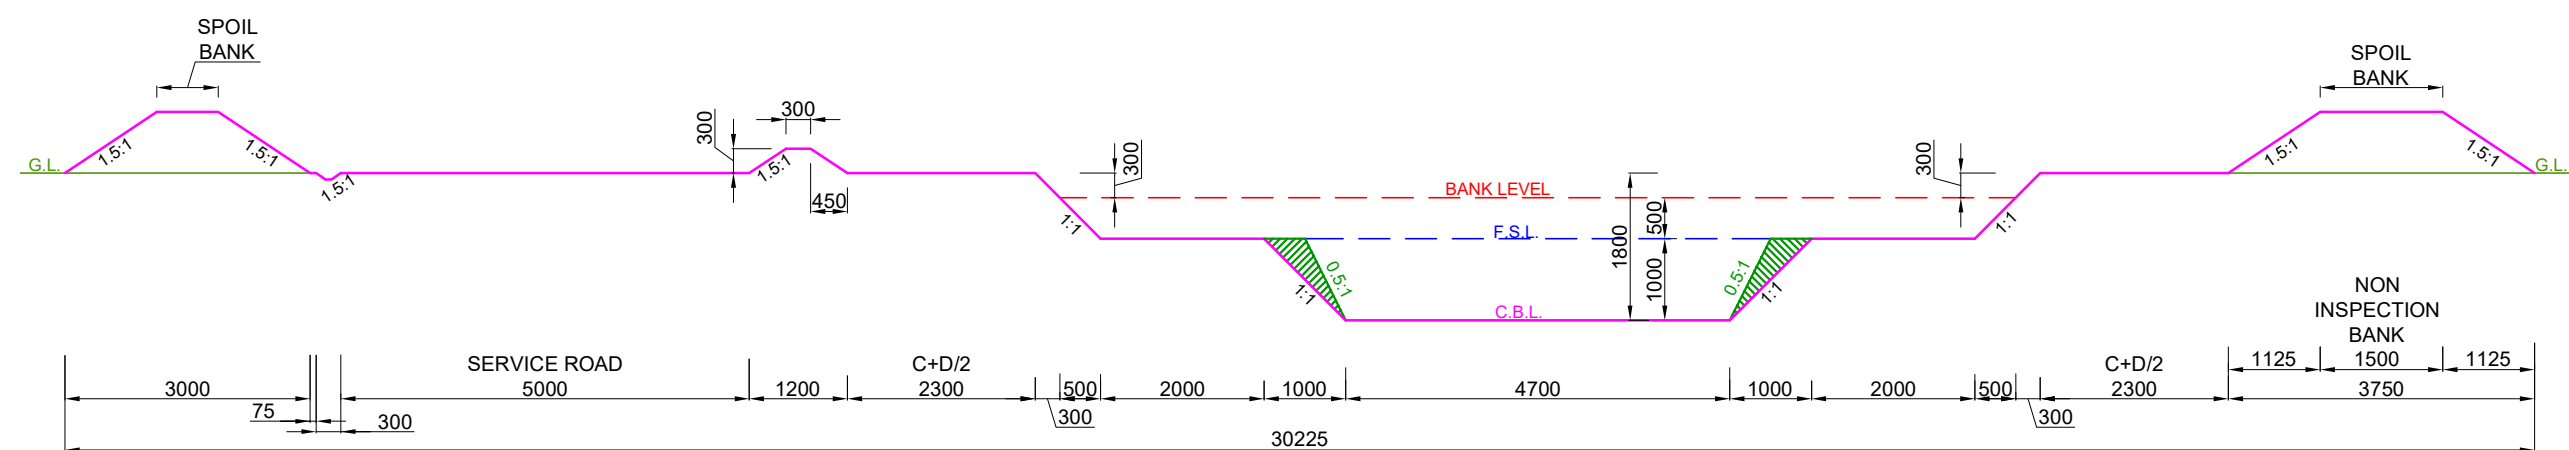

DESIGN SECTION FROM CH: 5.700 KM TO CH: 8.550 KM

- NOTE:-**
1. THE BANK WIDTH HAS BEEN ADOPTED AS PER IS 7112 : 2002 (TABLE-1).
 2. THE OFFTAKING CHAINAGE AND LENGTH OF THE CANAL HAS BEEN TAKEN AS PER ACTUAL SURVEY.
 3. THIS IS A TYPICAL DRAWING , INSPECTION & NON-INSPECTION BANK SHALL BE TAKEN AS PER SITE CONDITIONS.

LEGEND



CUT AREA



FILL AREA

Prepared by :-

WAPCOS LTD.



Project Title :-

NORTH KOEL RESERVOIR PROJECT, BIHAR AND JHARKHAND

Drawing Title :-


X SECTION OF HETAMPUR DY. (OFFTAKE FROM RD - 73+100 KM. (L), NORTH KOEL RIGHT MAIN CANAL)

Drawing No. :-

WAP/ INFRA/ NORTHKOEL/ BC/ R-24/ XSEC /TYP-(FC)



3 of 11

TYPICAL X - SECTION OF HETAMPUR DISTRIBUTARY
(OFFTAKE FROM RD - 73+100 KM. (LT), NORTH KOEL RIGHT MAIN CANAL)
DESIGN SECTION FOR FULL CUTTING

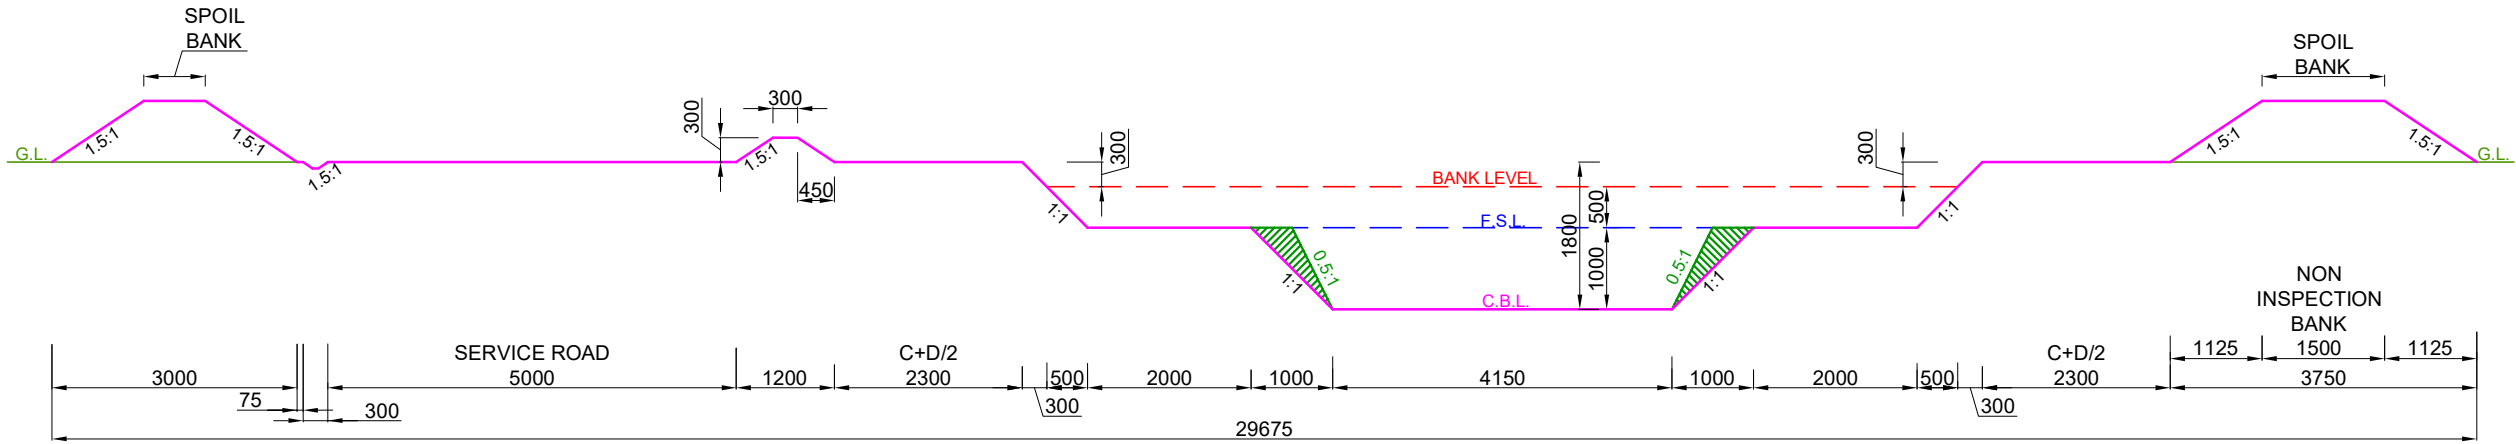


DESIGN SECTION FROM CH: 8.550 KM TO CH: 9.950 KM

- NOTE:-
- 1. THE BANK WIDTH HAS BEEN ADOPTED AS PER IS 7112 : 2002 (TABLE-1).
 - 2. THE OFFTAKING CHAINAGE AND LENGTH OF THE CANAL HAS BEEN TAKEN AS PER ACTUAL SURVEY.
 - 3. THIS IS A TYPICAL DRAWING , INSPECTION & NON-INSPECTION BANK SHALL BE TAKEN AS PER SITE CONDITIONS.

  LEGEND		Prepared by :- WAPCOS LTD. 	Project Title :-	NORTH KOEL RESERVOIR PROJECT, BIHAR AND JHARKHAND		
	CUT AREA		Drawing Title :-	X SECTION OF HETAMPUR DY. (OFFTAKE FROM RD - 73+100 KM. (L), NORTH KOEL RIGHT MAIN CANAL)		
	FILL AREA		Drawing No. :-	WAP/ INFRA/ NORTHKOEL/ BC/ R-24/ XSEC /TYP-(FC)		

TYPICAL X - SECTION OF HETAMPUR DISTRIBUTARY
(OFFTAKE FROM RD - 73+100 KM. (LT), NORTH KOEL RIGHT MAIN CANAL)
DESIGN SECTION FOR FULL CUTTING

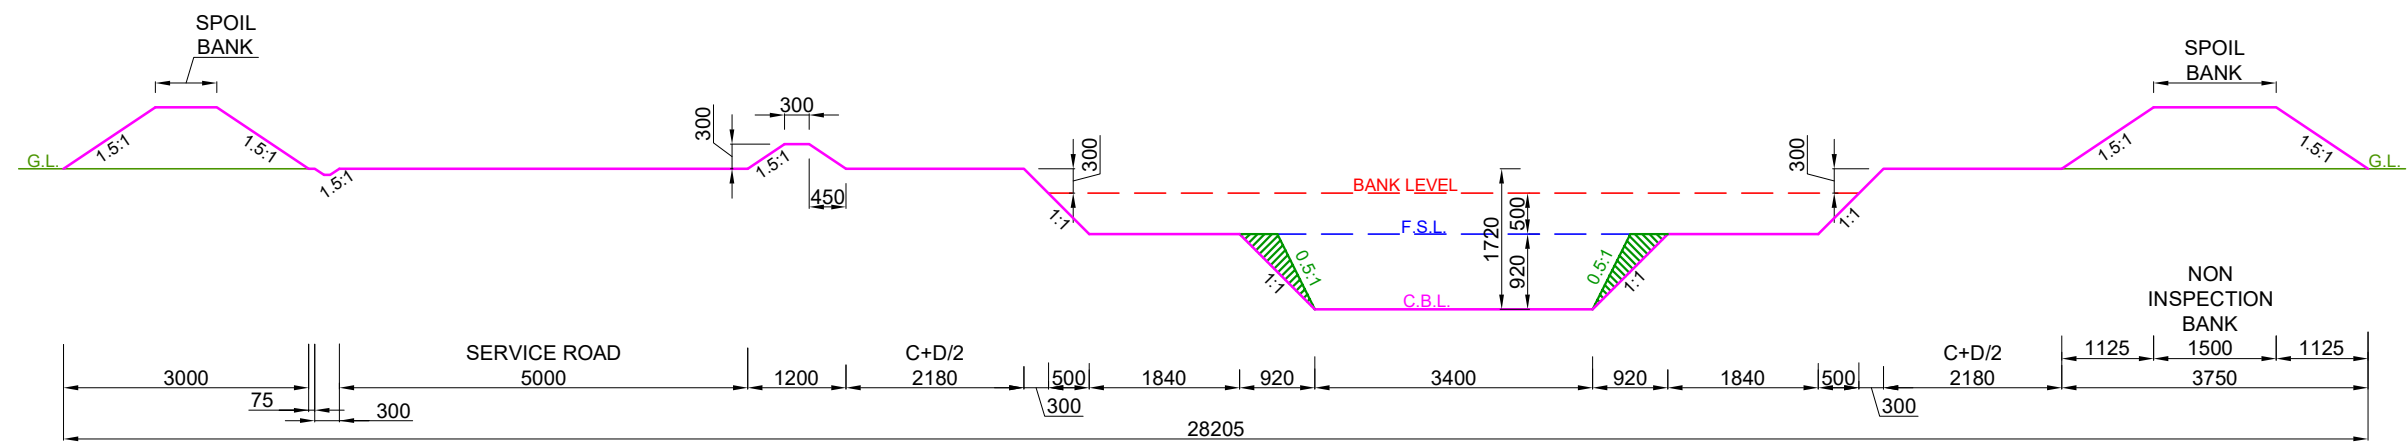


DESIGN SECTION FROM CH: 9.950 KM TO CH: 12.050 KM

- NOTE:-
- 1. THE BANK WIDTH HAS BEEN ADOPTED AS PER IS 7112 : 2002 (TABLE-1).
 - 2. THE OFFTAKING CHAINAGE AND LENGTH OF THE CANAL HAS BEEN TAKEN AS PER ACTUAL SURVEY.
 - 3. THIS IS A TYPICAL DRAWING , INSPECTION & NON-INSPECTION BANK SHALL BE TAKEN AS PER SITE CONDITIONS.

LEGEND		Prepared by :- WAPCOS LTD. 	Project Title :-	NORTH KOEL RESERVOIR PROJECT, BIHAR AND JHARKHAND				
	CUT AREA		Drawing Title :-	X SECTION OF HETAMPUR DY. (OFFTAKE FROM RD - 73+100 KM. (L), NORTH KOEL RIGHT MAIN CANAL)				
	FILL AREA		Drawing No. :-	WAP/ INFRA/ NORTHKOEL/ BC/ R-24/ XSEC /TYP-(FC)				

TYPICAL X - SECTION OF HETAMPUR DISTRIBUTARY (OFFTAKE FROM RD - 73+100 KM. (LT), NORTH KOEL RIGHT MAIN CANAL) DESIGN SECTION FOR FULL CUTTING

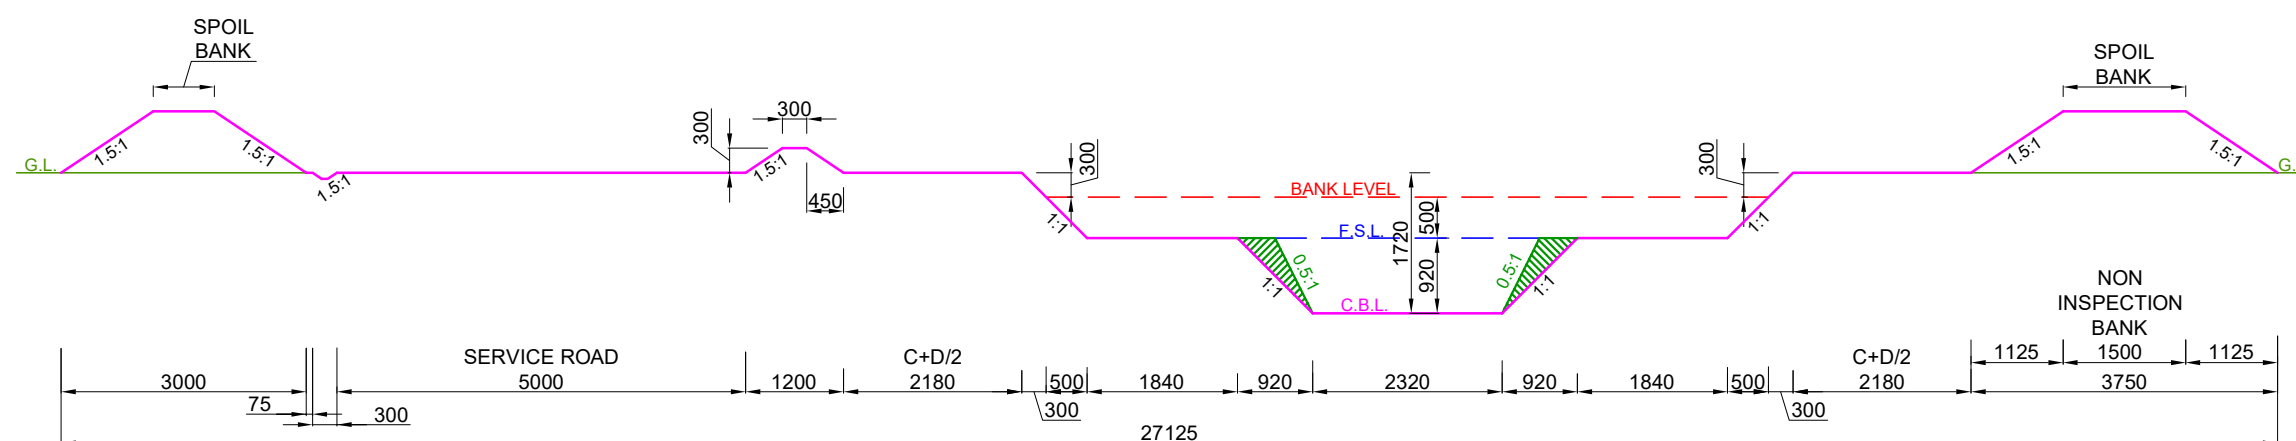


DESIGN SECTION FROM CH: 12.050 KM TO CH: 13.550 KM


NOTE:-

1. THE BANK WIDTH HAS BEEN ADOPTED AS PER IS 7112 : 2002 (TABLE-1).
2. THE OFFTAKING CHAINAGE AND LENGTH OF THE CANAL HAS BEEN TAKEN AS PER ACTUAL SURVEY.
3. THIS IS A TYPICAL DRAWING , INSPECTION & NON-INSPECTION BANK SHALL BE TAKEN AS PER SITE CONDITIONS.

LEGEND

 

CUT AREA

 

FILL AREA

Prepared by :-

WAPCOS LTD.



Project Title :-

NORTH KOEL RESERVOIR PROJECT, BIHAR AND JHARKHAND

Drawing Title :-


X SECTION OF HETAMPUR DY. (OFFTAKE FROM RD - 73+100 KM. (L), NORTH KOEL RIGHT MAIN CANAL)

Drawing No. :-

WAP/ INFRA/ NORTHKOEL/ BC/ R-24/ XSEC /TYP-(FC)

6 of 11

TYPICAL X - SECTION OF HETAMPUR DISTRIBUTARY
(OFFTAKE FROM RD - 73+100 KM. (LT), NORTH KOEL RIGHT MAIN CANAL)
DESIGN SECTION FOR FULL CUTTING

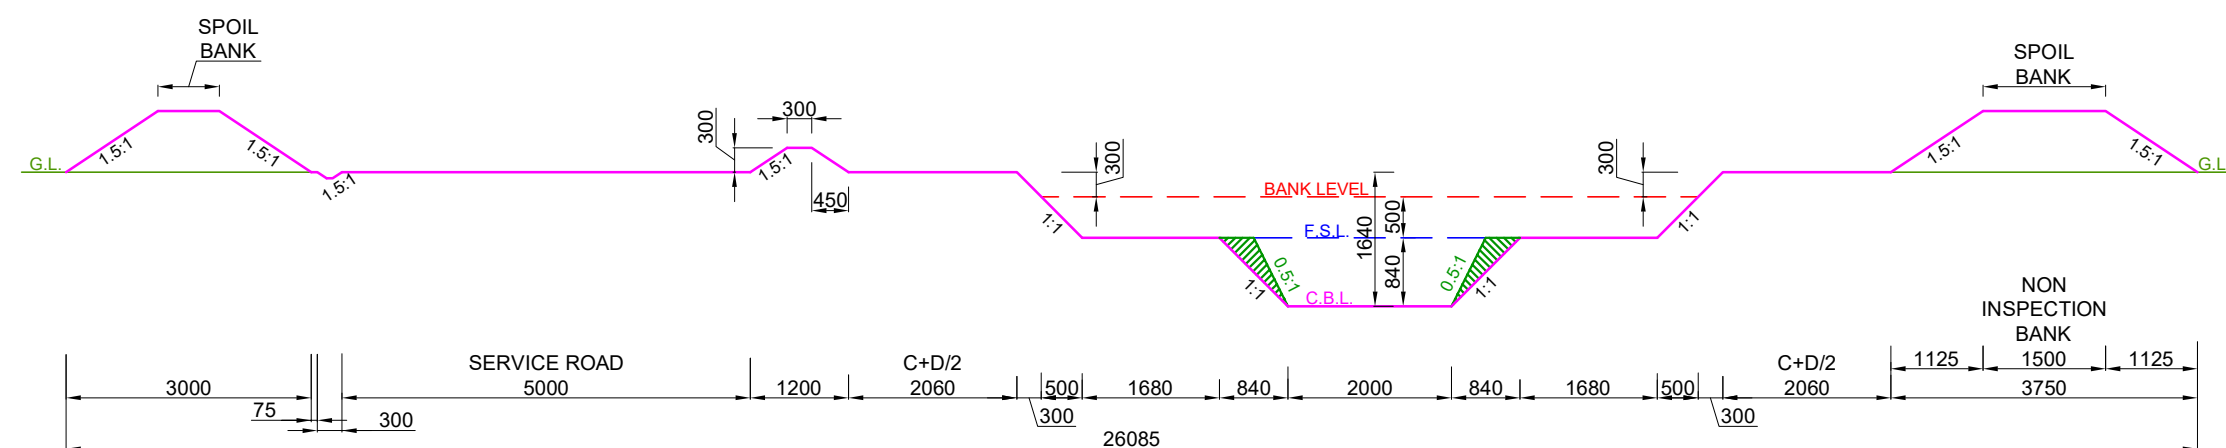

DESIGN SECTION FROM CH: 13.550 KM TO CH: 14.400 KM

- NOTE:-**
1. THE BANK WIDTH HAS BEEN ADOPTED AS PER IS 7112 : 2002 (TABLE-1).
 2. THE OFFTAKING CHAINAGE AND LENGTH OF THE CANAL HAS BEEN TAKEN AS PER ACTUAL SURVEY.
 3. THIS IS A TYPICAL DRAWING , INSPECTION & NON-INSPECTION BANK SHALL BE TAKEN AS PER SITE CONDITIONS.

LEGEND



CUT AREA



FILL AREA

Prepared by :-

WAPCOS LTD.



Project Title :-

NORTH KOEL RESERVOIR PROJECT, BIHAR AND JHARKHAND

Drawing Title :-


**X SECTION OF HETAMPUR DY. (OFFTAKE FROM RD - 73+100 KM. (L),
NORTH KOEL RIGHT MAIN CANAL)**

Drawing No. :-

WAP/ INFRA/ NORTHKOEL/ BC/ R-24/ XSEC /TYP-(FC)

7 of 11

TYPICAL X - SECTION OF HETAMPUR DISTRIBUTARY
(OFFTAKE FROM RD - 73+100 KM. (LT), NORTH KOEL RIGHT MAIN CANAL)
DESIGN SECTION FOR FULL CUTTING

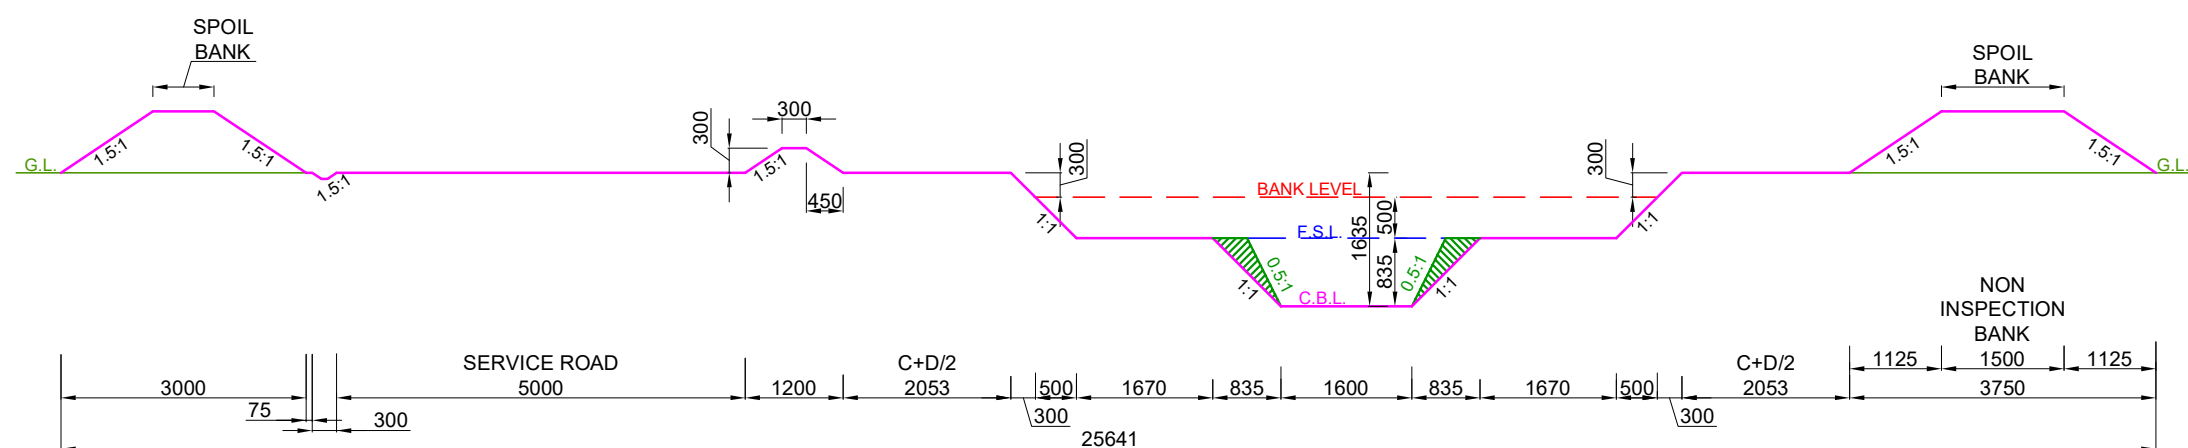


DESIGN SECTION FROM CH: 14.400 KM TO CH: 15.050 KM

- NOTE:-**
1. THE BANK WIDTH HAS BEEN ADOPTED AS PER IS 7112 : 2002 (TABLE-1).
 2. THE OFFTAKING CHAINAGE AND LENGTH OF THE CANAL HAS BEEN TAKEN AS PER ACTUAL SURVEY.
 3. THIS IS A TYPICAL DRAWING , INSPECTION & NON-INSPECTION BANK SHALL BE TAKEN AS PER SITE CONDITIONS.

LEGEND



CUT AREA

 

FILL AREA

Prepared by :-

WAPCOS LTD.



Project Title :-

NORTH KOEL RESERVOIR PROJECT, BIHAR AND JHARKHAND

Drawing Title :-


X SECTION OF HETAMPUR DY. (OFFTAKE FROM RD - 73+100 KM. (L),
NORTH KOEL RIGHT MAIN CANAL)

Drawing No. :-

WAP/ INFRA/ NORTHKOEL/ BC/ R-24/ XSEC /TYP-(FC)

8 of 11

TYPICAL X - SECTION OF HETAMPUR DISTRIBUTARY
(OFFTAKE FROM RD - 73+100 KM. (LT), NORTH KOEL RIGHT MAIN CANAL)
DESIGN SECTION FOR FULL CUTTING

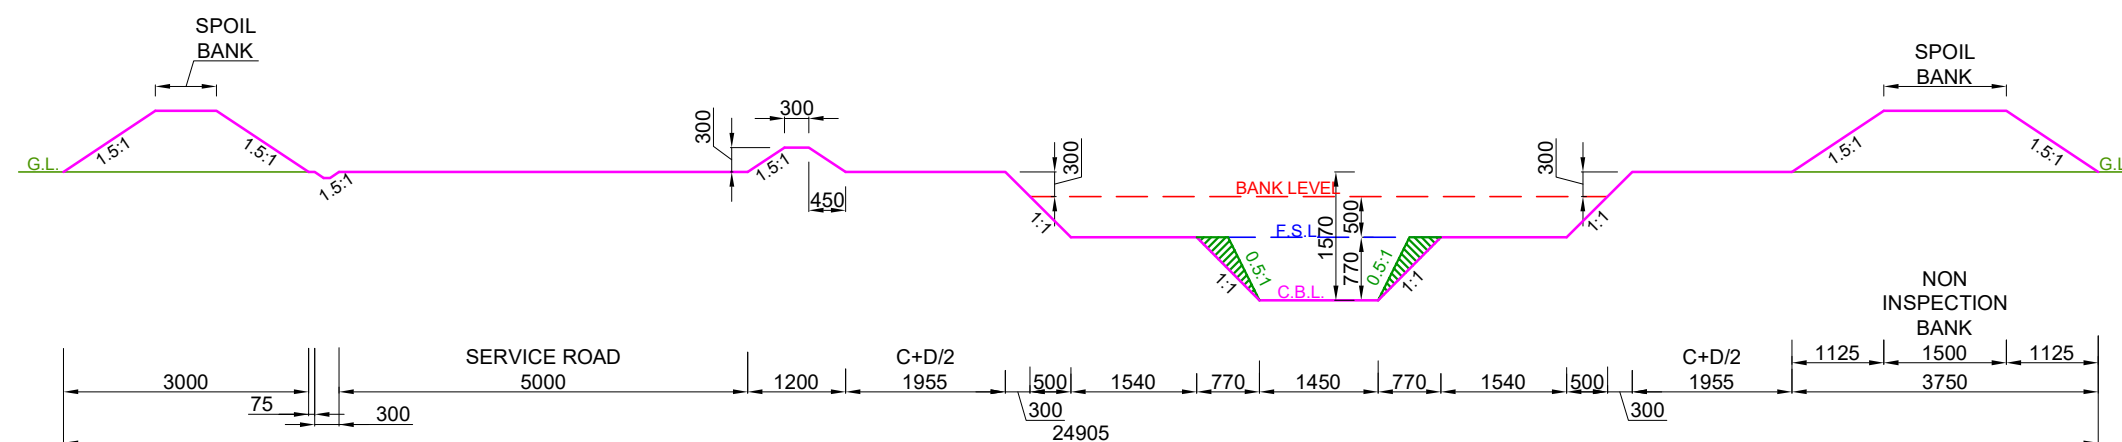

DESIGN SECTION FROM CH: 15.050 KM TO CH: 15.650 KM

- NOTE:-**
1. THE BANK WIDTH HAS BEEN ADOPTED AS PER IS 7112 : 2002 (TABLE-1).
 2. THE OFFTAKING CHAINAGE AND LENGTH OF THE CANAL HAS BEEN TAKEN AS PER ACTUAL SURVEY.
 3. THIS IS A TYPICAL DRAWING , INSPECTION & NON-INSPECTION BANK SHALL BE TAKEN AS PER SITE CONDITIONS.

LEGEND



CUT AREA



FILL AREA

Prepared by :-

WAPCOS LTD.



Project Title :-

NORTH KOEL RESERVOIR PROJECT, BIHAR AND JHARKHAND

Drawing Title :-


**X SECTION OF HETAMPUR DY. (OFFTAKE FROM RD - 73+100 KM. (L),
NORTH KOEL RIGHT MAIN CANAL)**

Drawing No. :-

WAP/ INFRA/ NORTHKOEL/ BC/ R-24/ XSEC /TYP-(FC)

9 of 11

TYPICAL X - SECTION OF HETAMPUR DISTRIBUTARY
(OFFTAKE FROM RD - 73+100 KM. (LT), NORTH KOEL RIGHT MAIN CANAL)
DESIGN SECTION FOR FULL CUTTING

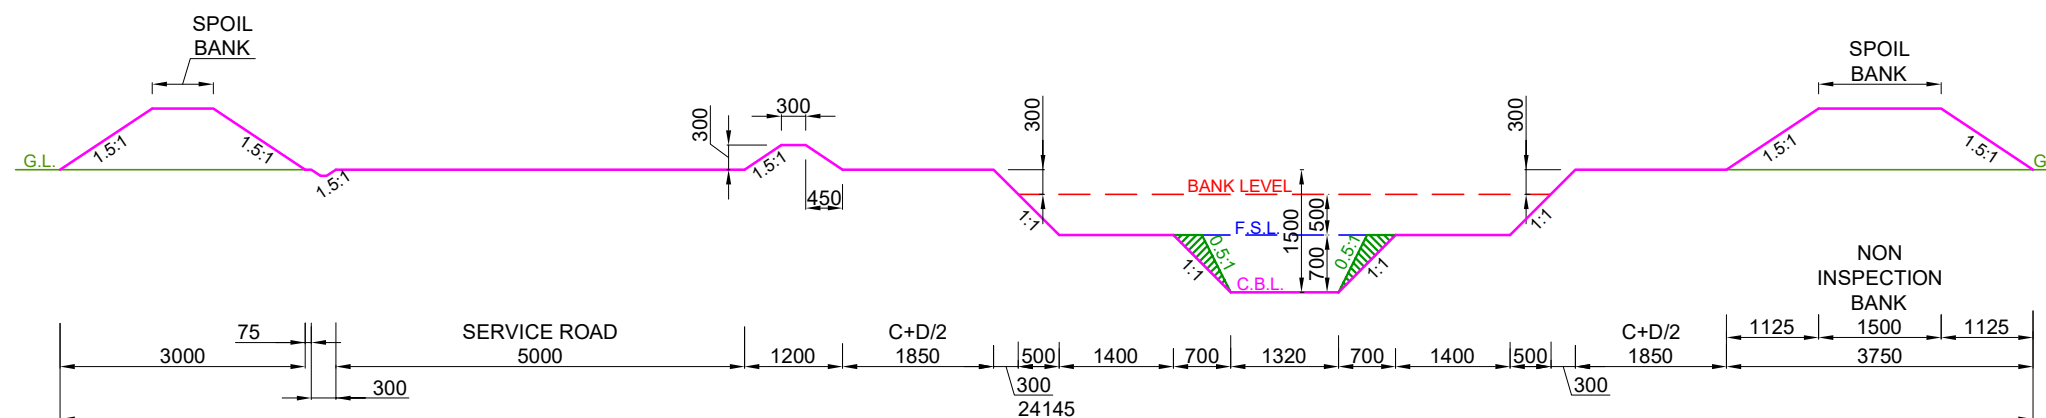


DESIGN SECTION FROM CH: 15.650 KM TO CH: 16.050 KM

- NOTE:-**
1. THE BANK WIDTH HAS BEEN ADOPTED AS PER IS 7112 : 2002 (TABLE-1).
 2. THE OFFTAKING CHAINAGE AND LENGTH OF THE CANAL HAS BEEN TAKEN AS PER ACTUAL SURVEY.
 3. THIS IS A TYPICAL DRAWING , INSPECTION & NON-INSPECTION BANK SHALL BE TAKEN AS PER SITE CONDITIONS.

LEGEND



CUT AREA

 

FILL AREA

Prepared by :-

WAPCOS LTD.



Project Title :-

NORTH KOEL RESERVOIR PROJECT, BIHAR AND JHARKHAND

Drawing Title :-


**X SECTION OF HETAMPUR DY. (OFFTAKE FROM RD - 73+100 KM. (L),
NORTH KOEL RIGHT MAIN CANAL)**

Drawing No. :-

WAP/ INFRA/ NORTHKOEL/ BC/ R-24/ XSEC /TYP-(FC)

10 of 11

TYPICAL X - SECTION OF HETAMPUR DISTRIBUTARY
(OFFTAKE FROM RD - 73+100 KM. (LT), NORTH KOEL RIGHT MAIN CANAL)
DESIGN SECTION FOR FULL CUTTING

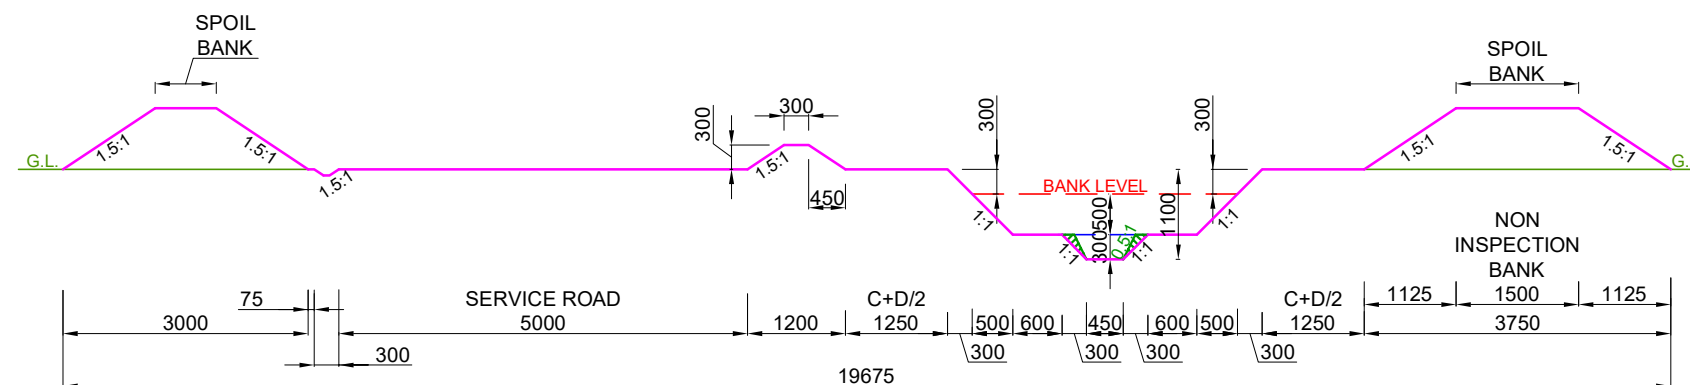


DESIGN SECTION FROM CH: 16.050 KM TO CH: 16.200 KM

- NOTE:-**
1. THE BANK WIDTH HAS BEEN ADOPTED AS PER IS 7112 : 2002 (TABLE-1).
 2. THE OFFTAKING CHAINAGE AND LENGTH OF THE CANAL HAS BEEN TAKEN AS PER ACTUAL SURVEY.
 3. THIS IS A TYPICAL DRAWING , INSPECTION & NON-INSPECTION BANK SHALL BE TAKEN AS PER SITE CONDITIONS.

LEGEND



CUT AREA

 

FILL AREA

Prepared by :-

WAPCOS LTD.



Project Title :-

NORTH KOEL RESERVOIR PROJECT, BIHAR AND JHARKHAND

Drawing Title :-


**X SECTION OF HETAMPUR DY. (OFFTAKE FROM RD - 73+100 KM. (L),
NORTH KOEL RIGHT MAIN CANAL)**

Drawing No. :-

WAP/ INFRA/ NORTHKOEL/ BC/ R-24/ XSEC /TYP-(FC)

11 of 11

TYPICAL X - SECTION OF HETAMPUR DISTRIBUTARY
(OFFTAKE FROM RD - 73+100 KM. (LT), NORTH KOEL RIGHT MAIN CANAL)
DESIGN SECTION FOR FULL FILLING

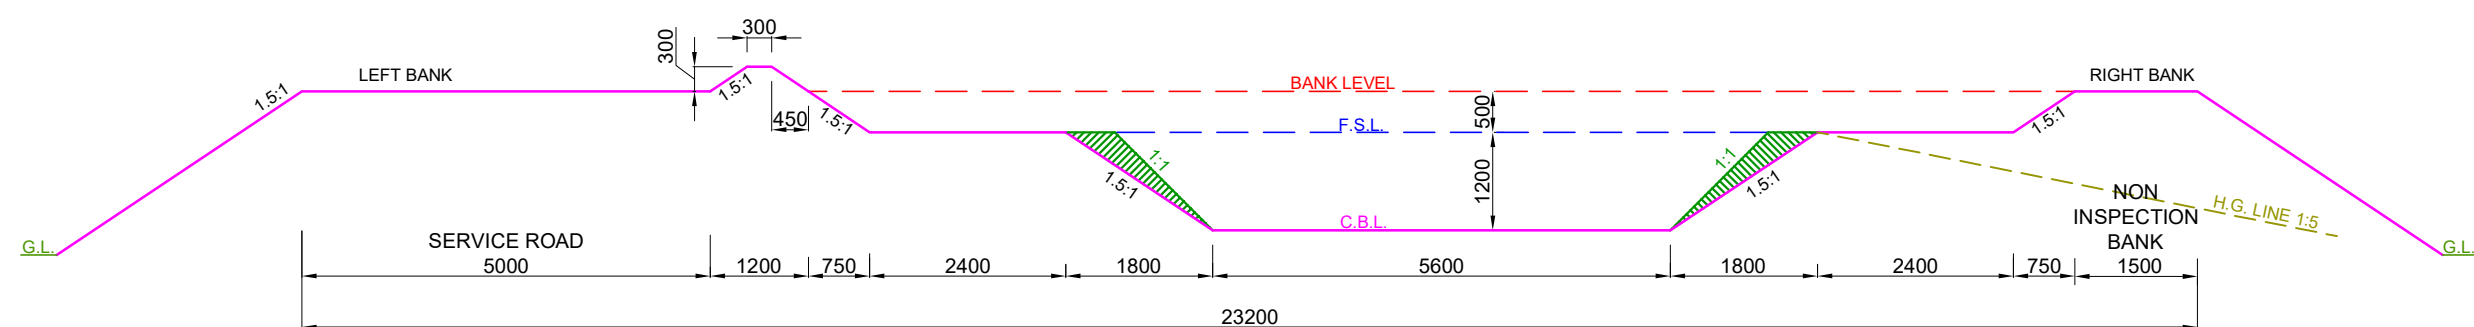

DESIGN SECTION FROM CH: 0.000 KM TO CH: 3.550 KM

- NOTE:-**
1. THE BANK WIDTH HAS BEEN ADOPTED AS PER IS 7112 : 2002 (TABLE-1).
 2. THE OFFTAKING CHAINAGE AND LENGTH OF THE CANAL HAS BEEN TAKEN AS PER ACTUAL SURVEY.
 3. THIS IS A TYPICAL DRAWING , INSPECTION & NON-INSPECTION BANK SHALL BE TAKEN AS PER SITE CONDITIONS.

LEGEND



CUT AREA



FILL AREA

Prepared by :-

WAPCOS LTD.



Project Title :-

NORTH KOEL RESERVOIR PROJECT, BIHAR AND JHARKHAND

Drawing Title :-


X SECTION OF HETAMPUR DY. (OFFTAKE FROM RD - 73+100 KM. (L),
NORTH KOEL RIGHT MAIN CANAL)

Drawing No. :-

WAP/ INFRA/ NORTHKOEL/ BC/ R-24/ XSEC /TYP-(FF)

1 of 11

TYPICAL X - SECTION OF HETAMPUR DISTRIBUTARY
(OFFTAKE FROM RD - 73+100 KM. (LT), NORTH KOEL RIGHT MAIN CANAL)
DESIGN SECTION FOR FULL FILLING

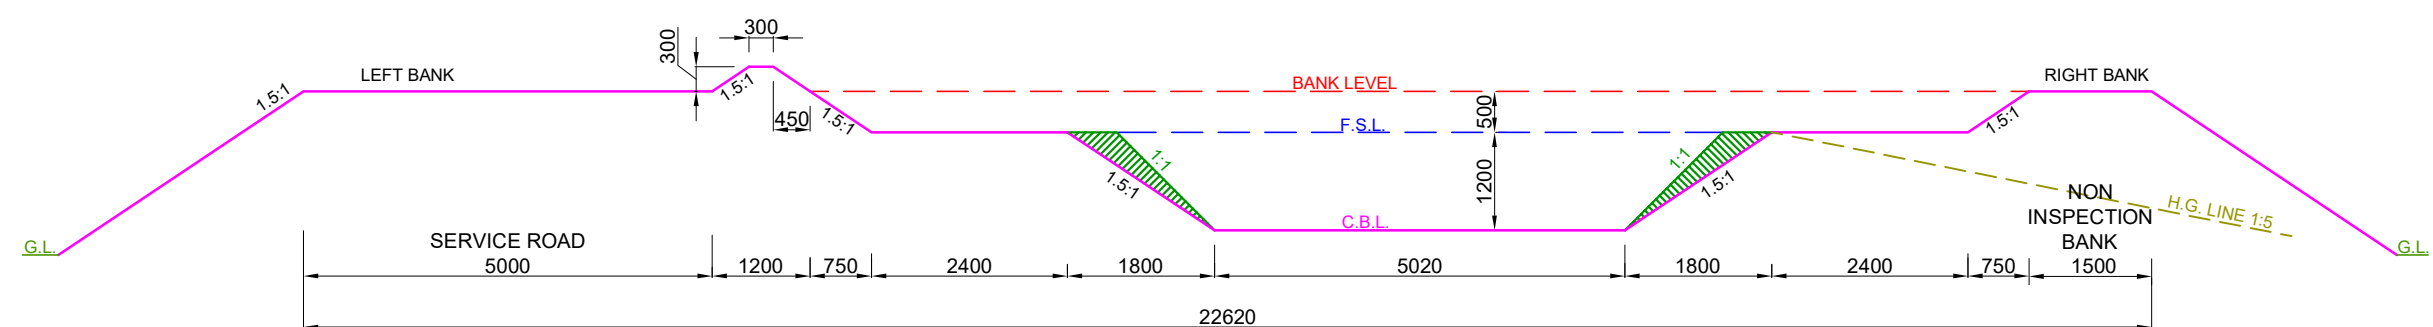


DESIGN SECTION FROM CH: 3.550 KM TO CH: 5.700 KM

- NOTE:-**
1. THE BANK WIDTH HAS BEEN ADOPTED AS PER IS 7112 : 2002 (TABLE-1).
 2. THE OFFTAKING CHAINAGE AND LENGTH OF THE CANAL HAS BEEN TAKEN AS PER ACTUAL SURVEY.
 3. THIS IS A TYPICAL DRAWING , INSPECTION & NON-INSPECTION BANK SHALL BE TAKEN AS PER SITE CONDITIONS.

LEGEND



CUT AREA

 

FILL AREA

Prepared by :-

WAPCOS LTD.



Project Title :-

NORTH KOEL RESERVOIR PROJECT, BIHAR AND JHARKHAND

Drawing Title :-


X SECTION OF HETAMPUR DY. (OFFTAKE FROM RD - 73+100 KM. (L),
NORTH KOEL RIGHT MAIN CANAL)

Drawing No. :-

WAP/ INFRA/ NORTHKOEL/ BC/ R-24/ XSEC /TYP-(FF)

2 of 11

TYPICAL X - SECTION OF HETAMPUR DISTRIBUTARY (OFFTAKE FROM RD - 73+100 KM. (LT), NORTH KOEL RIGHT MAIN CANAL) DESIGN SECTION FOR FULL FILLING

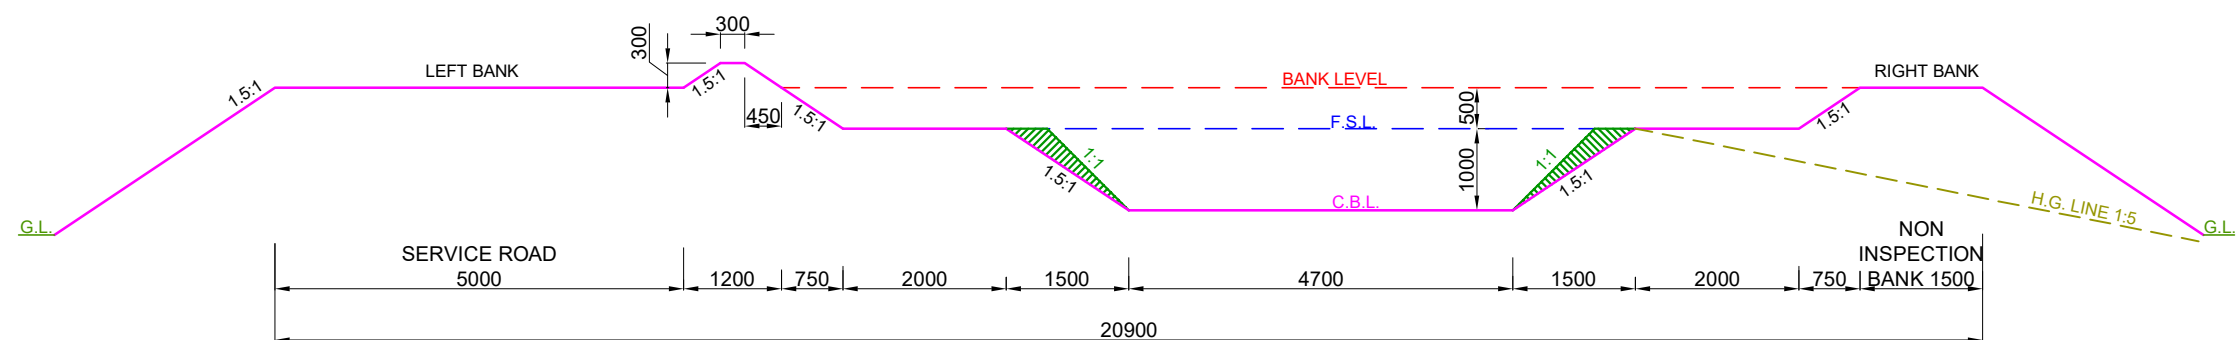

DESIGN SECTION FROM CH: 5.700 KM TO CH: 8.550 KM


NOTE:-

1. THE BANK WIDTH HAS BEEN ADOPTED AS PER IS 7112 : 2002 (TABLE-1).
2. THE OFFTAKING CHAINAGE AND LENGTH OF THE CANAL HAS BEEN TAKEN AS PER ACTUAL SURVEY.
3. THIS IS A TYPICAL DRAWING , INSPECTION & NON-INSPECTION BANK SHALL BE TAKEN AS PER SITE CONDITIONS.

LEGEND



CUT AREA

 

FILL AREA

Prepared by :-

WAPCOS LTD.



Project Title :-

NORTH KOEL RESERVOIR PROJECT, BIHAR AND JHARKHAND

Drawing Title :-


X SECTION OF HETAMPUR DY. (OFFTAKE FROM RD - 73+100 KM. (L), NORTH KOEL RIGHT MAIN CANAL)

Drawing No. :-

WAP/ INFRA/ NORTHKOEL/ BC/ R-24/ XSEC /TYP-(FF)

3 of 11

TYPICAL X - SECTION OF HETAMPUR DISTRIBUTARY
(OFFTAKE FROM RD - 73+100 KM. (LT), NORTH KOEL RIGHT MAIN CANAL)
DESIGN SECTION FOR FULL FILLING

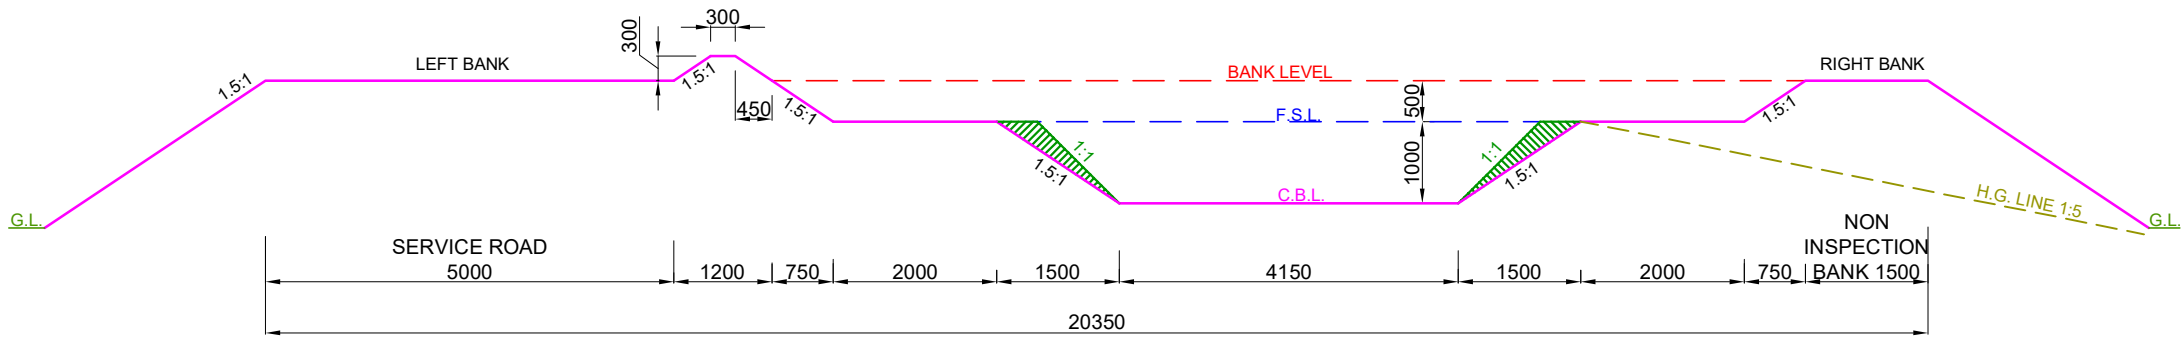


DESIGN SECTION FROM CH: 8.550 KM TO CH: 9.950 KM

- NOTE:-**
- 1. THE BANK WIDTH HAS BEEN ADOPTED AS PER IS 7112 : 2002 (TABLE-1).
 - 2. THE OFFTAKING CHAINAGE AND LENGTH OF THE CANAL HAS BEEN TAKEN AS PER ACTUAL SURVEY.
 - 3. THIS IS A TYPICAL DRAWING , INSPECTION & NON-INSPECTION BANK SHALL BE TAKEN AS PER SITE CONDITIONS.

LEGEND CUT AREA FILL AREA		Prepared by :- WAPCOS LTD.	Project Title :-	NORTH KOEL RESERVOIR PROJECT, BIHAR AND JHARKHAND			
			Drawing Title :-	X SECTION OF HETAMPUR DY. (OFFTAKE FROM RD - 73+100 KM. (L), NORTH KOEL RIGHT MAIN CANAL)			
			Drawing No. :-	WAP/ INFRA/ NORTHKOEL/ BC/ R-24/ XSEC /TYP-(FF)			

TYPICAL X - SECTION OF HETAMPUR DISTRIBUTARY
(OFFTAKE FROM RD - 73+100 KM. (LT), NORTH KOEL RIGHT MAIN CANAL)
DESIGN SECTION FOR FULL FILLING

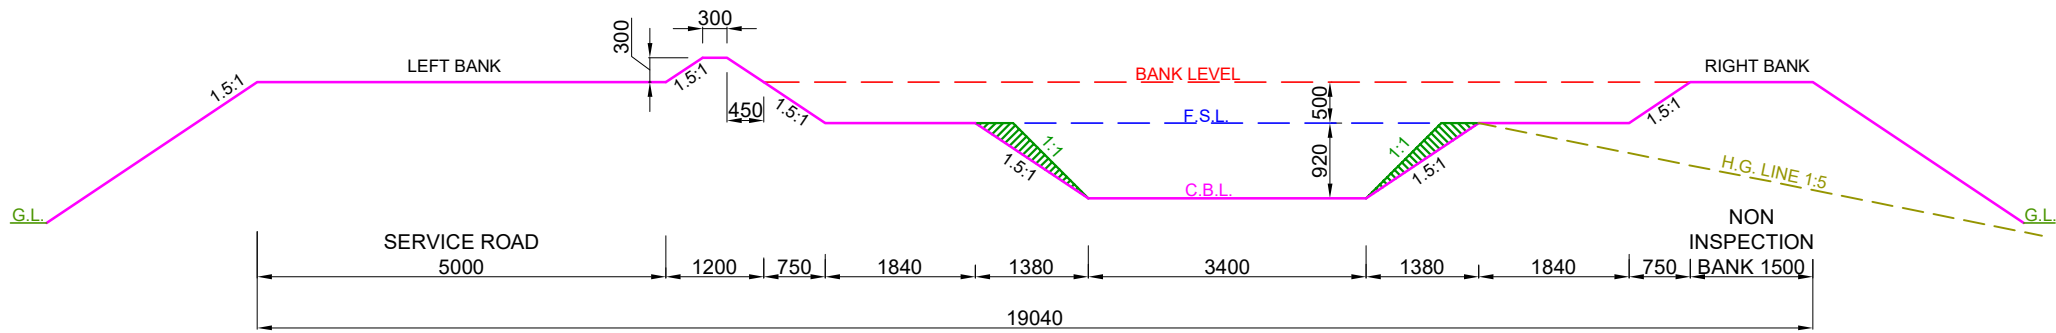


DESIGN SECTION FROM CH: 9.950 KM TO CH: 12.050 KM

- NOTE:-**
- 1. THE BANK WIDTH HAS BEEN ADOPTED AS PER IS 7112 : 2002 (TABLE-1).
 - 2. THE OFFTAKING CHAINAGE AND LENGTH OF THE CANAL HAS BEEN TAKEN AS PER ACTUAL SURVEY.
 - 3. THIS IS A TYPICAL DRAWING , INSPECTION & NON-INSPECTION BANK SHALL BE TAKEN AS PER SITE CONDITIONS.

LEGEND		Prepared by :- WAPCOS LTD. 	Project Title :-	NORTH KOEL RESERVOIR PROJECT, BIHAR AND JHARKHAND			
	CUT AREA		Drawing Title :-	X SECTION OF HETAMPUR DY. (OFFTAKE FROM RD - 73+100 KM. (L), NORTH KOEL RIGHT MAIN CANAL)			
	FILL AREA		Drawing No. :-	WAP/ INFRA/ NORTHKOEL/ BC/ R-24/ XSEC /TYP-(FF)			

TYPICAL X - SECTION OF HETAMPUR DISTRIBUTARY
(OFFTAKE FROM RD - 73+100 KM. (LT), NORTH KOEL RIGHT MAIN CANAL)
DESIGN SECTION FOR FULL FILLING

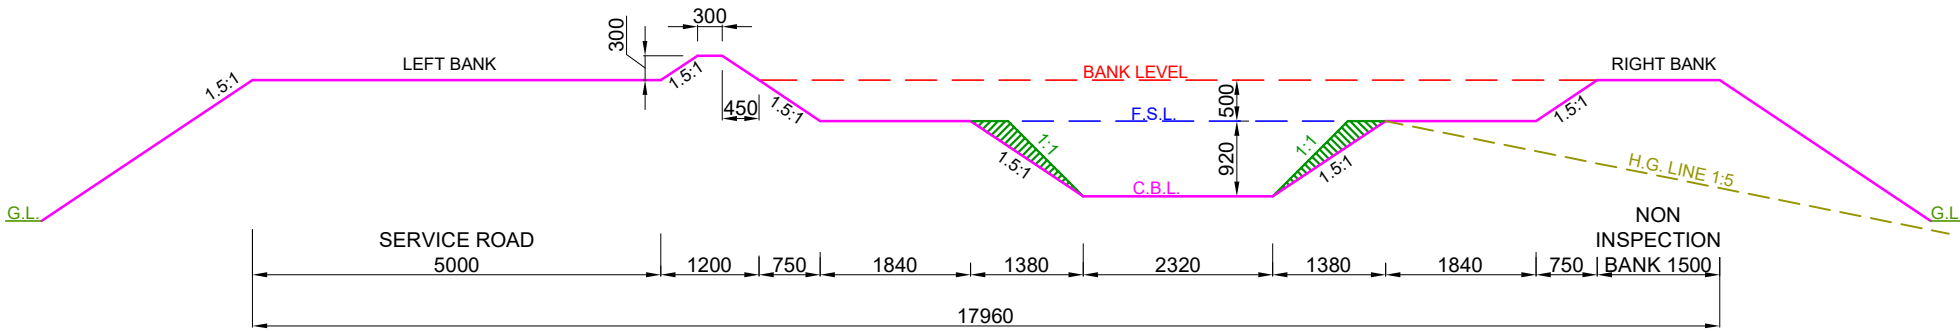


DESIGN SECTION FROM CH: 12.050 KM TO CH: 13.550 KM

- NOTE:-**
- 1. THE BANK WIDTH HAS BEEN ADOPTED AS PER IS 7112 : 2002 (TABLE-1).
 - 2. THE OFFTAKING CHAINAGE AND LENGTH OF THE CANAL HAS BEEN TAKEN AS PER ACTUAL SURVEY.
 - 3. THIS IS A TYPICAL DRAWING , INSPECTION & NON-INSPECTION BANK SHALL BE TAKEN AS PER SITE CONDITIONS.

LEGEND CUT AREA FILL AREA		Prepared by :- WAPCOS LTD. 	Project Title :- NORTH KOEL RESERVOIR PROJECT, BIHAR AND JHARKHAND
			Drawing Title :- X SECTION OF HETAMPUR DY. (OFFTAKE FROM RD - 73+100 KM. (L), NORTH KOEL RIGHT MAIN CANAL)
			Drawing No. :- WAP/ INFRA/ NORTHKOEL/ BC/ R-24/ XSEC /TYP-(FF)

TYPICAL X - SECTION OF HETAMPUR DISTRIBUTARY (OFFTAKE FROM RD - 73+100 KM. (LT), NORTH KOEL RIGHT MAIN CANAL) DESIGN SECTION FOR FULL FILLING

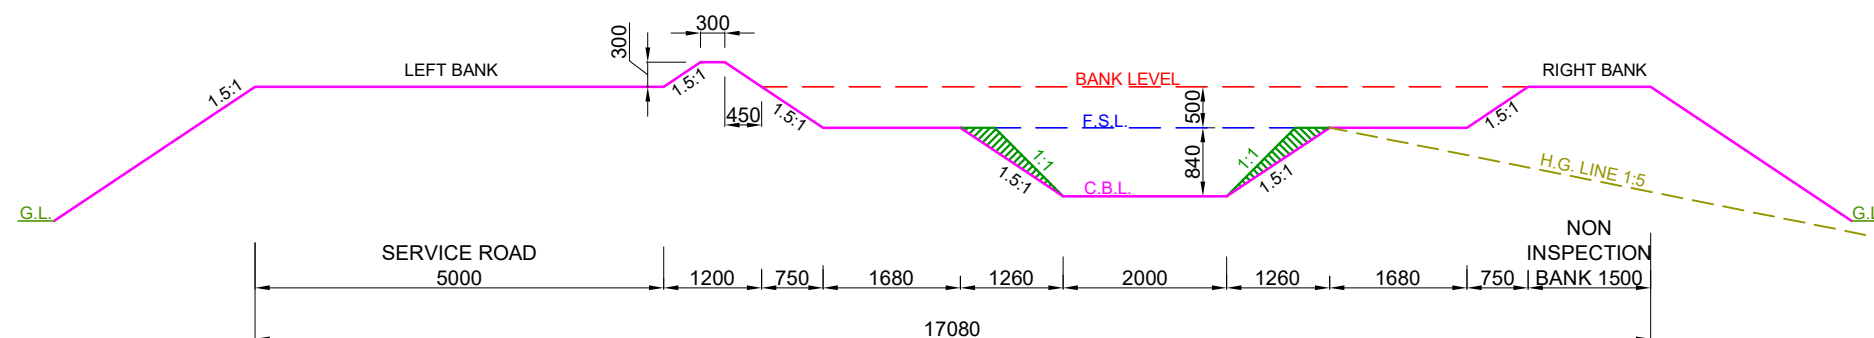


DESIGN SECTION FROM CH: 13.550 KM TO CH: 14.400 KM

NOTE:-

1. THE BANK WIDTH HAS BEEN ADOPTED AS PER IS 7112 : 2002 (TABLE-1).
2. THE OFFTAKING CHAINAGE AND LENGTH OF THE CANAL HAS BEEN TAKEN AS PER ACTUAL SURVEY.
3. THIS IS A TYPICAL DRAWING , INSPECTION & NON-INSPECTION BANK SHALL BE TAKEN AS PER SITE CONDITIONS.



LEGEND		Prepared by :- WAPCOS LTD. 	Project Title :-	NORTH KOEL RESERVOIR PROJECT, BIHAR AND JHARKHAND		
	CUT AREA		Drawing Title :-	X SECTION OF HETAMPUR DY. (OFFTAKE FROM RD - 73+100 KM. (L), NORTH KOEL RIGHT MAIN CANAL)		
	FILL AREA		Drawing No. :-	WAP/ INFRA/ NORTHKOEL/ BC/ R-24/ XSEC /TYP-(FF) 7 of 11		

TYPICAL X - SECTION OF HETAMPUR DISTRIBUTARY
(OFFTAKE FROM RD - 73+100 KM. (LT), NORTH KOEL RIGHT MAIN CANAL)
DESIGN SECTION FOR FULL FILLING

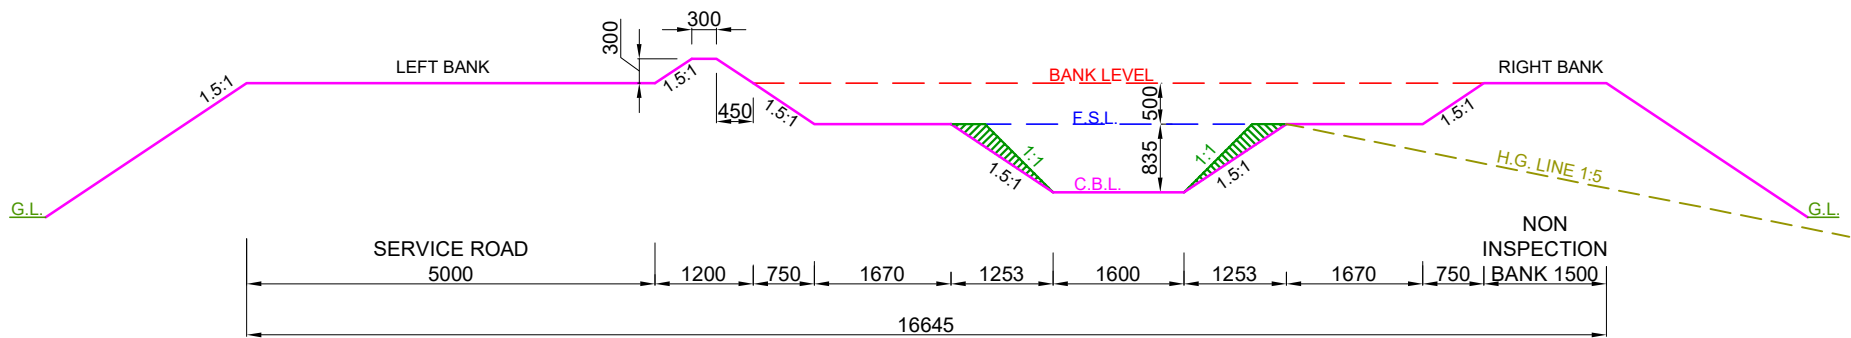


DESIGN SECTION FROM CH: 14.400 KM TO CH: 15.050 KM

- NOTE:-**
- 1. THE BANK WIDTH HAS BEEN ADOPTED AS PER IS 7112 : 2002 (TABLE-1).
 - 2. THE OFFTAKING CHAINAGE AND LENGTH OF THE CANAL HAS BEEN TAKEN AS PER ACTUAL SURVEY.
 - 3. THIS IS A TYPICAL DRAWING , INSPECTION & NON-INSPECTION BANK SHALL BE TAKEN AS PER SITE CONDITIONS.

  LEGEND		Prepared by :- WAPCOS LTD. 	Project Title :-	NORTH KOEL RESERVOIR PROJECT, BIHAR AND JHARKHAND			
	CUT AREA		Drawing Title :-	X SECTION OF HETAMPUR DY. (OFFTAKE FROM RD - 73+100 KM. (L), NORTH KOEL RIGHT MAIN CANAL)			
	FILL AREA		Drawing No. :-	WAP/ INFRA/ NORTHKOEL/ BC/ R-24/ XSEC /TYP-(FF) 8 of 11			

TYPICAL X - SECTION OF HETAMPUR DISTRIBUTARY (OFFTAKE FROM RD - 73+100 KM. (LT), NORTH KOEL RIGHT MAIN CANAL) DESIGN SECTION FOR FULL FILLING

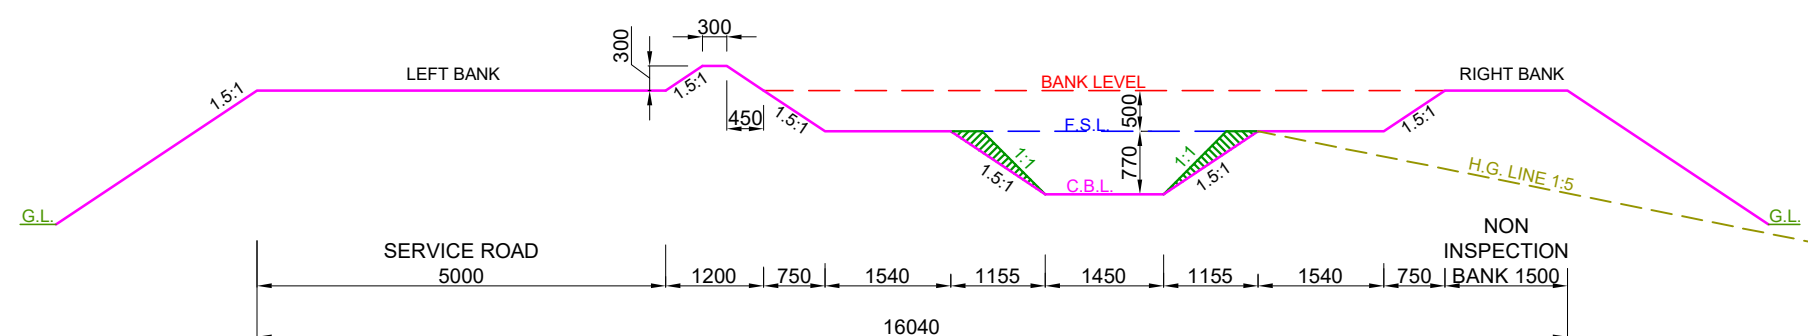

DESIGN SECTION FROM CH: 15.050 KM TO CH: 15.650 KM


NOTE:-

1. THE BANK WIDTH HAS BEEN ADOPTED AS PER IS 7112 : 2002 (TABLE-1).
2. THE OFFTAKING CHAINAGE AND LENGTH OF THE CANAL HAS BEEN TAKEN AS PER ACTUAL SURVEY.
3. THIS IS A TYPICAL DRAWING , INSPECTION & NON-INSPECTION BANK SHALL BE TAKEN AS PER SITE CONDITIONS.

LEGEND



CUT AREA

 

FILL AREA

Prepared by :-

WAPCOS LTD.



Project Title :-

NORTH KOEL RESERVOIR PROJECT, BIHAR AND JHARKHAND

Drawing Title :-


X SECTION OF HETAMPUR DY. (OFFTAKE FROM RD - 73+100 KM. (L), NORTH KOEL RIGHT MAIN CANAL)

Drawing No. :-

WAP/ INFRA/ NORTHKOEL/ BC/ R-24/ XSEC /TYP-(FF)

9 of 11

TYPICAL X - SECTION OF HETAMPUR DISTRIBUTARY (OFFTAKE FROM RD - 73+100 KM. (LT), NORTH KOEL RIGHT MAIN CANAL) DESIGN SECTION FOR FULL FILLING

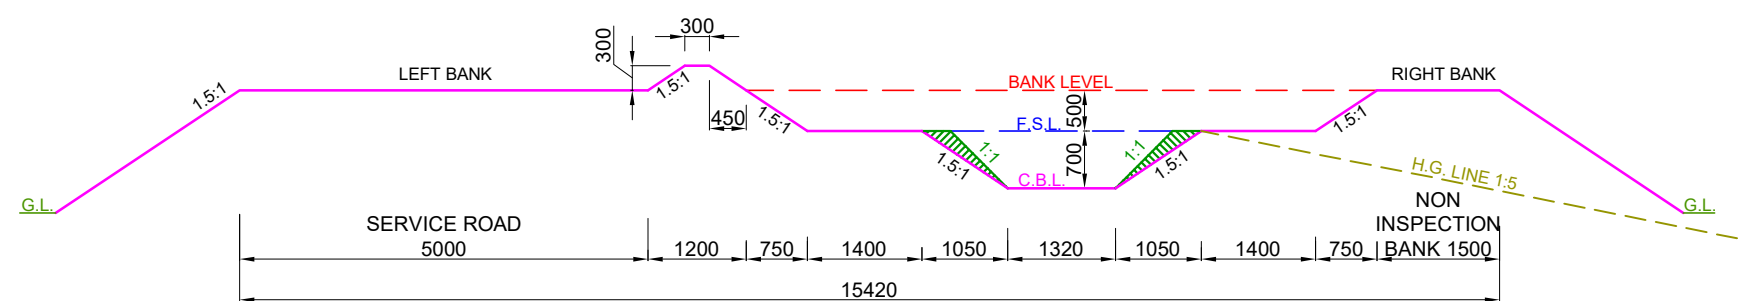


DESIGN SECTION FROM CH: 15.650 KM TO CH: 16.050 KM

NOTE:-

1. THE BANK WIDTH HAS BEEN ADOPTED AS PER IS 7112 : 2002 (TABLE-1).
2. THE OFFTAKING CHAINAGE AND LENGTH OF THE CANAL HAS BEEN TAKEN AS PER ACTUAL SURVEY.
3. THIS IS A TYPICAL DRAWING , INSPECTION & NON-INSPECTION BANK SHALL BE TAKEN AS PER SITE CONDITIONS.

LEGEND		Prepared by :- WAPCOS LTD. 	Project Title :-	NORTH KOEL RESERVOIR PROJECT, BIHAR AND JHARKHAND		
	CUT AREA		Drawing Title :-	X SECTION OF HETAMPUR DY. (OFFTAKE FROM RD - 73+100 KM. (L), NORTH KOEL RIGHT MAIN CANAL)		
	FILL AREA		Drawing No. :-	WAP/ INFRA/ NORTHKOEL/ BC/ R-24/ XSEC /TYP-(FF) 10 of 11		

TYPICAL X - SECTION OF HETAMPUR DISTRIBUTARY
(OFFTAKE FROM RD - 73+100 KM. (LT), NORTH KOEL RIGHT MAIN CANAL)
DESIGN SECTION FOR FULL FILLING

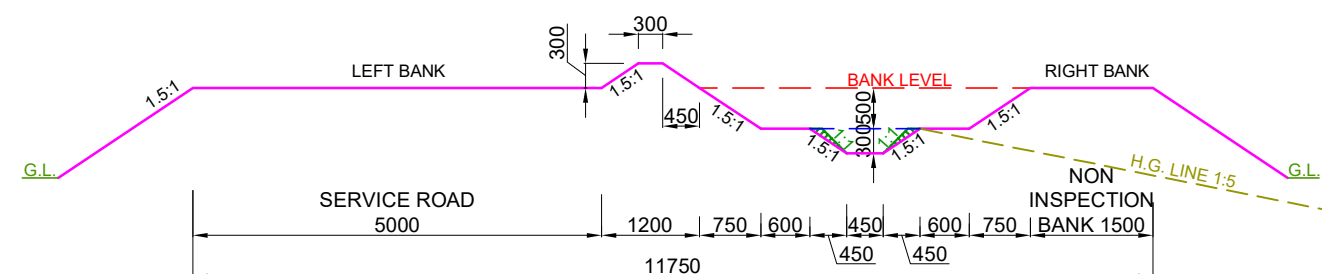

DESIGN SECTION FROM CH: 16.050 KM TO CH: 16.200 KM


NOTE:-

1. THE BANK WIDTH HAS BEEN ADOPTED AS PER IS 7112 : 2002 (TABLE-1).
2. THE OFFTAKING CHAINAGE AND LENGTH OF THE CANAL HAS BEEN TAKEN AS PER ACTUAL SURVEY.
3. THIS IS A TYPICAL DRAWING , INSPECTION & NON-INSPECTION BANK SHALL BE TAKEN AS PER SITE CONDITIONS.

LEGEND



CUT AREA

 

FILL AREA

Prepared by :-

WAPCOS LTD.



Project Title :-

NORTH KOEL RESERVOIR PROJECT, BIHAR AND JHARKHAND

Drawing Title :-


X SECTION OF HETAMPUR DY. (OFFTAKE FROM RD - 73+100 KM. (L), NORTH KOEL RIGHT MAIN CANAL)

Drawing No. :-

WAP/ INFRA/ NORTHKOEL/ BC/ R-24/ XSEC /TYP-(FF)

11 of 11

TYPICAL X - SECTION OF HETAMPUR DISTRIBUTARY (OFFTAKE FROM RD - 73+100 KM. (LT), NORTH KOEL RIGHT MAIN CANAL) DESIGN SECTION FOR PARTLY CUTTING/ PARTLY FILLING

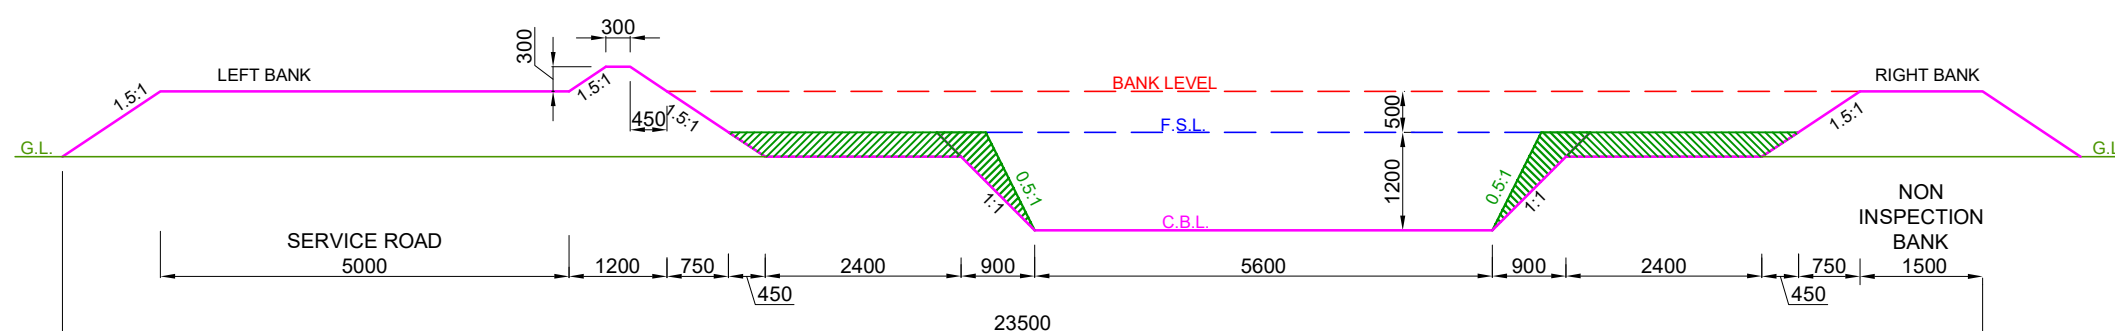


DESIGN SECTION FROM CH: 0.000 KM TO CH: 3.550 KM

- NOTE:-**
1. THE BANK WIDTH HAS BEEN ADOPTED AS PER IS 7112 : 2002 (TABLE-1).
 2. THE OFFTAKING CHAINAGE AND LENGTH OF THE CANAL HAS BEEN TAKEN AS PER ACTUAL SURVEY.
 3. THIS IS A TYPICAL DRAWING , INSPECTION & NON-INSPECTION BANK SHALL BE TAKEN AS PER SITE CONDITIONS.

LEGEND



CUT AREA

 

FILL AREA

Prepared by :-

WAPCOS LTD.



Project Title :-

NORTH KOEL RESERVOIR PROJECT, BIHAR AND JHARKHAND

Drawing Title :-


X SECTION OF HETAMPUR DY. (OFFTAKE FROM RD - 73+100 KM. (L), NORTH KOEL RIGHT MAIN CANAL)

Drawing No. :-

WAP/ INFRA/ NORTHKOEL/ BC/ R-24/ XSEC /TYP-(PCF)

1 of 11

TYPICAL X - SECTION OF HETAMPUR DISTRIBUTARY (OFFTAKE FROM RD - 73+100 KM. (LT), NORTH KOEL RIGHT MAIN CANAL) DESIGN SECTION FOR PARTLY CUTTING/ PARTLY FILLING

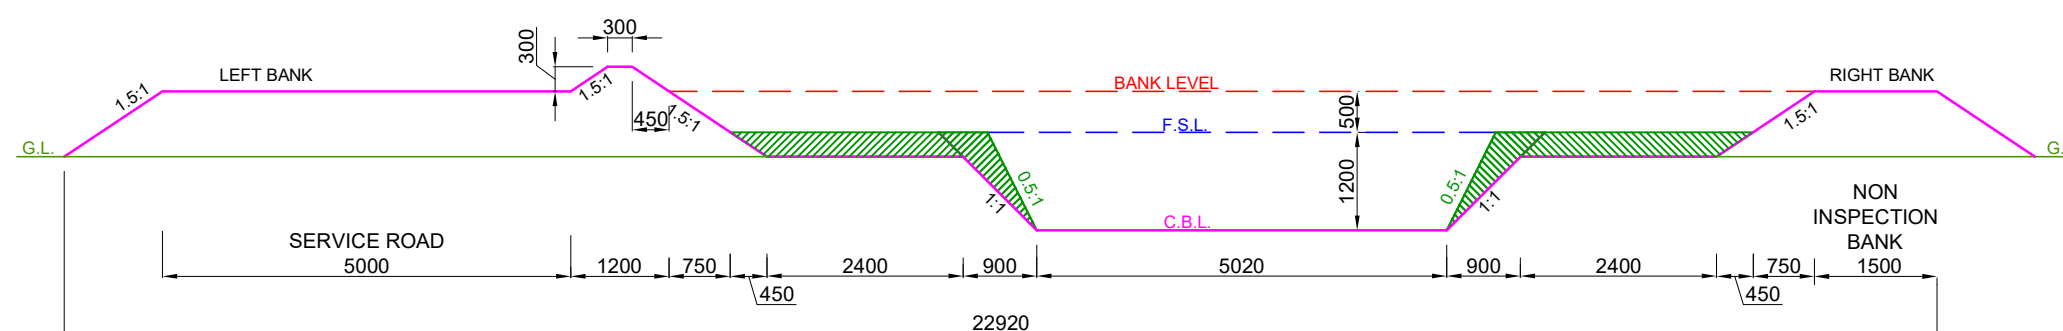


DESIGN SECTION FROM CH: 3.550 KM TO CH: 5.700 KM

- NOTE:-**
1. THE BANK WIDTH HAS BEEN ADOPTED AS PER IS 7112 : 2002 (TABLE-1).
 2. THE OFFTAKING CHAINAGE AND LENGTH OF THE CANAL HAS BEEN TAKEN AS PER ACTUAL SURVEY.
 3. THIS IS A TYPICAL DRAWING , INSPECTION & NON-INSPECTION BANK SHALL BE TAKEN AS PER SITE CONDITIONS.

LEGEND



CUT AREA

 

FILL AREA

Prepared by :-

WAPCOS LTD.



Project Title :-

NORTH KOEL RESERVOIR PROJECT, BIHAR AND JHARKHAND

Drawing Title :-


X SECTION OF HETAMPUR DY. (OFFTAKE FROM RD - 73+100 KM. (L), NORTH KOEL RIGHT MAIN CANAL)

Drawing No. :-

WAP/ INFRA/ NORTHKOEL/ BC/ R-24/ XSEC /TYP-(PCF)

2 of 11

TYPICAL X - SECTION OF HETAMPUR DISTRIBUTARY (OFFTAKE FROM RD - 73+100 KM. (LT), NORTH KOEL RIGHT MAIN CANAL) DESIGN SECTION FOR PARTLY CUTTING/ PARTLY FILLING

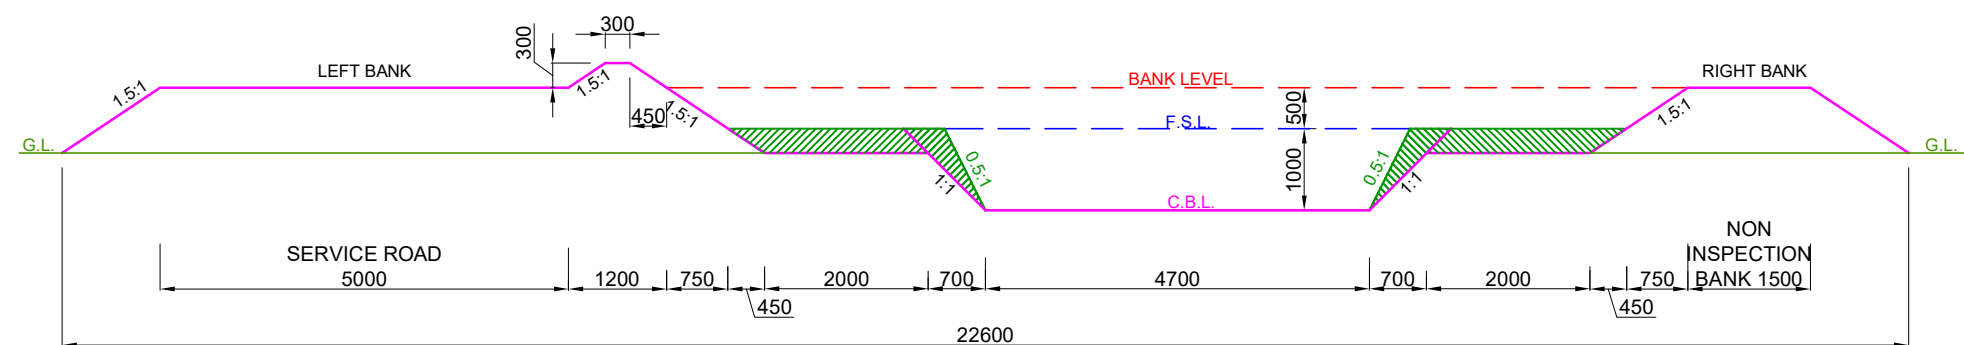

DESIGN SECTION FROM CH: 5.700 KM TO CH: 8.550 KM

NOTE:-

1. THE BANK WIDTH HAS BEEN ADOPTED AS PER IS 7112 : 2002 (TABLE-1).
2. THE OFFTAKING CHAINAGE AND LENGTH OF THE CANAL HAS BEEN TAKEN AS PER ACTUAL SURVEY.
3. THIS IS A TYPICAL DRAWING , INSPECTION & NON-INSPECTION BANK SHALL BE TAKEN AS PER SITE CONDITIONS.

LEGEND

	CUT AREA
	FILL AREA

Prepared by :-

WAPCOS LTD.



Project Title :-

NORTH KOEL RESERVOIR PROJECT, BIHAR AND JHARKHAND

Drawing Title :-


X SECTION OF HETAMPUR DY. (OFFTAKE FROM RD - 73+100 KM. (L), NORTH KOEL RIGHT MAIN CANAL)

Drawing No. :-

WAP/ INFRA/ NORTHKOEL/ BC/ R-24/ XSEC /TYP-(PCF)


3 of 11

TYPICAL X - SECTION OF HETAMPUR DISTRIBUTARY
(OFFTAKE FROM RD - 73+100 KM. (LT), NORTH KOEL RIGHT MAIN CANAL)
DESIGN SECTION FOR PARTLY CUTTING/ PARTLY FILLING

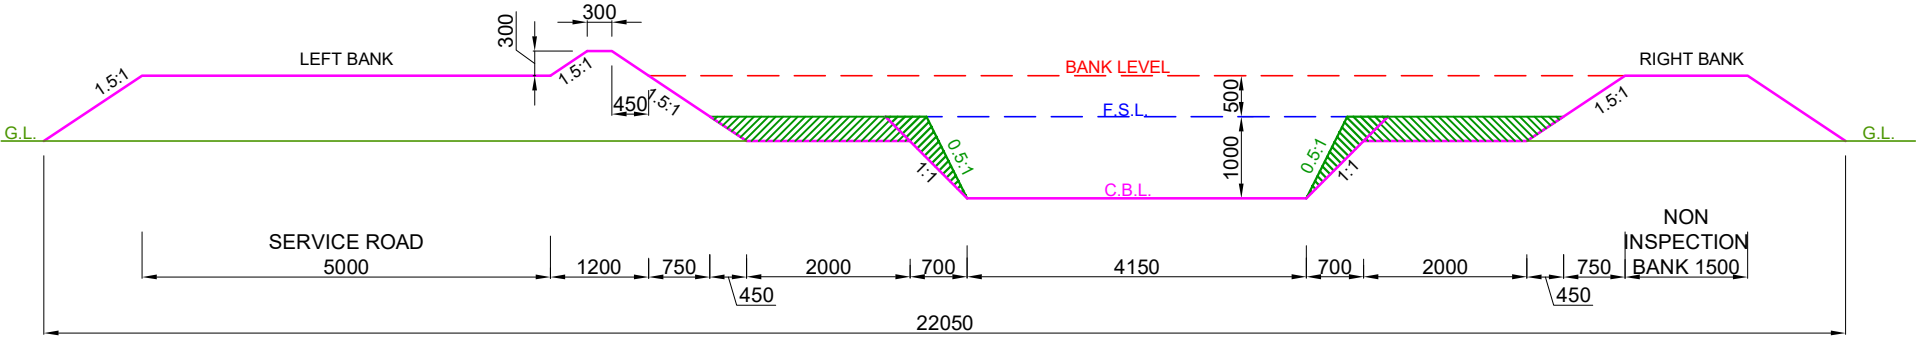


DESIGN SECTION FROM CH: 8.550 KM TO CH: 9.950 KM

- NOTE:-**
- 1. THE BANK WIDTH HAS BEEN ADOPTED AS PER IS 7112 : 2002 (TABLE-1).
 - 2. THE OFFTAKING CHAINAGE AND LENGTH OF THE CANAL HAS BEEN TAKEN AS PER ACTUAL SURVEY.
 - 3. THIS IS A TYPICAL DRAWING , INSPECTION & NON-INSPECTION BANK SHALL BE TAKEN AS PER SITE CONDITIONS.

 LEGEND		Prepared by :- WAPCOS LTD. 	Project Title :-	NORTH KOEL RESERVOIR PROJECT, BIHAR AND JHARKHAND				
			Drawing Title :-	X SECTION OF HETAMPUR DY. (OFFTAKE FROM RD - 73+100 KM. (L), NORTH KOEL RIGHT MAIN CANAL)				
			Drawing No. :-	WAP/ INFRA/ NORTHKOEL/ BC/ R-24/ XSEC /TYP-(PCF)				
	CUT AREA							
	FILL AREA							

TYPICAL X - SECTION OF HETAMPUR DISTRIBUTARY (OFFTAKE FROM RD - 73+100 KM. (LT), NORTH KOEL RIGHT MAIN CANAL) DESIGN SECTION FOR PARTLY CUTTING/ PARTLY FILLING

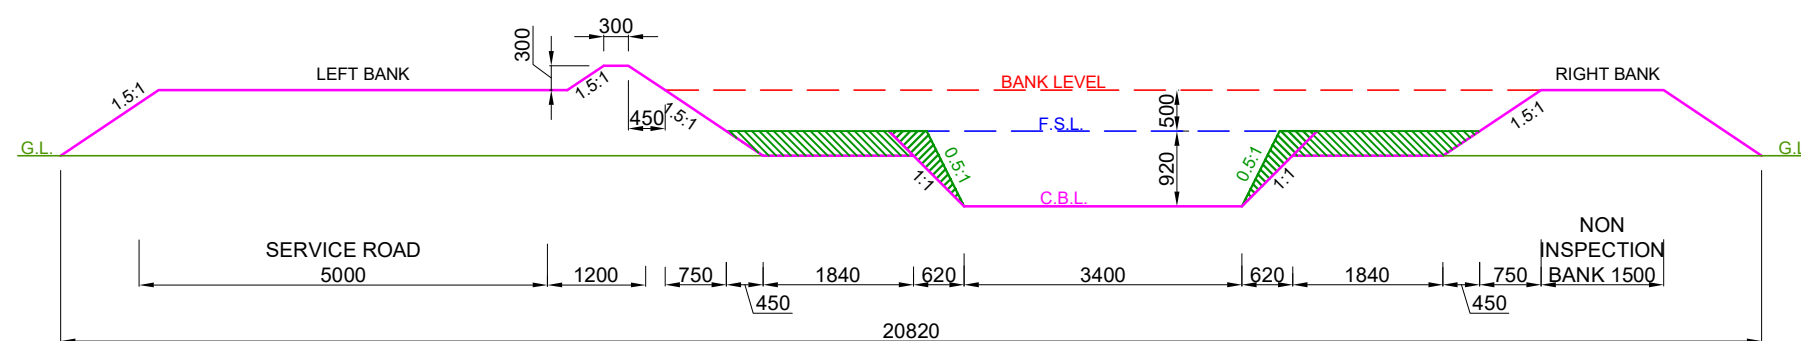

DESIGN SECTION FROM CH: 9.950 KM TO CH: 12.050 KM


NOTE:-

1. THE BANK WIDTH HAS BEEN ADOPTED AS PER IS 7112 : 2002 (TABLE-1).
2. THE OFFTAKING CHAINAGE AND LENGTH OF THE CANAL HAS BEEN TAKEN AS PER ACTUAL SURVEY.
3. THIS IS A TYPICAL DRAWING , INSPECTION & NON-INSPECTION BANK SHALL BE TAKEN AS PER SITE CONDITIONS.

LEGEND



CUT AREA

 

FILL AREA

Prepared by :-

WAPCOS LTD.



Project Title :-

NORTH KOEL RESERVOIR PROJECT, BIHAR AND JHARKHAND

Drawing Title :-

X SECTION OF HETAMPUR DY. (OFFTAKE FROM RD - 73+100 KM. (L), NORTH KOEL RIGHT MAIN CANAL)

Drawing No. :-

WAP/ INFRA/ NORTHKOEL/ BC/ R-24/ XSEC /TYP-(PCF)


5 of 11

NOTE:-

1. THE BANK WIDTH HAS BEEN ADOPTED AS PER IS 7112 : 2002 (TABLE-1).
2. THE OFFTAKING CHAINAGE AND LENGTH OF THE CANAL HAS BEEN TAKEN AS PER ACTUAL SURVEY.
3. THIS IS A TYPICAL DRAWING , INSPECTION & NON-INSPECTION BANK SHALL BE TAKEN AS PER SITE CONDITIONS.

LEGEND		Prepared by :- WAPCOS LTD. 	Project Title :-	NORTH KOEL RESERVOIR PROJECT, BIHAR AND JHARKHAND	
	CUT AREA		Drawing Title :-	X SECTION OF HETAMPUR DY. (OFFTAKE FROM RD - 73+100 KM. (L), NORTH KOEL RIGHT MAIN CANAL)	
	FILL AREA		Drawing No. :-	WAP/ INFRA/ NORTHKOEL/ BC/ R-24/ XSEC /TYP-(PCF) 6 of 11	


TYPICAL X - SECTION OF HETAMPUR DISTRIBUTARY (OFFTAKE FROM RD - 73+100 KM. (LT), NORTH KOEL RIGHT MAIN CANAL) DESIGN SECTION FOR PARTLY CUTTING/ PARTLY FILLING

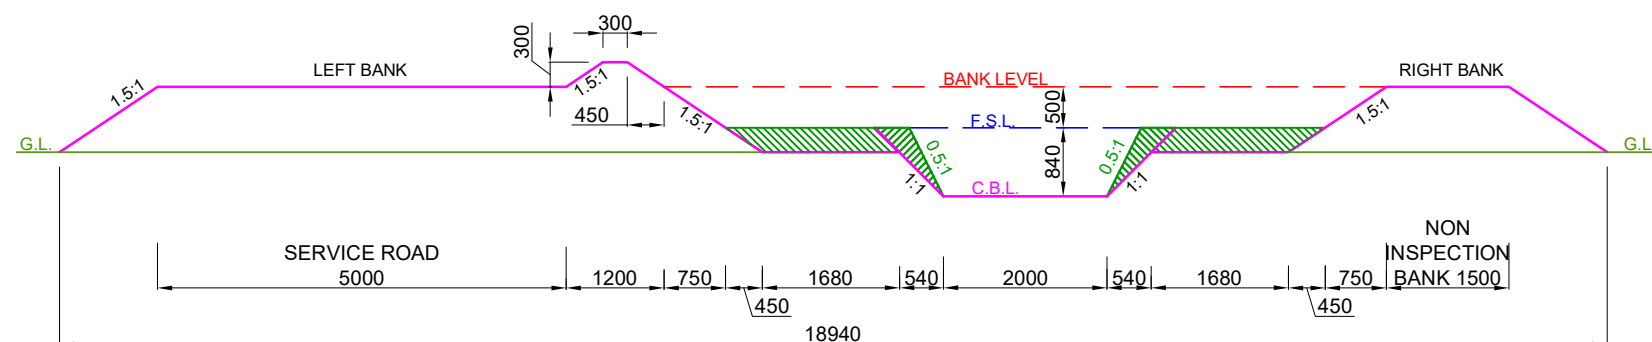


DESIGN SECTION FROM CH: 13.550 KM TO CH: 14.400 KM

NOTE:-

1. THE BANK WIDTH HAS BEEN ADOPTED AS PER IS 7112 : 2002 (TABLE-1).
2. THE OFFTAKING CHAINAGE AND LENGTH OF THE CANAL HAS BEEN TAKEN AS PER ACTUAL SURVEY.
3. THIS IS A TYPICAL DRAWING , INSPECTION & NON-INSPECTION BANK SHALL BE TAKEN AS PER SITE CONDITIONS.


 
LEGEND		Prepared by :- WAPCOS LTD. 	Project Title :-	NORTH KOEL RESERVOIR PROJECT, BIHAR AND JHARKHAND		
	CUT AREA		Drawing Title :-	X SECTION OF HETAMPUR DY. (OFFTAKE FROM RD - 73+100 KM. (L), NORTH KOEL RIGHT MAIN CANAL)		
	FILL AREA		Drawing No. :-	WAP/ INFRA/ NORTHKOEL/ BC/ R-24/ XSEC /TYP-(PCF) 7 of 11		

TYPICAL X - SECTION OF HETAMPUR DISTRIBUTARY
(OFFTAKE FROM RD - 73+100 KM. (LT), NORTH KOEL RIGHT MAIN CANAL)
DESIGN SECTION FOR PARTLY CUTTING/ PARTLY FILLING

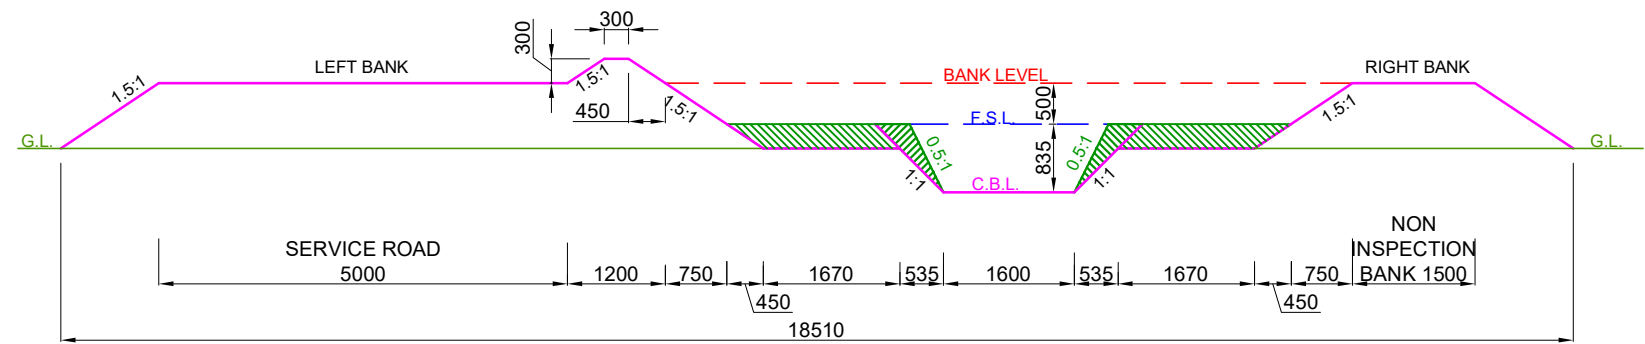


DESIGN SECTION FROM CH: 14.400 KM TO CH: 15.050 KM

- NOTE:-
- 1. THE BANK WIDTH HAS BEEN ADOPTED AS PER IS 7112 : 2002 (TABLE-1).
 - 2. THE OFFTAKING CHAINAGE AND LENGTH OF THE CANAL HAS BEEN TAKEN AS PER ACTUAL SURVEY.
 - 3. THIS IS A TYPICAL DRAWING , INSPECTION & NON-INSPECTION BANK SHALL BE TAKEN AS PER SITE CONDITIONS.

  
LEGEND		Prepared by :- WAPCOS LTD. 	Project Title :-	NORTH KOEL RESERVOIR PROJECT, BIHAR AND JHARKHAND			
	CUT AREA		Drawing Title :-	X SECTION OF HETAMPUR DY. (OFFTAKE FROM RD - 73+100 KM. (L), NORTH KOEL RIGHT MAIN CANAL)			
	FILL AREA		Drawing No. :-	WAP/ INFRA/ NORTHKOEL/ BC/ R-24/ XSEC /TYP-(PCF)			

TYPICAL X - SECTION OF HETAMPUR DISTRIBUTARY
(OFFTAKE FROM RD - 73+100 KM. (LT), NORTH KOEL RIGHT MAIN CANAL)
DESIGN SECTION FOR PARTLY CUTTING/ PARTLY FILLING

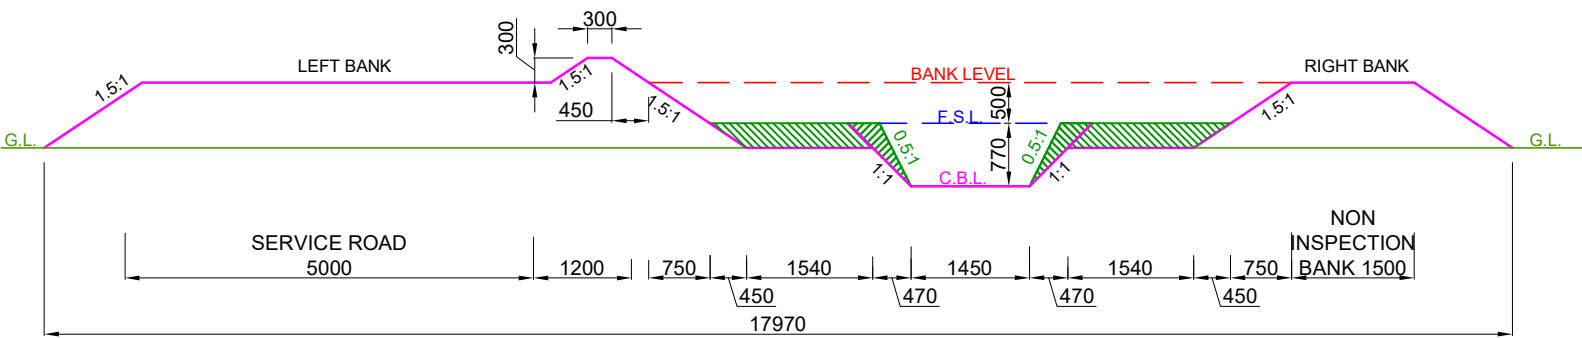


DESIGN SECTION FROM CH: 15.050 KM TO CH: 15.650 KM

- NOTE:-**
- 1. THE BANK WIDTH HAS BEEN ADOPTED AS PER IS 7112 : 2002 (TABLE-1).
 - 2. THE OFFTAKING CHAINAGE AND LENGTH OF THE CANAL HAS BEEN TAKEN AS PER ACTUAL SURVEY.
 - 3. THIS IS A TYPICAL DRAWING , INSPECTION & NON-INSPECTION BANK SHALL BE TAKEN AS PER SITE CONDITIONS.


 
LEGEND		Prepared by :- WAPCOS LTD. 	Project Title :-	NORTH KOEL RESERVOIR PROJECT, BIHAR AND JHARKHAND			
	CUT AREA		Drawing Title :-	X SECTION OF HETAMPUR DY. (OFFTAKE FROM RD - 73+100 KM. (L), NORTH KOEL RIGHT MAIN CANAL)			
	FILL AREA		Drawing No. :-	WAP/ INFRA/ NORTHKOEL/ BC/ R-24/ XSEC /TYP-(PCF)			

TYPICAL X - SECTION OF HETAMPUR DISTRIBUTARY
(OFFTAKE FROM RD - 73+100 KM. (LT), NORTH KOEL RIGHT MAIN CANAL)
DESIGN SECTION FOR PARTLY CUTTING/ PARTLY FILLING

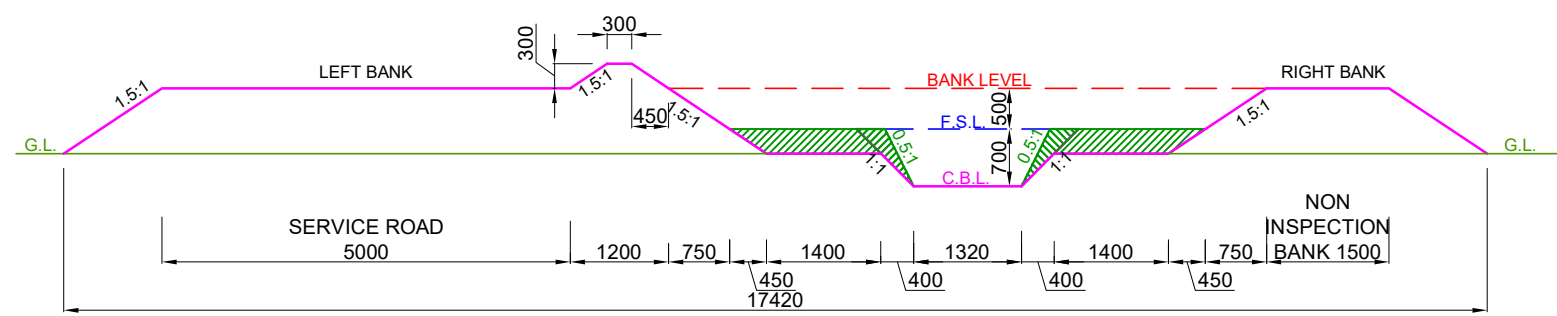


DESIGN SECTION FROM CH: 15.650 KM TO CH: 16.050 KM

- NOTE:-**
- 1. THE BANK WIDTH HAS BEEN ADOPTED AS PER IS 7112 : 2002 (TABLE-1).
 - 2. THE OFFTAKING CHAINAGE AND LENGTH OF THE CANAL HAS BEEN TAKEN AS PER ACTUAL SURVEY.
 - 3. THIS IS A TYPICAL DRAWING , INSPECTION & NON-INSPECTION BANK SHALL BE TAKEN AS PER SITE CONDITIONS.

  
LEGEND		Prepared by :- WAPCOS LTD. 	Project Title :-	NORTH KOEL RESERVOIR PROJECT, BIHAR AND JHARKHAND				
	CUT AREA		Drawing Title :-	X SECTION OF HETAMPUR DY. (OFFTAKE FROM RD - 73+100 KM. (L), NORTH KOEL RIGHT MAIN CANAL)				
	FILL AREA		Drawing No. :-	WAP/ INFRA/ NORTHKOEL/ BC/ R-24/ XSEC /TYP-(PCF)				

TYPICAL X - SECTION OF HETAMPUR DISTRIBUTARY
(OFFTAKE FROM RD - 73+100 KM. (LT), NORTH KOEL RIGHT MAIN CANAL)
DESIGN SECTION FOR PARTLY CUTTING/ PARTLY FILLING

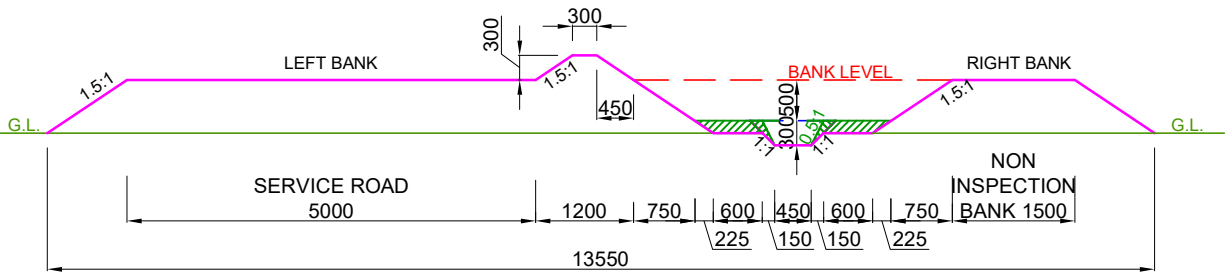


DESIGN SECTION FROM CH: 16.050 KM TO CH: 16.200 KM

- NOTE:-**
- 1. THE BANK WIDTH HAS BEEN ADOPTED AS PER IS 7112 : 2002 (TABLE-1).
 - 2. THE OFFTAKING CHAINAGE AND LENGTH OF THE CANAL HAS BEEN TAKEN AS PER ACTUAL SURVEY.
 - 3. THIS IS A TYPICAL DRAWING , INSPECTION & NON-INSPECTION BANK SHALL BE TAKEN AS PER SITE CONDITIONS.

 
LEGEND		Prepared by :- WAPCOS LTD. 	Project Title :-	NORTH KOEL RESERVOIR PROJECT, BIHAR AND JHARKHAND				
	CUT AREA		Drawing Title :-	X SECTION OF HETAMPUR DY. (OFFTAKE FROM RD - 73+100 KM. (L), NORTH KOEL RIGHT MAIN CANAL)				
	FILL AREA		Drawing No. :-	WAP/ INFRA/ NORTHKOEL/ BC/ R-24/ XSEC /TYP-(PCF)				

CROSS-SECTION


X SECTION OF HETAMPUR DY.

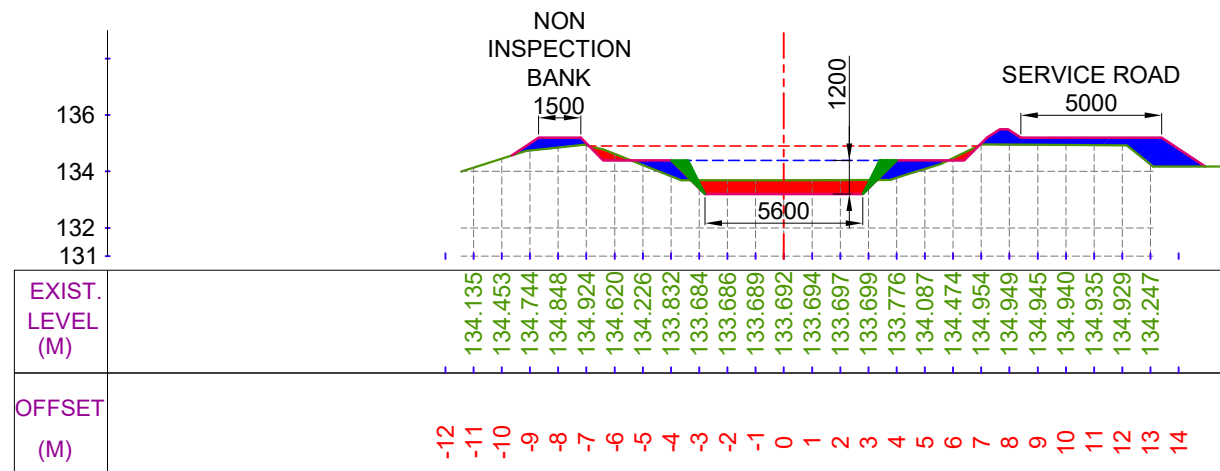


CUTTING AREA (SQ.M) = 3.335
FILLING AREA (SQ.M) = 5.407
CH. (KM):- 0+100
DESIGNED BED LEVEL = 133.195 M

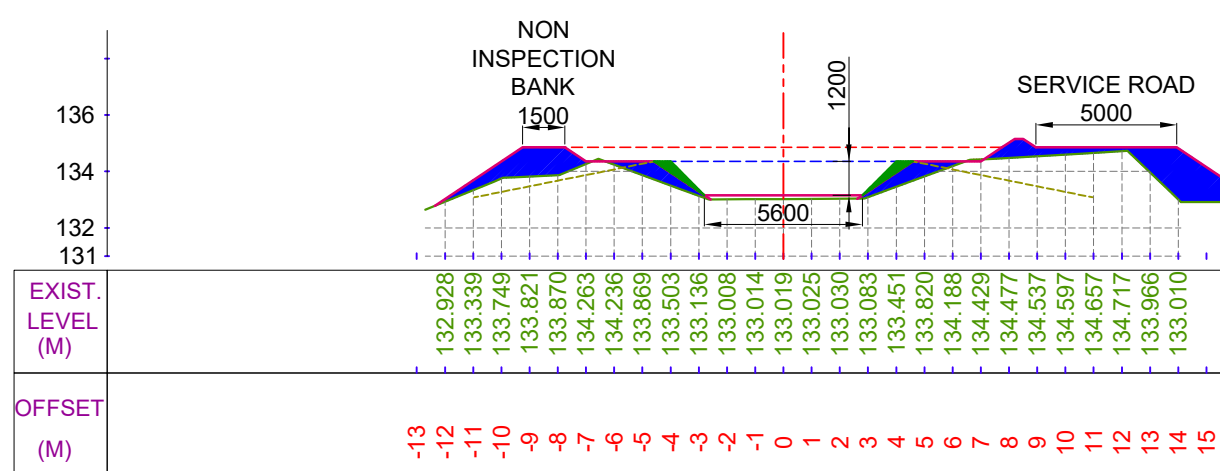

CUTTING AREA (SQ.M) = 0.058
FILLING AREA (SQ.M) = 11.742
CH. (KM):- 0+300
DESIGNED BED LEVEL = 133.152 M

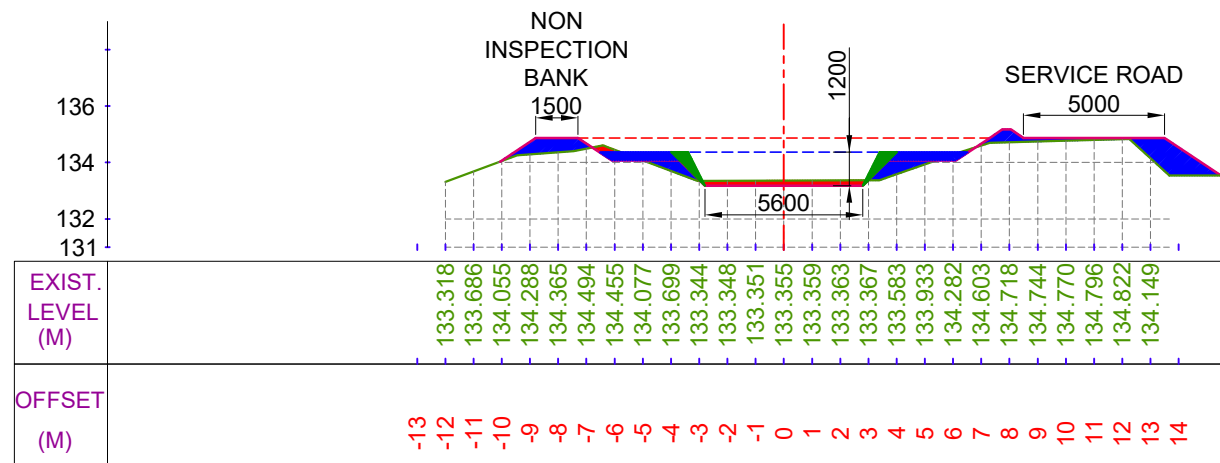

CUTTING AREA (SQ.M) = 1.191
FILLING AREA (SQ.M) = 5.303
CH. (KM):- 0+200
DESIGNED BED LEVEL = 133.173 M

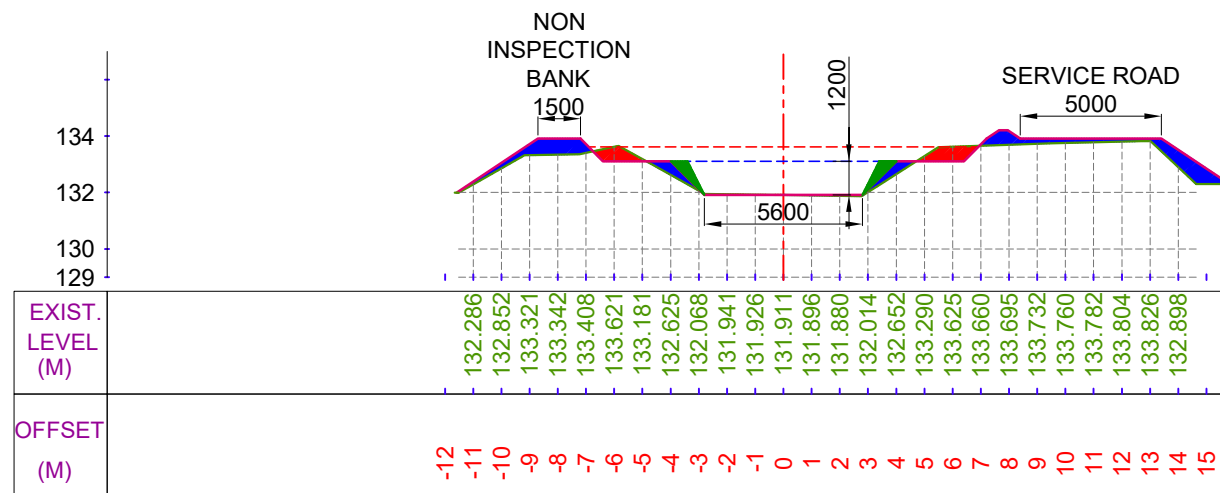

CUTTING AREA (SQ.M) = 1.465
FILLING AREA (SQ.M) = 5.035
CH. (KM):- 0+400
DESIGNED BED LEVEL = 131.911 M

LEGEND

	CUT AREA		EXISTING BED LINE
	FILL AREA		F.S.L.
			DESIGNED BED LINE
			H.G. LINE

Prepared by :-

WAPCOS LTD.




Project Title :- NORTH KOEL RESERVOIR PROJECT, BIHAR AND JHARKHAND


Drawing Title :- X SEC OF HETAMPUR DY. (OFFTAKE FROM RD - 73+100 KM. (L), NORTH KOEL RIGHT MAIN CANAL)

Drawing No. :- WAP/ INFRA/ NORTHKOEL/ BC/ R-24/ XSEC-


X SECTION OF HETAMPUR DY.

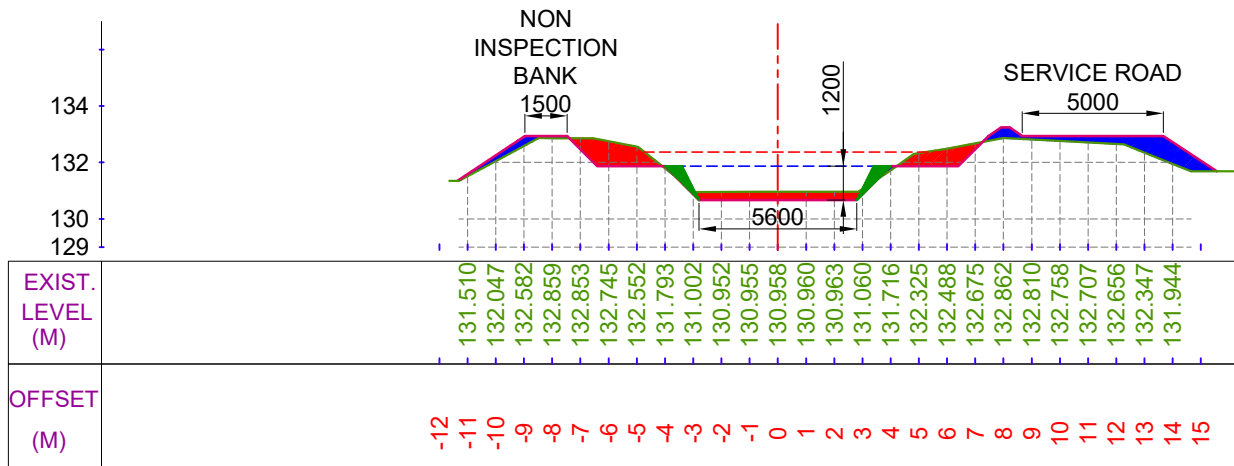


CUTTING AREA (SQ.M) = 4.902
FILLING AREA (SQ.M) = 3.624
CH. (KM):- 0+500
DESIGNED BED LEVEL = 130.670 M

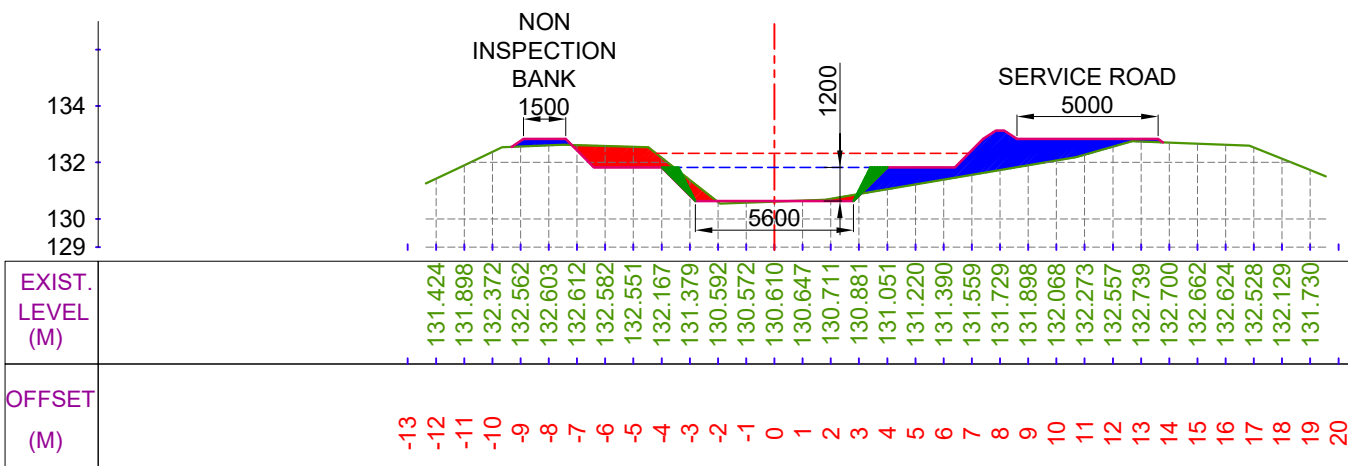

CUTTING AREA (SQ.M) = 0.000
FILLING AREA (SQ.M) = 0.000
CH. (KM):- 0+700
DESIGNED BED LEVEL = 130.627 M

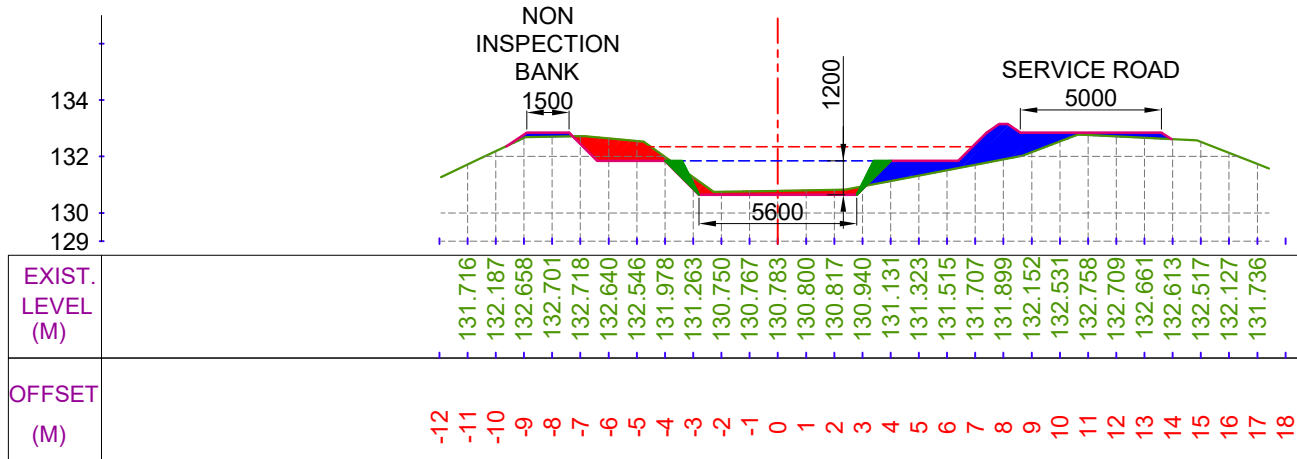


CUTTING AREA (SQ.M) = 2.898
FILLING AREA (SQ.M) = 5.200
CH. (KM):- 0+600
DESIGNED BED LEVEL = 130.648 M

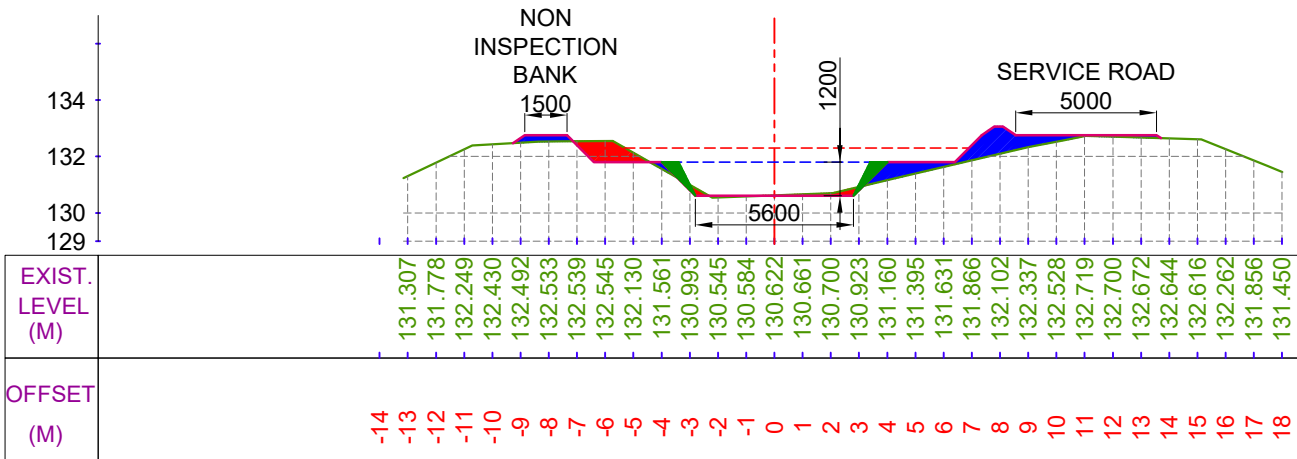


CUTTING AREA (SQ.M) = 1.612
FILLING AREA (SQ.M) = 3.972
CH. (KM):- 0+800
DESIGNED BED LEVEL = 130.606 M


LEGEND

 


CUT AREA

 


FILL AREA

 

EXISTING BED LINE

 

F.S.L.

 

DESIGNED BED LINE



H.G. LINE

Prepared by :-

WAPCOS LTD.



Project Title :-

NORTH KOEL RESERVOIR PROJECT, BIHAR AND JHARKHAND

Drawing Title :-


X SEC OF HETAMPUR DY. (OFFTAKE FROM RD - 73+100 KM. (L), NORTH KOEL RIGHT MAIN CANAL)

Drawing No. :-


WAP/ INFRA/ NORTHKOEL/ BC/ R-24/ XSEC-

2 of 41


X SECTION OF HETAMPUR DY.

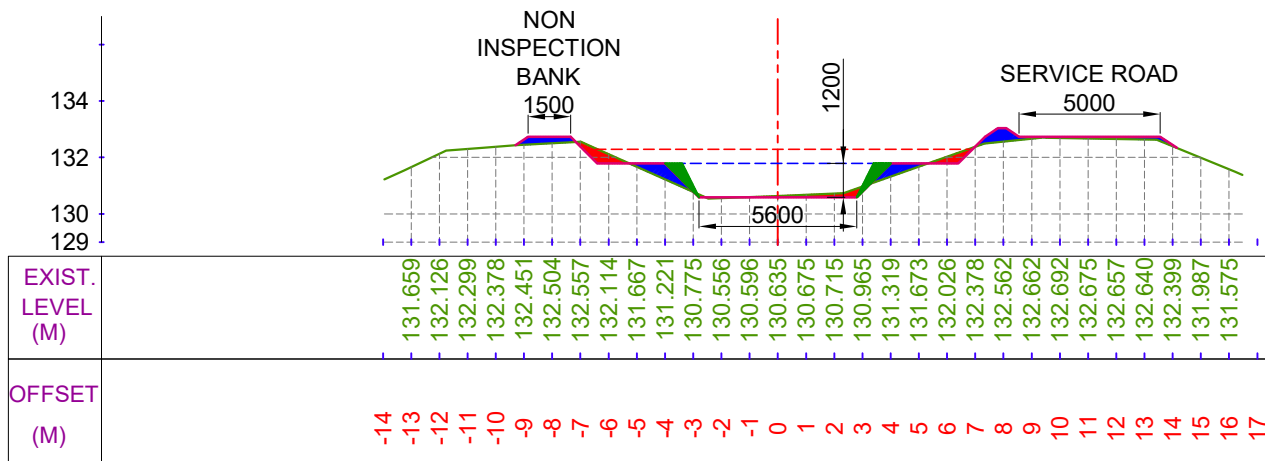


CUTTING AREA (SQ.M) = 1.233
FILLING AREA (SQ.M) = 2.428
CH. (KM):- 0+900
DESIGNED BED LEVEL = 130.585 M

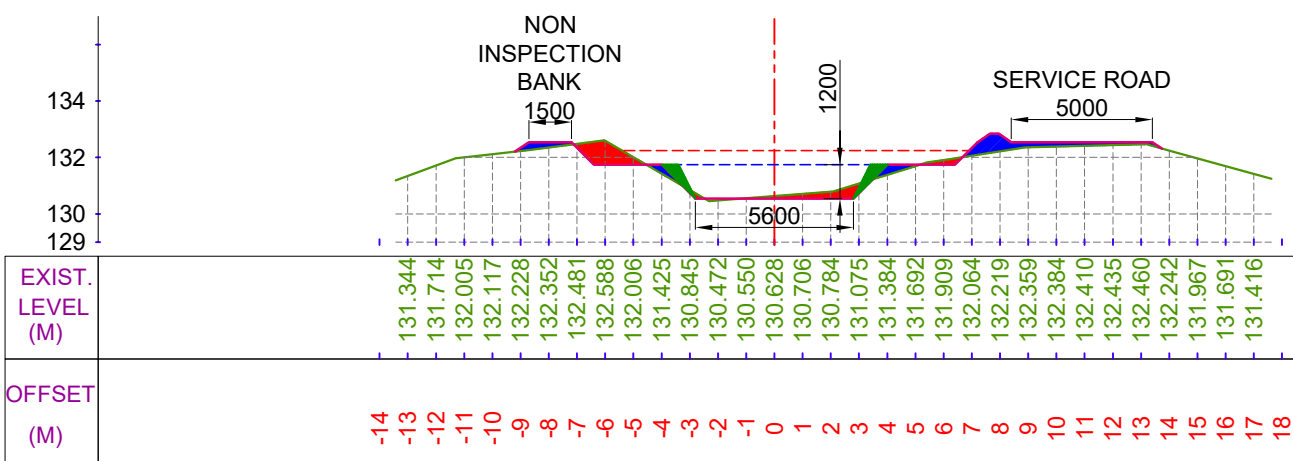

CUTTING AREA (SQ.M) = 2.200
FILLING AREA (SQ.M) = 2.346
CH. (KM):- 1+100
DESIGNED BED LEVEL = 130.542 M

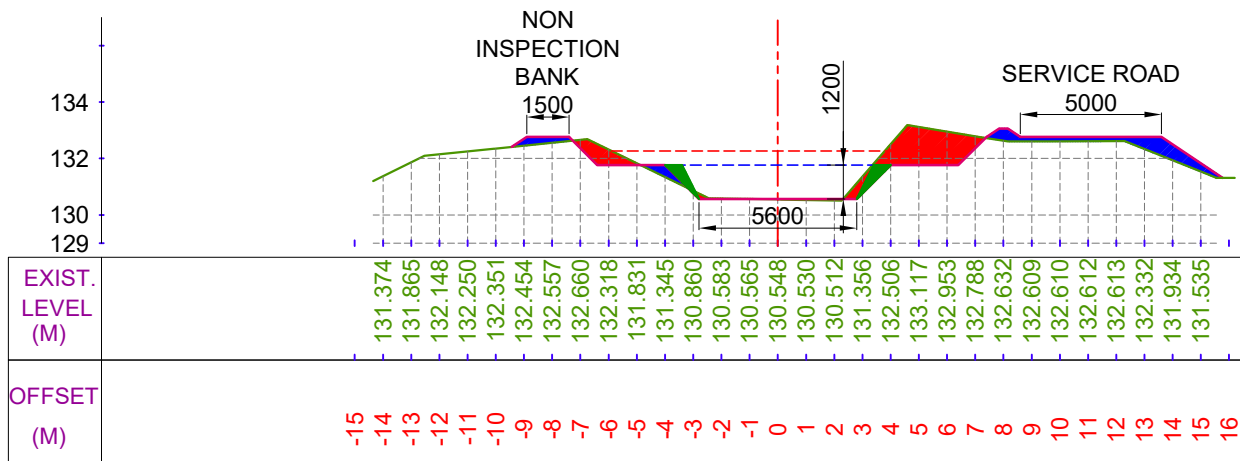

CUTTING AREA (SQ.M) = 5.076
FILLING AREA (SQ.M) = 3.047
CH. (KM):- 1+000
DESIGNED BED LEVEL = 130.563 M

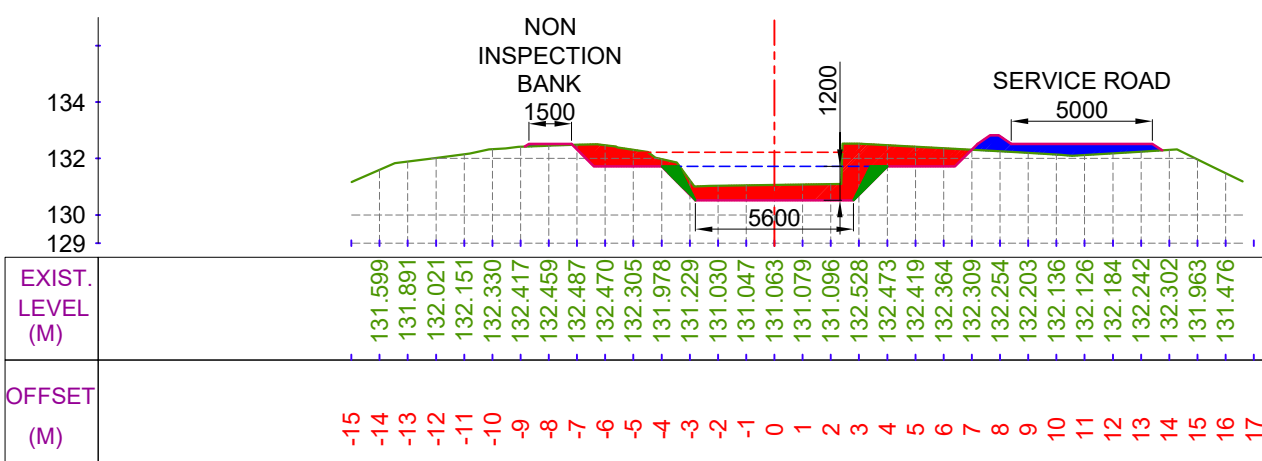


CUTTING AREA (SQ.M) = 8.731
FILLING AREA (SQ.M) = 2.421
CH. (KM):- 1+200
DESIGNED BED LEVEL = 130.521 M


LEGEND




CUT AREA

 

FILL AREA

 

EXISTING BED LINE

 

F.S.L.



DESIGNED BED LINE



H.G. LINE

Prepared by :-

WAPCOS LTD.



Project Title :-

NORTH KOEL RESERVOIR PROJECT, BIHAR AND JHARKHAND

Drawing Title :-


X SEC OF HETAMPUR DY. (OFFTAKE FROM RD - 73+100 KM. (L), NORTH KOEL RIGHT MAIN CANAL)

Drawing No. :-

WAP/ INFRA/ NORTHKOEL/ BC/ R-24/ XSEC-


3 of 41

X SECTION OF HETAMPUR DY.

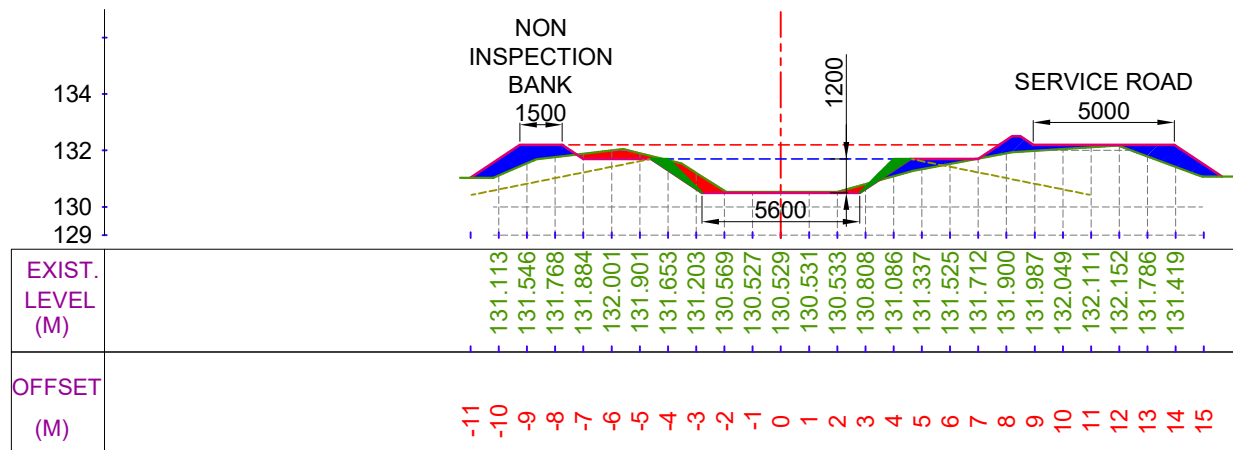


CUTTING AREA (SQ.M) = 1.571
FILLING AREA (SQ.M) = 5.085

CH. (KM):- 1+300
DESIGNED BED LEVEL = 130.499 M

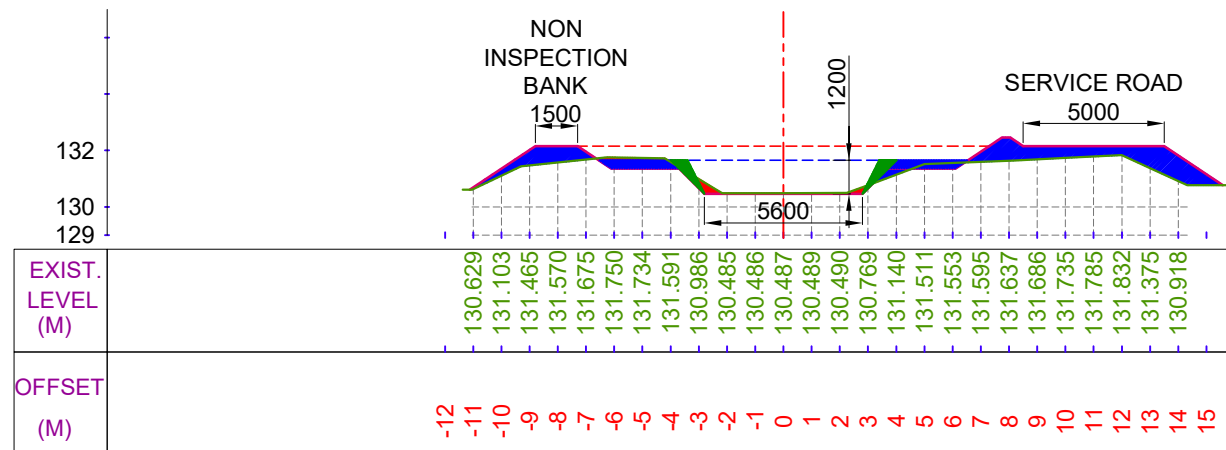


CUTTING AREA (SQ.M) = 0.618
FILLING AREA (SQ.M) = 6.758

CH. (KM):- 1+500
DESIGNED BED LEVEL = 130.457 M

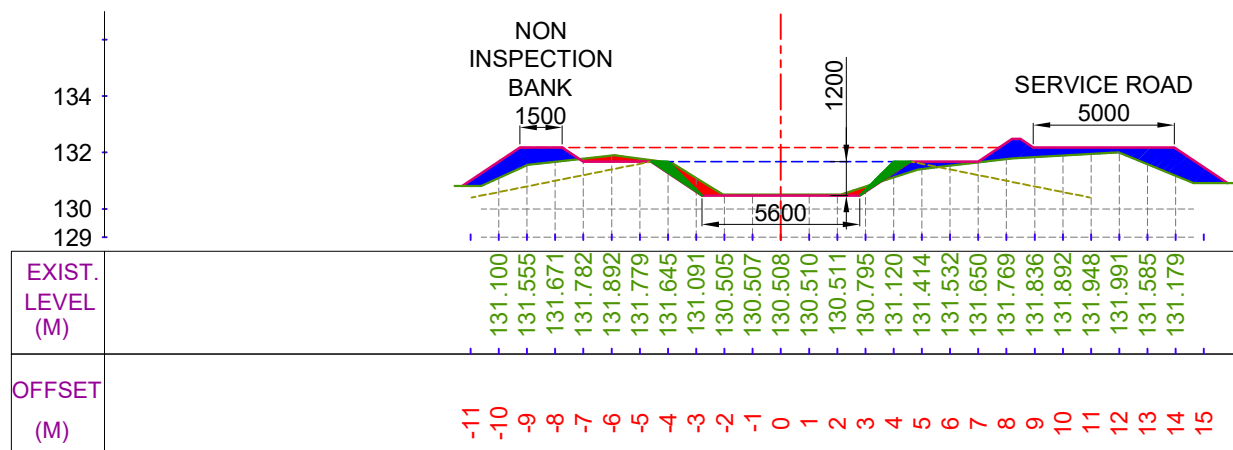

CUTTING AREA (SQ.M) = 1.142
FILLING AREA (SQ.M) = 6.448

CH. (KM):- 1+400
DESIGNED BED LEVEL = 130.478 M

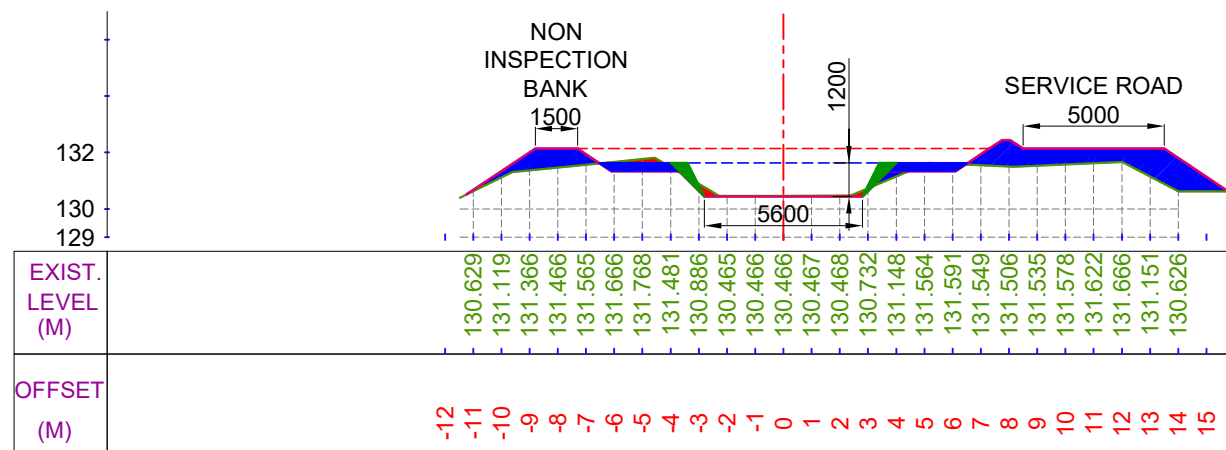

CUTTING AREA (SQ.M) = 0.520
FILLING AREA (SQ.M) = 8.178

CH. (KM):- 1+600
DESIGNED BED LEVEL = 130.436 M

LEGEND



CUT AREA



FILL AREA

EXISTING BED LINE

F.S.L.

DESIGNED BED LINE

H.G. LINE

Prepared by :-

WAPCOS LTD.



Project Title :-

NORTH KOEL RESERVOIR PROJECT, BIHAR AND JHARKHAND

Drawing Title :-


X SEC OF HETAMPUR DY. (OFFTAKE FROM RD - 73+100 KM. (L), NORTH KOEL RIGHT MAIN CANAL)

Drawing No. :-


WAP/ INFRA/ NORTHKOEL/ BC/ R-24/ XSEC-

4 of 41


X SECTION OF HETAMPUR DY.

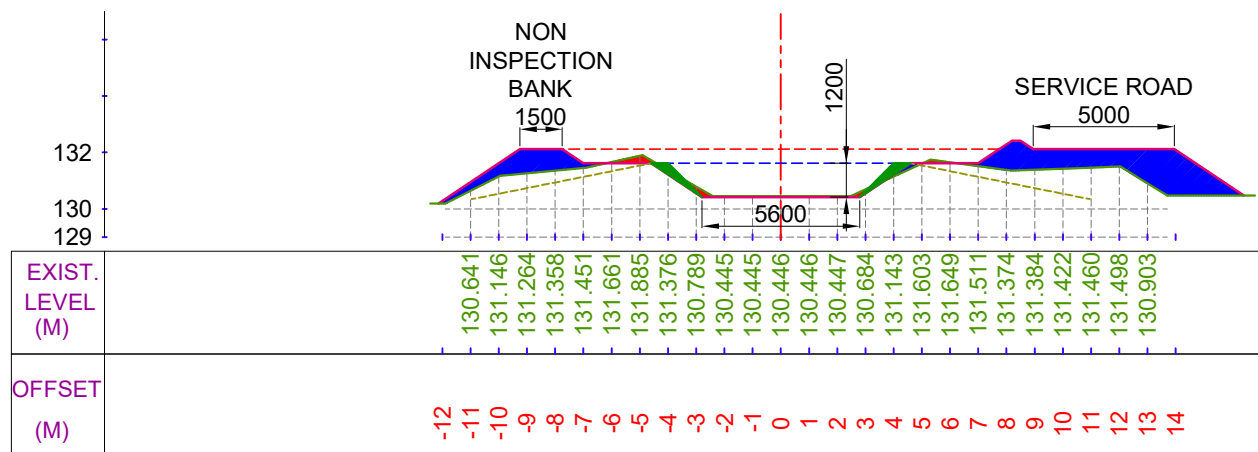


CUTTING AREA (SQ.M) = 0.697
FILLING AREA (SQ.M) = 10.710
CH. (KM):- 1+700
DESIGNED BED LEVEL = 130.414 M

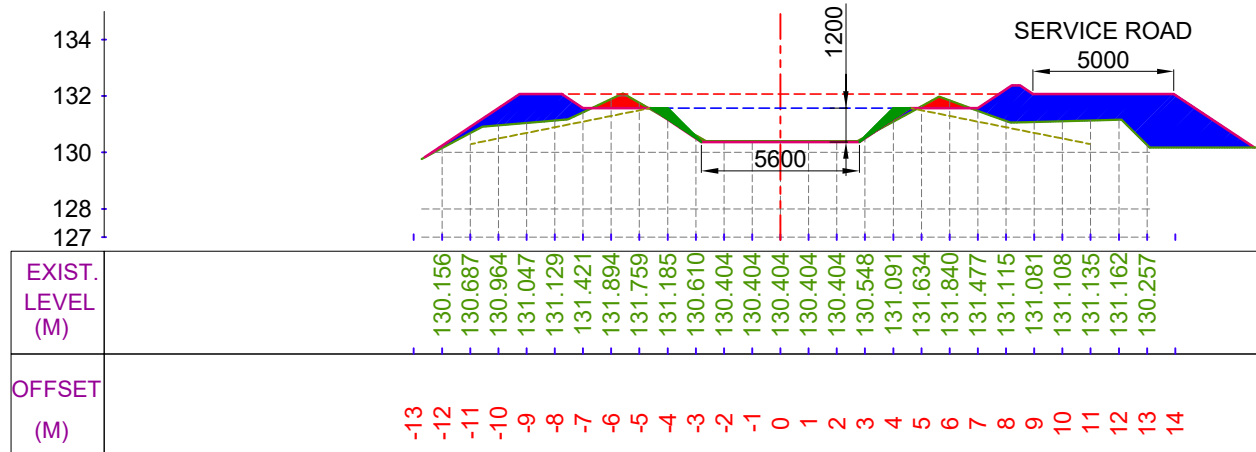

CUTTING AREA (SQ.M) = 1.105
FILLING AREA (SQ.M) = 13.715
CH. (KM):- 1+900
DESIGNED BED LEVEL = 130.372 M

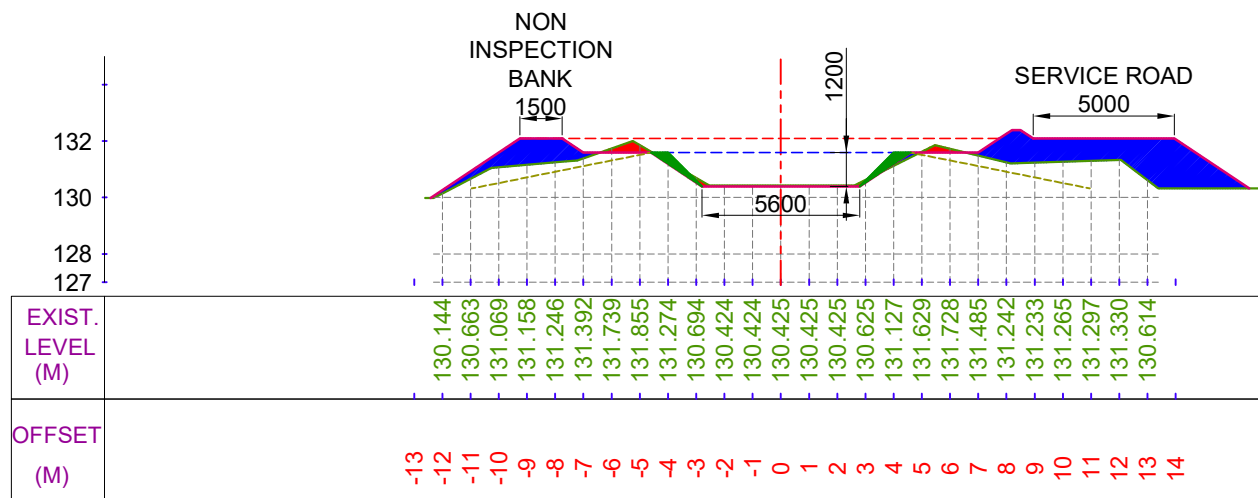

CUTTING AREA (SQ.M) = 0.863
FILLING AREA (SQ.M) = 12.222
CH. (KM):- 1+800
DESIGNED BED LEVEL = 130.393 M

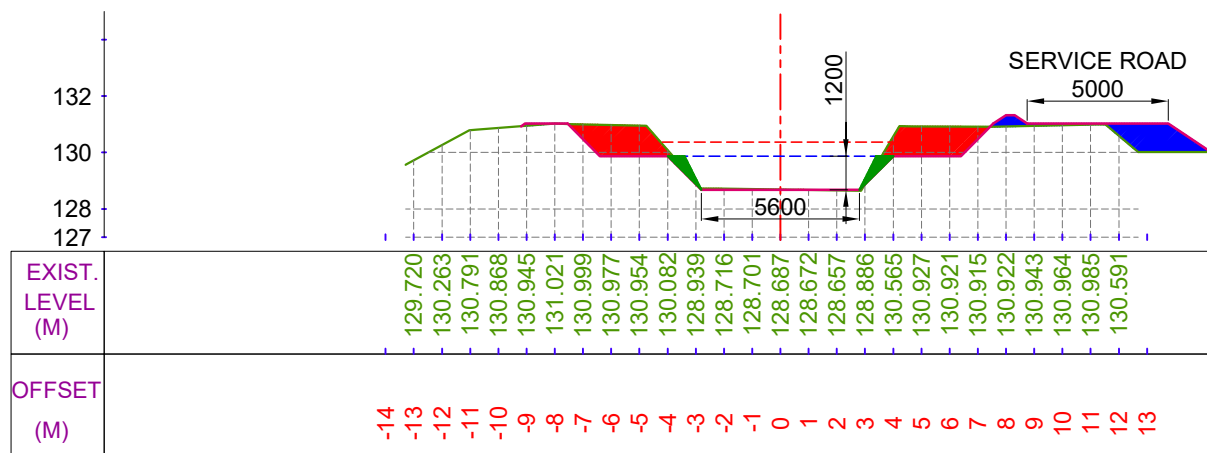


CUTTING AREA (SQ.M) = 6.200
FILLING AREA (SQ.M) = 2.999
CH. (KM):- 2+000
DESIGNED BED LEVEL = 128.674 M


LEGEND



CUT AREA

 

FILL AREA

 

EXISTING BED LINE



F.S.L.



DESIGNED BED LINE



H.G. LINE

Prepared by :-

WAPCOS LTD.



Project Title :-

NORTH KOEL RESERVOIR PROJECT, BIHAR AND JHARKHAND

Drawing Title :-


X SEC OF HETAMPUR DY. (OFFTAKE FROM RD - 73+100 KM. (L), NORTH KOEL RIGHT MAIN CANAL)

Drawing No. :-


WAP/ INFRA/ NORTHKOEL/ BC/ R-24/ XSEC-

5 of 41


X SECTION OF HETAMPUR DY.

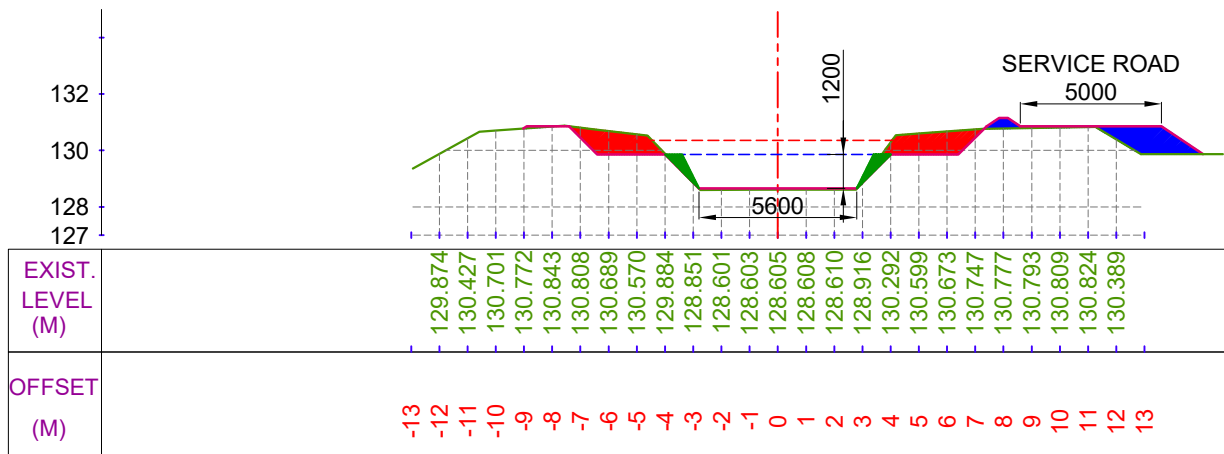


CUTTING AREA (SQ.M) = 4.316
FILLING AREA (SQ.M) = 2.741
CH. (KM):- 2+100
DESIGNED BED LEVEL = 128.653 M

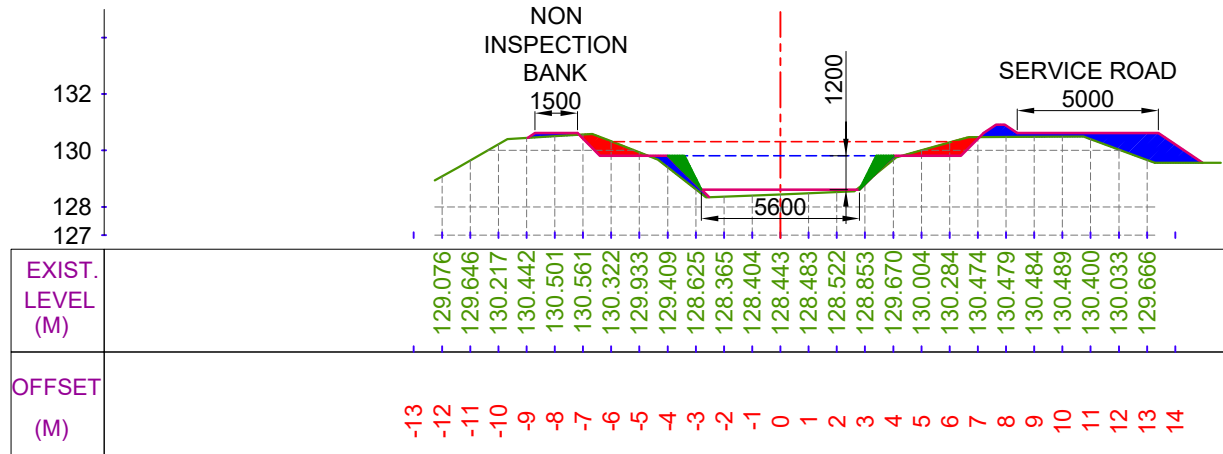

CUTTING AREA (SQ.M) = 1.666
FILLING AREA (SQ.M) = 3.822
CH. (KM):- 2+300
DESIGNED BED LEVEL = 128.611 M

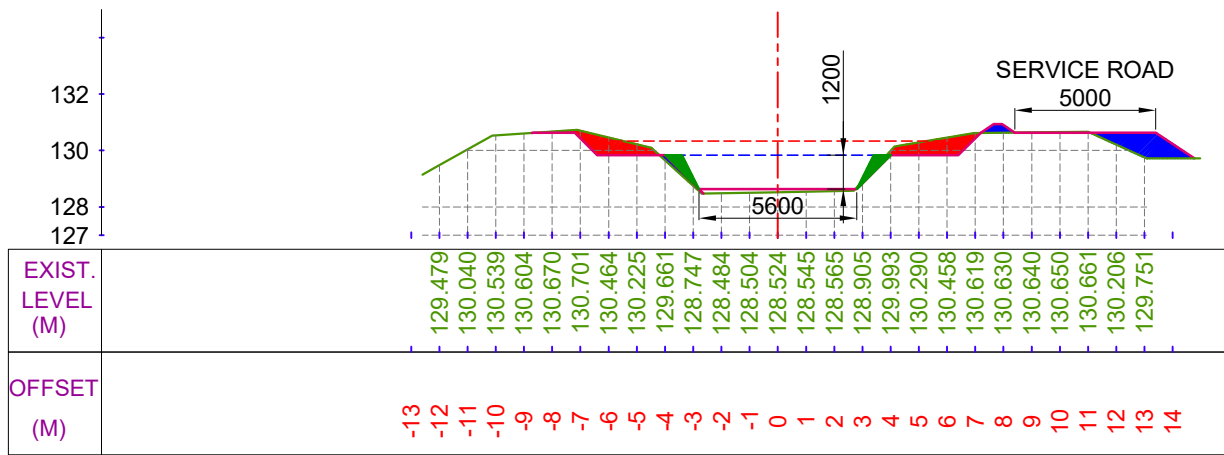


CUTTING AREA (SQ.M) = 2.900
FILLING AREA (SQ.M) = 2.242
CH. (KM):- 2+200
DESIGNED BED LEVEL = 128.632 M

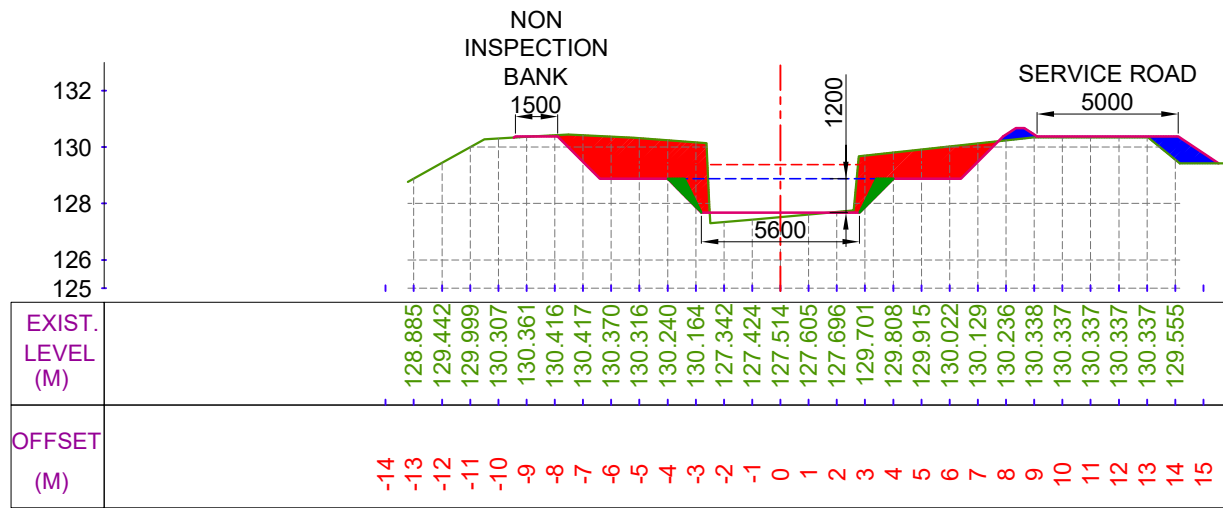


CUTTING AREA (SQ.M) = 12.213
FILLING AREA (SQ.M) = 1.676
CH. (KM):- 2+400
DESIGNED BED LEVEL = 127.675 M


LEGEND

 


CUT AREA

 


FILL AREA

 

EXISTING BED LINE

 

F.S.L.

 

DESIGNED BED LINE



H.G. LINE

Prepared by :-

WAPCOS LTD.



Project Title :-

NORTH KOEL RESERVOIR PROJECT, BIHAR AND JHARKHAND


Drawing Title :-

X SEC OF HETAMPUR DY. (OFFTAKE FROM RD - 73+100 KM. (L), NORTH KOEL RIGHT MAIN CANAL)


Drawing No. :-

WAP/ INFRA/ NORTHKOEL/ BC/ R-24/ XSEC-


X SECTION OF HETAMPUR DY.

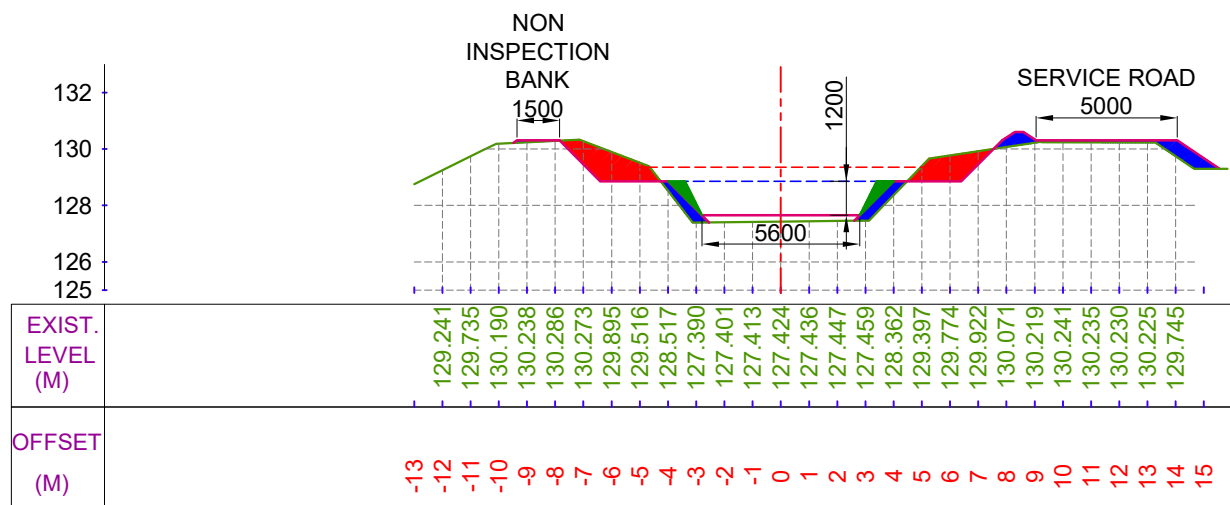


CUTTING AREA (SQ.M) = 4.474
FILLING AREA (SQ.M) = 3.042
CH. (KM):- 2+500
DESIGNED BED LEVEL = 127.654 M

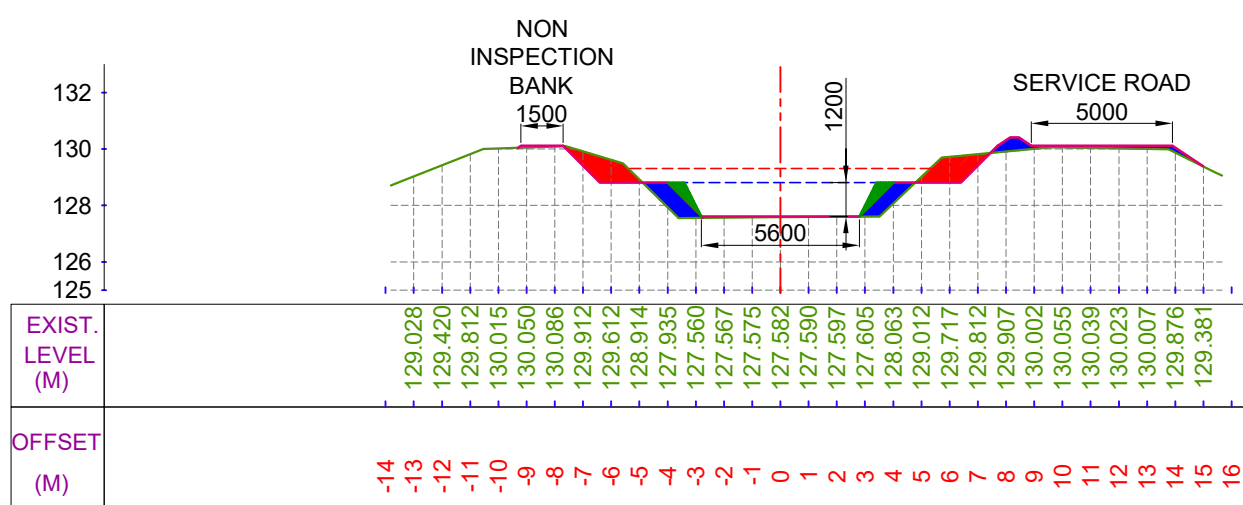

CUTTING AREA (SQ.M) = 3.008
FILLING AREA (SQ.M) = 3.087
CH. (KM):- 2+700
DESIGNED BED LEVEL = 127.612 M

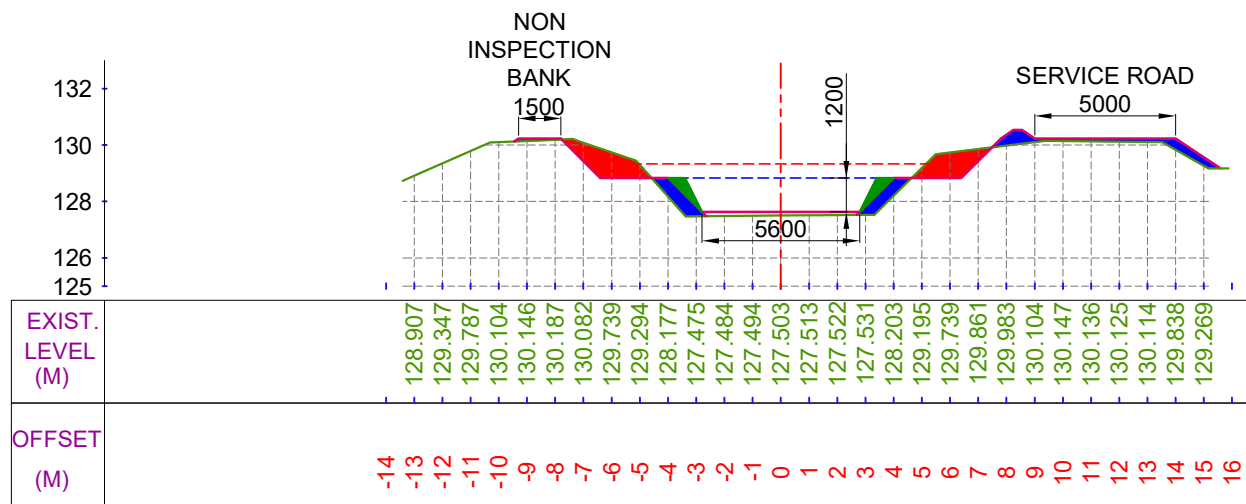

CUTTING AREA (SQ.M) = 3.696
FILLING AREA (SQ.M) = 3.374
CH. (KM):- 2+600
DESIGNED BED LEVEL = 127.633 M

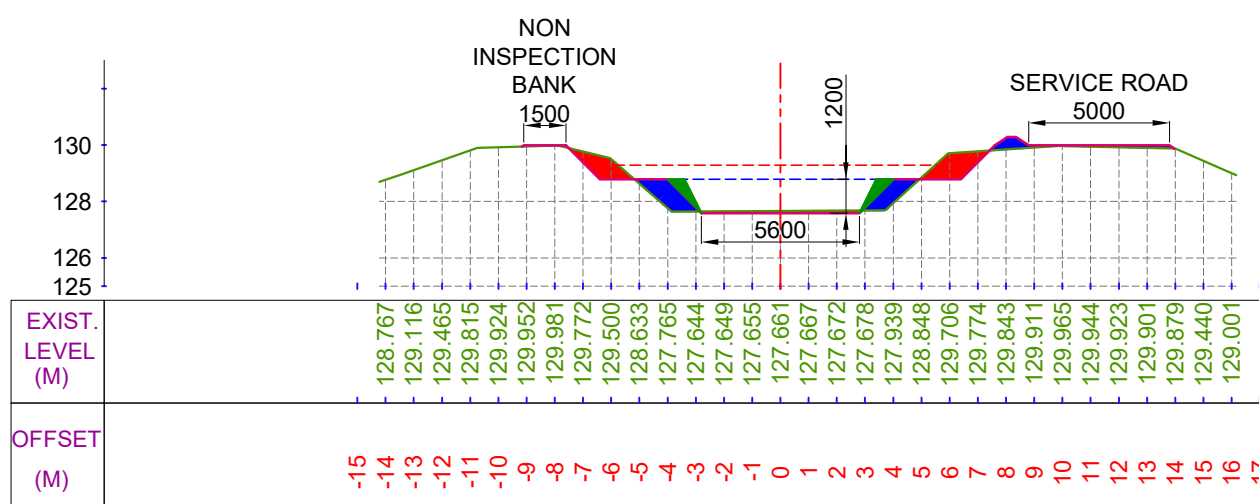

CUTTING AREA (SQ.M) = 2.827
FILLING AREA (SQ.M) = 2.998
CH. (KM):- 2+800
DESIGNED BED LEVEL = 127.590 M

LEGEND

	CUT AREA		EXISTING BED LINE
	FILL AREA		F.S.L.
			DESIGNED BED LINE
			H.G. LINE

Prepared by :-

WAPCOS LTD.



Project Title :-

NORTH KOEL RESERVOIR PROJECT, BIHAR AND JHARKHAND

Drawing Title :-


X SEC OF HETAMPUR DY. (OFFTAKE FROM RD - 73+100 KM. (L), NORTH KOEL RIGHT MAIN CANAL)

Drawing No. :-

WAP/ INFRA/ NORTHKOEL/ BC/ R-24/ XSEC-


7 of 41

X SECTION OF HETAMPUR DY.

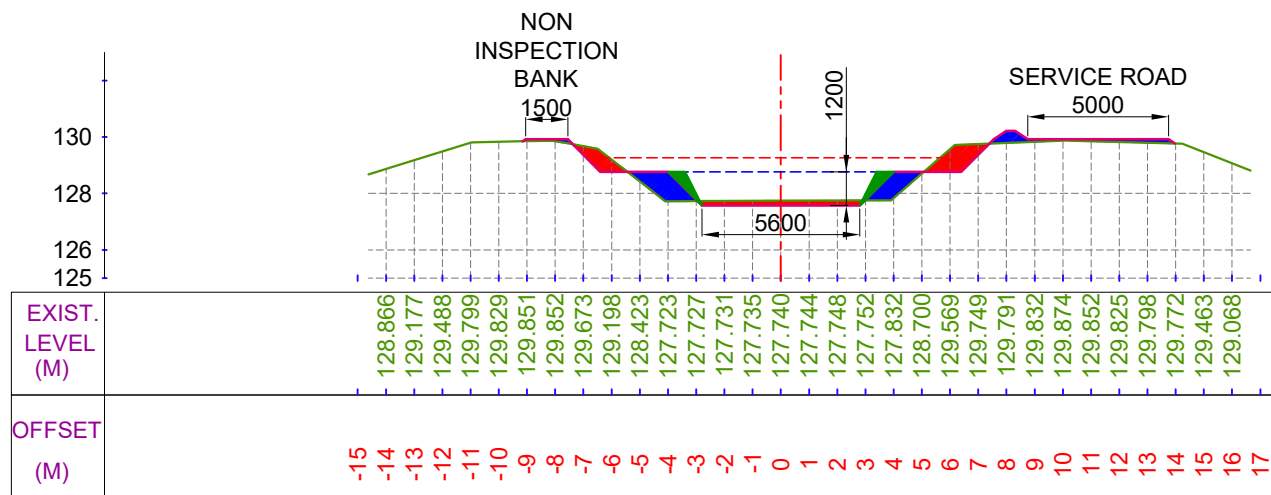


CUTTING AREA (SQ.M) = 2.918
FILLING AREA (SQ.M) = 3.323

CH. (KM):- 2+900
DESIGNED BED LEVEL = 127.569 M

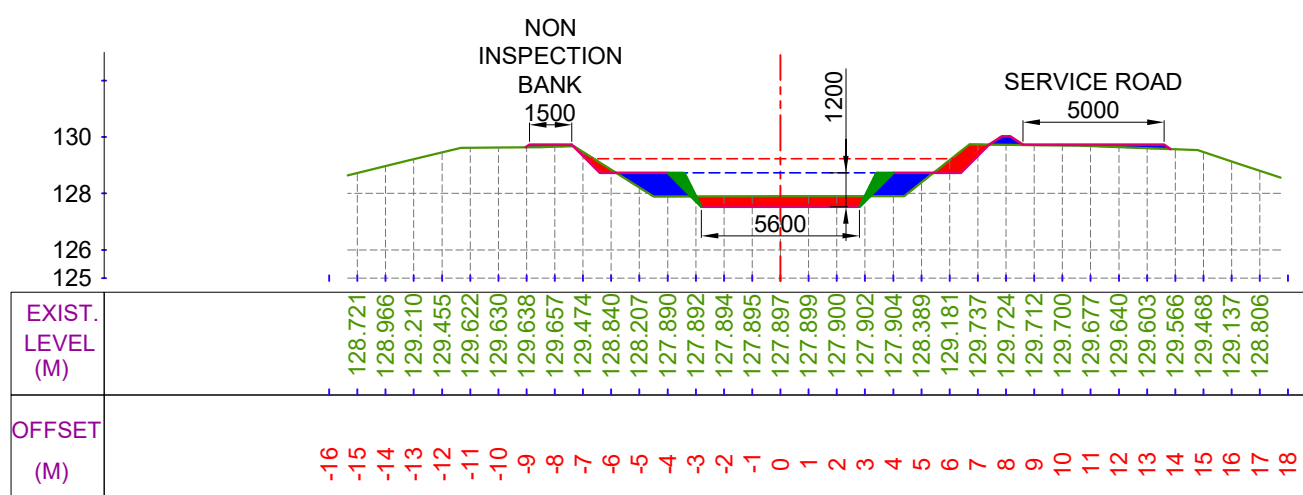


CUTTING AREA (SQ.M) = 3.286
FILLING AREA (SQ.M) = 3.073

CH. (KM):- 3+100
DESIGNED BED LEVEL = 127.526 M

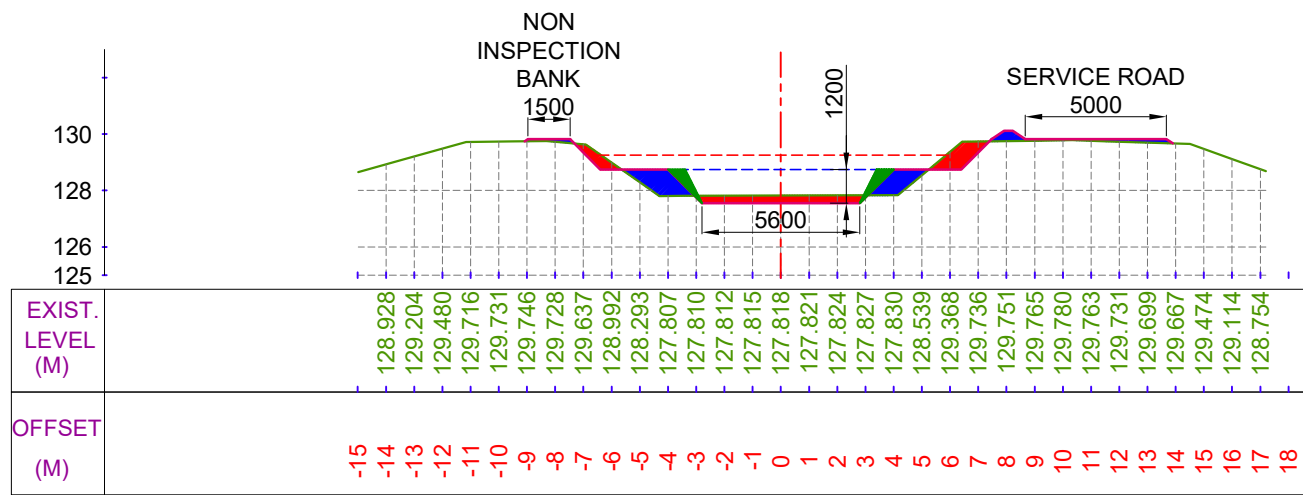

CUTTING AREA (SQ.M) = 3.082
FILLING AREA (SQ.M) = 3.257

CH. (KM):- 3+000
DESIGNED BED LEVEL = 127.548 M

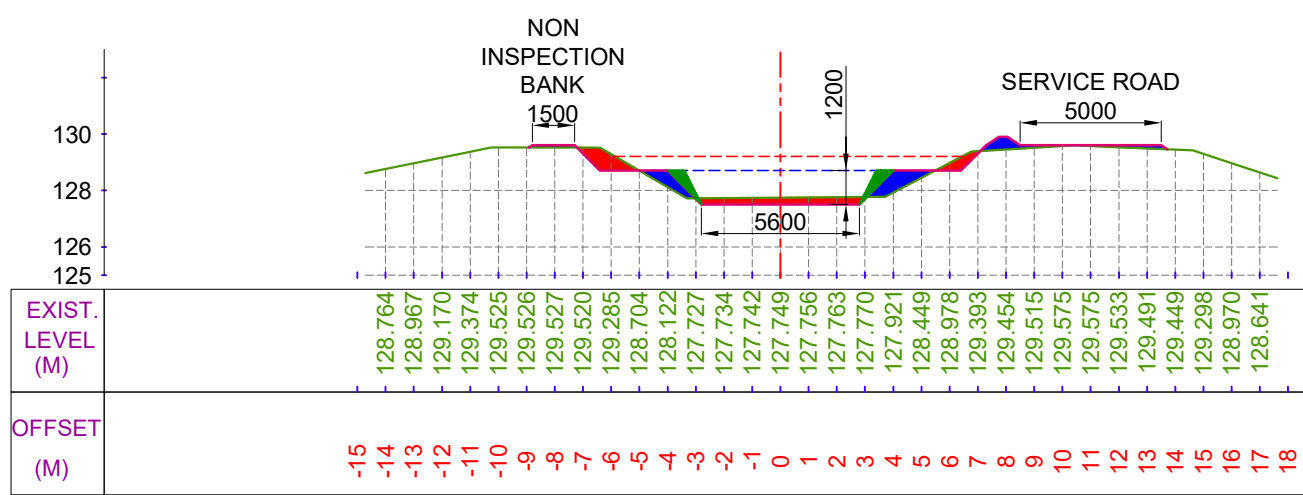


CUTTING AREA (SQ.M) = 2.710
FILLING AREA (SQ.M) = 2.542

CH. (KM):- 3+200
DESIGNED BED LEVEL = 127.505 M

LEGEND



CUT AREA

 

FILL AREA

EXISTING BED LINE

F.S.L.

DESIGNED BED LINE

H.G. LINE

Prepared by :-

WAPCOS LTD.



Project Title :-

NORTH KOEL RESERVOIR PROJECT, BIHAR AND JHARKHAND

Drawing Title :-


X SEC OF HETAMPUR DY. (OFFTAKE FROM RD - 73+100 KM. (L), NORTH KOEL RIGHT MAIN CANAL)

Drawing No. :-

WAP/ INFRA/ NORTHKOEL/ BC/ R-24/ XSEC-


8 of 41

X SECTION OF HETAMPUR DY.

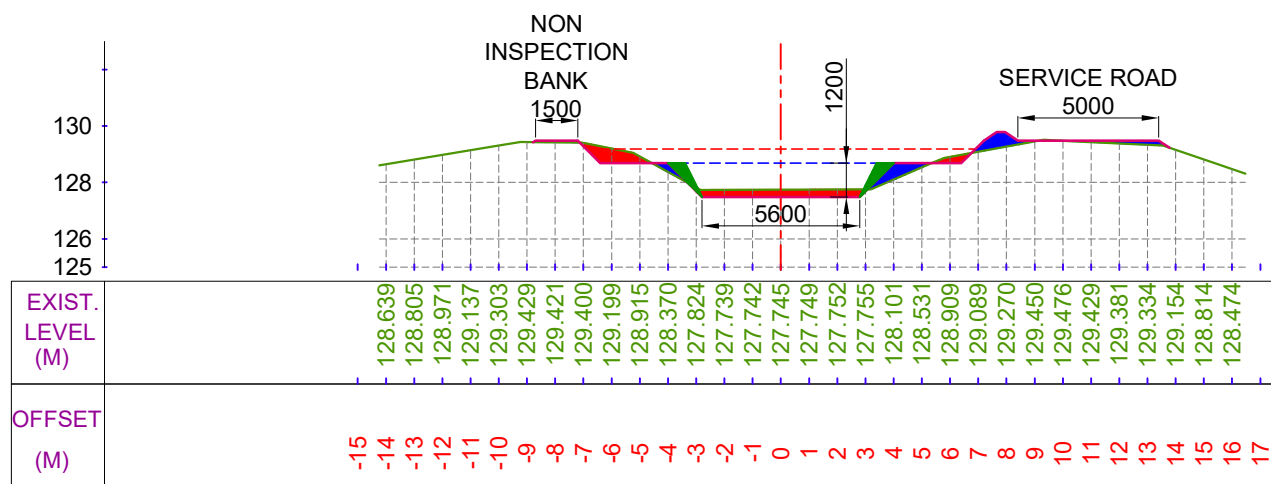


CUTTING AREA (SQ.M) = 2.640
FILLING AREA (SQ.M) = 1.975

CH. (KM):- 3+300
DESIGNED BED LEVEL = 127.484 M

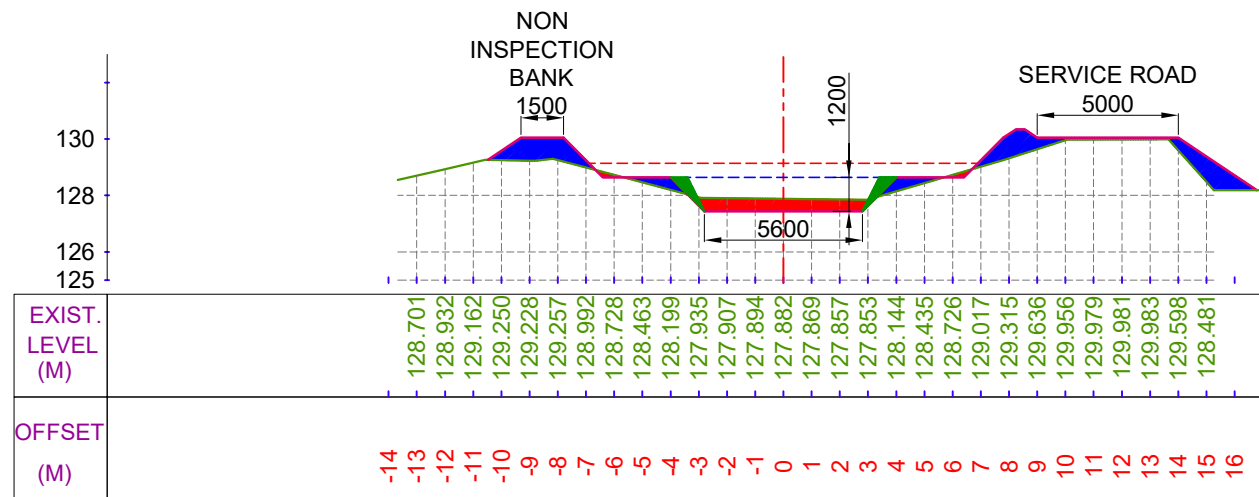


CUTTING AREA (SQ.M) = 2.762
FILLING AREA (SQ.M) = 6.858

CH. (KM):- 3+500
DESIGNED BED LEVEL = 127.441 M

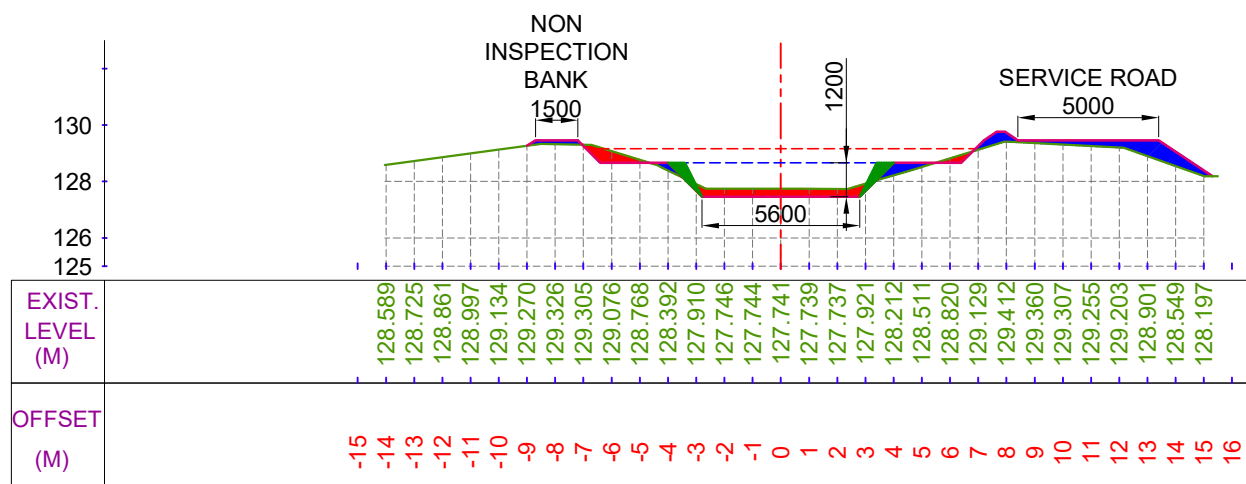

CUTTING AREA (SQ.M) = 2.518
FILLING AREA (SQ.M) = 3.299

CH. (KM):- 3+400
DESIGNED BED LEVEL = 127.463 M

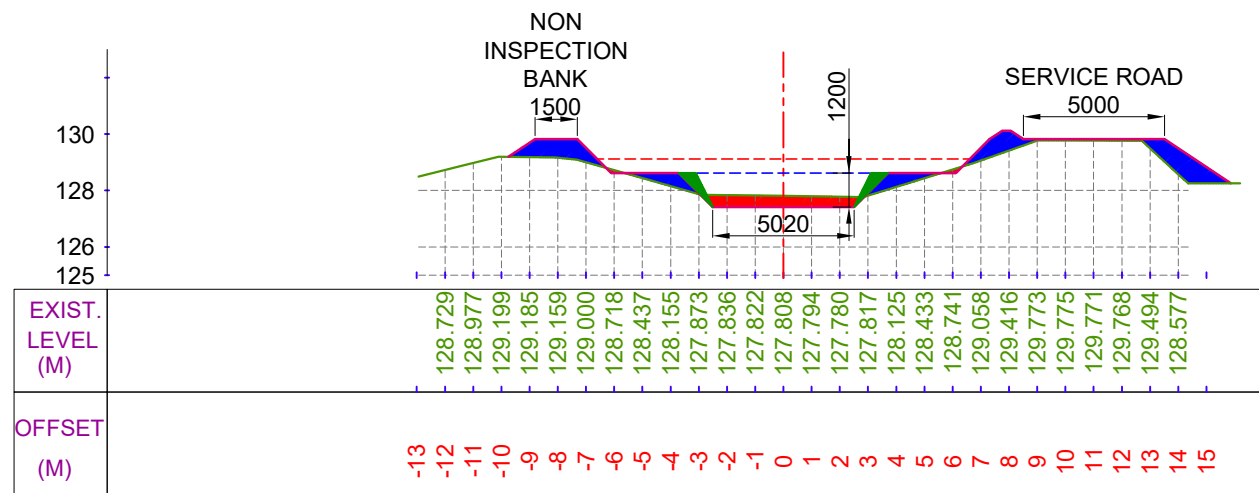

CUTTING AREA (SQ.M) = 2.121
FILLING AREA (SQ.M) = 6.387

CH. (KM):- 3+600
DESIGNED BED LEVEL = 127.420 M

LEGEND



CUT AREA



FILL AREA

EXISTING BED LINE

F.S.L.

DESIGNED BED LINE

H.G. LINE

Prepared by :-

WAPCOS LTD.



Project Title :-

NORTH KOEL RESERVOIR PROJECT, BIHAR AND JHARKHAND

Drawing Title :-


X SEC OF HETAMPUR DY. (OFFTAKE FROM RD - 73+100 KM. (L), NORTH KOEL RIGHT MAIN CANAL)

Drawing No. :-


WAP/ INFRA/ NORTHKOEL/ BC/ R-24/ XSEC-

9 of 41


X SECTION OF HETAMPUR DY.

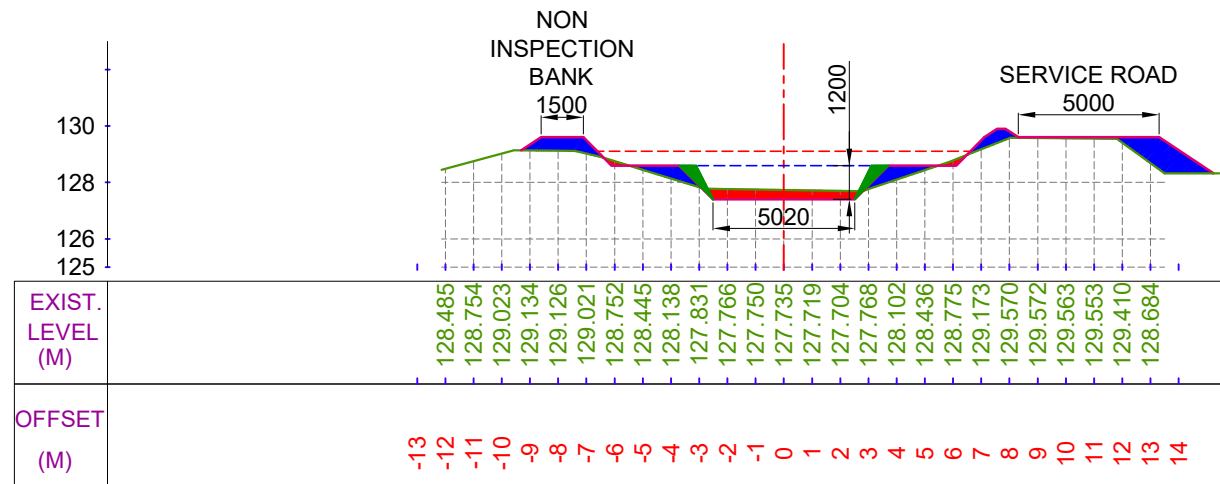


CUTTING AREA (SQ.M) = 1.931
FILLING AREA (SQ.M) = 5.362
CH. (KM):- 3+700
DESIGNED BED LEVEL = 127.399 M

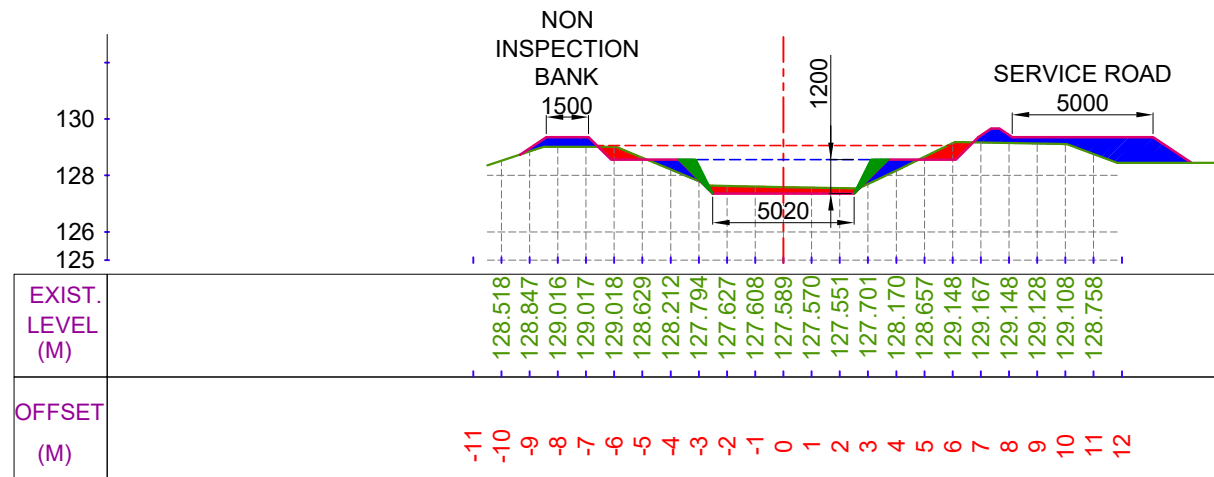

CUTTING AREA (SQ.M) = 2.261
FILLING AREA (SQ.M) = 5.430
CH. (KM):- 3+900
DESIGNED BED LEVEL = 127.356 M

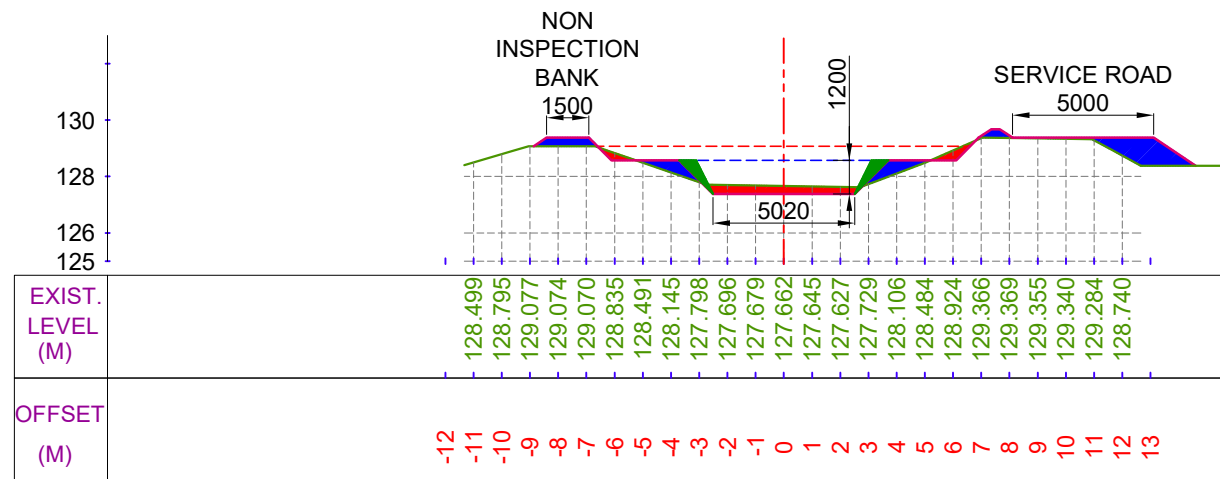

CUTTING AREA (SQ.M) = 1.983
FILLING AREA (SQ.M) = 4.328
CH. (KM):- 3+800
DESIGNED BED LEVEL = 127.377 M

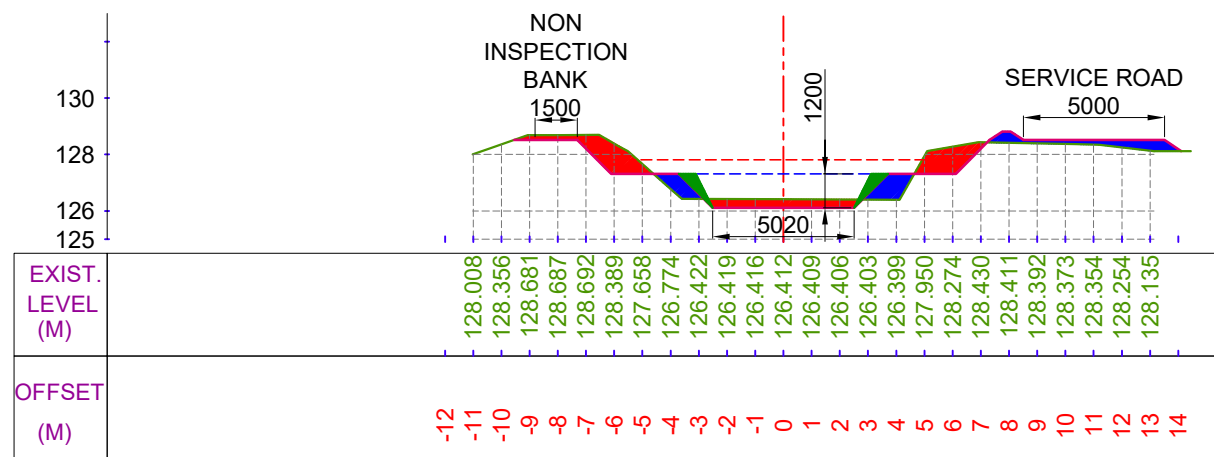

CUTTING AREA (SQ.M) = 5.347
FILLING AREA (SQ.M) = 3.314
CH. (KM):- 4+000
DESIGNED BED LEVEL = 126.115 M

LEGEND

	CUT AREA		EXISTING BED LINE
	FILL AREA		F.S.L.
			DESIGNED BED LINE
			H.G. LINE

Prepared by :-

WAPCOS LTD.




Project Title :- NORTH KOEL RESERVOIR PROJECT, BIHAR AND JHARKHAND

Drawing Title :- X SEC OF HETAMPUR DY. (OFFTAKE FROM RD - 73+100 KM. (L), NORTH KOEL RIGHT MAIN CANAL)


Drawing No. :- WAP/ INFRA/ NORTHKOEL/ BC/ R-24/ XSEC-

10 of 41


X SECTION OF HETAMPUR DY.

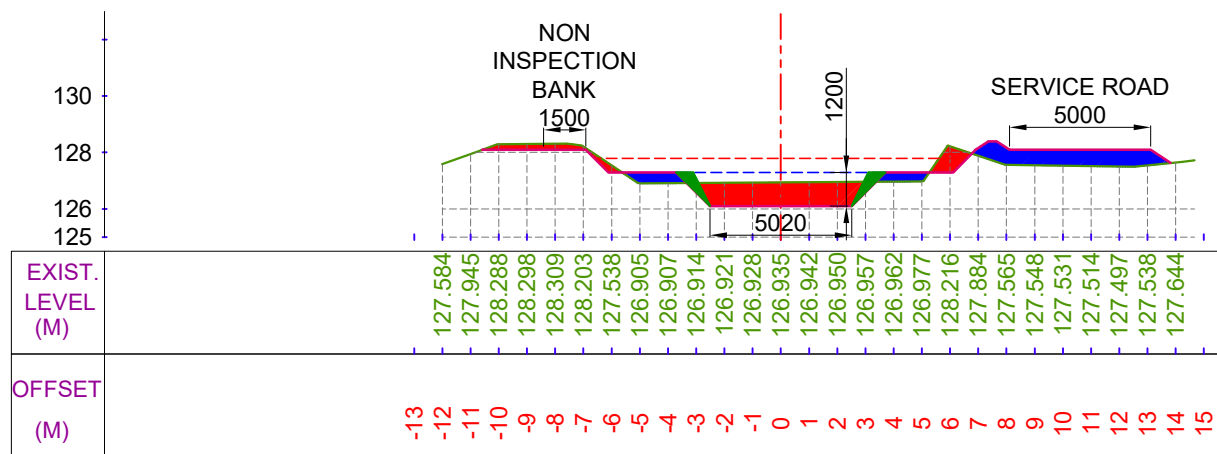


CUTTING AREA (SQ.M) = 6.249
FILLING AREA (SQ.M) = 4.965
CH. (KM):- 4+100
DESIGNED BED LEVEL = 126.094 M

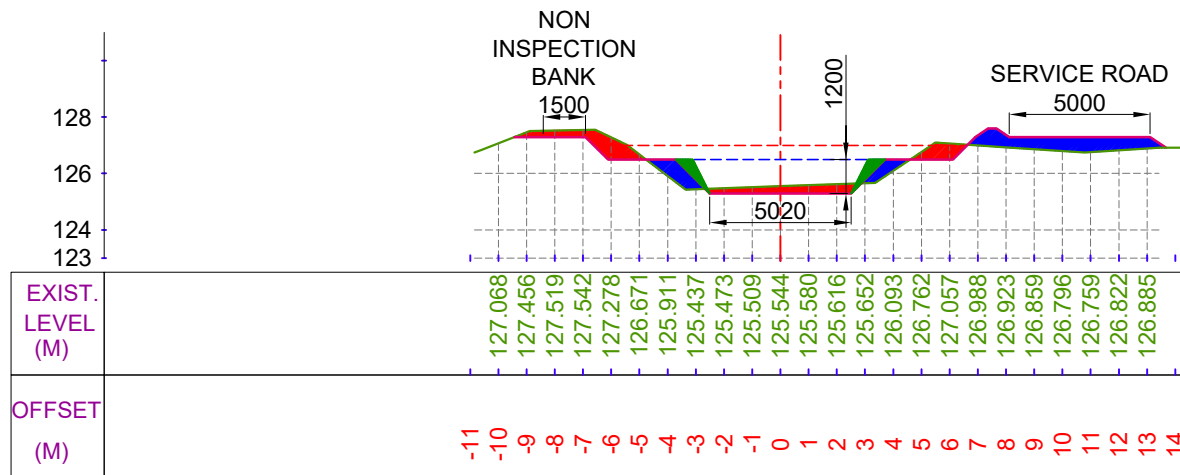

CUTTING AREA (SQ.M) = 3.725
FILLING AREA (SQ.M) = 4.591
CH. (KM):- 4+300
DESIGNED BED LEVEL = 125.289 M

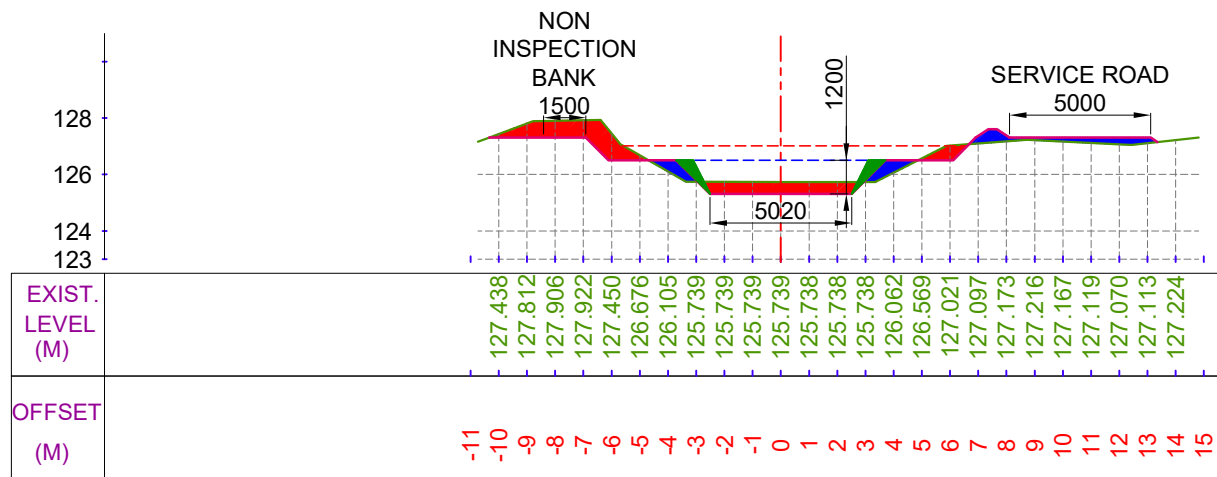

CUTTING AREA (SQ.M) = 5.720
FILLING AREA (SQ.M) = 2.492
CH. (KM):- 4+200
DESIGNED BED LEVEL = 125.310 M

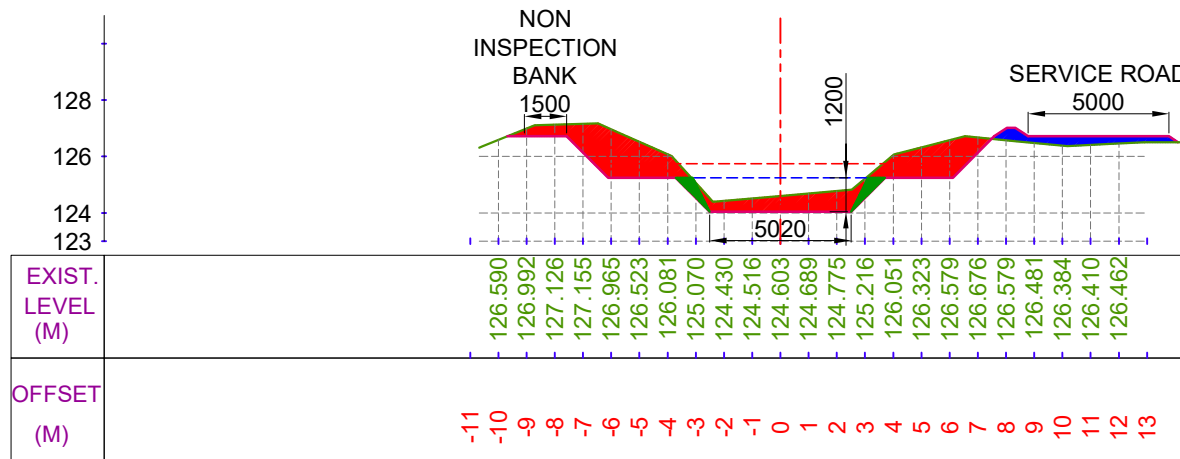

CUTTING AREA (SQ.M) = 12.331
FILLING AREA (SQ.M) = 1.793
CH. (KM):- 4+400
DESIGNED BED LEVEL = 124.048 M

LEGEND

	CUT AREA		EXISTING BED LINE
	FILL AREA		F.S.L.
			DESIGNED BED LINE
			H.G. LINE

Prepared by :-

WAPCOS LTD.




Project Title :- NORTH KOEL RESERVOIR PROJECT, BIHAR AND JHARKHAND

Drawing Title :- X SEC OF HETAMPUR DY. (OFFTAKE FROM RD - 73+100 KM. (L), NORTH KOEL RIGHT MAIN CANAL)


Drawing No. :- WAP/ INFRA/ NORTHKOEL/ BC/ R-24/ XSEC-

11 of 41


X SECTION OF HETAMPUR DY.

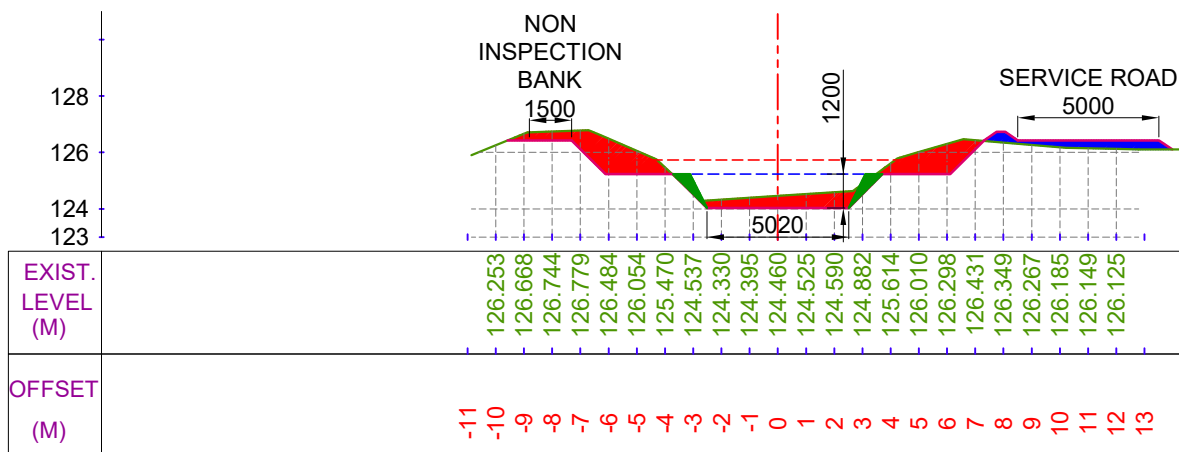


CUTTING AREA (SQ.M) = 8.252
FILLING AREA (SQ.M) = 1.689
CH. (KM):- 4+500
DESIGNED BED LEVEL = 124.027 M

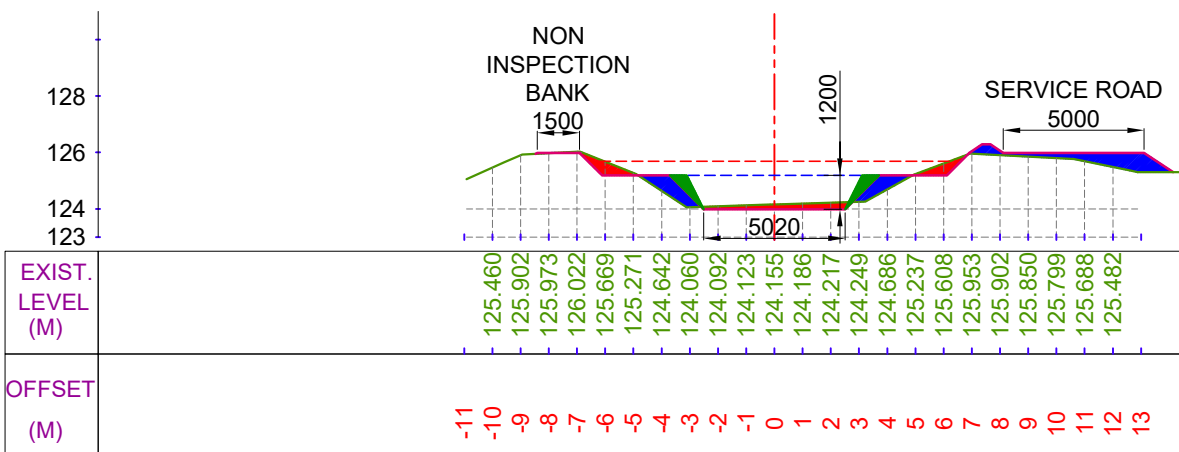

CUTTING AREA (SQ.M) = 1.934
FILLING AREA (SQ.M) = 3.892
CH. (KM):- 4+700
DESIGNED BED LEVEL = 123.984 M

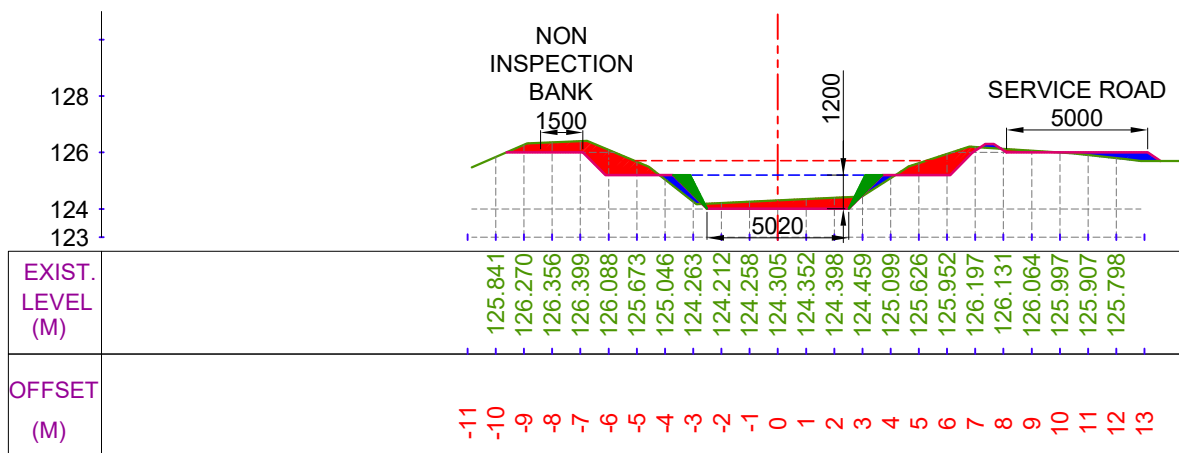

CUTTING AREA (SQ.M) = 5.340
FILLING AREA (SQ.M) = 1.180
CH. (KM):- 4+600
DESIGNED BED LEVEL = 124.005 M

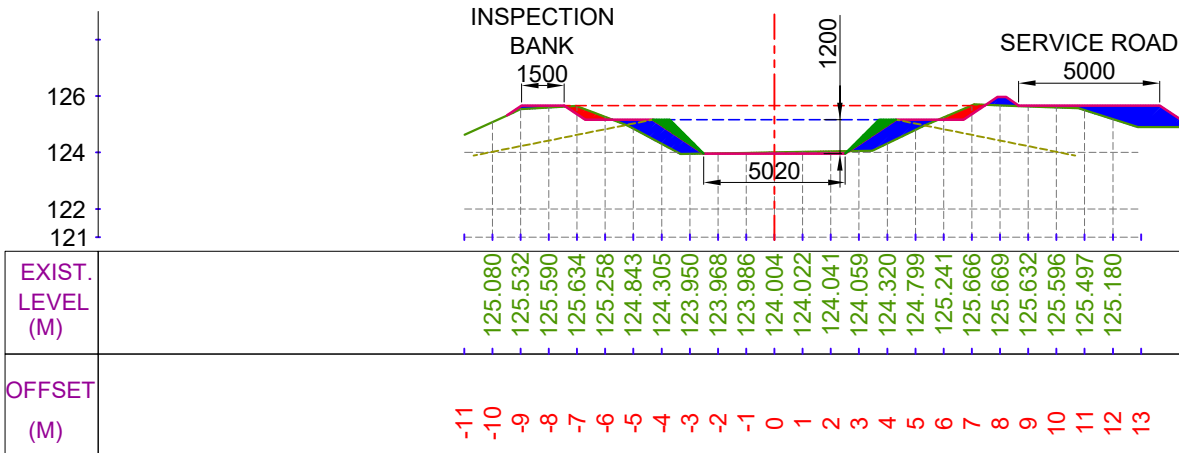


CUTTING AREA (SQ.M) = 0.892
FILLING AREA (SQ.M) = 4.989
CH. (KM):- 4+800
DESIGNED BED LEVEL = 123.963 M


LEGEND




CUT AREA

 


FILL AREA

 

EXISTING BED LINE

 

F.S.L.

 

DESIGNED BED LINE



H.G. LINE

Prepared by :-

WAPCOS LTD.



Project Title :-

NORTH KOEL RESERVOIR PROJECT, BIHAR AND JHARKHAND

Drawing Title :-


X SEC OF HETAMPUR DY. (OFFTAKE FROM RD - 73+100 KM. (L), NORTH KOEL RIGHT MAIN CANAL)

Drawing No. :-


WAP/ INFRA/ NORTHKOEL/ BC/ R-24/ XSEC-

12 of 41


X SECTION OF HETAMPUR DY.

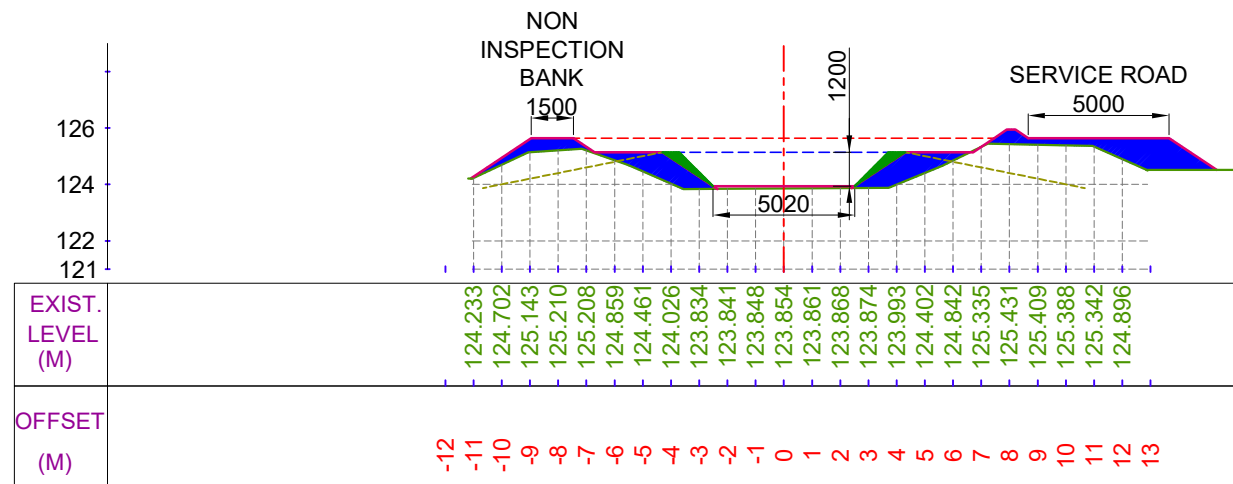


CUTTING AREA (SQ.M) = 0.010 CH. (KM):- 4+900
 FILLING AREA (SQ.M) = 10.260 DESIGNED BED LEVEL = 123.941 M

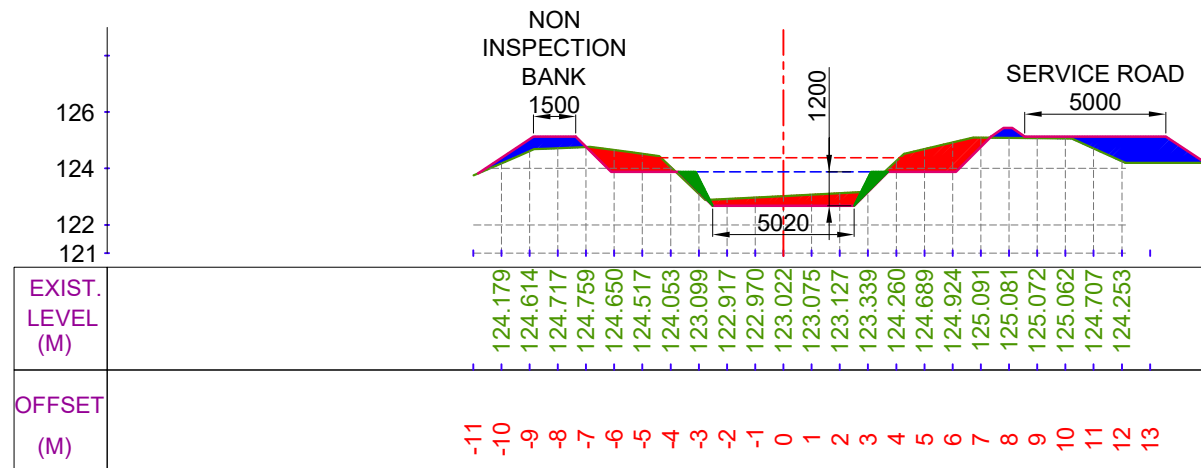

CUTTING AREA (SQ.M) = 5.937 CH. (KM):- 5+100
 FILLING AREA (SQ.M) = 4.475 DESIGNED BED LEVEL = 122.679 M

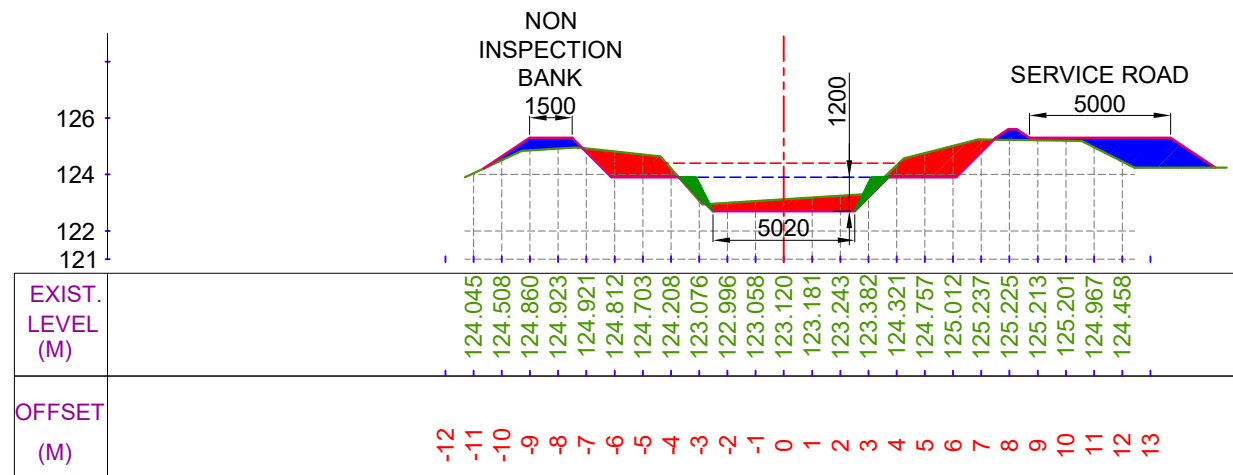

CUTTING AREA (SQ.M) = 7.088 CH. (KM):- 5+000
 FILLING AREA (SQ.M) = 4.792 DESIGNED BED LEVEL = 122.700 M

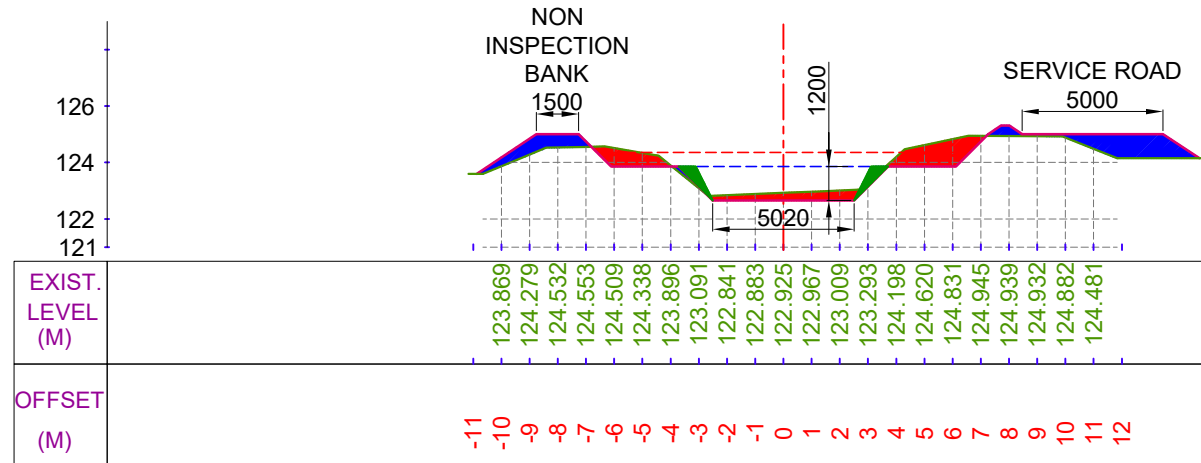

CUTTING AREA (SQ.M) = 4.840 CH. (KM):- 5+200
 FILLING AREA (SQ.M) = 5.005 DESIGNED BED LEVEL = 122.658 M

LEGEND

	CUT AREA		EXISTING BED LINE
	FILL AREA		F.S.L.
			DESIGNED BED LINE
			H.G. LINE

Prepared by :-

WAPCOS LTD.




Project Title :- NORTH KOEL RESERVOIR PROJECT, BIHAR AND JHARKHAND


Drawing Title :- X SEC OF HETAMPUR DY. (OFFTAKE FROM RD - 73+100 KM. (L), NORTH KOEL RIGHT MAIN CANAL)

Drawing No. :- WAP/ INFRA/ NORTHKOEL/ BC/ R-24/ XSEC-


X SECTION OF HETAMPUR DY.

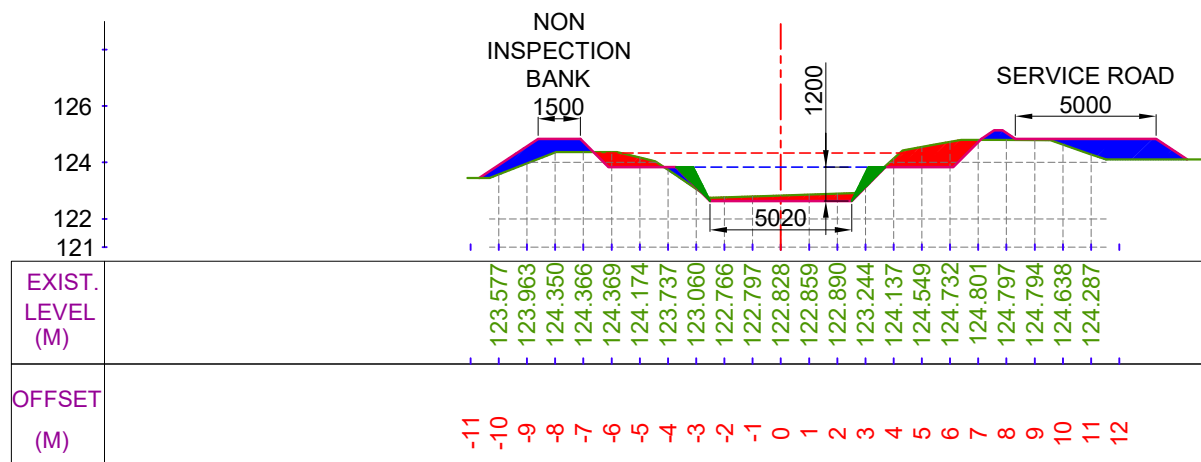


CUTTING AREA (SQ.M) = 3.821
FILLING AREA (SQ.M) = 4.772
CH. (KM):- 5+300
DESIGNED BED LEVEL = 122.636 M

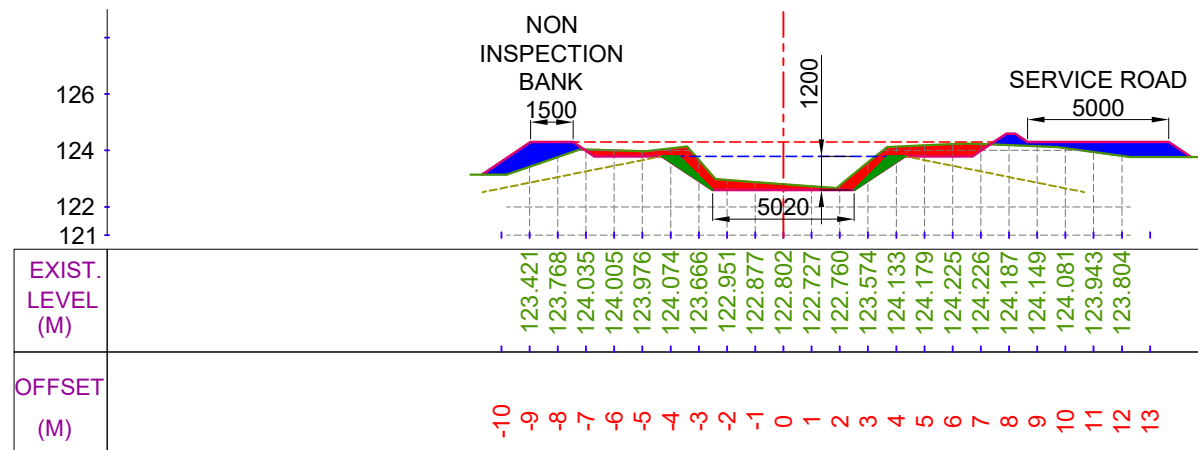

CUTTING AREA (SQ.M) = 4.479
FILLING AREA (SQ.M) = 4.198
CH. (KM):- 5+500
DESIGNED BED LEVEL = 122.594 M

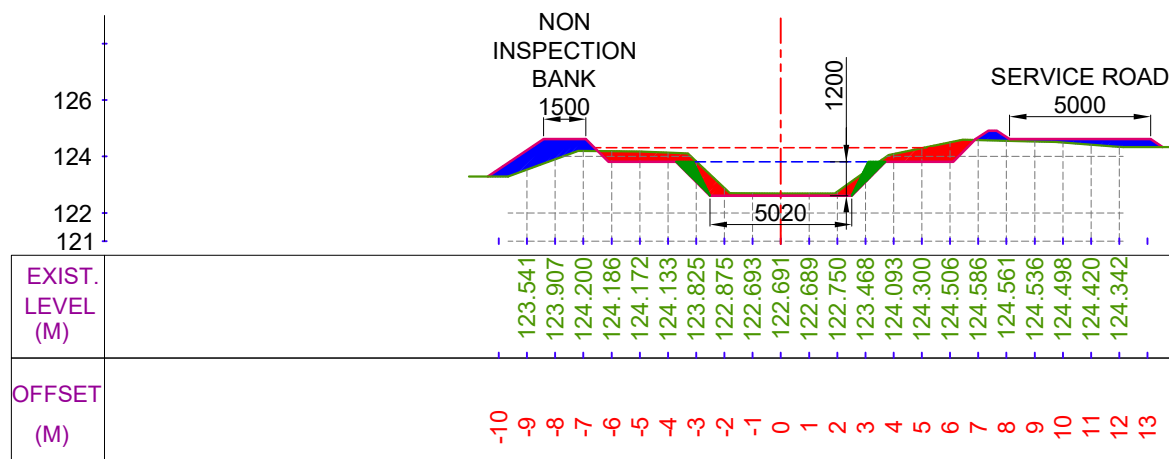

CUTTING AREA (SQ.M) = 3.590
FILLING AREA (SQ.M) = 3.186
CH. (KM):- 5+400
DESIGNED BED LEVEL = 122.615 M

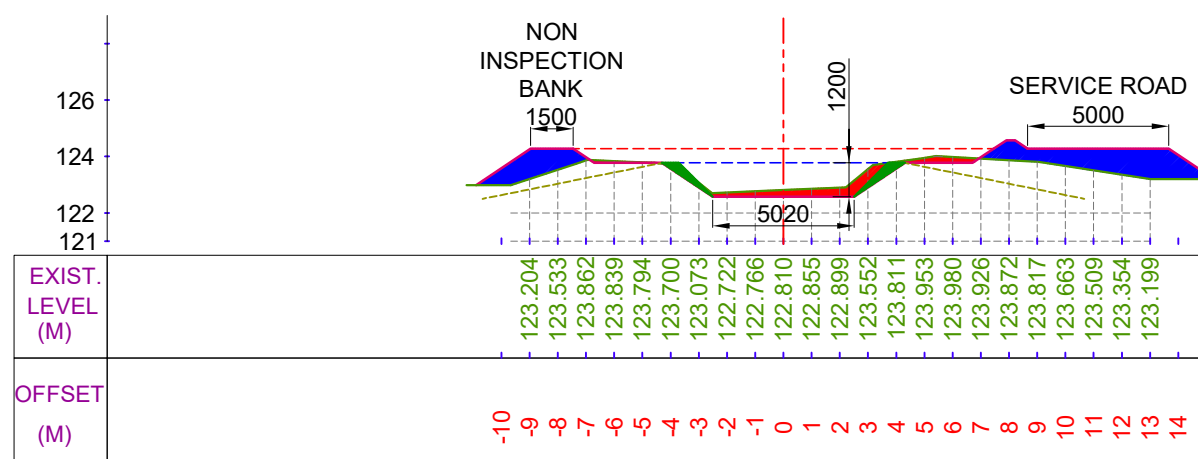

CUTTING AREA (SQ.M) = 2.320
FILLING AREA (SQ.M) = 8.131
CH. (KM):- 5+600
DESIGNED BED LEVEL = 122.573 M

LEGEND



CUT AREA



FILL AREA

EXISTING BED LINE

F.S.L.

DESIGNED BED LINE

H.G. LINE

Prepared by :-

WAPCOS LTD.



Project Title :-

NORTH KOEL RESERVOIR PROJECT, BIHAR AND JHARKHAND

Drawing Title :-


X SEC OF HETAMPUR DY. (OFFTAKE FROM RD - 73+100 KM. (L), NORTH KOEL RIGHT MAIN CANAL)

Drawing No. :-


WAP/ INFRA/ NORTHKOEL/ BC/ R-24/ XSEC-

14 of 41


X SECTION OF HETAMPUR DY.

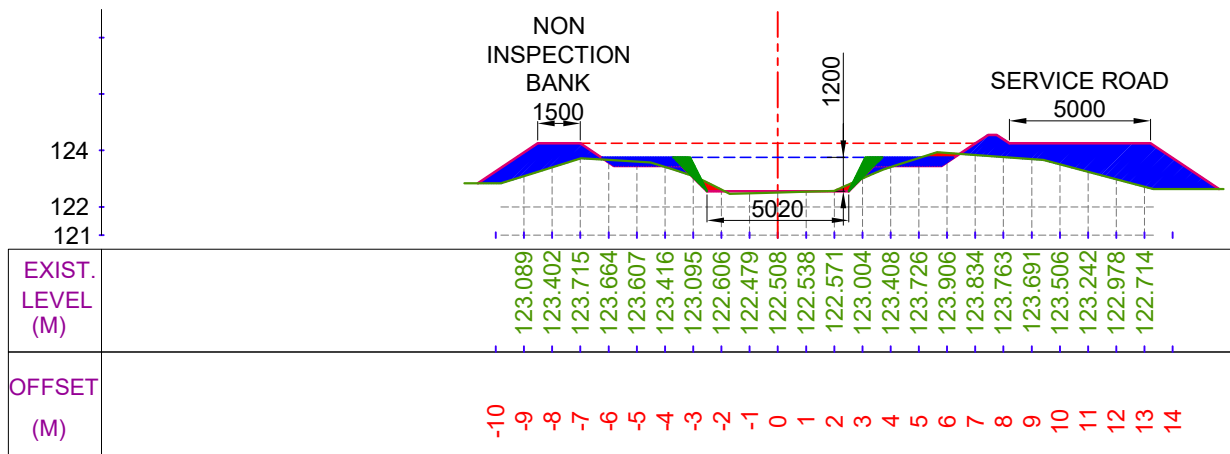


CUTTING AREA (SQ.M) = 0.381
FILLING AREA (SQ.M) = 10.567
CH. (KM):- 5+700
DESIGNED BED LEVEL = 122.551 M

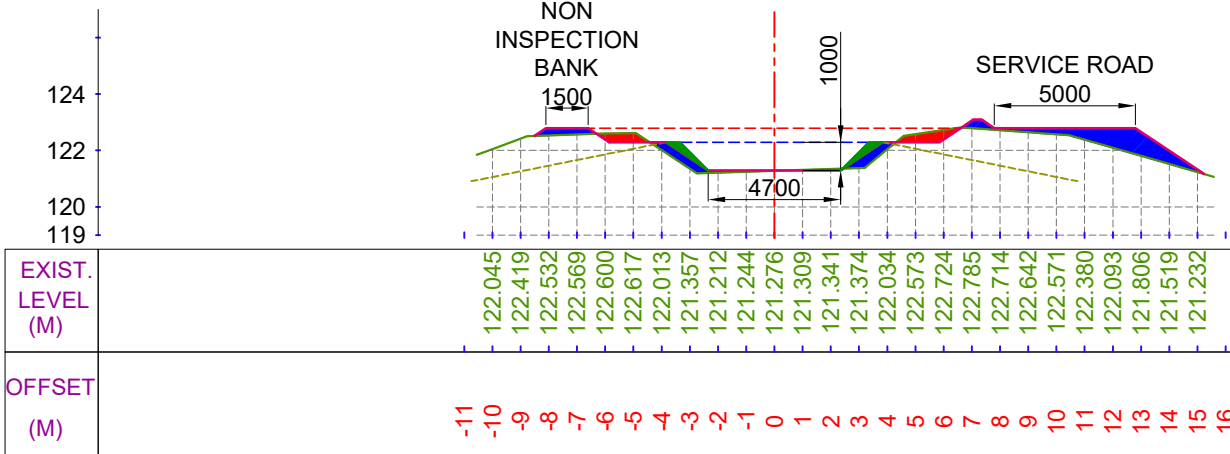

CUTTING AREA (SQ.M) = 1.113
FILLING AREA (SQ.M) = 4.869
CH. (KM):- 5+900
DESIGNED BED LEVEL = 121.289 M

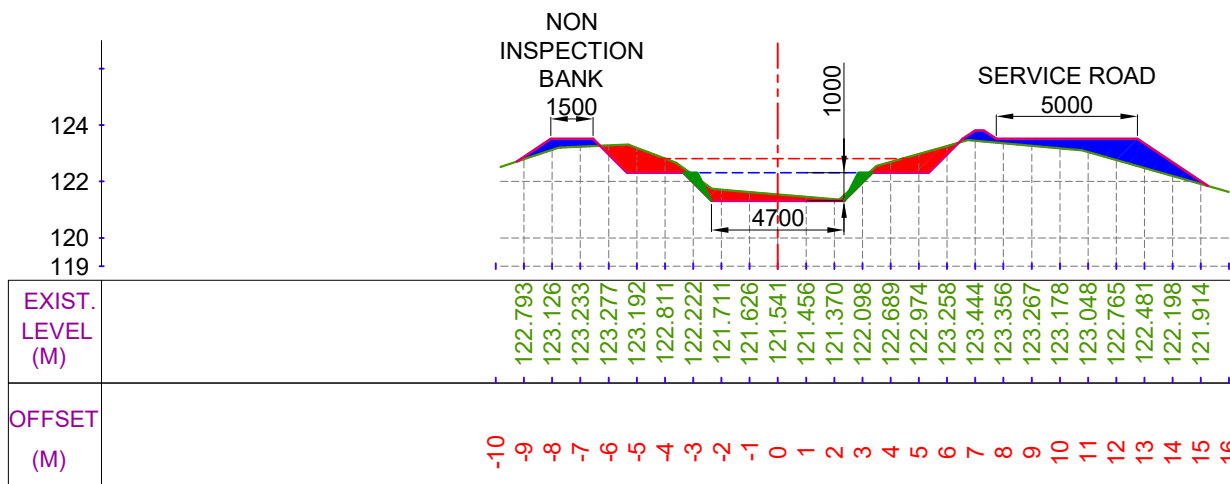

CUTTING AREA (SQ.M) = 4.310
FILLING AREA (SQ.M) = 4.393
CH. (KM):- 5+800
DESIGNED BED LEVEL = 121.310 M

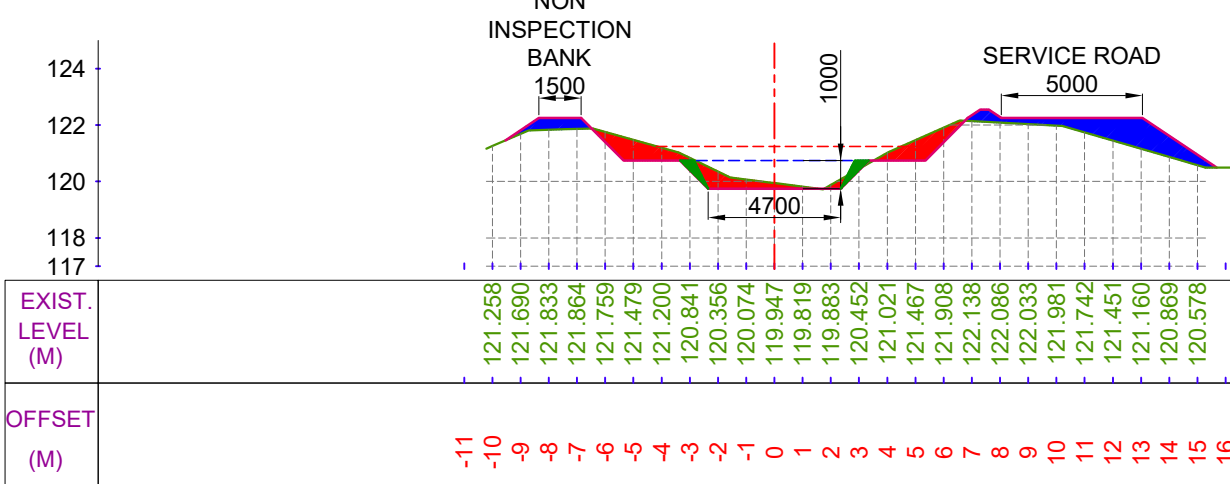


CUTTING AREA (SQ.M) = 4.588
FILLING AREA (SQ.M) = 5.277
CH. (KM):- 6+000
DESIGNED BED LEVEL = 119.747 M


LEGEND




CUT AREA

 

FILL AREA

 

EXISTING BED LINE

 

F.S.L.



DESIGNED BED LINE



H.G. LINE

Prepared by :-

WAPCOS LTD.



Project Title :-

NORTH KOEL RESERVOIR PROJECT, BIHAR AND JHARKHAND

Drawing Title :-


X SEC OF HETAMPUR DY. (OFFTAKE FROM RD - 73+100 KM. (L), NORTH KOEL RIGHT MAIN CANAL)

Drawing No. :-

WAP/ INFRA/ NORTHKOEL/ BC/ R-24/ XSEC-


15 of 41

X SECTION OF HETAMPUR DY.

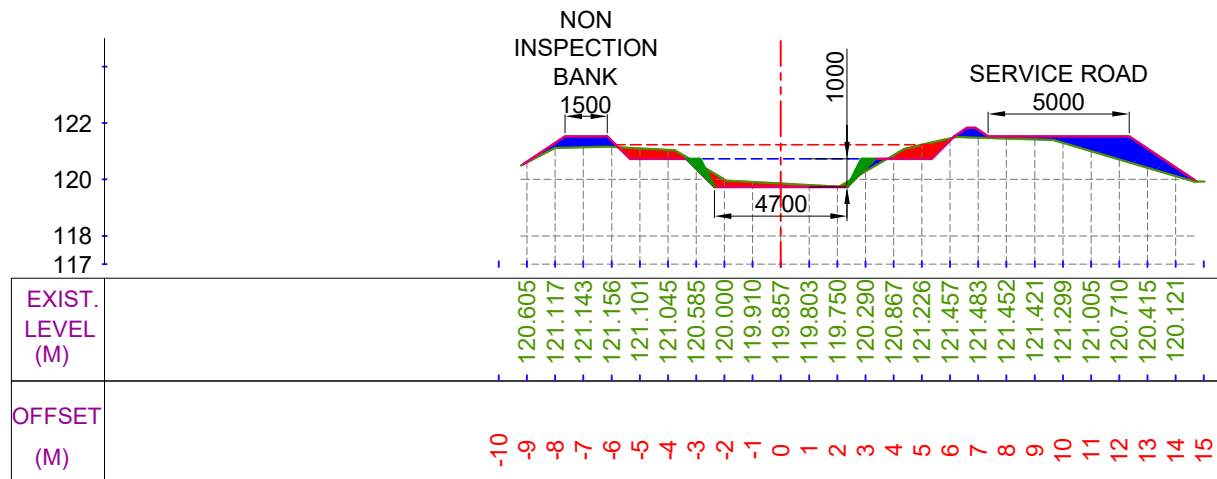


CUTTING AREA (SQ.M) = 2.285
FILLING AREA (SQ.M) = 3.968

CH. (KM):- 6+100
DESIGNED BED LEVEL = 119.726 M

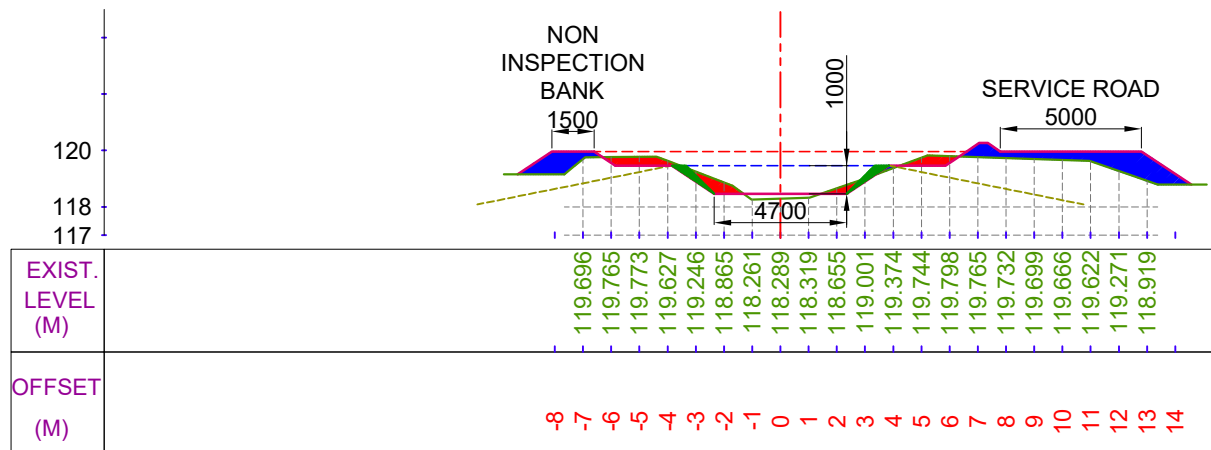


CUTTING AREA (SQ.M) = 1.894
FILLING AREA (SQ.M) = 4.931

CH. (KM):- 6+300
DESIGNED BED LEVEL = 118.464 M

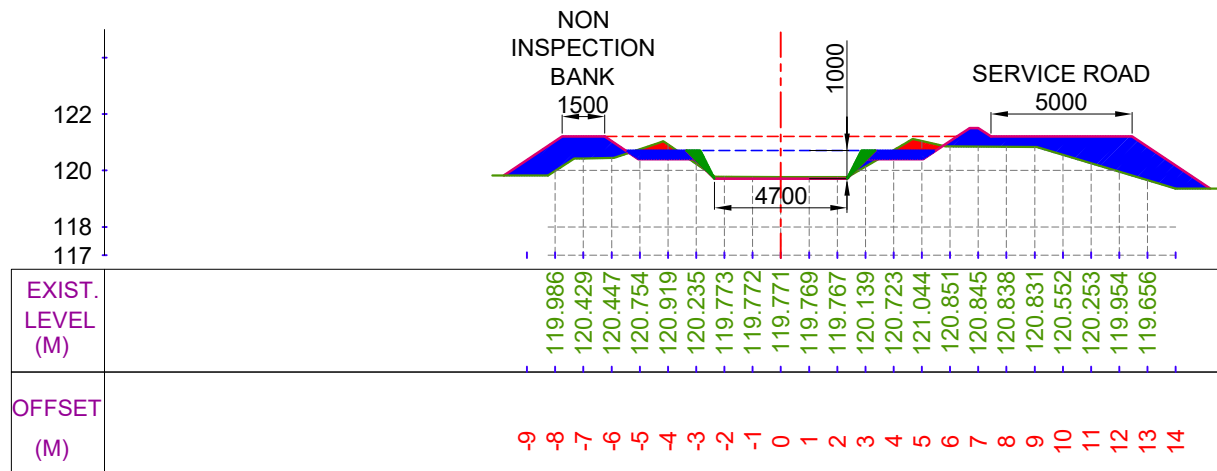

CUTTING AREA (SQ.M) = 0.987
FILLING AREA (SQ.M) = 9.614

CH. (KM):- 6+200
DESIGNED BED LEVEL = 119.705 M

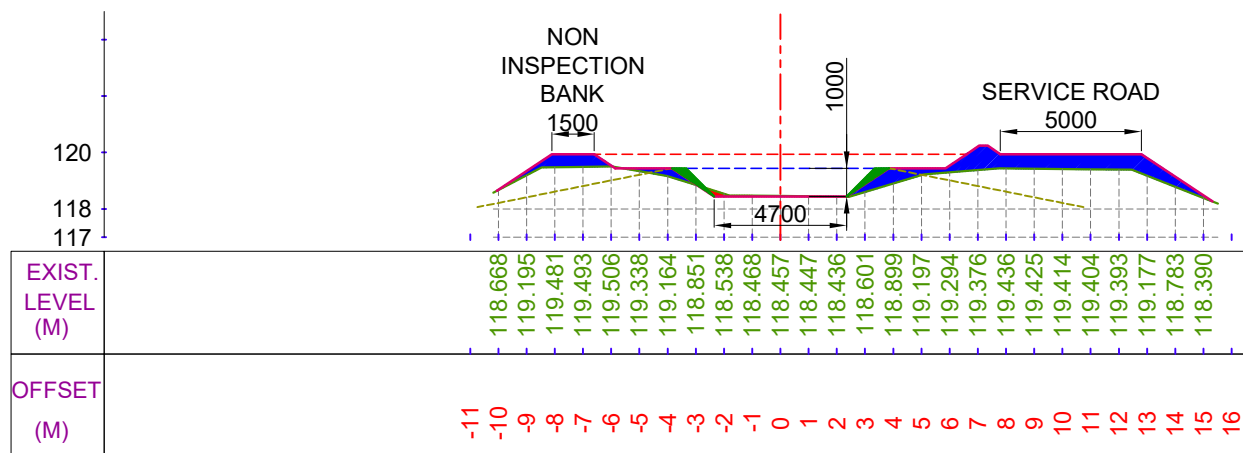

CUTTING AREA (SQ.M) = 0.153
FILLING AREA (SQ.M) = 7.364

CH. (KM):- 6+400
DESIGNED BED LEVEL = 118.442 M


LEGEND



CUT AREA



FILL AREA

 

EXISTING BED LINE



F.S.L.



DESIGNED BED LINE



H.G. LINE

Prepared by :-

WAPCOS LTD.



Project Title :-

NORTH KOEL RESERVOIR PROJECT, BIHAR AND JHARKHAND

Drawing Title :-


X SEC OF HETAMPUR DY. (OFFTAKE FROM RD - 73+100 KM. (L), NORTH KOEL RIGHT MAIN CANAL)

Drawing No. :-


WAP/ INFRA/ NORTHKOEL/ BC/ R-24/ XSEC-

16 of 41


X SECTION OF HETAMPUR DY.

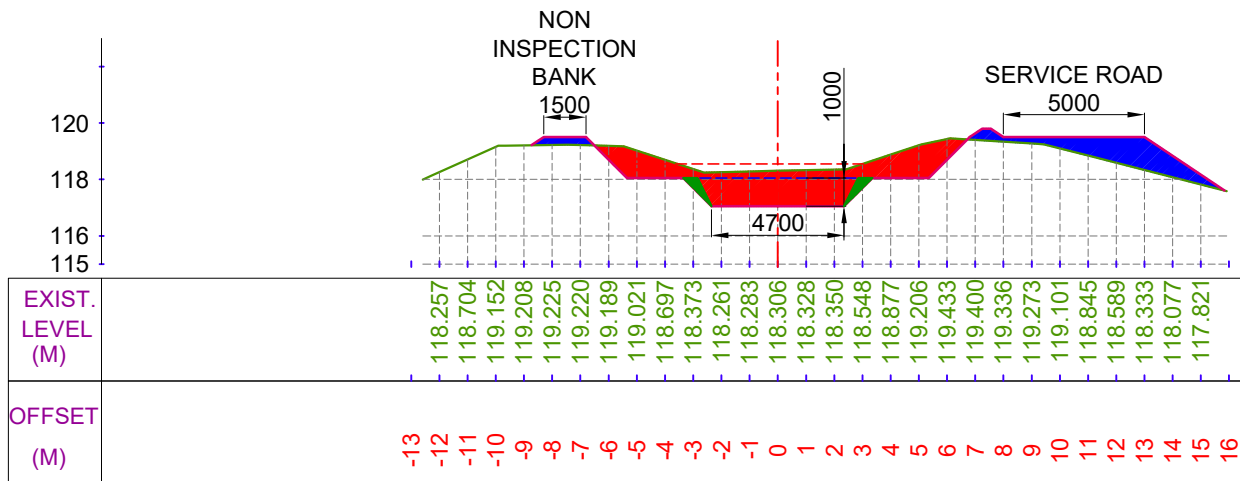


CUTTING AREA (SQ.M) = 12.111
FILLING AREA (SQ.M) = 5.374
CH. (KM):- 6+500
DESIGNED BED LEVEL = 117.049 M

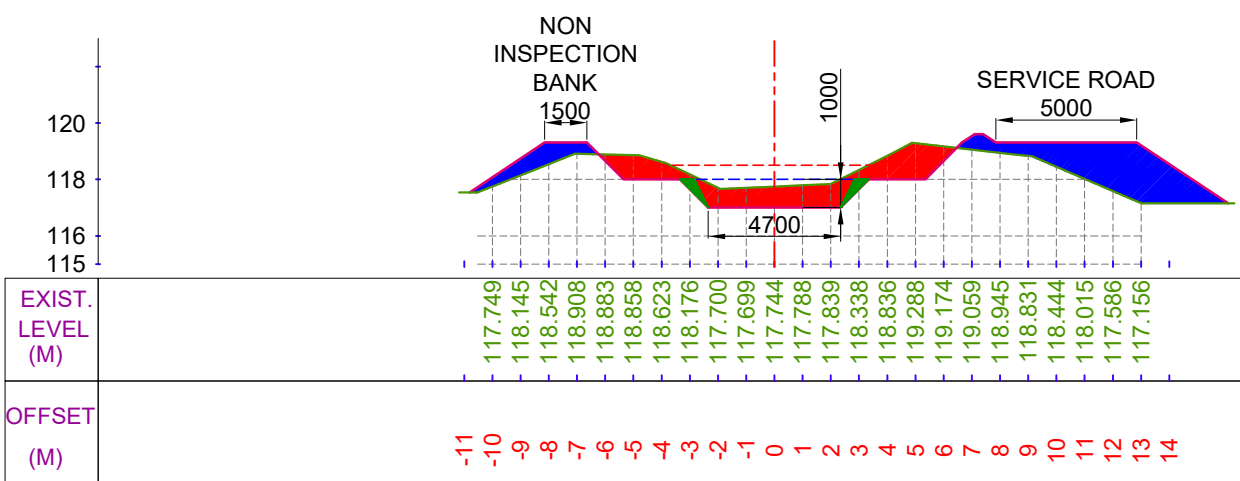

CUTTING AREA (SQ.M) = 8.812
FILLING AREA (SQ.M) = 11.514
CH. (KM):- 6+700
DESIGNED BED LEVEL = 117.006 M

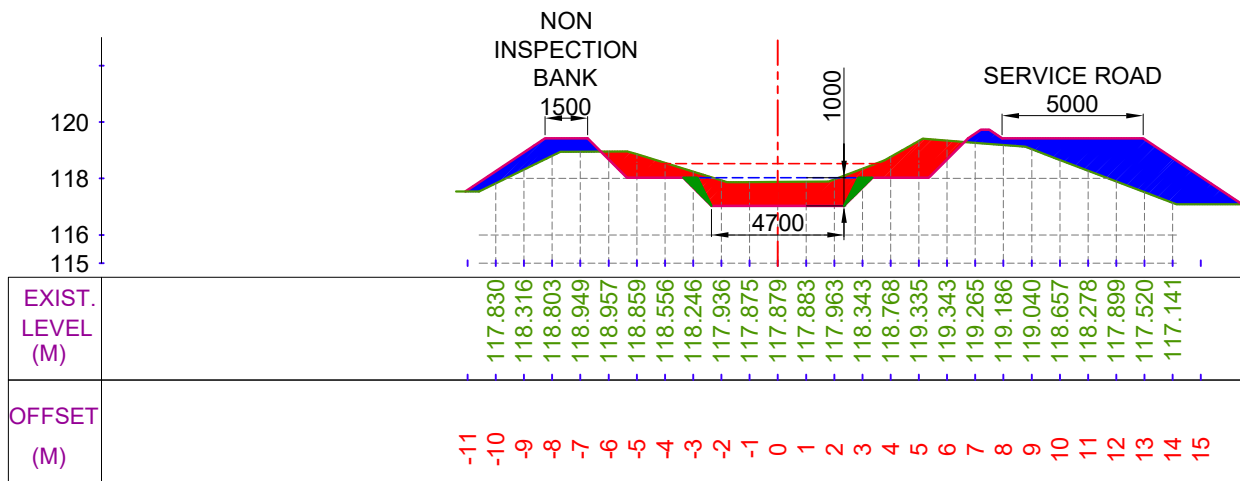

CUTTING AREA (SQ.M) = 9.480
FILLING AREA (SQ.M) = 11.349
CH. (KM):- 6+600
DESIGNED BED LEVEL = 117.028 M

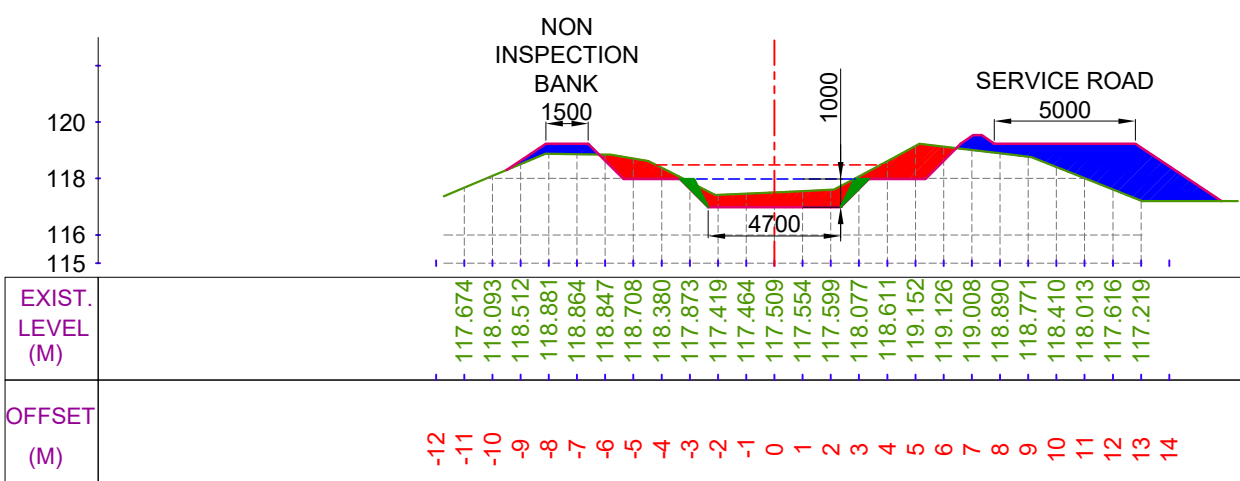


CUTTING AREA (SQ.M) = 6.511
FILLING AREA (SQ.M) = 9.454
CH. (KM):- 6+800
DESIGNED BED LEVEL = 116.985 M

LEGEND



CUT AREA

 

FILL AREA

EXISTING BED LINE

F.S.L.

DESIGNED BED LINE

H.G. LINE

Prepared by :-

WAPCOS LTD.



Project Title :-

NORTH KOEL RESERVOIR PROJECT, BIHAR AND JHARKHAND

Drawing Title :-


X SEC OF HETAMPUR DY. (OFFTAKE FROM RD - 73+100 KM. (L), NORTH KOEL RIGHT MAIN CANAL)

Drawing No. :-


WAP/ INFRA/ NORTHKOEL/ BC/ R-24/ XSEC-

17 of 41


X SECTION OF HETAMPUR DY.

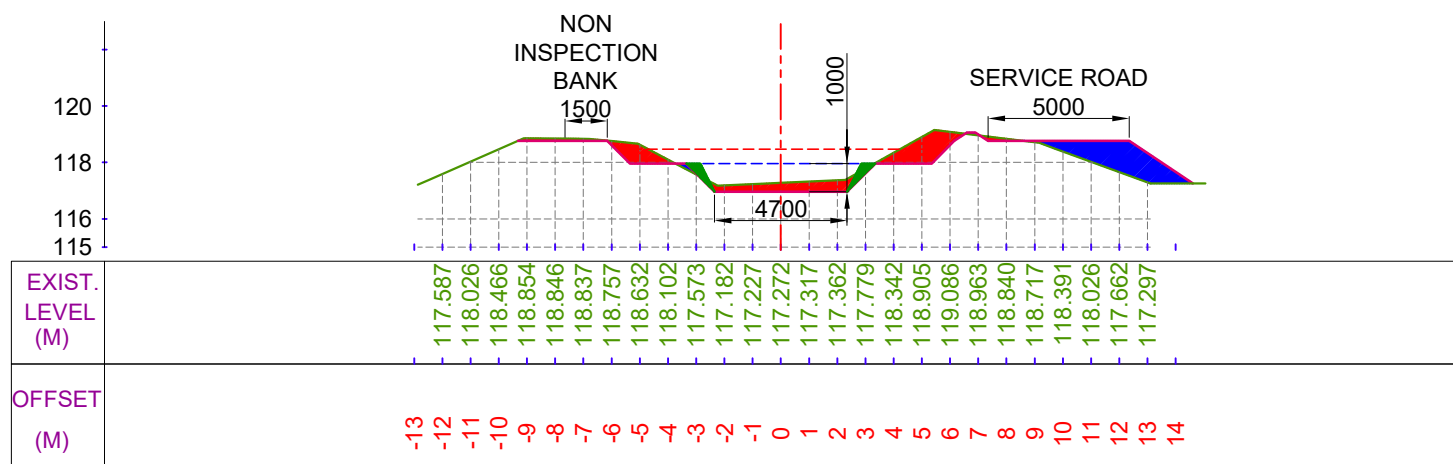


CUTTING AREA (SQ.M) = 4.666
FILLING AREA (SQ.M) = 3.796
CH. (KM):- 6+900
DESIGNED BED LEVEL = 116.964 M

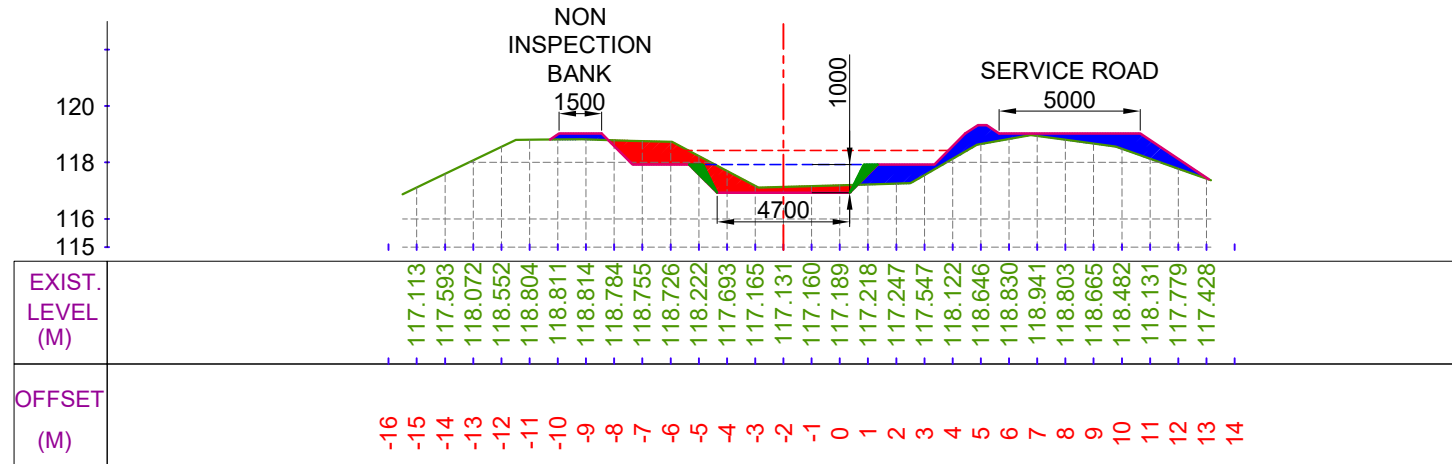

CUTTING AREA (SQ.M) = 3.982
FILLING AREA (SQ.M) = 5.306
CH. (KM):- 7+100
DESIGNED BED LEVEL = 116.921 M

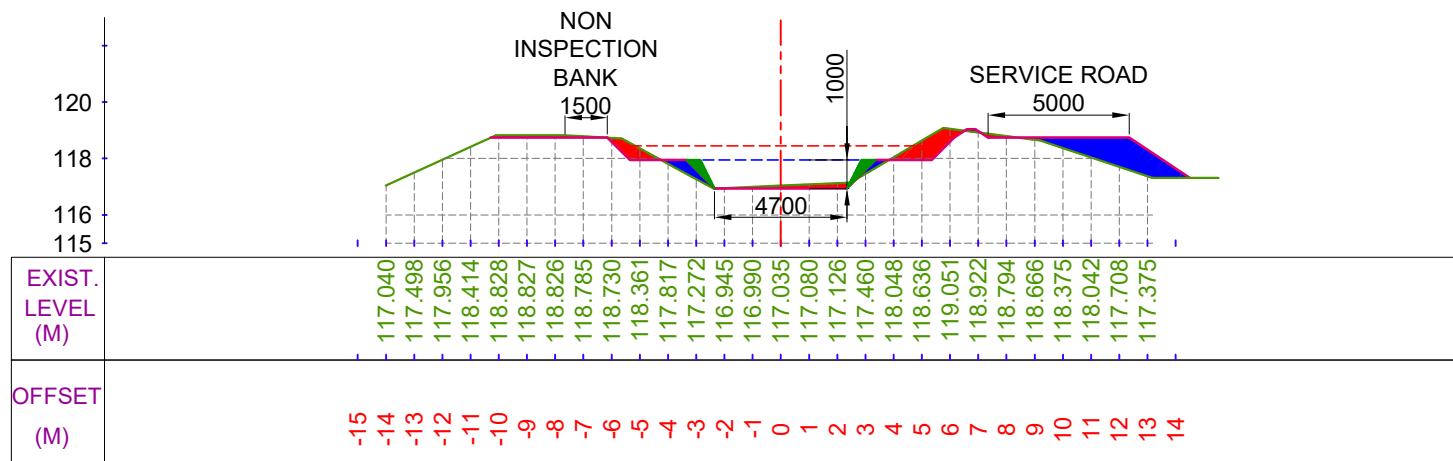

CUTTING AREA (SQ.M) = 2.689
FILLING AREA (SQ.M) = 4.095
CH. (KM):- 7+000
DESIGNED BED LEVEL = 116.943 M

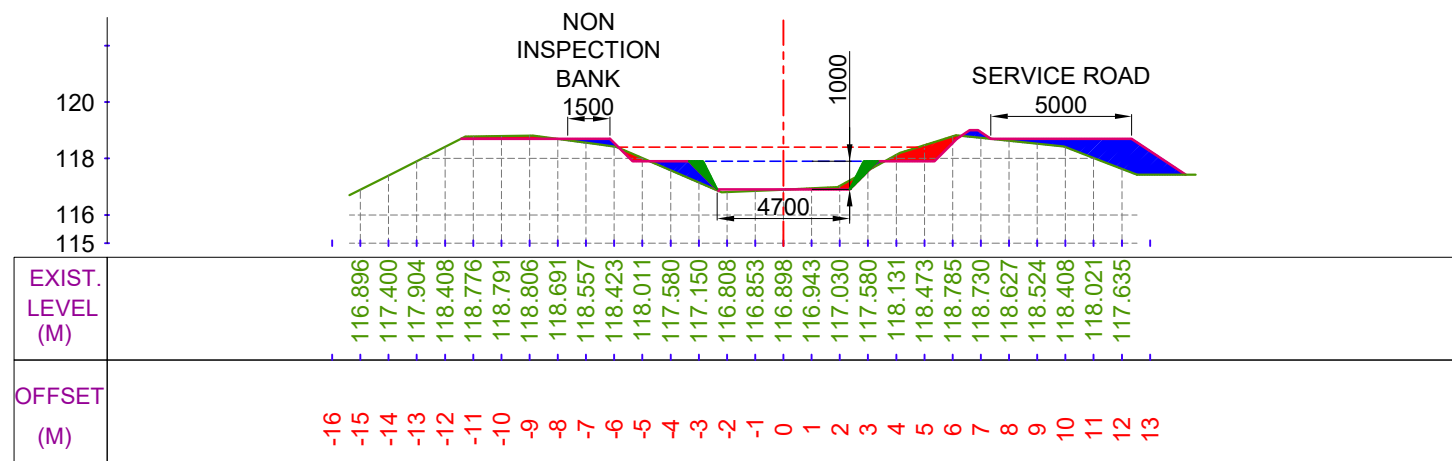

CUTTING AREA (SQ.M) = 1.625
FILLING AREA (SQ.M) = 4.558
CH. (KM):- 7+200
DESIGNED BED LEVEL = 116.900 M

LEGEND

	CUT AREA		EXISTING BED LINE
	FILL AREA		F.S.L.
			DESIGNED BED LINE
			H.G. LINE


Prepared by :-

WAPCOS LTD.




Project Title :-	NORTH KOEL RESERVOIR PROJECT, BIHAR AND JHARKHAND
Drawing Title :-	X SEC OF HETAMPUR DY. (OFFTAKE FROM RD - 73+100 KM. (L), NORTH KOEL RIGHT MAIN CANAL)
Drawing No. :-	WAP/ INFRA/ NORTHKOEL/ BC/ R-24/ XSEC- 18 of 41

X SECTION OF HETAMPUR DY.

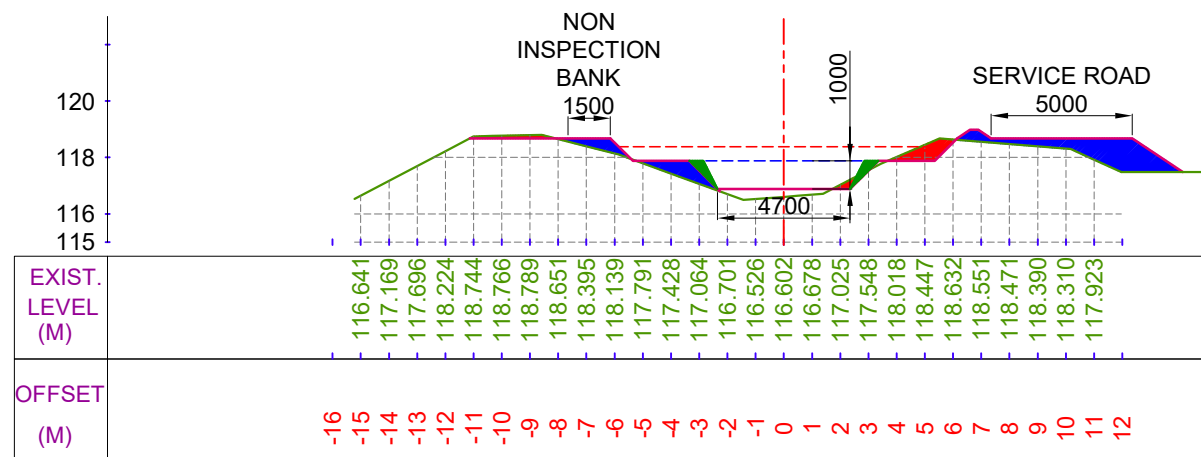


CUTTING AREA (SQ.M) = 1.293
FILLING AREA (SQ.M) = 5.751

CH. (KM):- 7+300
DESIGNED BED LEVEL = 116.879 M

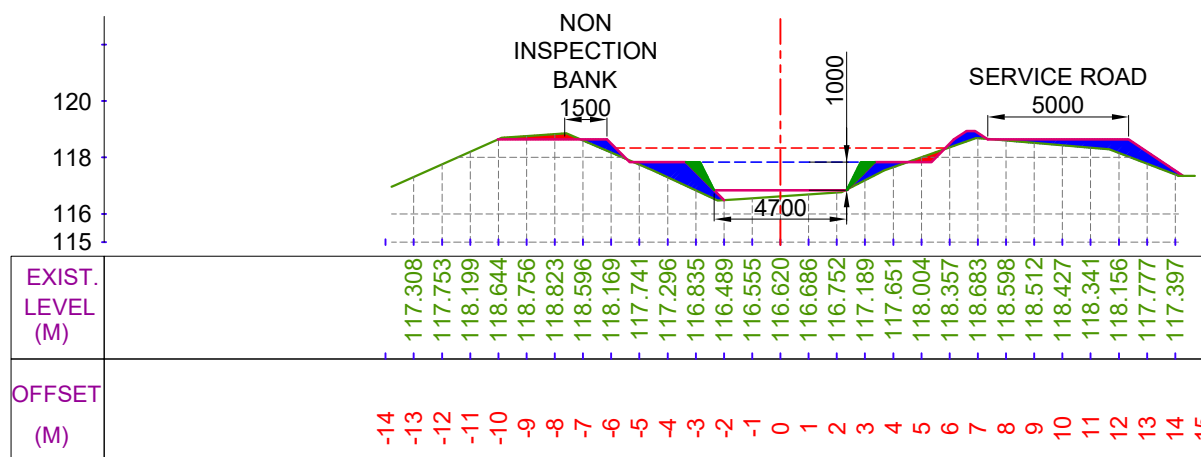


CUTTING AREA (SQ.M) = 0.558
FILLING AREA (SQ.M) = 4.224

CH. (KM):- 7+500
DESIGNED BED LEVEL = 116.836 M

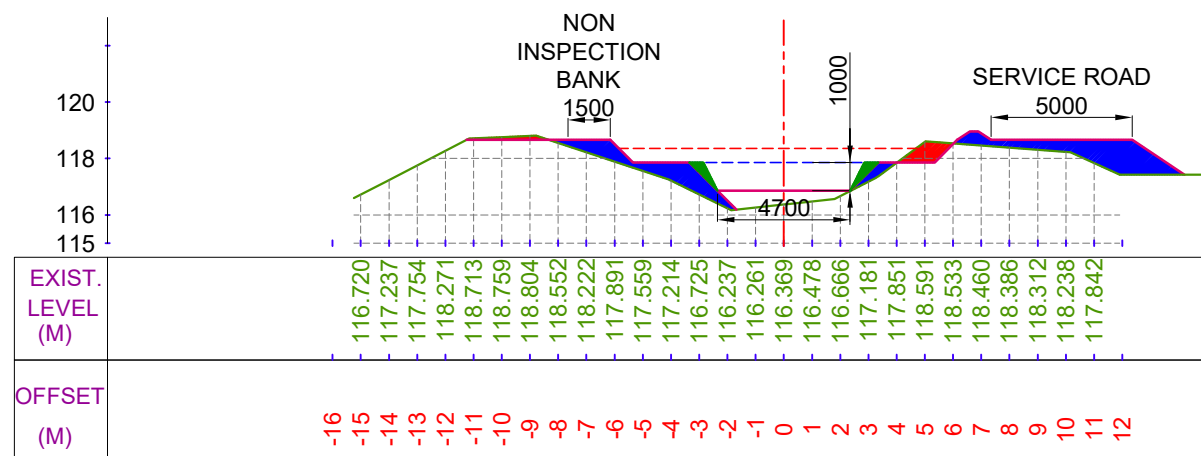

CUTTING AREA (SQ.M) = 1.145
FILLING AREA (SQ.M) = 8.017

CH. (KM):- 7+400
DESIGNED BED LEVEL = 116.858 M

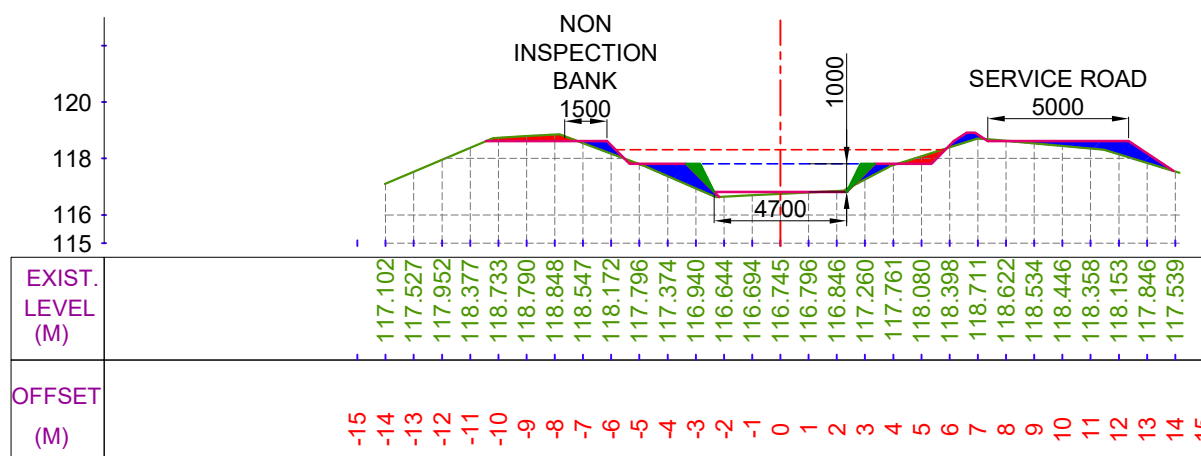

CUTTING AREA (SQ.M) = 0.916
FILLING AREA (SQ.M) = 3.251

CH. (KM):- 7+600
DESIGNED BED LEVEL = 116.815 M


LEGEND




CUT AREA




FILL AREA

 

EXISTING BED LINE

 

F.S.L.

 

DESIGNED BED LINE



H.G. LINE

Prepared by :-

WAPCOS LTD.



Project Title :-

NORTH KOEL RESERVOIR PROJECT, BIHAR AND JHARKHAND

Drawing Title :-


X SEC OF HETAMPUR DY. (OFFTAKE FROM RD - 73+100 KM. (L), NORTH KOEL RIGHT MAIN CANAL)

Drawing No. :-


WAP/ INFRA/ NORTHKOEL/ BC/ R-24/ XSEC-

19 of 41


X SECTION OF HETAMPUR DY.

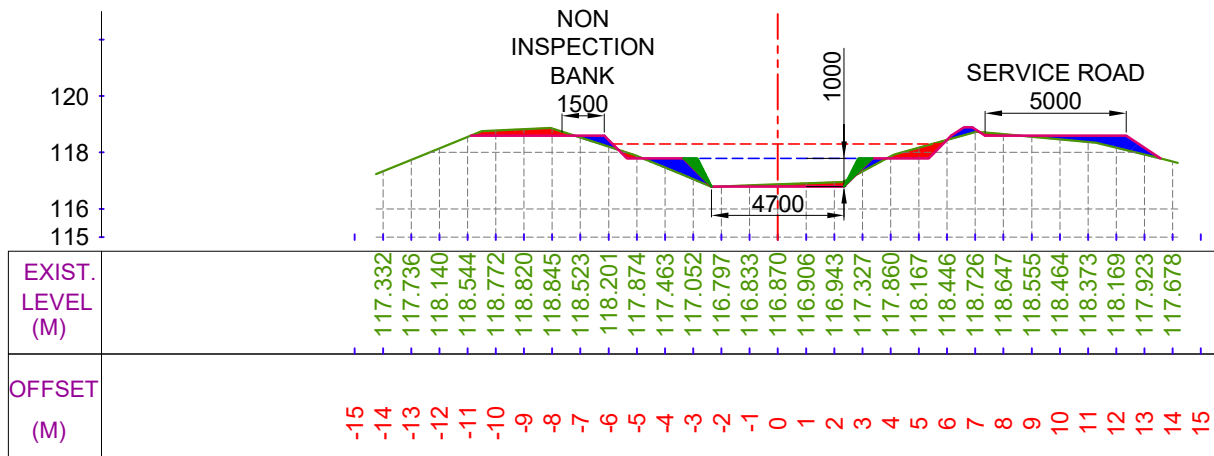


CUTTING AREA (SQ.M) = 1.733
FILLING AREA (SQ.M) = 2.406
CH. (KM):- 7+700
DESIGNED BED LEVEL = 116.794 M

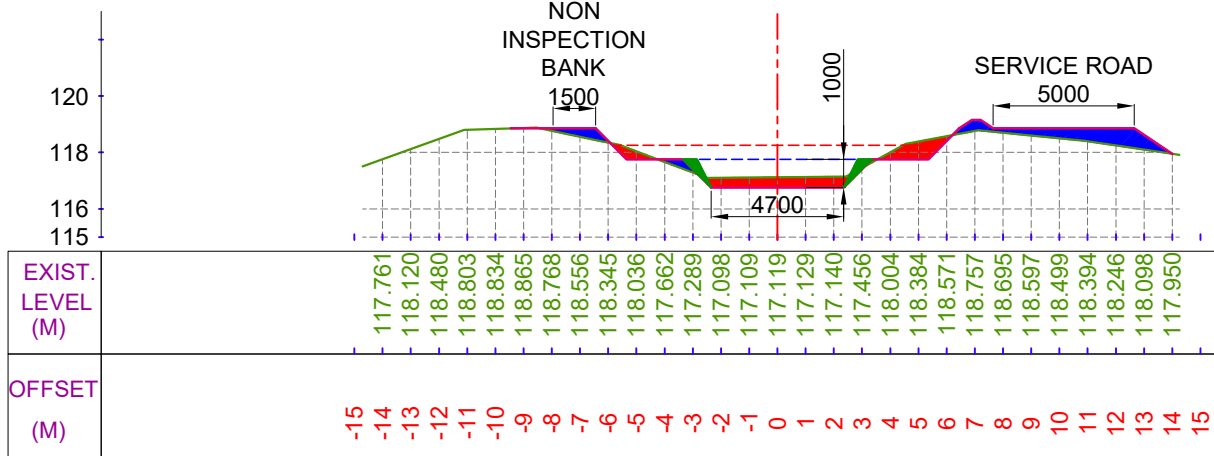

CUTTING AREA (SQ.M) = 3.255
FILLING AREA (SQ.M) = 3.541
CH. (KM):- 7+900
DESIGNED BED LEVEL = 116.751 M

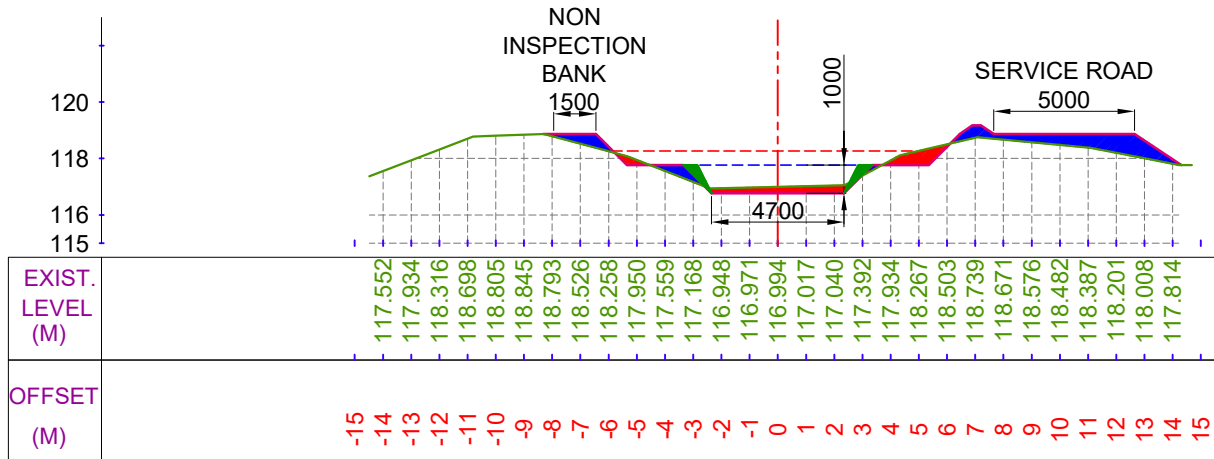

CUTTING AREA (SQ.M) = 2.062
FILLING AREA (SQ.M) = 4.434
CH. (KM):- 7+800
DESIGNED BED LEVEL = 116.772 M

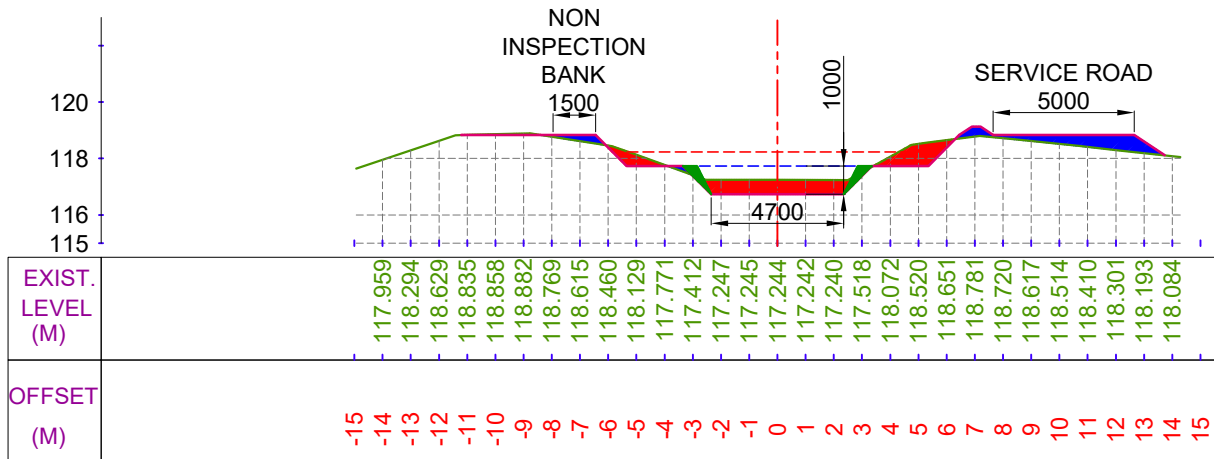


CUTTING AREA (SQ.M) = 4.622
FILLING AREA (SQ.M) = 2.725
CH. (KM):- 8+000
DESIGNED BED LEVEL = 116.730 M


LEGEND




CUT AREA

 

FILL AREA

 

EXISTING BED LINE

 

F.S.L.



DESIGNED BED LINE



H.G. LINE

Prepared by :-

WAPCOS LTD.



Project Title :-

NORTH KOEL RESERVOIR PROJECT, BIHAR AND JHARKHAND

Drawing Title :-


X SEC OF HETAMPUR DY. (OFFTAKE FROM RD - 73+100 KM. (L), NORTH KOEL RIGHT MAIN CANAL)

Drawing No. :-


WAP/ INFRA/ NORTHKOEL/ BC/ R-24/ XSEC-

20 of 41


X SECTION OF HETAMPUR DY.

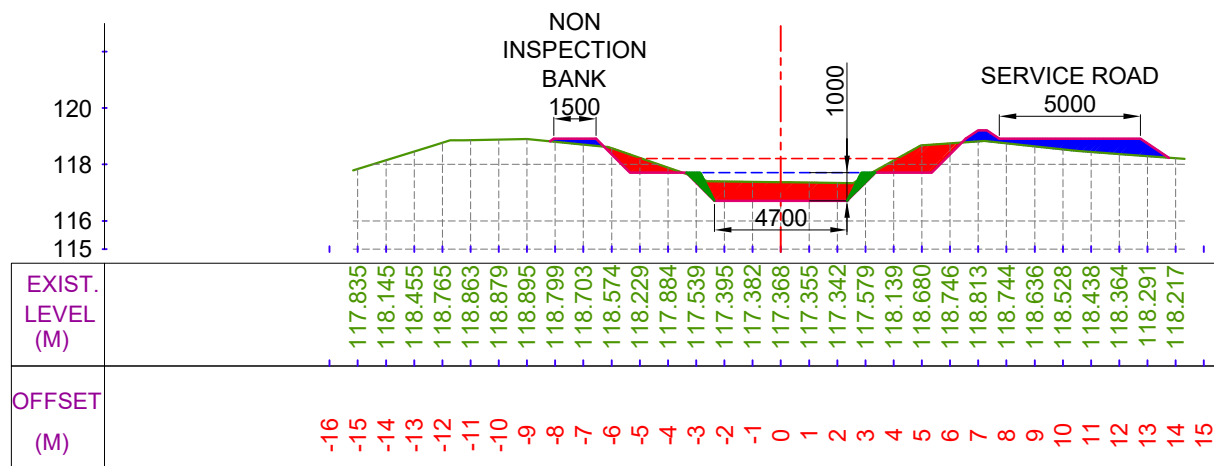


CUTTING AREA (SQ.M) = 5.973
 FILLING AREA (SQ.M) = 2.923
 CH. (KM):- 8+100
 DESIGNED BED LEVEL = 116.709 M

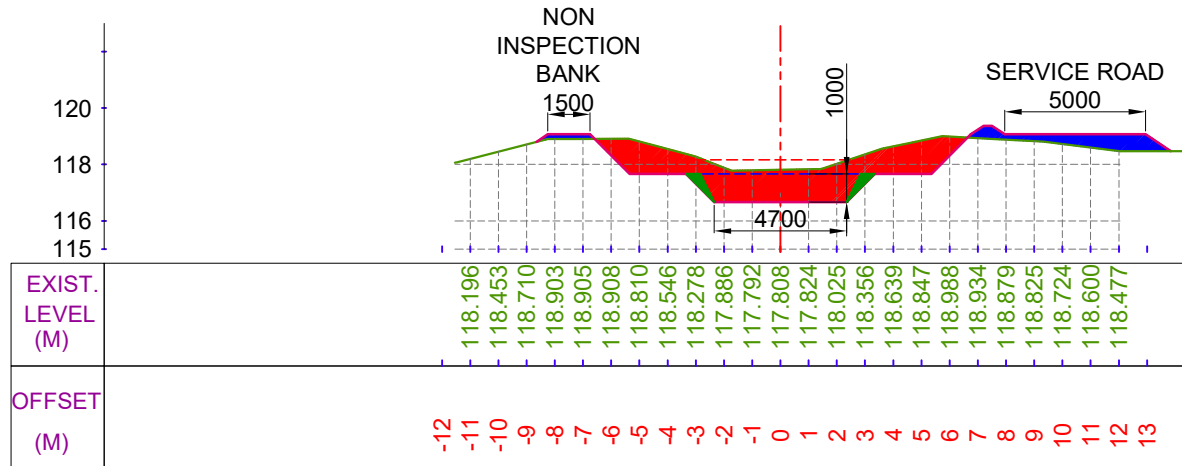

CUTTING AREA (SQ.M) = 12.927
 FILLING AREA (SQ.M) = 2.969
 CH. (KM):- 8+300
 DESIGNED BED LEVEL = 116.666 M

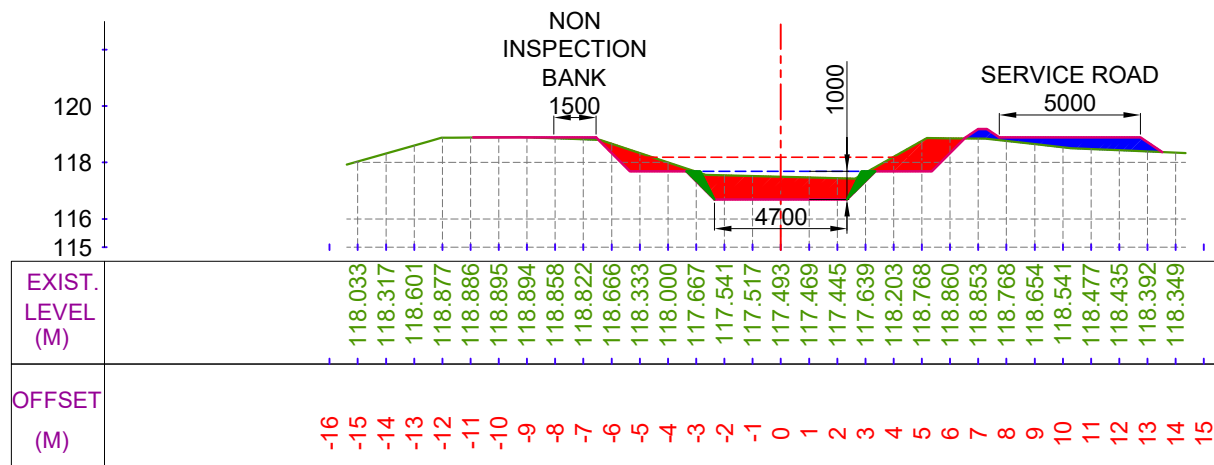

CUTTING AREA (SQ.M) = 7.559
 FILLING AREA (SQ.M) = 2.223
 CH. (KM):- 8+200
 DESIGNED BED LEVEL = 116.687 M

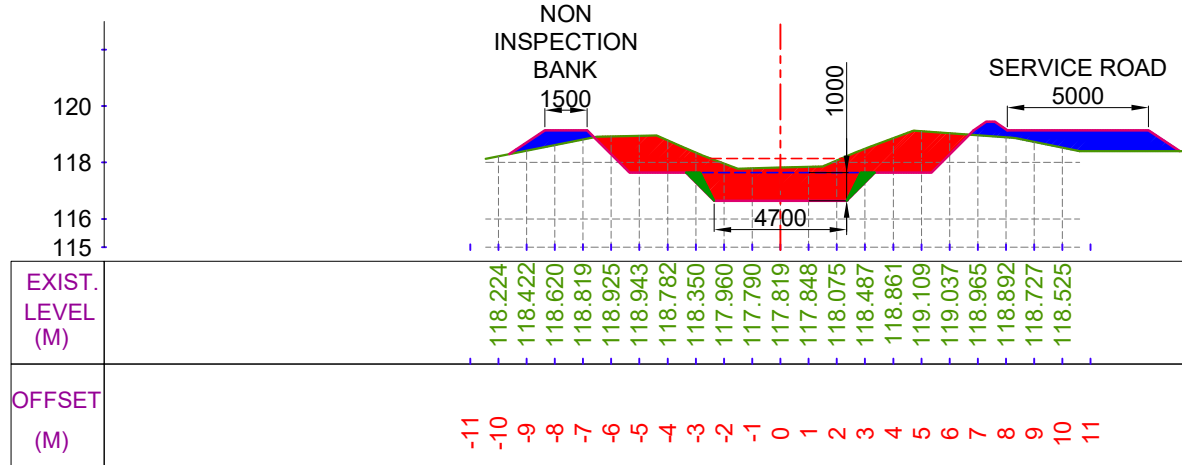

CUTTING AREA (SQ.M) = 14.491
 FILLING AREA (SQ.M) = 5.044
 CH. (KM):- 8+400
 DESIGNED BED LEVEL = 116.645 M

LEGEND

	CUT AREA		EXISTING BED LINE
	FILL AREA		F.S.L.
			DESIGNED BED LINE
			H.G. LINE

Prepared by :-

WAPCOS LTD.




Project Title :- NORTH KOEL RESERVOIR PROJECT, BIHAR AND JHARKHAND


Drawing Title :- X SEC OF HETAMPUR DY. (OFFTAKE FROM RD - 73+100 KM. (L), NORTH KOEL RIGHT MAIN CANAL)

Drawing No. :- WAP/ INFRA/ NORTHKOEL/ BC/ R-24/ XSEC-


X SECTION OF HETAMPUR DY.

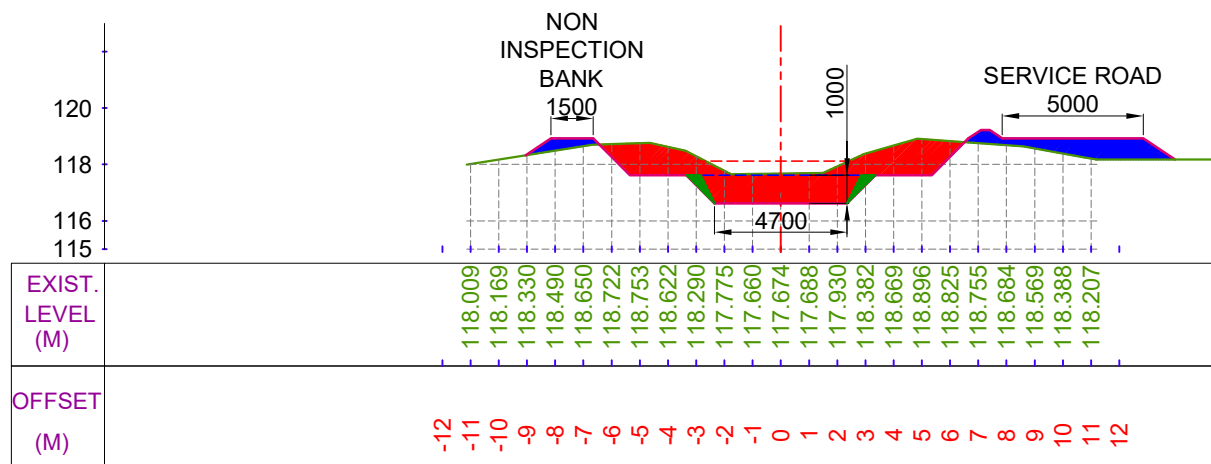


CUTTING AREA (SQ.M) = 12.644
FILLING AREA (SQ.M) = 4.394
CH. (KM):- 8+500
DESIGNED BED LEVEL = 116.623 M

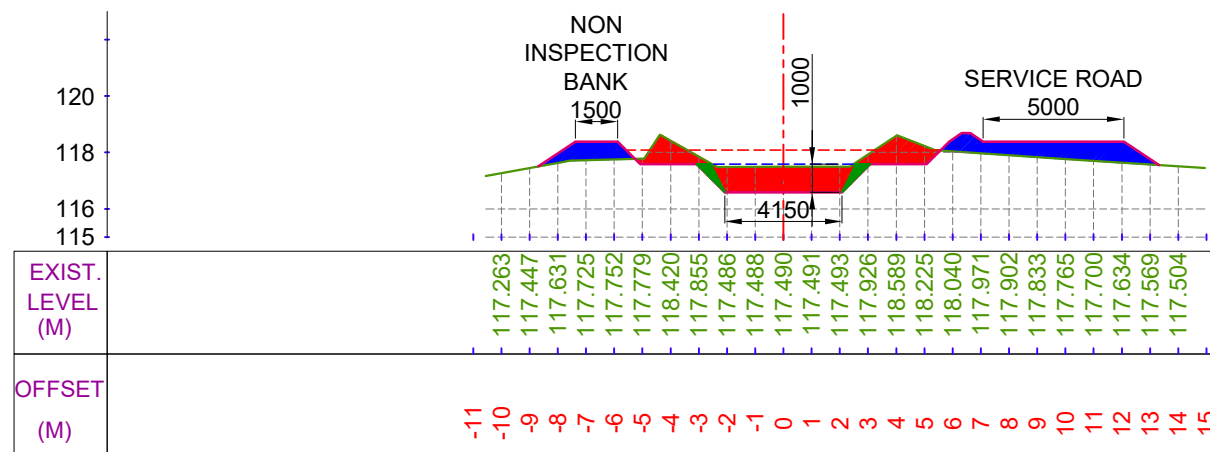

CUTTING AREA (SQ.M) = 7.373
FILLING AREA (SQ.M) = 5.703
CH. (KM):- 8+700
DESIGNED BED LEVEL = 116.581 M

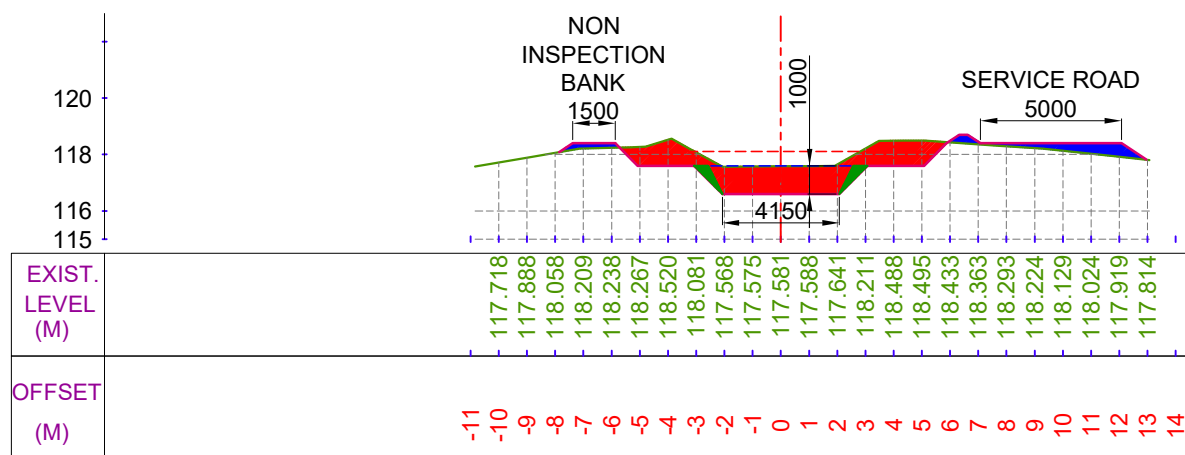

CUTTING AREA (SQ.M) = 9.027
FILLING AREA (SQ.M) = 2.020
CH. (KM):- 8+600
DESIGNED BED LEVEL = 116.602 M

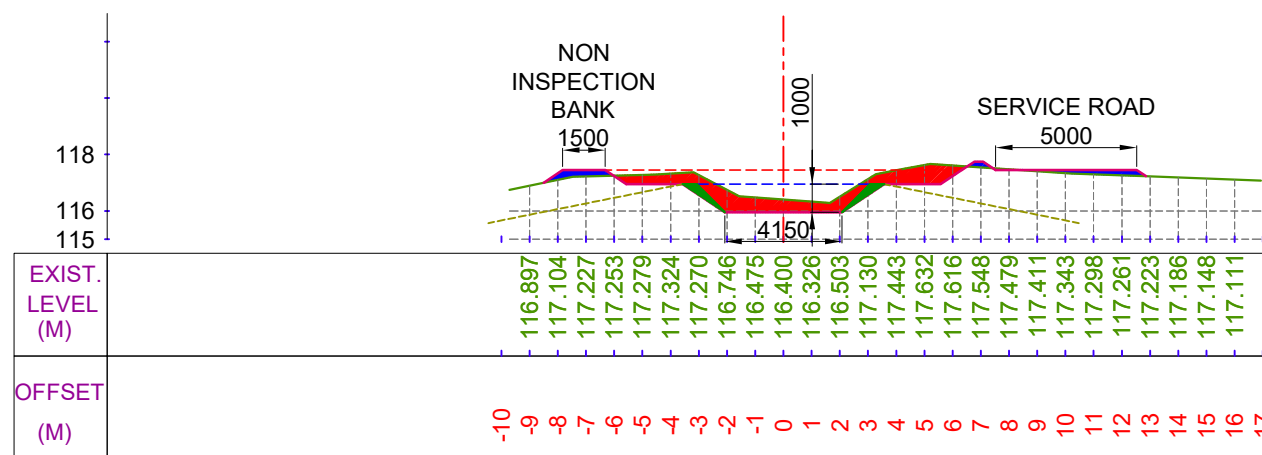


CUTTING AREA (SQ.M) = 5.693
FILLING AREA (SQ.M) = 1.129
CH. (KM):- 8+800
DESIGNED BED LEVEL = 115.950 M

LEGEND




CUT AREA

 

EXISTING BED LINE




F.S.L.

 

FILL AREA



DESIGNED BED LINE

 

H.G. LINE

Prepared by :-

WAPCOS LTD.



Project Title :-

NORTH KOEL RESERVOIR PROJECT, BIHAR AND JHARKHAND

Drawing Title :-


X SEC OF HETAMPUR DY. (OFFTAKE FROM RD - 73+100 KM. (L), NORTH KOEL RIGHT MAIN CANAL)

Drawing No. :-

WAP/ INFRA/ NORTHKOEL/ BC/ R-24/ XSEC-


22 of 41

X SECTION OF HETAMPUR DY.

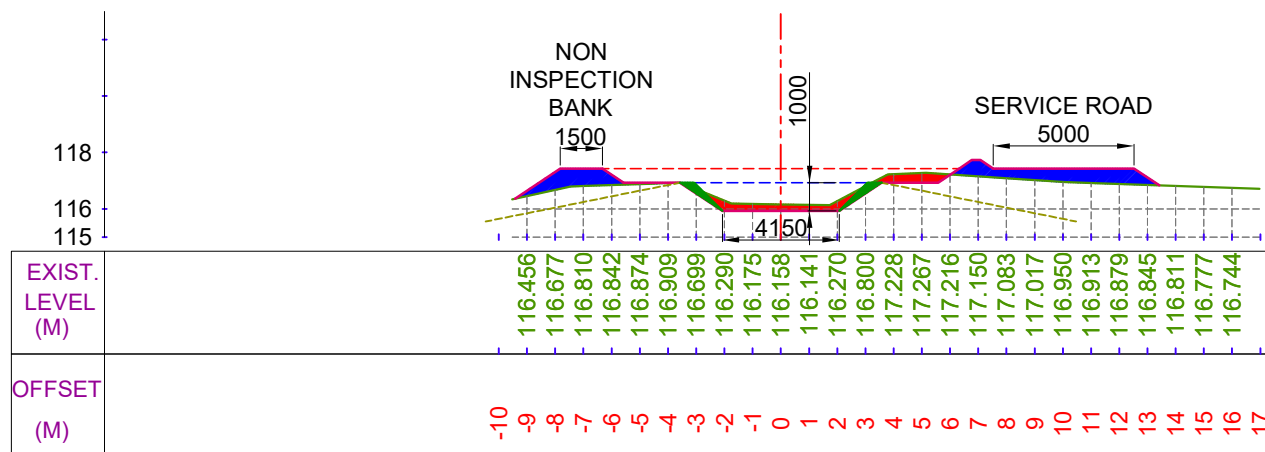


CUTTING AREA (SQ.M) = 2.014
FILLING AREA (SQ.M) = 4.985

CH. (KM):- 8+900
DESIGNED BED LEVEL = 115.928 M

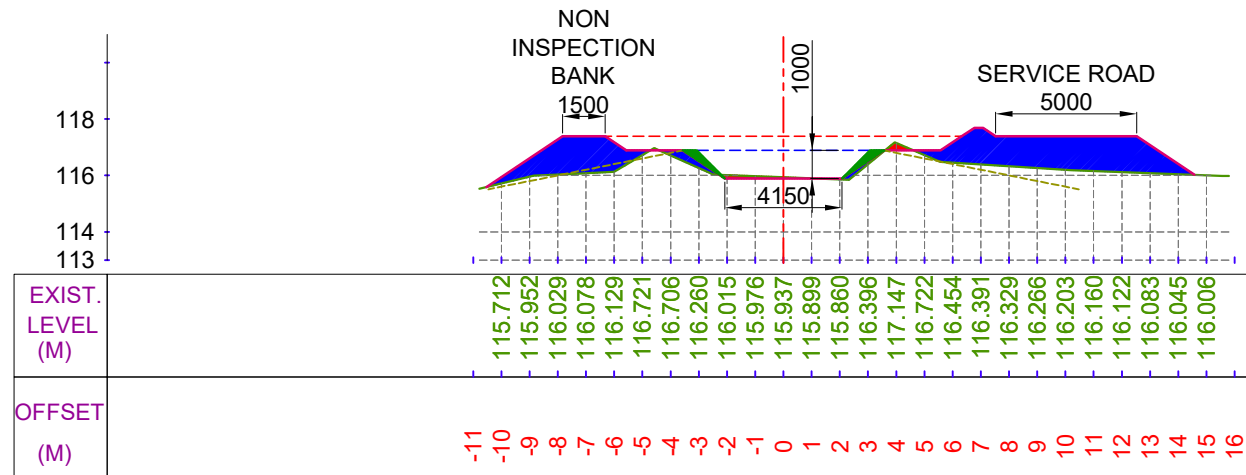


CUTTING AREA (SQ.M) = 0.389
FILLING AREA (SQ.M) = 14.451

CH. (KM):- 9+100
DESIGNED BED LEVEL = 115.886 M

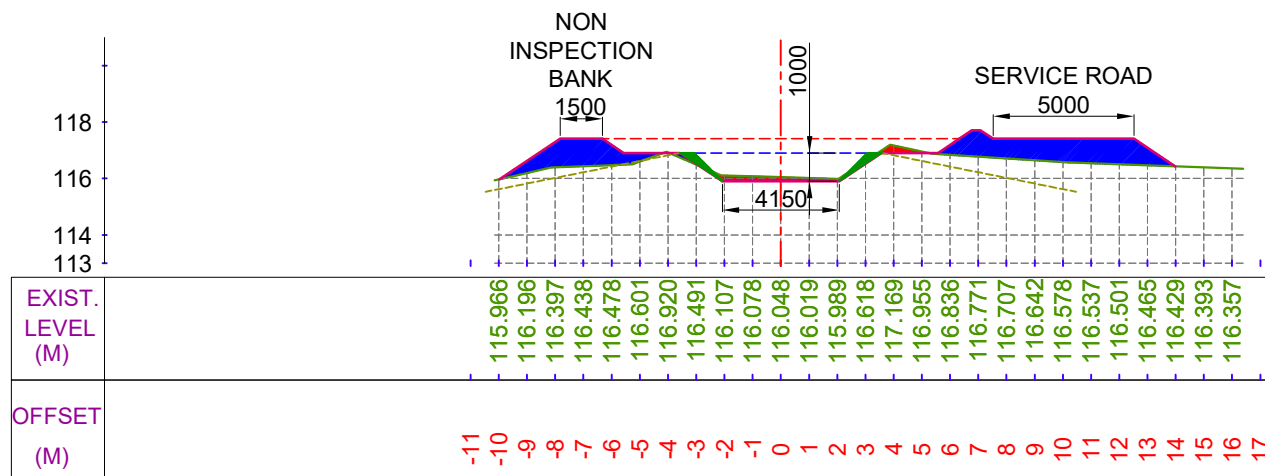

CUTTING AREA (SQ.M) = 0.894
FILLING AREA (SQ.M) = 9.414

CH. (KM):- 9+000
DESIGNED BED LEVEL = 115.907 M

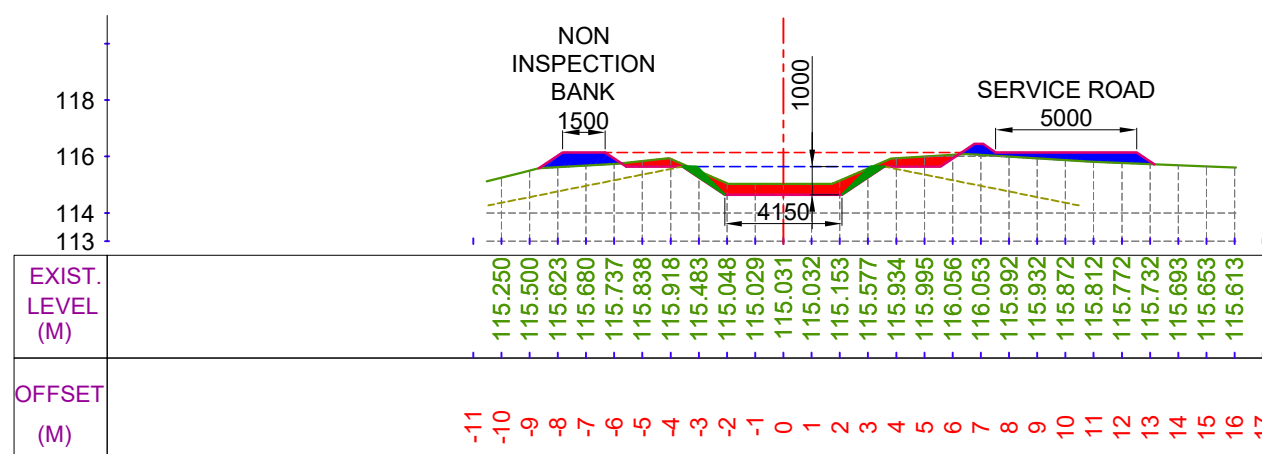

CUTTING AREA (SQ.M) = 3.284
FILLING AREA (SQ.M) = 2.853

CH. (KM):- 9+200
DESIGNED BED LEVEL = 114.645 M

LEGEND

	CUT AREA		EXISTING BED LINE
			F.S.L.
	FILL AREA		DESIGNED BED LINE
			H.G. LINE

Prepared by :-

WAPCOS LTD.




Project Title :- NORTH KOEL RESERVOIR PROJECT, BIHAR AND JHARKHAND

Drawing Title :- X SEC OF HETAMPUR DY. (OFFTAKE FROM RD - 73+100 KM. (L), NORTH KOEL RIGHT MAIN CANAL)


Drawing No. :- WAP/ INFRA/ NORTHKOEL/ BC/ R-24/ XSEC-

X SECTION OF HETAMPUR DY.

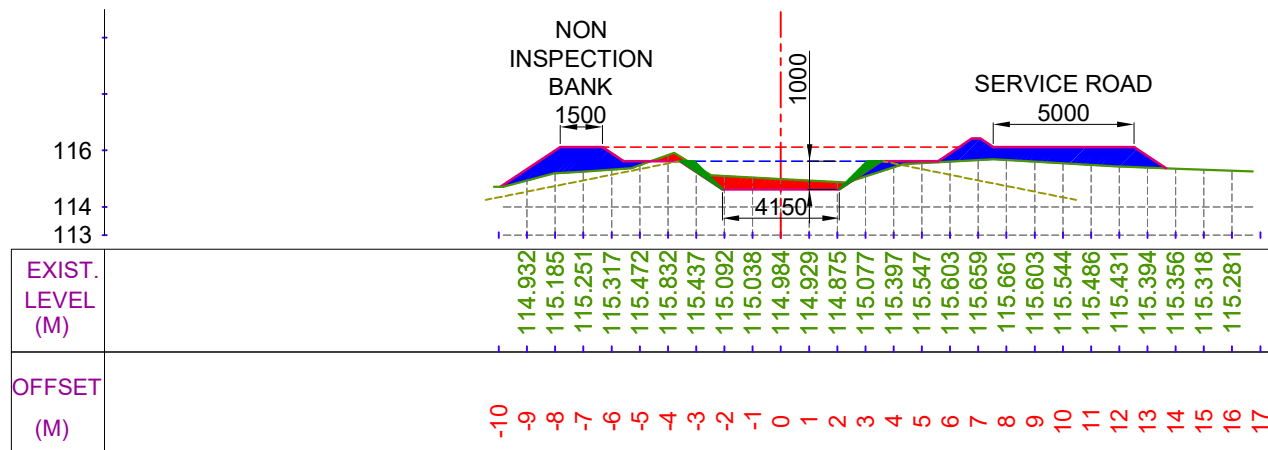


CUTTING AREA (SQ.M) = 1.835
FILLING AREA (SQ.M) = 7.621

CH. (KM):- 9+300
DESIGNED BED LEVEL = 114.623 M

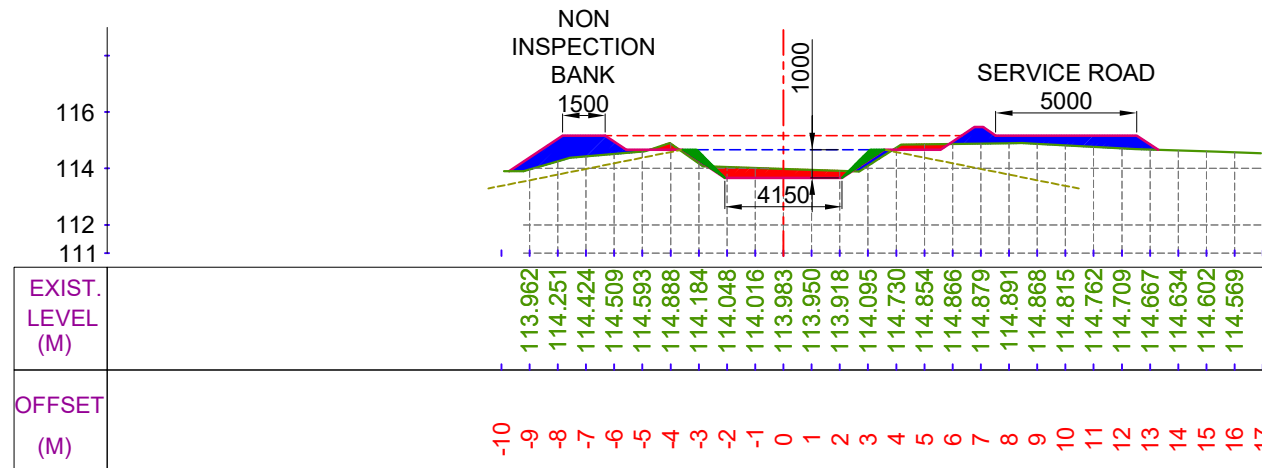


CUTTING AREA (SQ.M) = 1.861
FILLING AREA (SQ.M) = 5.342

CH. (KM):- 9+500
DESIGNED BED LEVEL = 113.666 M

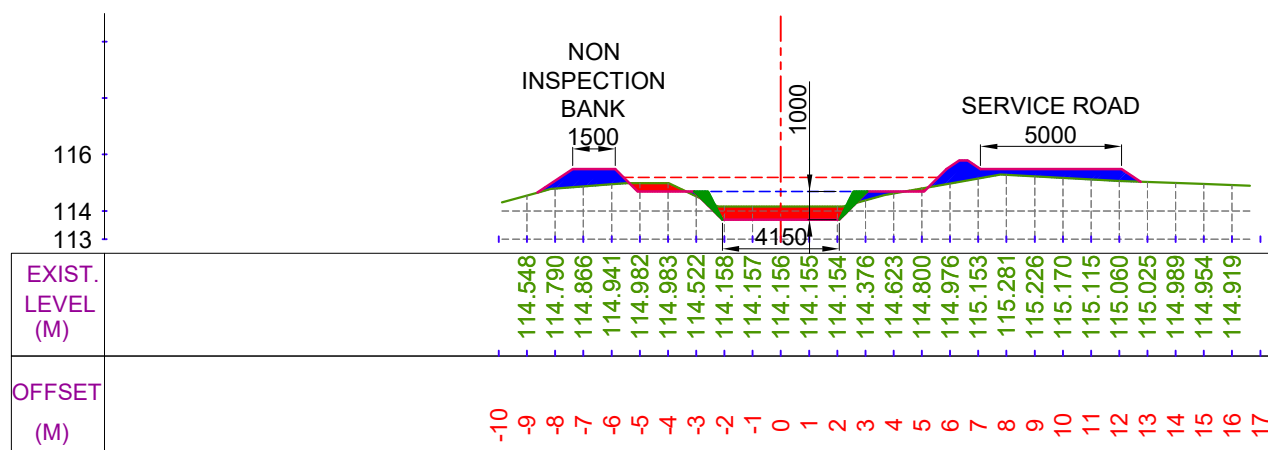

CUTTING AREA (SQ.M) = 2.576
FILLING AREA (SQ.M) = 4.233

CH. (KM):- 9+400
DESIGNED BED LEVEL = 113.687 M

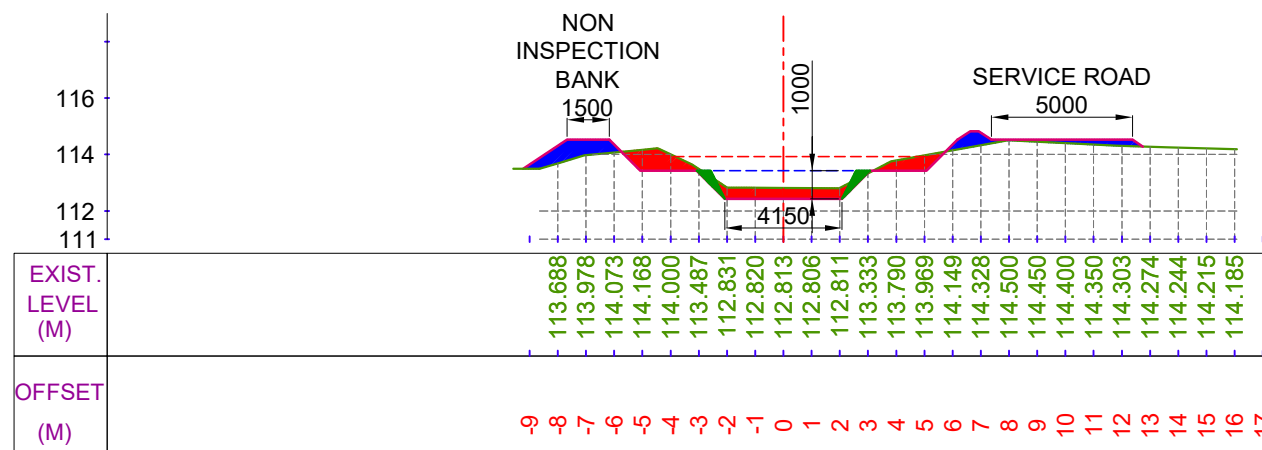


CUTTING AREA (SQ.M) = 3.989
FILLING AREA (SQ.M) = 2.854

CH. (KM):- 9+600
DESIGNED BED LEVEL = 112.424 M


LEGEND




CUT AREA

 


FILL AREA

 

EXISTING BED LINE

 

F.S.L.

 

DESIGNED BED LINE



H.G. LINE

Prepared by :-

WAPCOS LTD.



Project Title :-

NORTH KOEL RESERVOIR PROJECT, BIHAR AND JHARKHAND

Drawing Title :-


X SEC OF HETAMPUR DY. (OFFTAKE FROM RD - 73+100 KM. (L), NORTH KOEL RIGHT MAIN CANAL)

Drawing No. :-

WAP/ INFRA/ NORTHKOEL/ BC/ R-24/ XSEC-


24 of 41

X SECTION OF HETAMPUR DY.

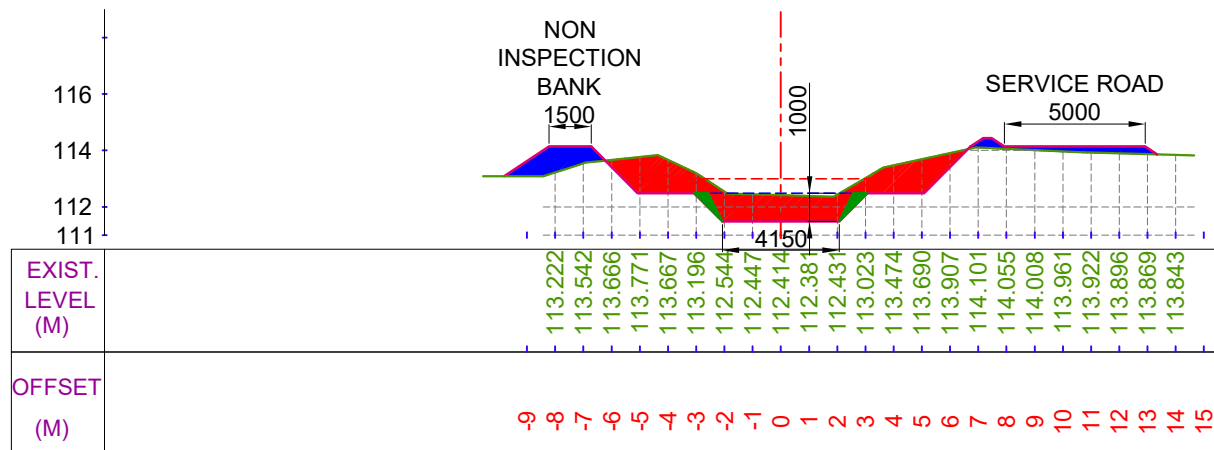


CUTTING AREA (SQ.M) = 10.981
FILLING AREA (SQ.M) = 3.378

CH. (KM):- 9+700
DESIGNED BED LEVEL = 111.489 M

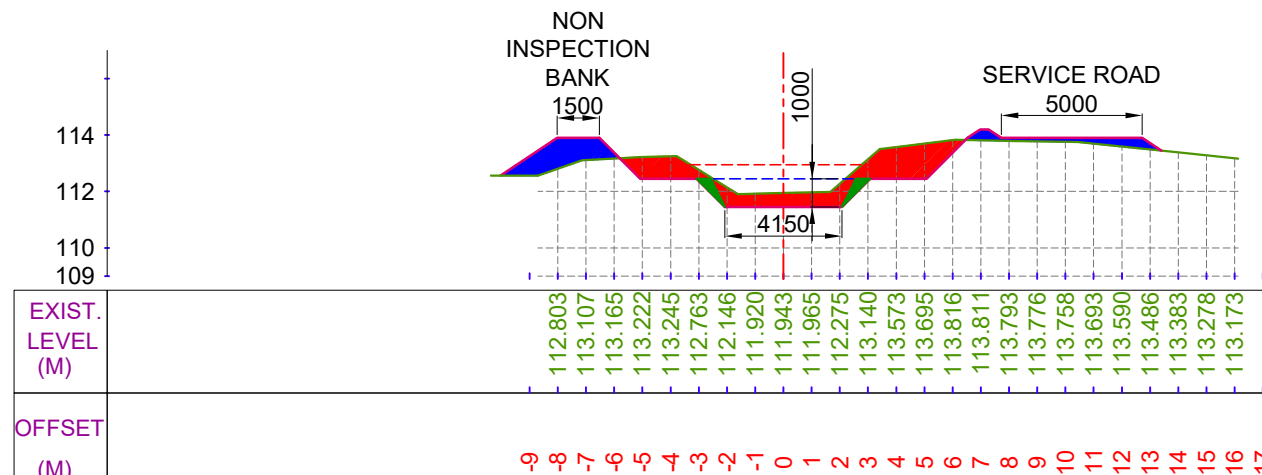


CUTTING AREA (SQ.M) = 7.905
FILLING AREA (SQ.M) = 4.257

CH. (KM):- 9+900
DESIGNED BED LEVEL = 111.447 M

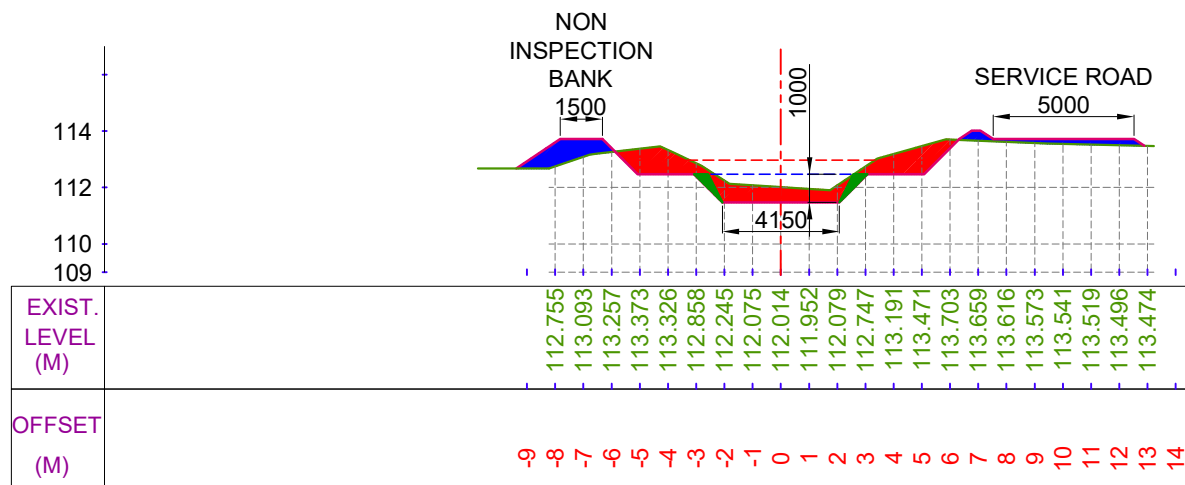

CUTTING AREA (SQ.M) = 7.070
FILLING AREA (SQ.M) = 3.075


CH. (KM):- 9+800
DESIGNED BED LEVEL = 111.468 M

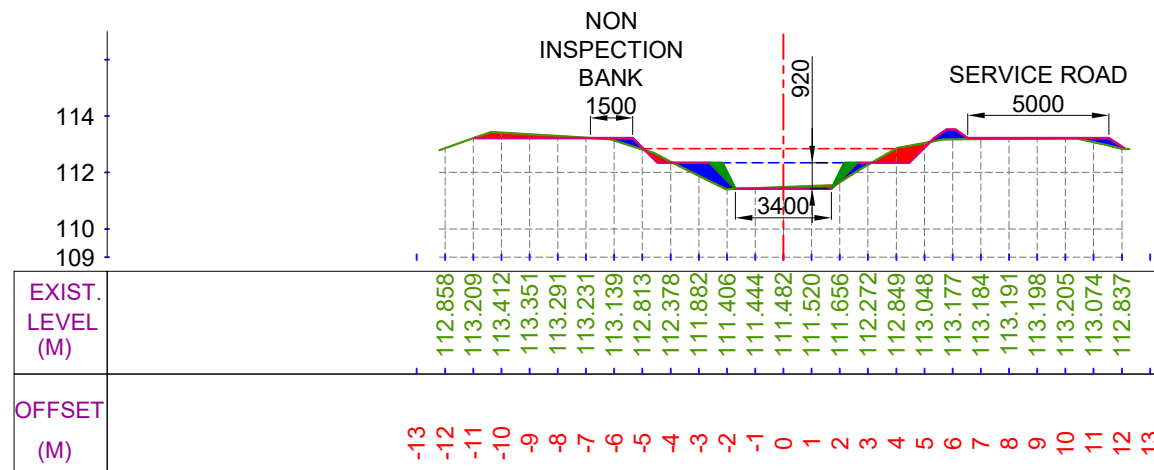


CUTTING AREA (SQ.M) = 1.457
FILLING AREA (SQ.M) = 1.873

CH. (KM):- 10+000
DESIGNED BED LEVEL = 111.425 M


LEGEND

 


CUT AREA

 

FILL AREA

 

EXISTING BED LINE

 

F.S.L.



DESIGNED BED LINE



H.G. LINE

Prepared by :-

WAPCOS LTD.



Project Title :-

NORTH KOEL RESERVOIR PROJECT, BIHAR AND JHARKHAND

Drawing Title :-


X SEC OF HETAMPUR DY. (OFFTAKE FROM RD - 73+100 KM. (L), NORTH KOEL RIGHT MAIN CANAL)

Drawing No. :-


WAP/ INFRA/ NORTHKOEL/ BC/ R-24/ XSEC-

25 of 41


X SECTION OF HETAMPUR DY.

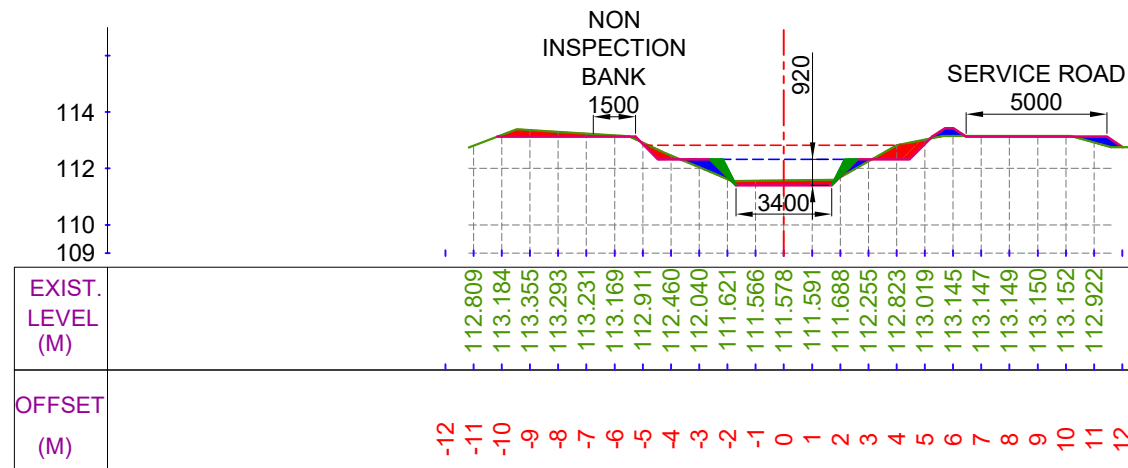


CUTTING AREA (SQ.M) = 2.256
FILLING AREA (SQ.M) = 1.097
CH. (KM):- 10+100
DESIGNED BED LEVEL = 111.404 M

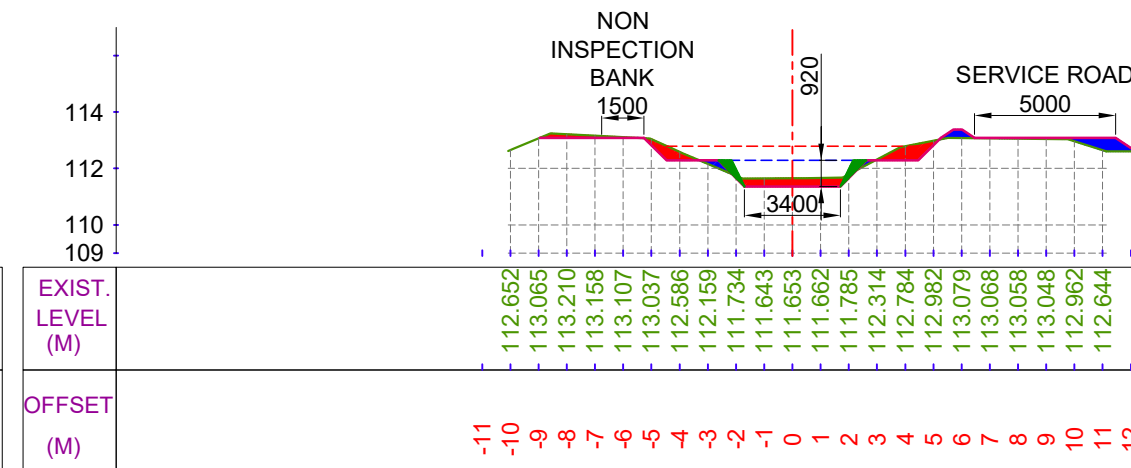

CUTTING AREA (SQ.M) = 2.588
FILLING AREA (SQ.M) = 1.232
CH. (KM):- 10+300
DESIGNED BED LEVEL = 111.362 M

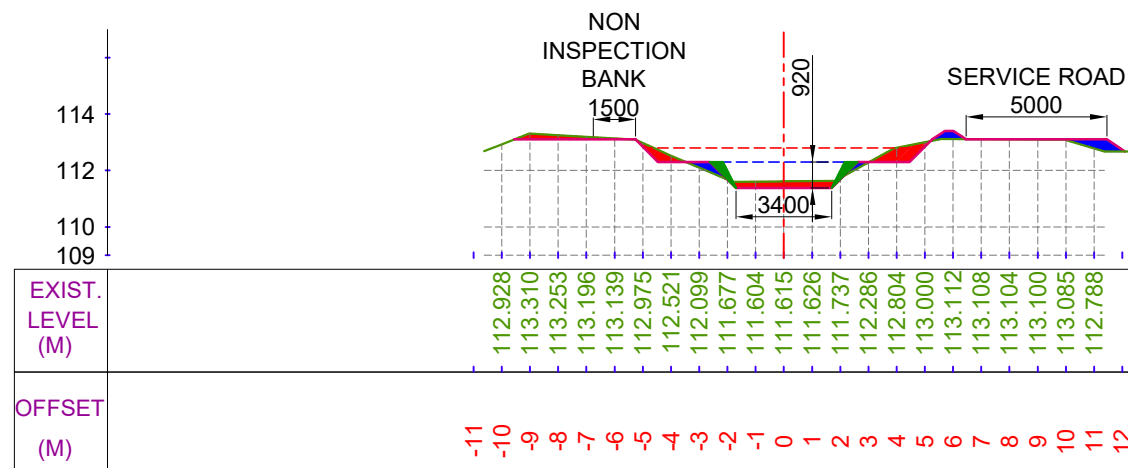

CUTTING AREA (SQ.M) = 2.357
FILLING AREA (SQ.M) = 1.083
CH. (KM):- 10+200
DESIGNED BED LEVEL = 111.383 M

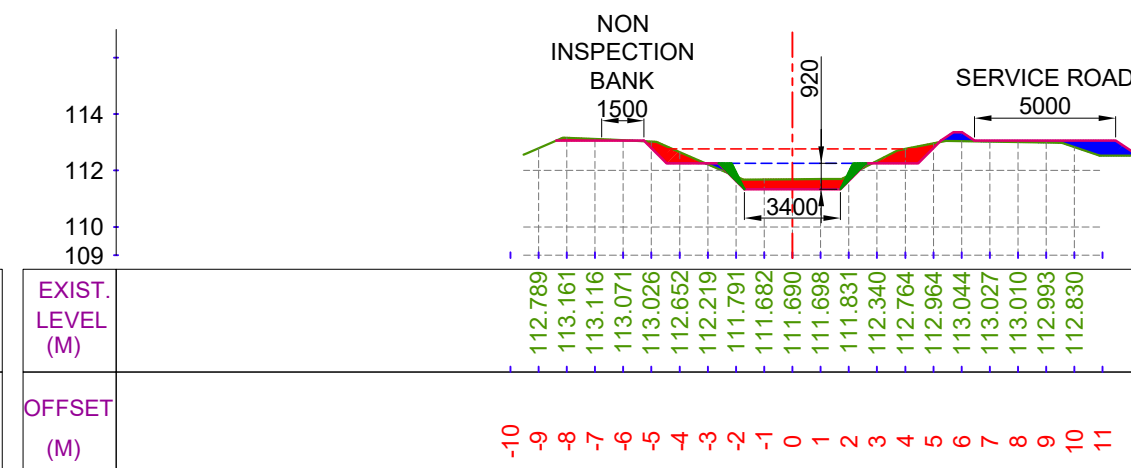

CUTTING AREA (SQ.M) = 2.872
FILLING AREA (SQ.M) = 1.443
CH. (KM):- 10+400
DESIGNED BED LEVEL = 111.340 M

LEGEND

	CUT AREA		EXISTING BED LINE
			F.S.L.
	FILL AREA		DESIGNED BED LINE
			H.G. LINE

Prepared by :-

WAPCOS LTD.




Project Title :- NORTH KOEL RESERVOIR PROJECT, BIHAR AND JHARKHAND

Drawing Title :- X SEC OF HETAMPUR DY. (OFFTAKE FROM RD - 73+100 KM. (L), NORTH KOEL RIGHT MAIN CANAL)


Drawing No. :- WAP/ INFRA/ NORTHKOEL/ BC/ R-24/ XSEC-

X SECTION OF HETAMPUR DY.

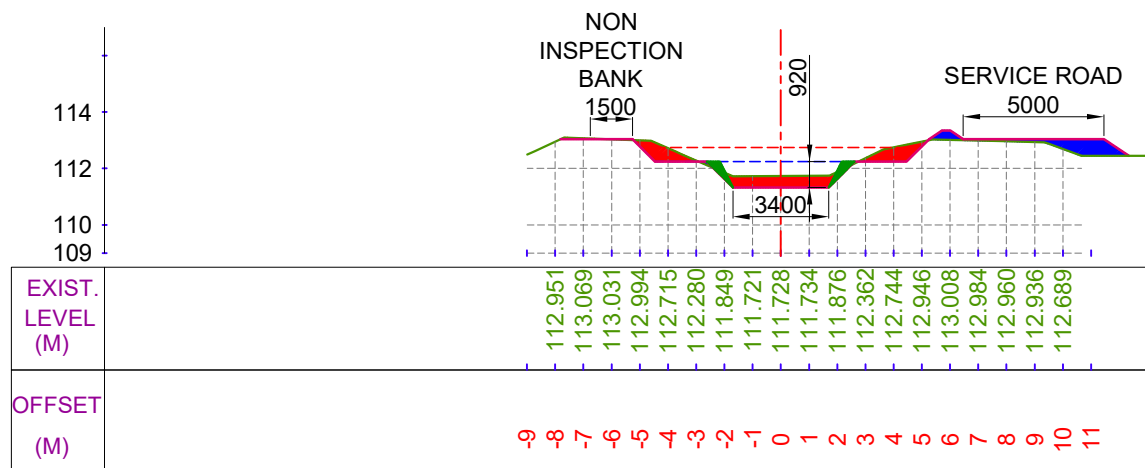


CUTTING AREA (SQ.M) = 3.182
FILLING AREA (SQ.M) = 1.731

CH. (KM):- 10+500
DESIGNED BED LEVEL = 111.319 M

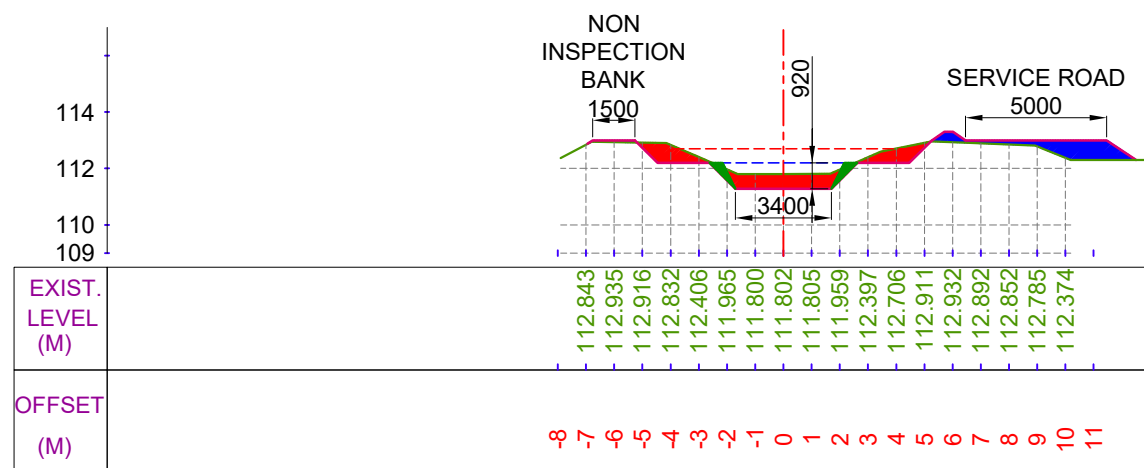


CUTTING AREA (SQ.M) = 3.954
FILLING AREA (SQ.M) = 2.525

CH. (KM):- 10+700
DESIGNED BED LEVEL = 111.276 M

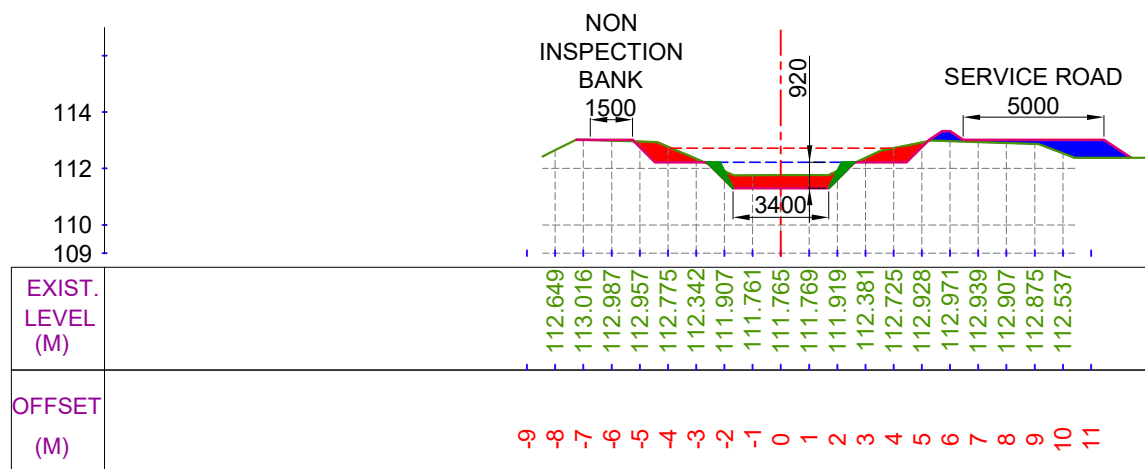

CUTTING AREA (SQ.M) = 3.543
FILLING AREA (SQ.M) = 2.095

CH. (KM):- 10+600
DESIGNED BED LEVEL = 111.298 M

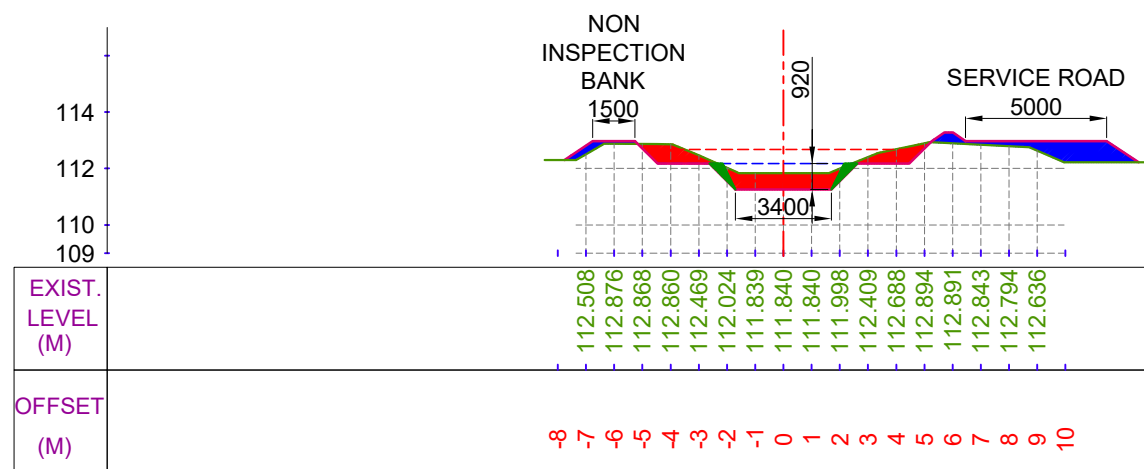

CUTTING AREA (SQ.M) = 4.351
FILLING AREA (SQ.M) = 3.280

CH. (KM):- 10+800
DESIGNED BED LEVEL = 111.255 M


LEGEND




CUT AREA



FILL AREA

 

EXISTING BED LINE

 

F.S.L.



DESIGNED BED LINE



H.G. LINE

Prepared by :-

WAPCOS LTD.



Project Title :-

NORTH KOEL RESERVOIR PROJECT, BIHAR AND JHARKHAND

Drawing Title :-


X SEC OF HETAMPUR DY. (OFFTAKE FROM RD - 73+100 KM. (L), NORTH KOEL RIGHT MAIN CANAL)

Drawing No. :-

WAP/ INFRA/ NORTHKOEL/ BC/ R-24/ XSEC-


27 of 41

X SECTION OF HETAMPUR DY.

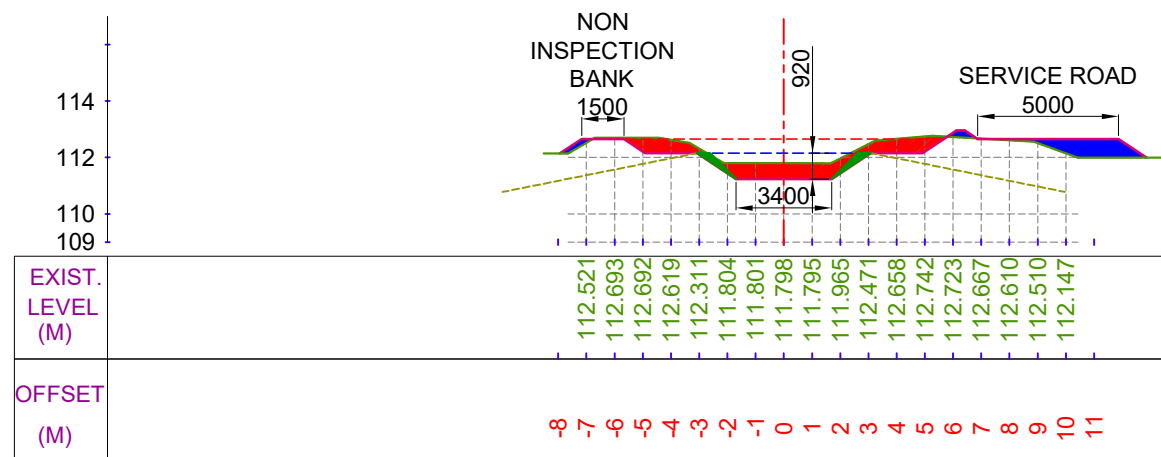


CUTTING AREA (SQ.M) = 4.838
FILLING AREA (SQ.M) = 2.296

CH. (KM):- 10+900
DESIGNED BED LEVEL = 111.234 M

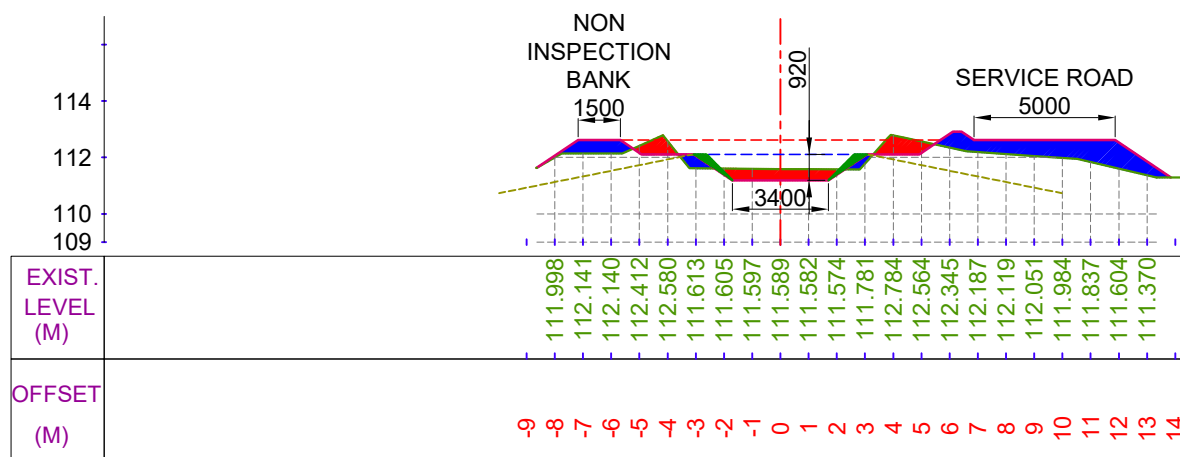


CUTTING AREA (SQ.M) = 3.055
FILLING AREA (SQ.M) = 6.336

CH. (KM):- 11+100
DESIGNED BED LEVEL = 111.191 M

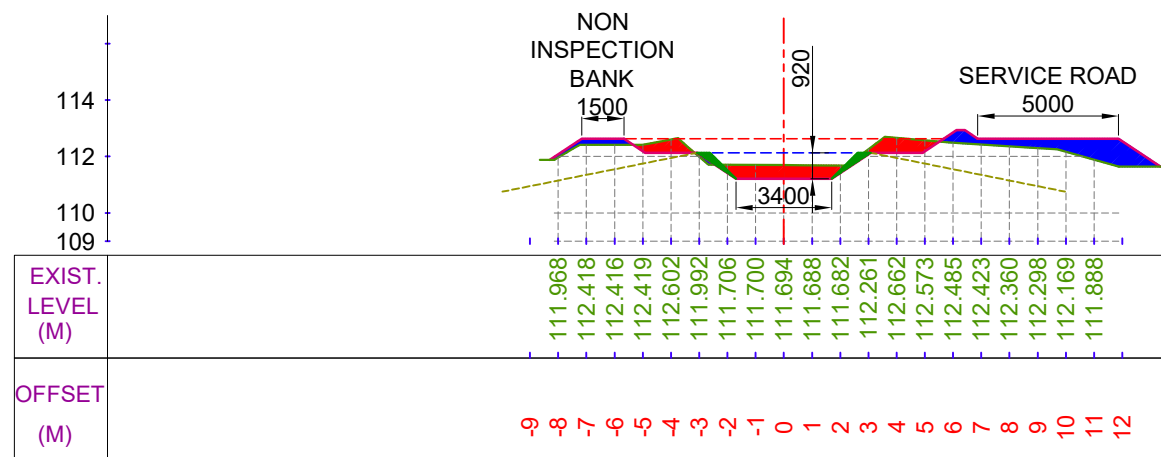

CUTTING AREA (SQ.M) = 3.577
FILLING AREA (SQ.M) = 4.045

CH. (KM):- 11+000
DESIGNED BED LEVEL = 111.213 M

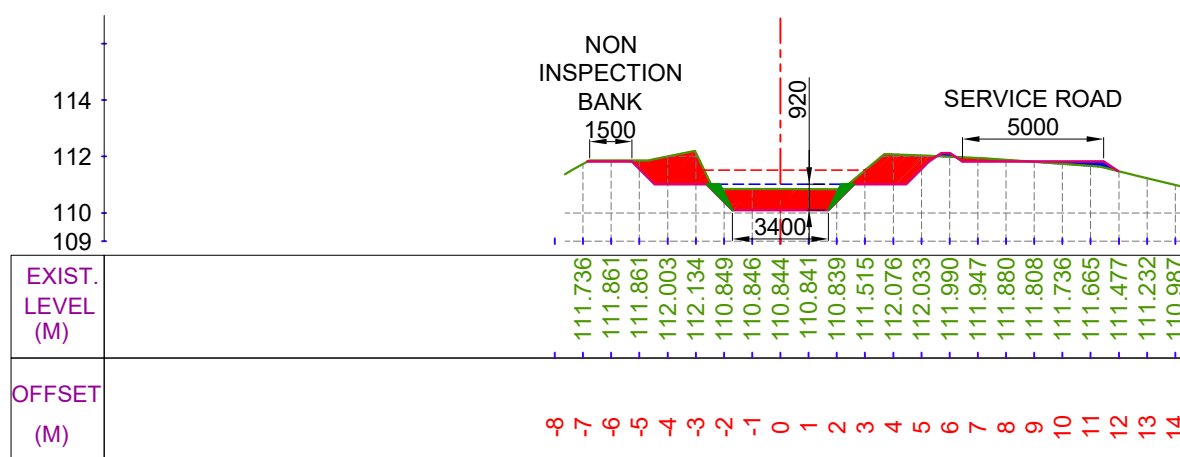

CUTTING AREA (SQ.M) = 7.232
FILLING AREA (SQ.M) = 0.373

CH. (KM):- 11+200
DESIGNED BED LEVEL = 110.103 M

LEGEND

	CUT AREA		EXISTING BED LINE
	FILL AREA		DESIGNED BED LINE
			H.G. LINE
			F.S.L.

Prepared by :-

WAPCOS LTD.




Project Title :- NORTH KOEL RESERVOIR PROJECT, BIHAR AND JHARKHAND

Drawing Title :- X SEC OF HETAMPUR DY. (OFFTAKE FROM RD - 73+100 KM. (L), NORTH KOEL RIGHT MAIN CANAL)


Drawing No. :- WAP/ INFRA/ NORTHKOEL/ BC/ R-24/ XSEC-

X SECTION OF HETAMPUR DY.

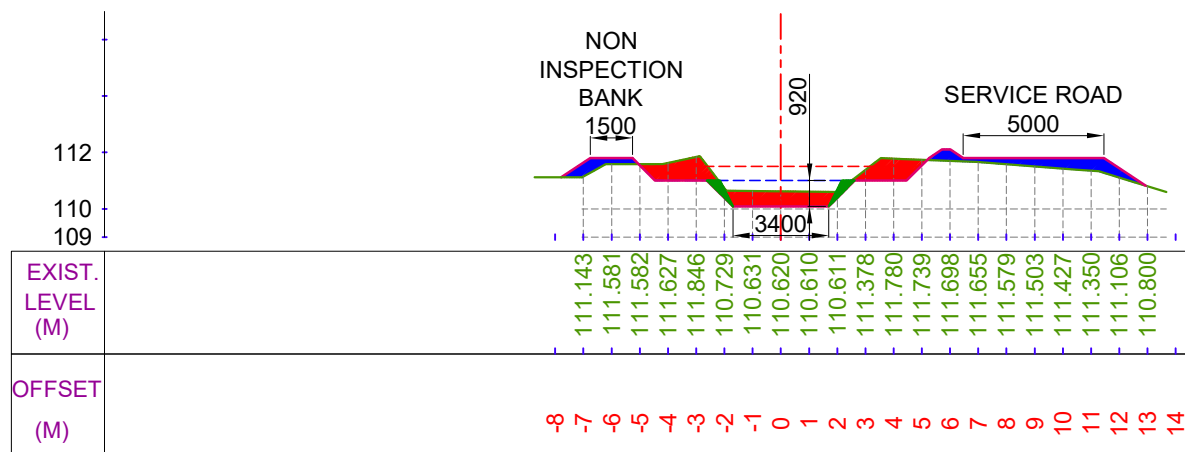


CUTTING AREA (SQ.M) = 4.951
FILLING AREA (SQ.M) = 2.993

CH. (KM):- 11+300
DESIGNED BED LEVEL = 110.082 M

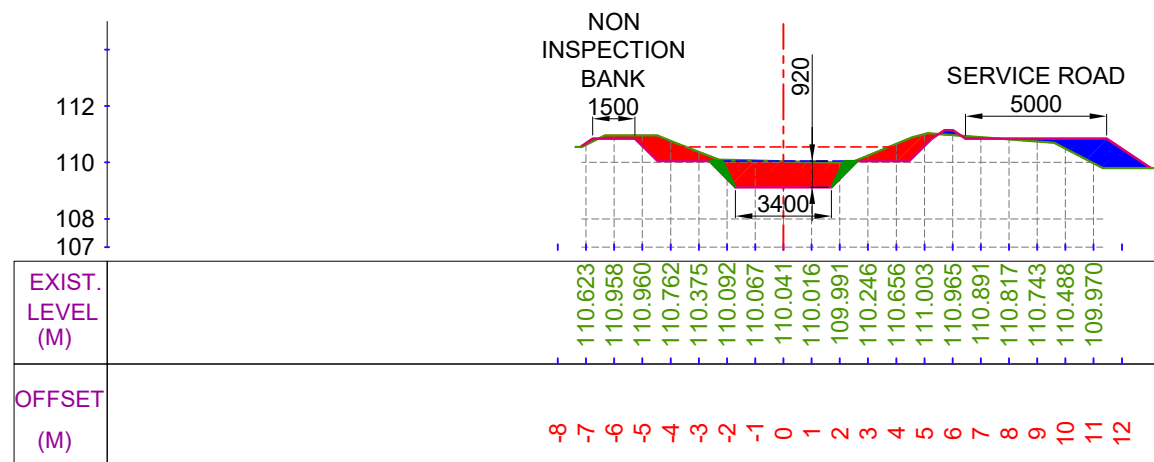


CUTTING AREA (SQ.M) = 6.405
FILLING AREA (SQ.M) = 2.254

CH. (KM):- 11+500
DESIGNED BED LEVEL = 109.124 M

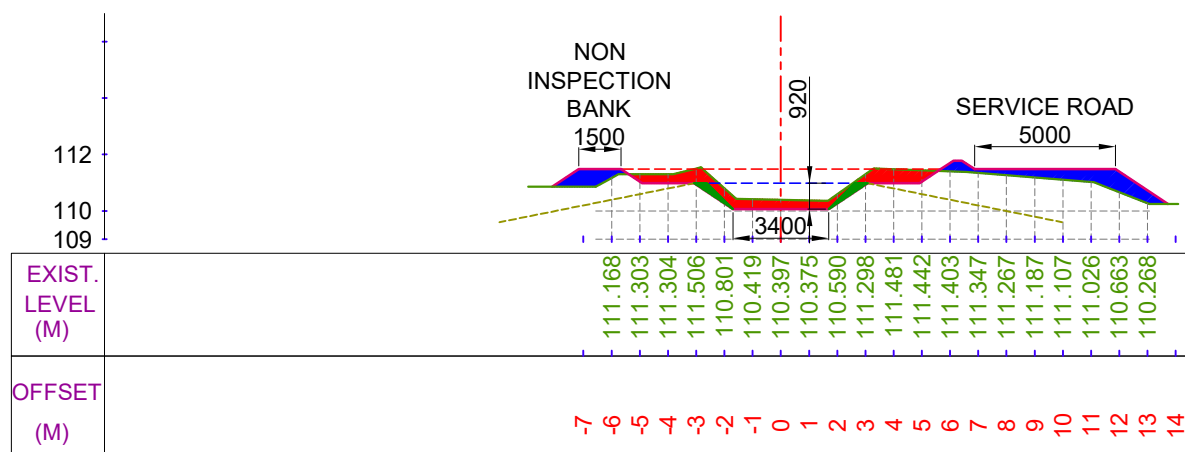

CUTTING AREA (SQ.M) = 3.839
FILLING AREA (SQ.M) = 3.937

CH. (KM):- 11+400
DESIGNED BED LEVEL = 110.060 M

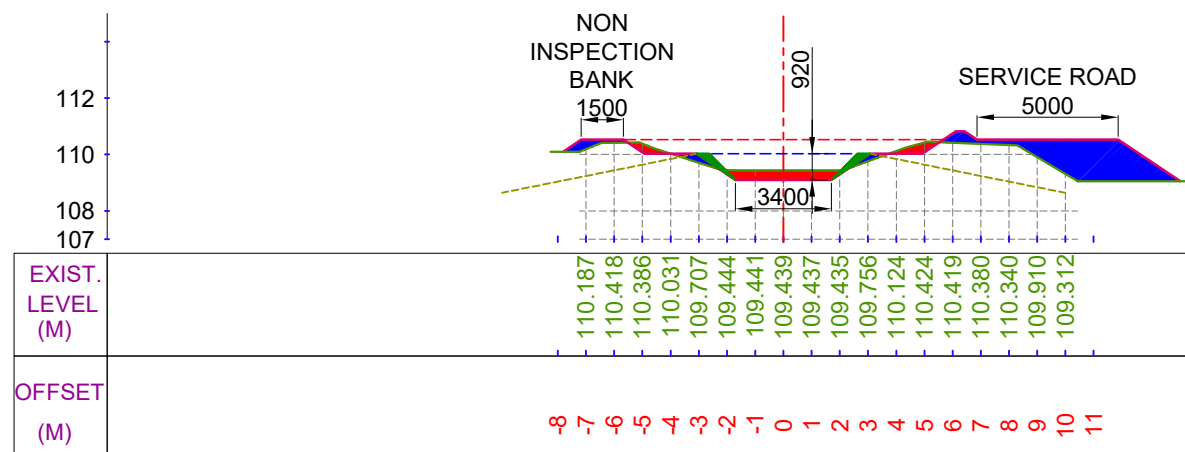

CUTTING AREA (SQ.M) = 1.894
FILLING AREA (SQ.M) = 6.933

CH. (KM):- 11+600
DESIGNED BED LEVEL = 109.103 M

LEGEND

	CUT AREA		EXISTING BED LINE
	FILL AREA		F.S.L.
			DESIGNED BED LINE
			H.G. LINE

Prepared by :-

WAPCOS LTD.




Project Title :- NORTH KOEL RESERVOIR PROJECT, BIHAR AND JHARKHAND

Drawing Title :- X SEC OF HETAMPUR DY. (OFFTAKE FROM RD - 73+100 KM. (L), NORTH KOEL RIGHT MAIN CANAL)


Drawing No. :- WAP/ INFRA/ NORTHKOEL/ BC/ R-24/ XSEC-

X SECTION OF HETAMPUR DY.

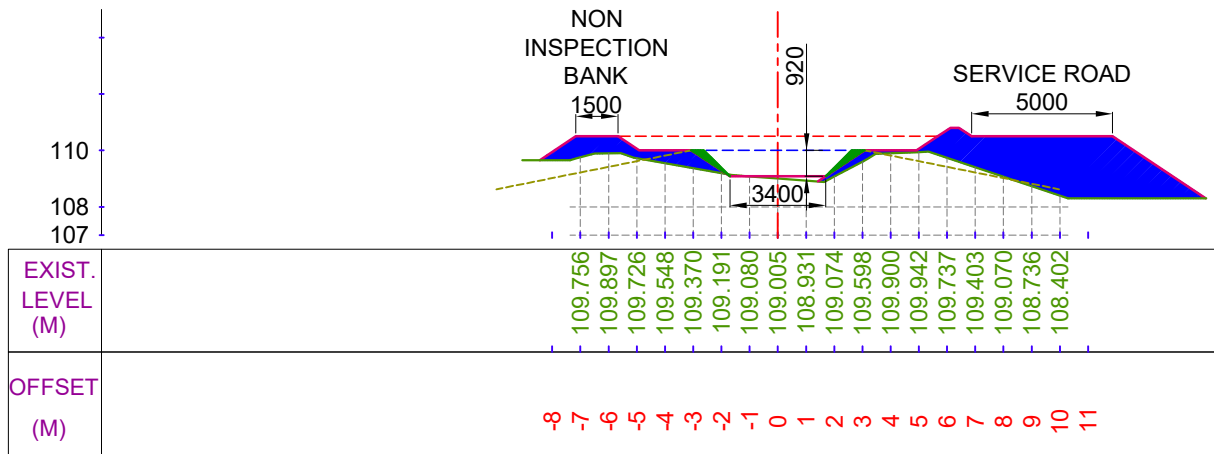


CUTTING AREA (SQ.M) = 0.019
FILLING AREA (SQ.M) = 17.819

CH. (KM):- 11+700
DESIGNED BED LEVEL = 109.082 M

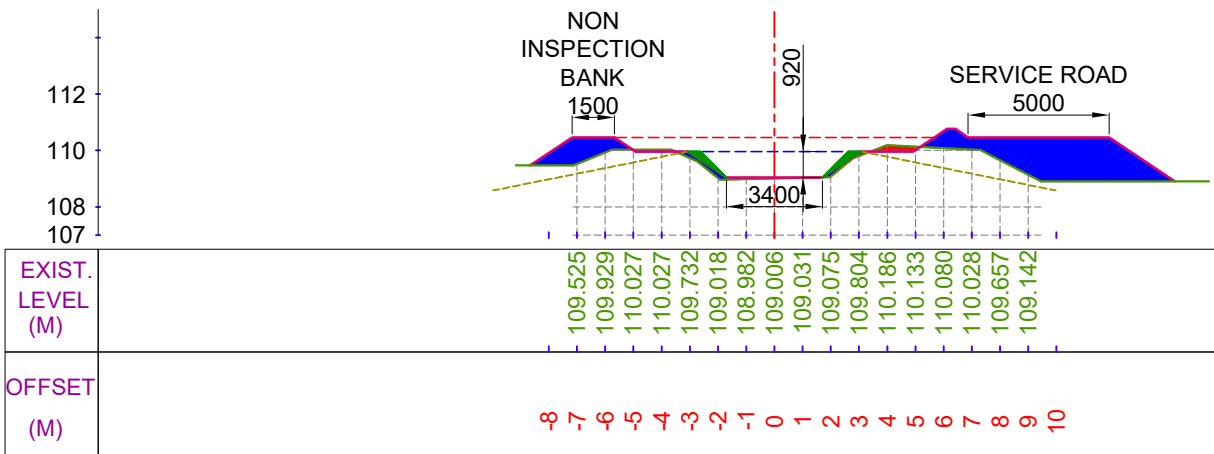


CUTTING AREA (SQ.M) = 0.375
FILLING AREA (SQ.M) = 11.130

CH. (KM):- 11+900
DESIGNED BED LEVEL = 109.039 M

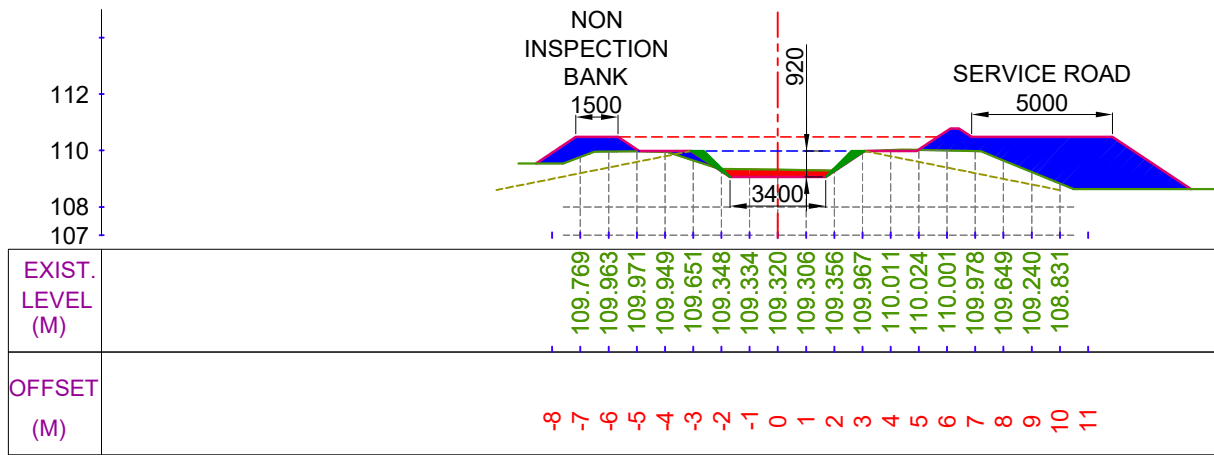

CUTTING AREA (SQ.M) = 1.009
FILLING AREA (SQ.M) = 12.105

CH. (KM):- 11+800
DESIGNED BED LEVEL = 109.060 M

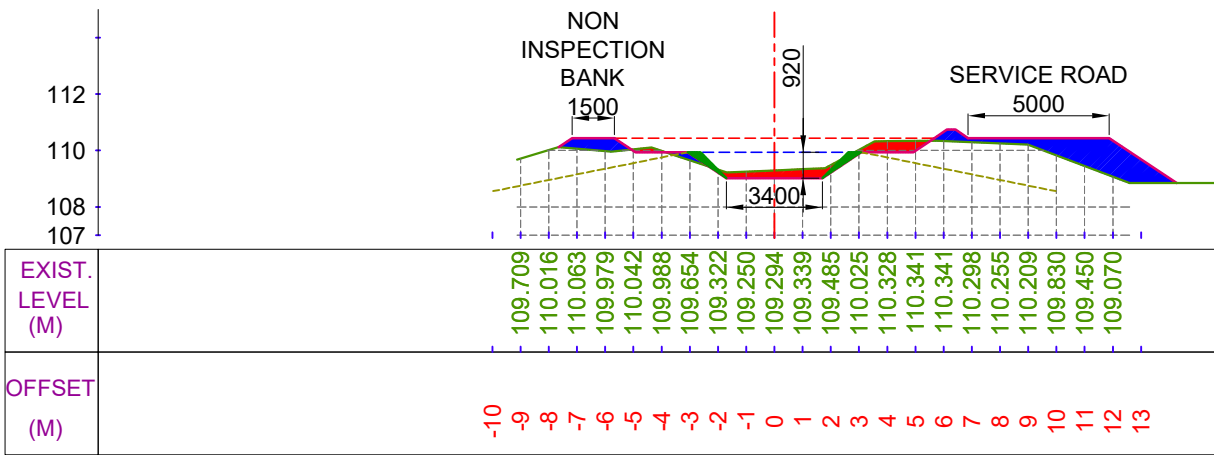


CUTTING AREA (SQ.M) = 2.003
FILLING AREA (SQ.M) = 5.832

CH. (KM):- 12+000
DESIGNED BED LEVEL = 109.018 M

LEGEND



CUT AREA

 

FILL AREA

EXISTING BED LINE

F.S.L.

DESIGNED BED LINE

H.G. LINE

Prepared by :-

WAPCOS LTD.



Project Title :-

NORTH KOEL RESERVOIR PROJECT, BIHAR AND JHARKHAND

Drawing Title :-


X SEC OF HETAMPUR DY. (OFFTAKE FROM RD - 73+100 KM. (L), NORTH KOEL RIGHT MAIN CANAL)

Drawing No. :-

WAP/ INFRA/ NORTHKOEL/ BC/ R-24/ XSEC-


30 of 41

X SECTION OF HETAMPUR DY.

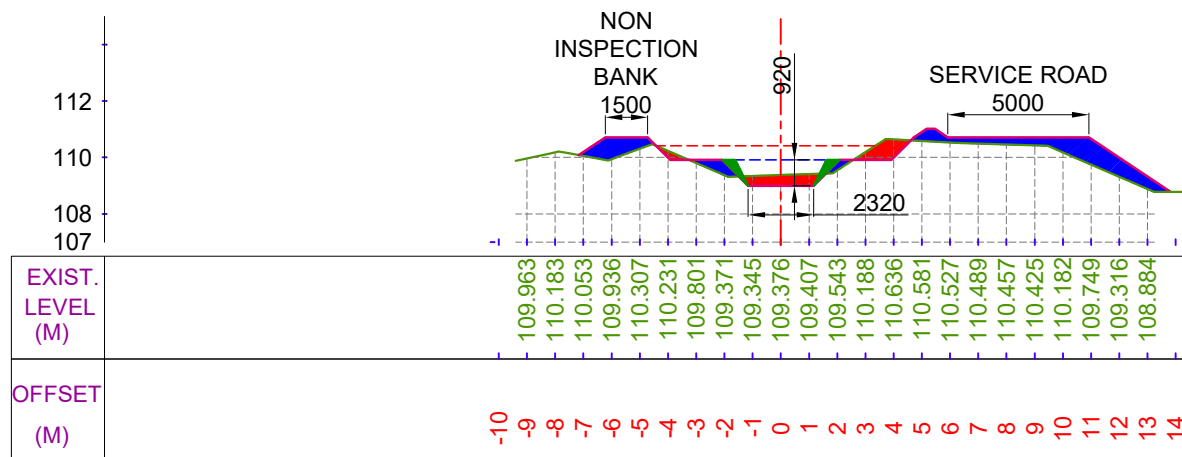


CUTTING AREA (SQ.M) = 1.948
FILLING AREA (SQ.M) = 5.737

CH. (KM):- 12+100
DESIGNED BED LEVEL = 108.993 M

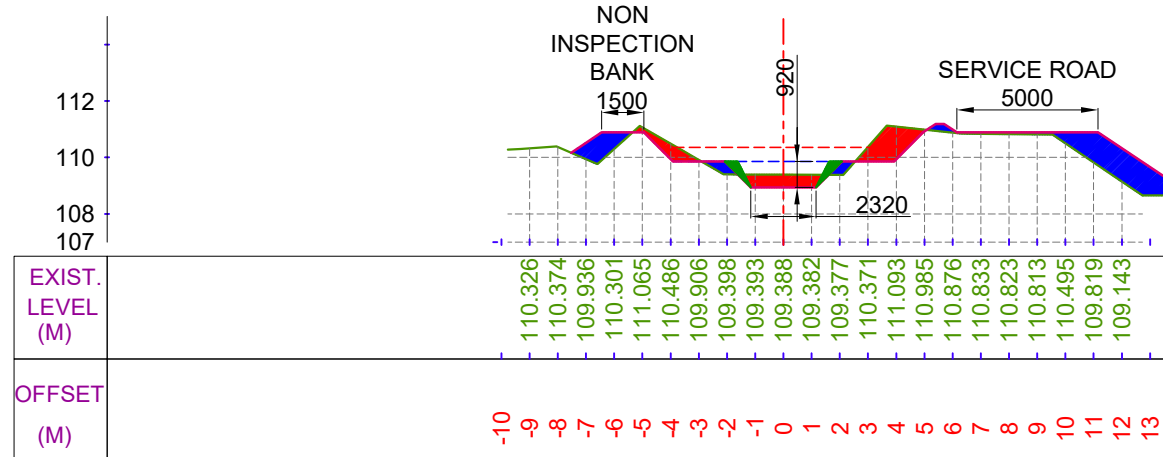


CUTTING AREA (SQ.M) = 3.614
FILLING AREA (SQ.M) = 6.015

CH. (KM):- 12+300
DESIGNED BED LEVEL = 108.936 M

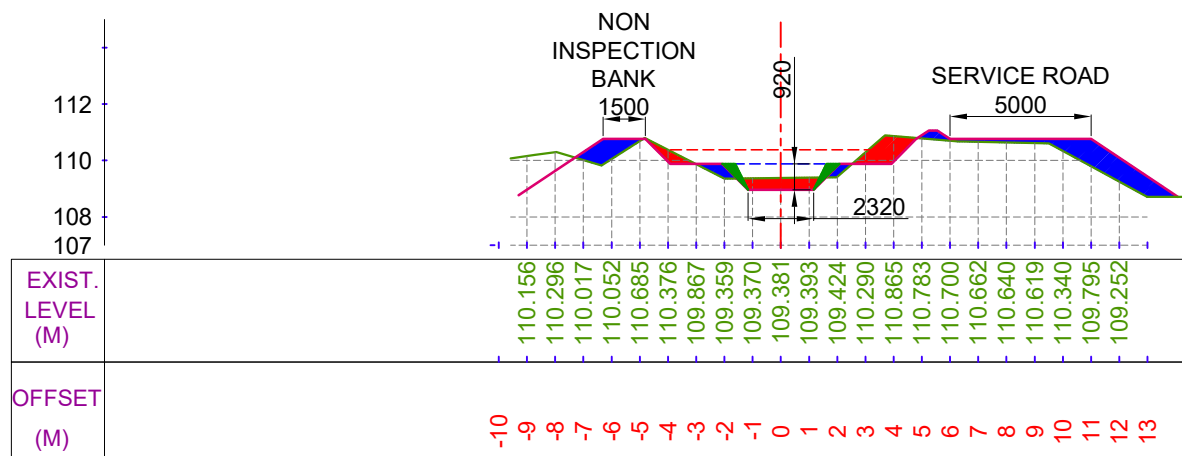

CUTTING AREA (SQ.M) = 2.724
FILLING AREA (SQ.M) = 5.249

CH. (KM):- 12+200
DESIGNED BED LEVEL = 108.964 M

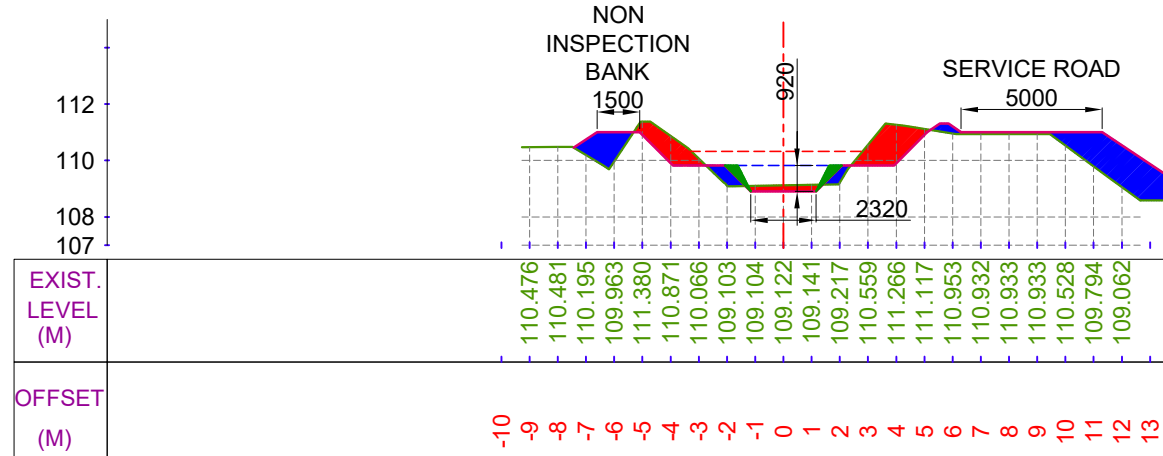

CUTTING AREA (SQ.M) = 4.355
FILLING AREA (SQ.M) = 7.861

CH. (KM):- 12+400
DESIGNED BED LEVEL = 108.907 M

LEGEND



CUT AREA



FILL AREA

EXISTING BED LINE

F.S.L.

DESIGNED BED LINE

H.G. LINE

Prepared by :-

WAPCOS LTD.



Project Title :-

NORTH KOEL RESERVOIR PROJECT, BIHAR AND JHARKHAND

Drawing Title :-


X SEC OF HETAMPUR DY. (OFFTAKE FROM RD - 73+100 KM. (L), NORTH KOEL RIGHT MAIN CANAL)

Drawing No. :-

WAP/ INFRA/ NORTHKOEL/ BC/ R-24/ XSEC-


31 of 41

X SECTION OF HETAMPUR DY.

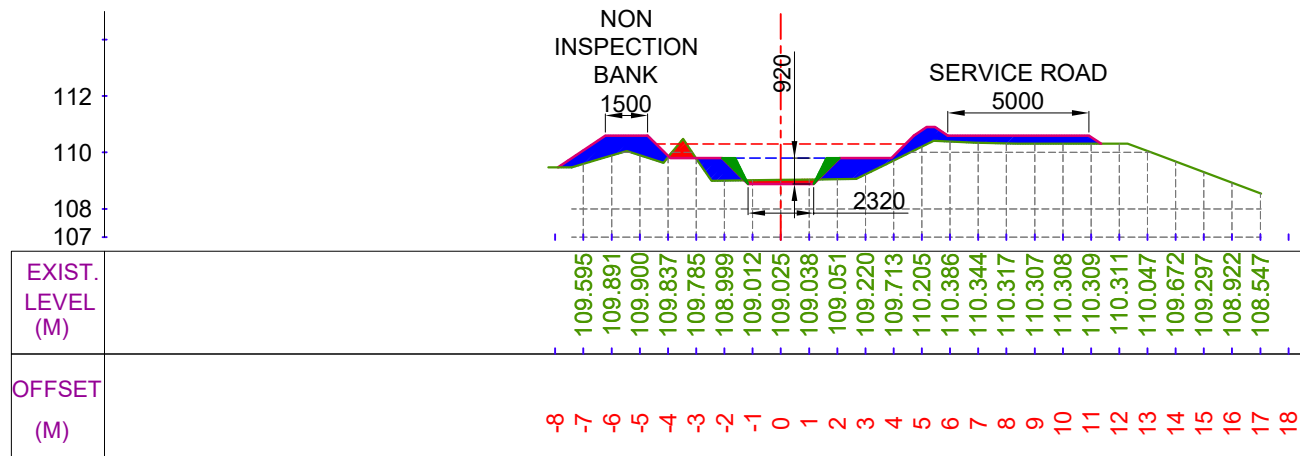


CUTTING AREA (SQ.M) = 0.696
FILLING AREA (SQ.M) = 6.490

CH. (KM):- 12+500
DESIGNED BED LEVEL = 108.879 M

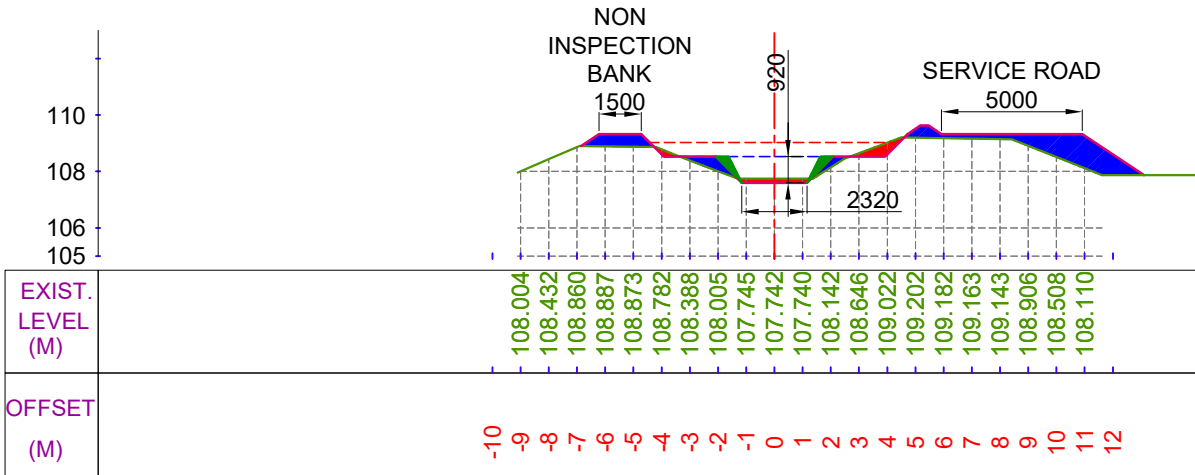


CUTTING AREA (SQ.M) = 0.916
FILLING AREA (SQ.M) = 5.615

CH. (KM):- 12+700
DESIGNED BED LEVEL = 107.601 M

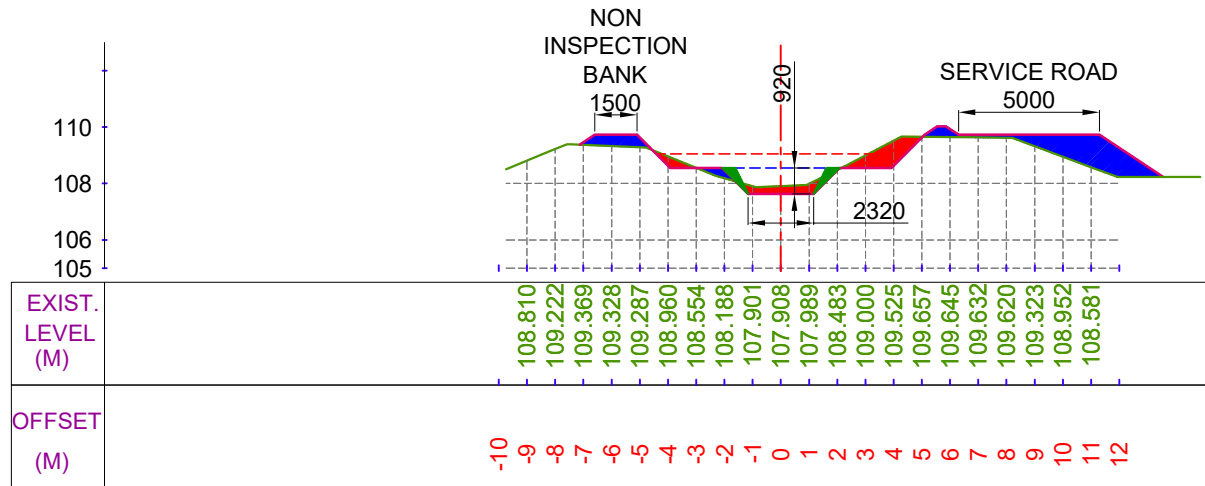

CUTTING AREA (SQ.M) = 2.476
FILLING AREA (SQ.M) = 5.317

CH. (KM):- 12+600
DESIGNED BED LEVEL = 107.630 M

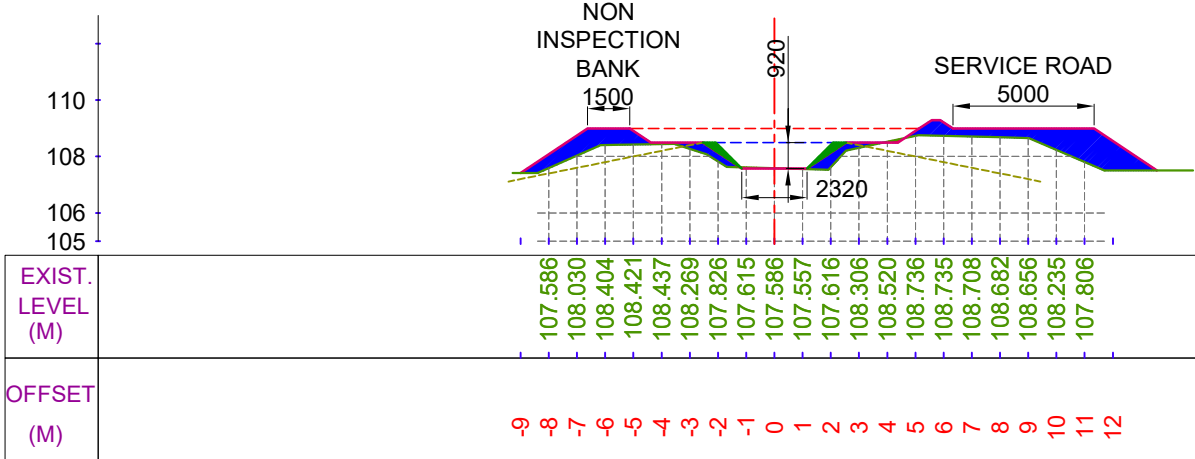


CUTTING AREA (SQ.M) = 0.080
FILLING AREA (SQ.M) = 8.574

CH. (KM):- 12+800
DESIGNED BED LEVEL = 107.573 M


LEGEND




CUT AREA

 


FILL AREA

 


EXISTING BED LINE

 

F.S.L.

 

DESIGNED BED LINE

 

H.G. LINE

Prepared by :-

WAPCOS LTD.



Project Title :-

NORTH KOEL RESERVOIR PROJECT, BIHAR AND JHARKHAND

Drawing Title :-


X SEC OF HETAMPUR DY. (OFFTAKE FROM RD - 73+100 KM. (L), NORTH KOEL RIGHT MAIN CANAL)

Drawing No. :-

WAP/ INFRA/ NORTHKOEL/ BC/ R-24/ XSEC-


32 of 41

X SECTION OF HETAMPUR DY.

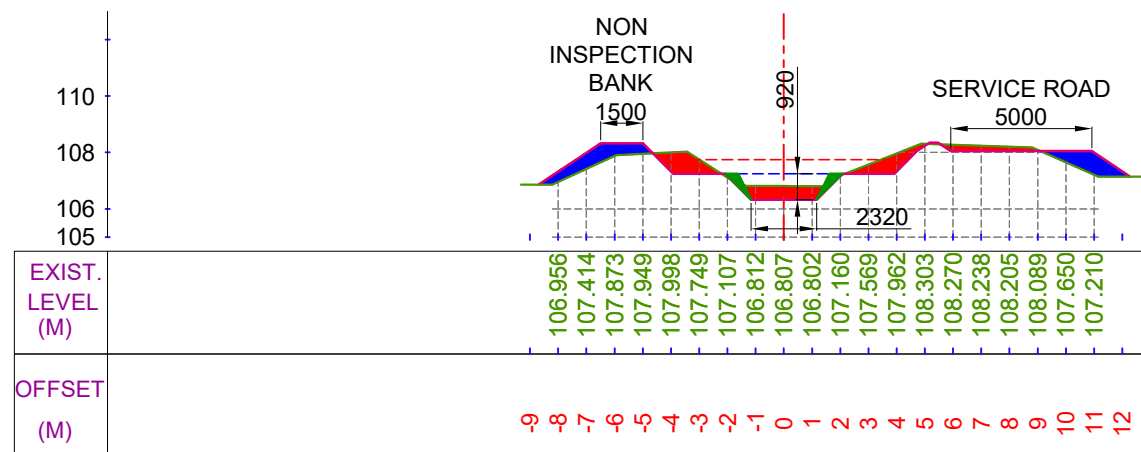


CUTTING AREA (SQ.M) = 3.939
FILLING AREA (SQ.M) = 3.056

CH. (KM):- 12+900
DESIGNED BED LEVEL = 106.325 M

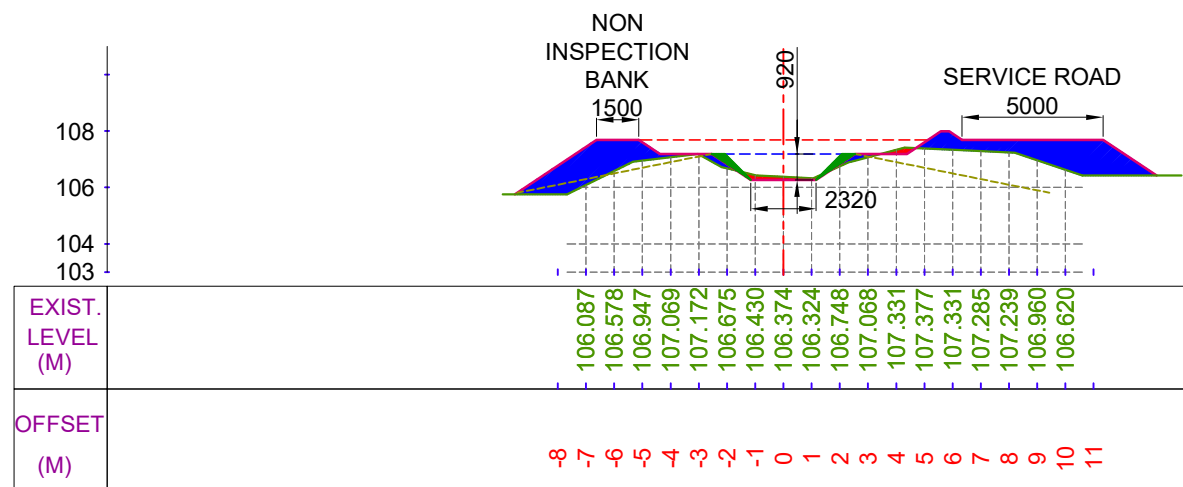


CUTTING AREA (SQ.M) = 0.432
FILLING AREA (SQ.M) = 10.687

CH. (KM):- 13+100
DESIGNED BED LEVEL = 106.268 M

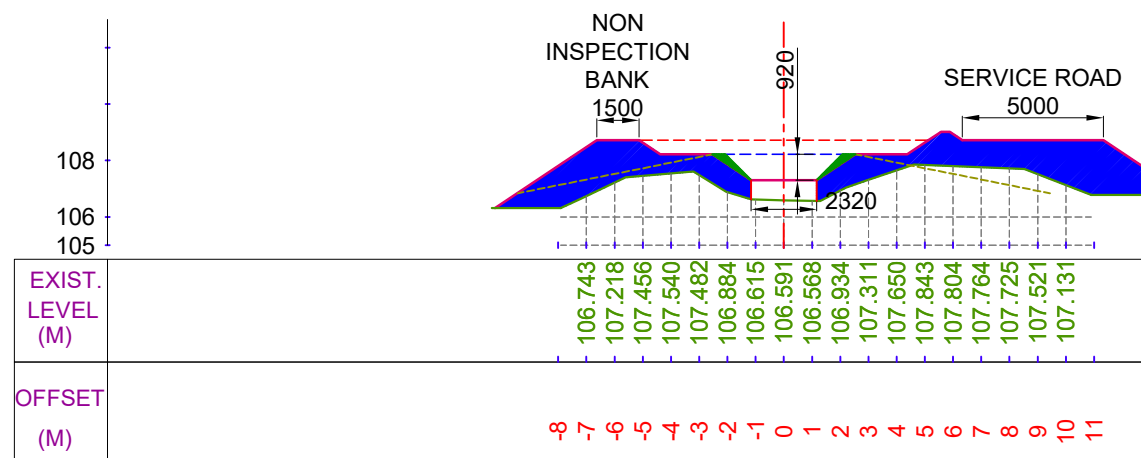

CUTTING AREA (SQ.M) = 0.000
FILLING AREA (SQ.M) = 23.135

CH. (KM):- 13+000
DESIGNED BED LEVEL = 106.297 M

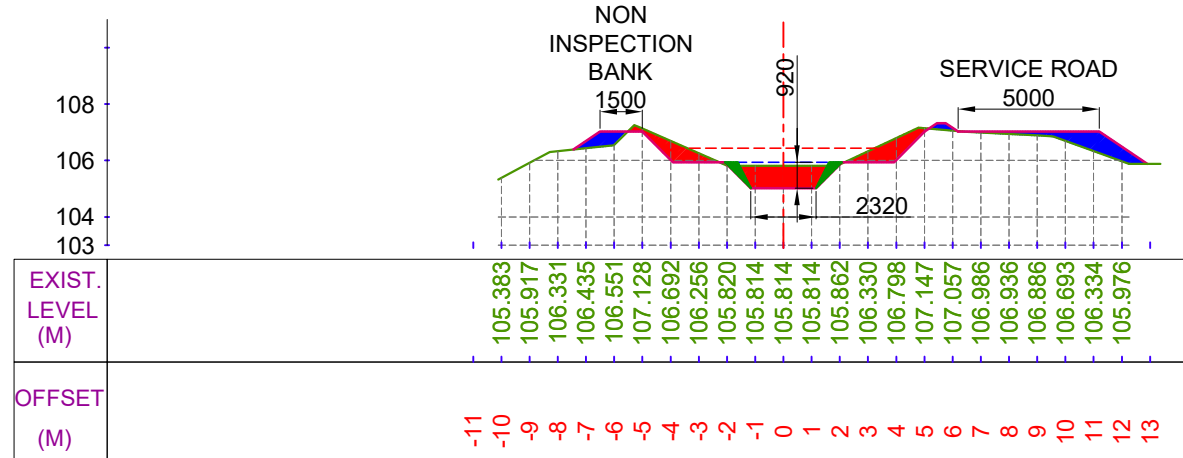

CUTTING AREA (SQ.M) = 4.556
FILLING AREA (SQ.M) = 2.577

CH. (KM):- 13+200
DESIGNED BED LEVEL = 105.021 M

LEGEND

	CUT AREA		EXISTING BED LINE
	FILL AREA		F.S.L.
			DESIGNED BED LINE
			H.G. LINE

Prepared by :-

WAPCOS LTD.



Project Title :-

NORTH KOEL RESERVOIR PROJECT, BIHAR AND JHARKHAND

Drawing Title :-


X SEC OF HETAMPUR DY. (OFFTAKE FROM RD - 73+100 KM. (L), NORTH KOEL RIGHT MAIN CANAL)

Drawing No. :-

WAP/ INFRA/ NORTHKOEL/ BC/ R-24/ XSEC-


33 of 41

X SECTION OF HETAMPUR DY.

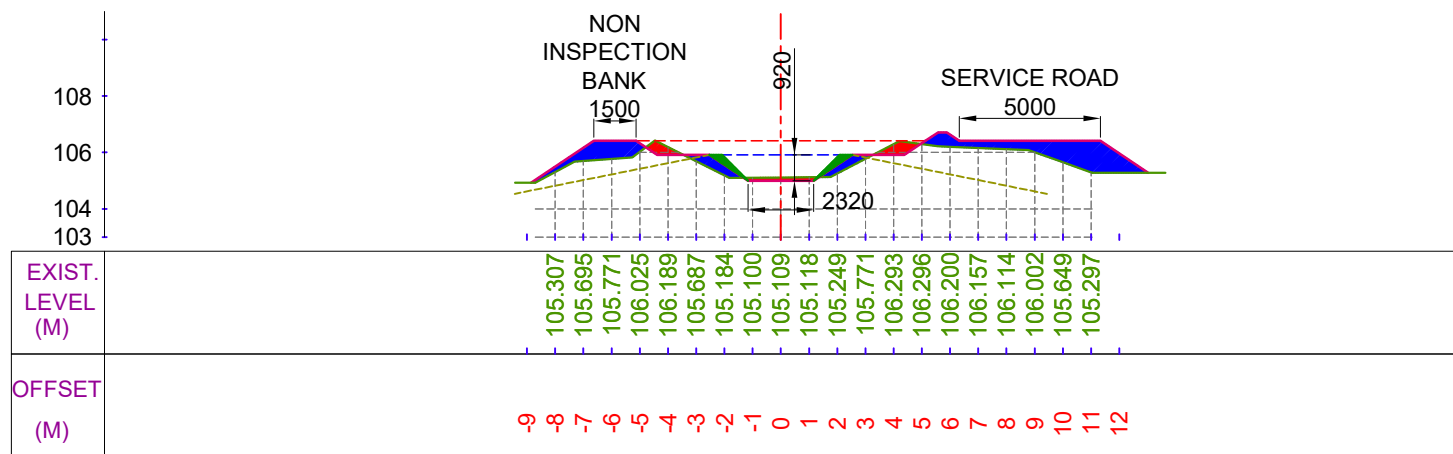


CUTTING AREA (SQ.M) = 1.063
FILLING AREA (SQ.M) = 6.743

CH. (KM):- 13+300
DESIGNED BED LEVEL = 104.992 M

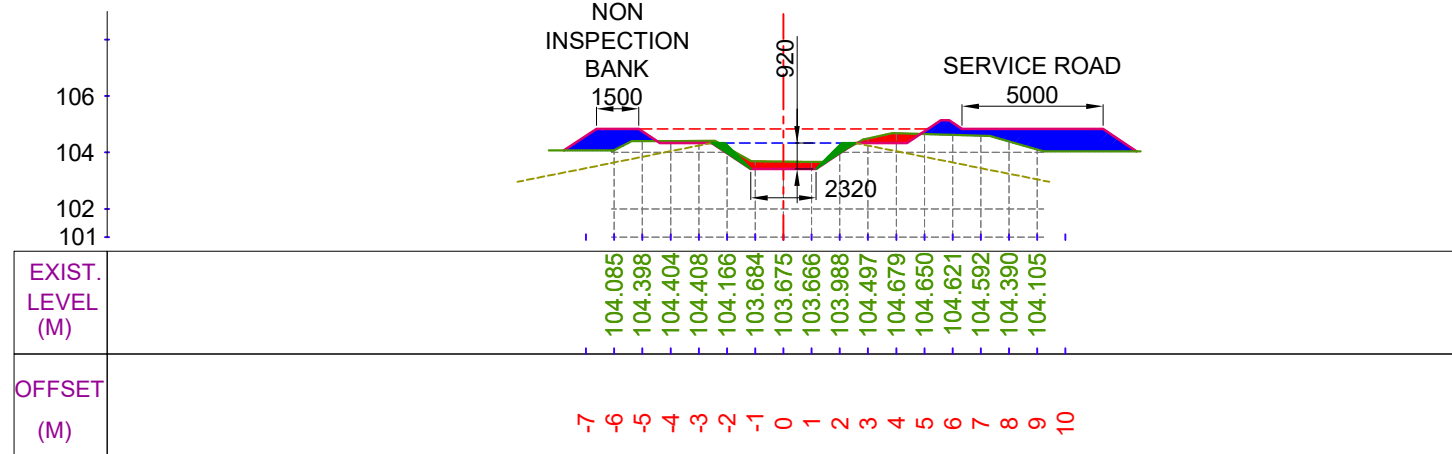


CUTTING AREA (SQ.M) = 1.384
FILLING AREA (SQ.M) = 5.418

CH. (KM):- 13+500
DESIGNED BED LEVEL = 103.415 M

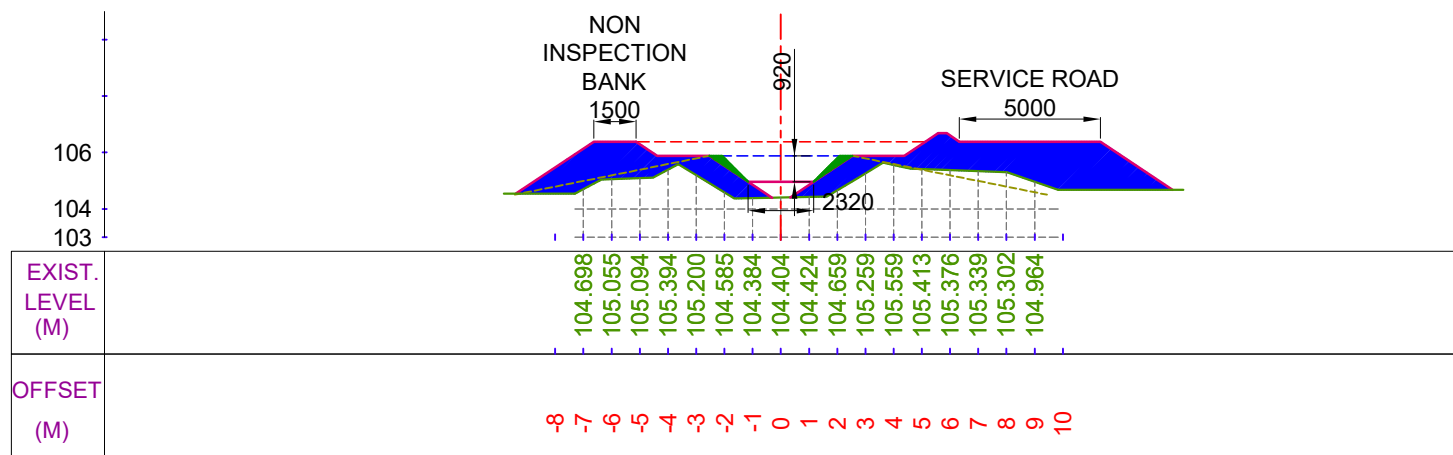

CUTTING AREA (SQ.M) = 0.000
FILLING AREA (SQ.M) = 20.901

CH. (KM):- 13+400
DESIGNED BED LEVEL = 104.963 M

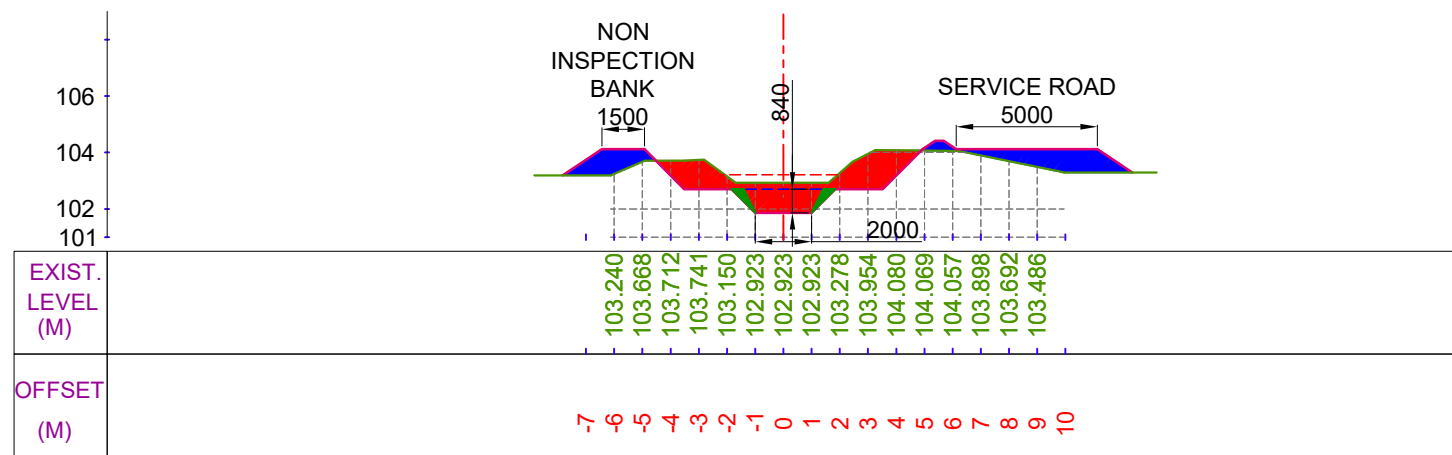

CUTTING AREA (SQ.M) = 7.440
FILLING AREA (SQ.M) = 5.250

CH. (KM):- 13+600
DESIGNED BED LEVEL = 101.866 M


LEGEND



CUT AREA



FILL AREA

 

EXISTING BED LINE



F.S.L.



DESIGNED BED LINE



H.G. LINE

Prepared by :-

WAPCOS LTD.



Project Title :-

NORTH KOEL RESERVOIR PROJECT, BIHAR AND JHARKHAND

Drawing Title :-


X SEC OF HETAMPUR DY. (OFFTAKE FROM RD - 73+100 KM. (L), NORTH KOEL RIGHT MAIN CANAL)

Drawing No. :-

WAP/ INFRA/ NORTHKOEL/ BC/ R-24/ XSEC-

34 of 41


X SECTION OF HETAMPUR DY.

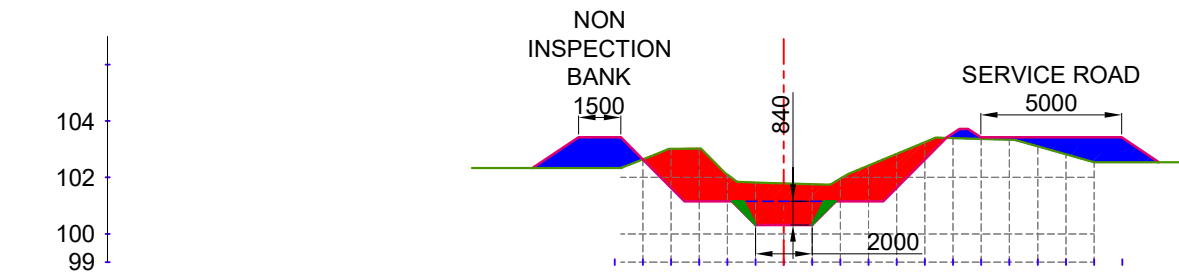

EXIST. LEVEL (M)	102.641	103.013	103.027	102.095	101.816	101.786	101.760	101.957	102.423	102.837	103.250	103.393	103.362	103.332	103.101	102.822	102.542		
OFFSET (M)	9	5	4	3	2	1	0	1	2	3	4	5	6	7	8	9	10	11	12

CUTTING AREA (SQ.M) = 12.086
FILLING AREA (SQ.M) = 6.090


CH. (KM):- 13+700
DESIGNED BED LEVEL = 100.318 M

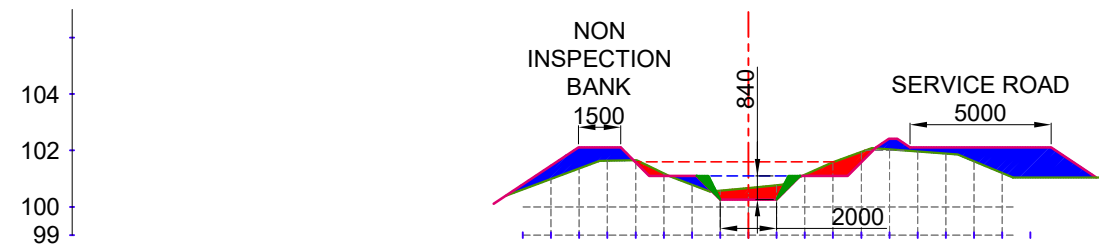

EXIST. LEVEL (M)	100.989	101.361	101.633	101.653	101.181	100.785	100.575	100.670	100.766	101.133	101.580	101.950	102.040	101.962	101.885	101.614	101.201		
OFFSET (M)	8	7	6	5	4	3	2	1	0	1	2	3	4	5	6	7	8	9	10

CUTTING AREA (SQ.M) = 2.034
FILLING AREA (SQ.M) = 6.466


CH. (KM):- 13+900
DESIGNED BED LEVEL = 100.261 M

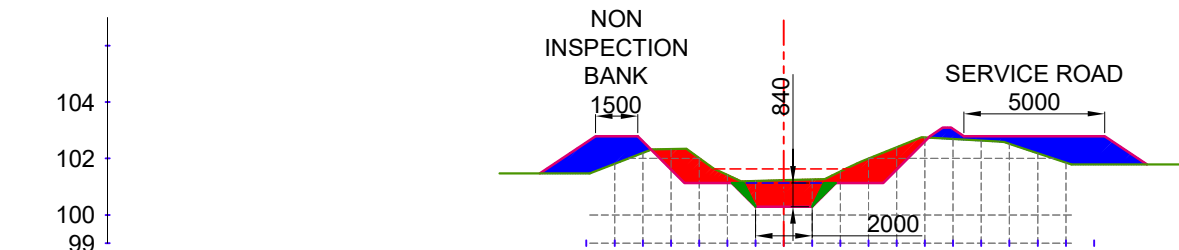

EXIST. LEVEL (M)	101.814	102.195	102.331	102.014	101.418	101.207	101.234	101.260	101.543	101.997	102.397	102.743	102.688	102.633	102.525	102.191	101.856		
OFFSET (M)	-7	-6	-5	-4	-3	-2	-1	0	1	2	3	4	5	6	7	8	9	10	11

CUTTING AREA (SQ.M) = 6.509
FILLING AREA (SQ.M) = 6.783

CH. (KM):- 13+800
DESIGNED BED LEVEL = 100.289 M

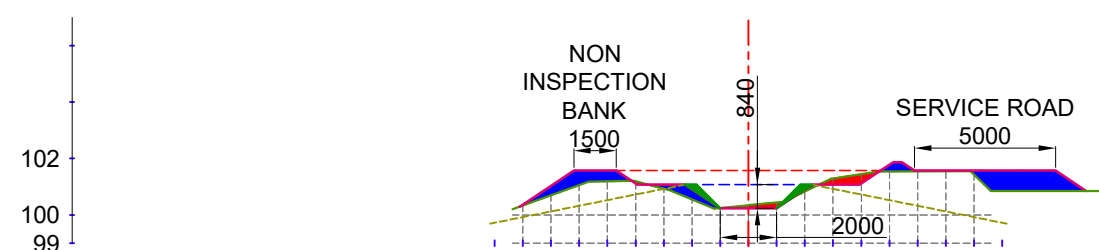

EXIST. LEVEL (M)	100.333	100.695	101.058	101.190	101.190	100.933	100.554	100.248	100.343	100.439	100.832	101.296	101.448	101.545	101.549	101.553	101.433		
OFFSET (M)	-9	-8	-7	-6	-5	-4	-3	-2	-1	0	1	2	3	4	5	6	7	8	9

CUTTING AREA (SQ.M) = 0.750
FILLING AREA (SQ.M) = 4.490

CH. (KM):- 14+000
DESIGNED BED LEVEL = 100.232 M

LEGEND

	CUT AREA		EXISTING BED LINE
			F.S.L.
	FILL AREA		DESIGNED BED LINE
			H.G. LINE


Prepared by :-

WAPCOS LTD.




Project Title :-	NORTH KOEL RESERVOIR PROJECT, BIHAR AND JHARKHAND
Drawing Title :-	X SEC OF HETAMPUR DY. (OFFTAKE FROM RD - 73+100 KM. (L), NORTH KOEL RIGHT MAIN CANAL)
Drawing No. :-	WAP/ INFRA/ NORTHKOEL/ BC/ R-24/ XSEC- 35 of 41

X SECTION OF HETAMPUR DY.

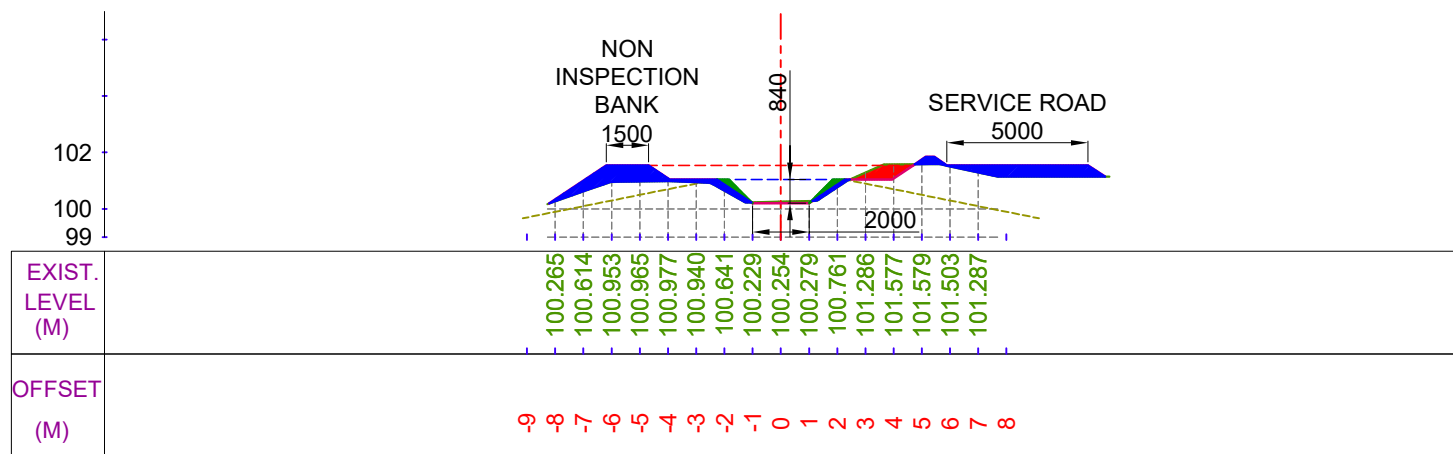


CUTTING AREA (SQ.M) = 0.793
FILLING AREA (SQ.M) = 4.289

CH. (KM):- 14+100
DESIGNED BED LEVEL = 100.203 M

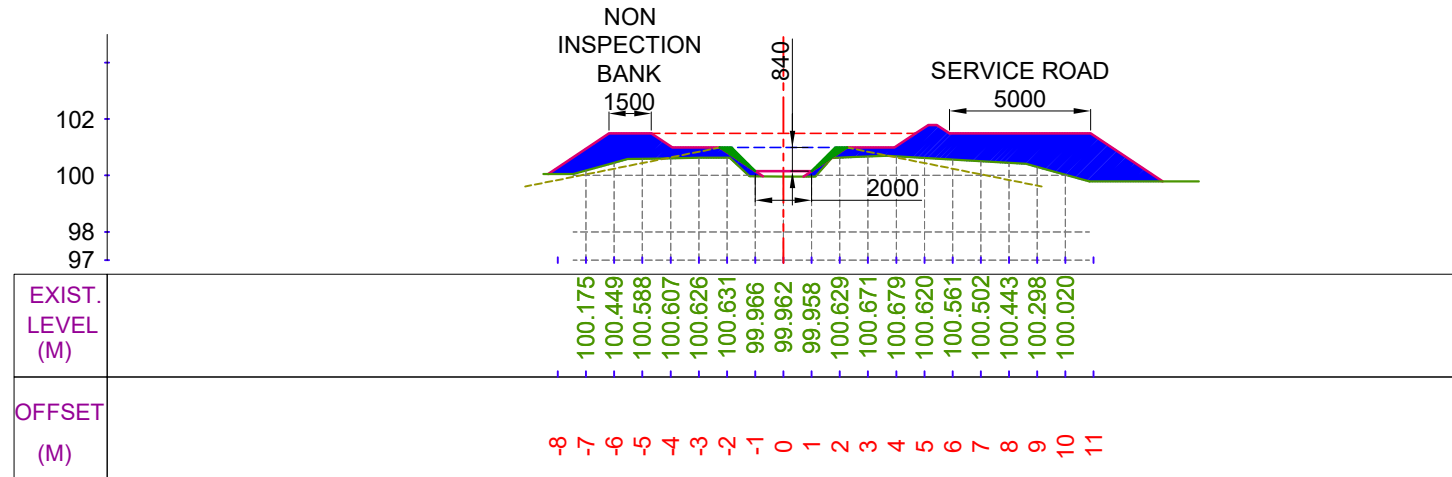


CUTTING AREA (SQ.M) = 0.000
FILLING AREA (SQ.M) = 14.686

CH. (KM):- 14+300
DESIGNED BED LEVEL = 100.146 M

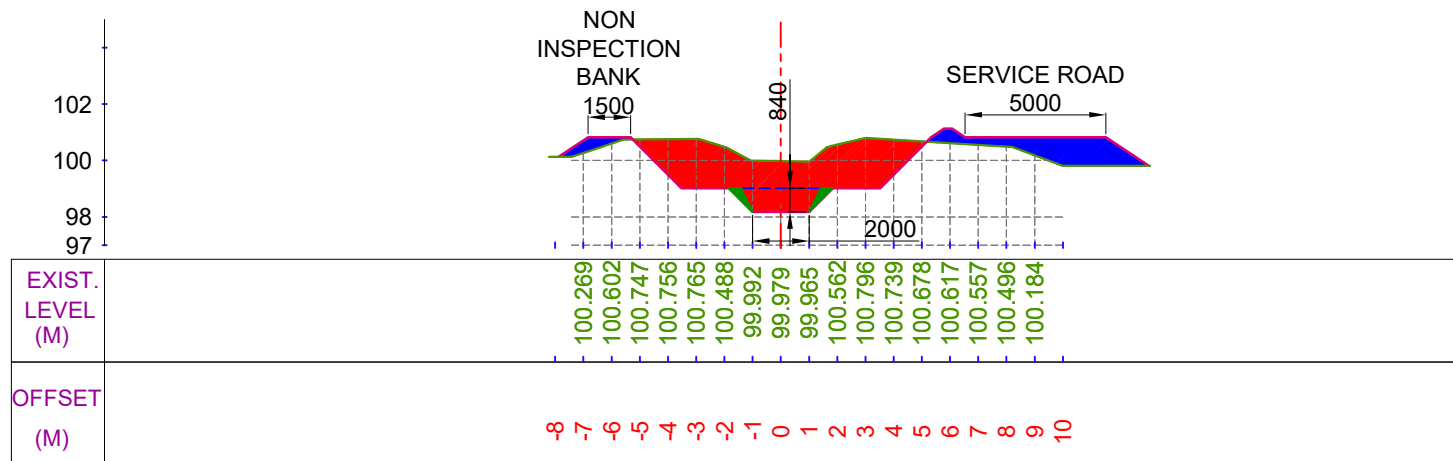

CUTTING AREA (SQ.M) = 14.565
FILLING AREA (SQ.M) = 5.196

CH. (KM):- 14+200
DESIGNED BED LEVEL = 100.175 M

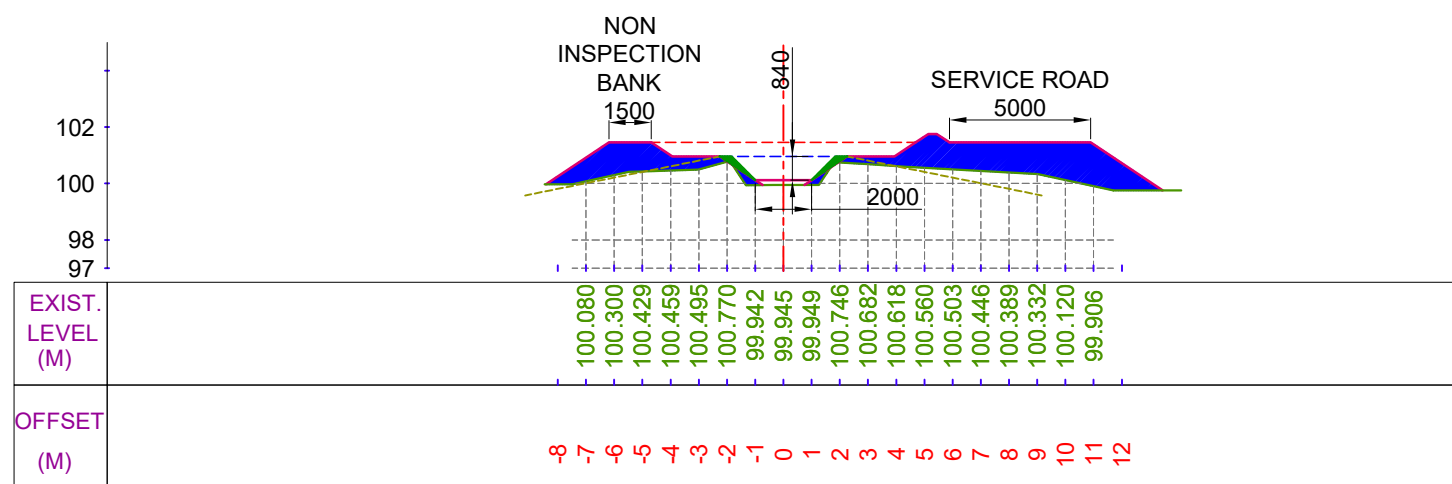


CUTTING AREA (SQ.M) = 0.000
FILLING AREA (SQ.M) = 14.896

CH. (KM):- 14+400
DESIGNED BED LEVEL = 100.118 M

LEGEND



CUT AREA

 

FILL AREA

EXISTING BED LINE

F.S.L.

DESIGNED BED LINE

H.G. LINE

Prepared by :-

WAPCOS LTD.



Project Title :-

NORTH KOEL RESERVOIR PROJECT, BIHAR AND JHARKHAND

Drawing Title :-


X SEC OF HETAMPUR DY. (OFFTAKE FROM RD - 73+100 KM. (L), NORTH KOEL RIGHT MAIN CANAL)

Drawing No. :-

WAP/ INFRA/ NORTHKOEL/ BC/ R-24/ XSEC-


36 of 41

X SECTION OF HETAMPUR DY.

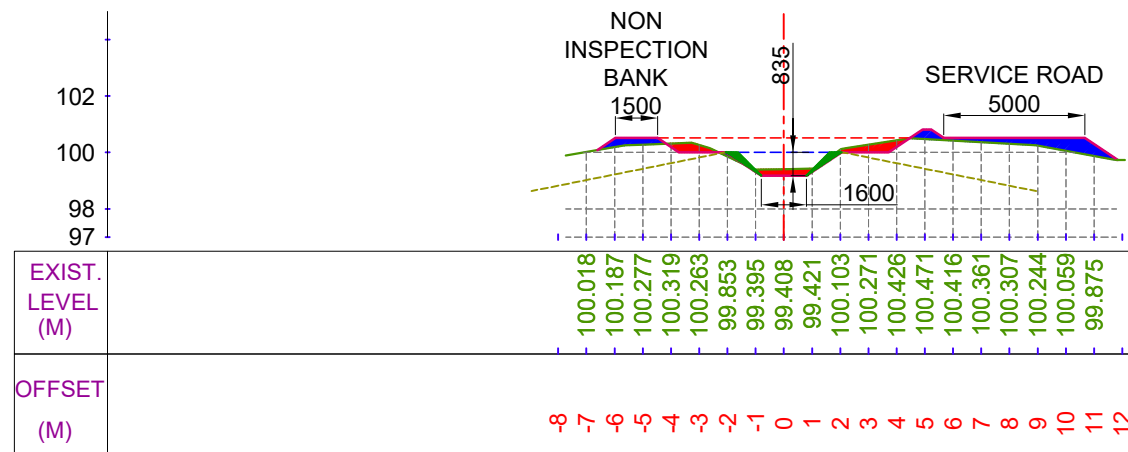


CUTTING AREA (SQ.M) = 1.383
FILLING AREA (SQ.M) = 2.436

CH. (KM):- 14+500
DESIGNED BED LEVEL = 99.174 M

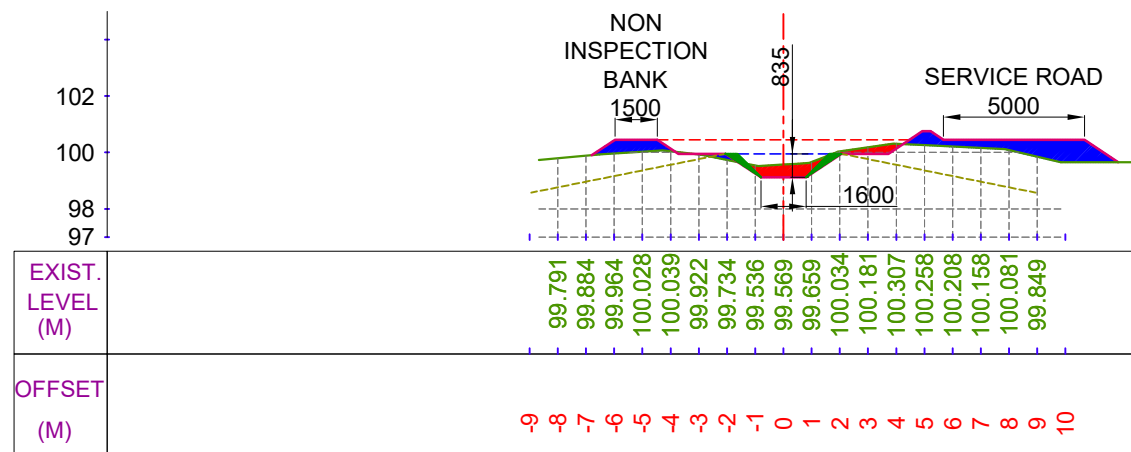


CUTTING AREA (SQ.M) = 1.471
FILLING AREA (SQ.M) = 4.497

CH. (KM):- 14+700
DESIGNED BED LEVEL = 99.117 M

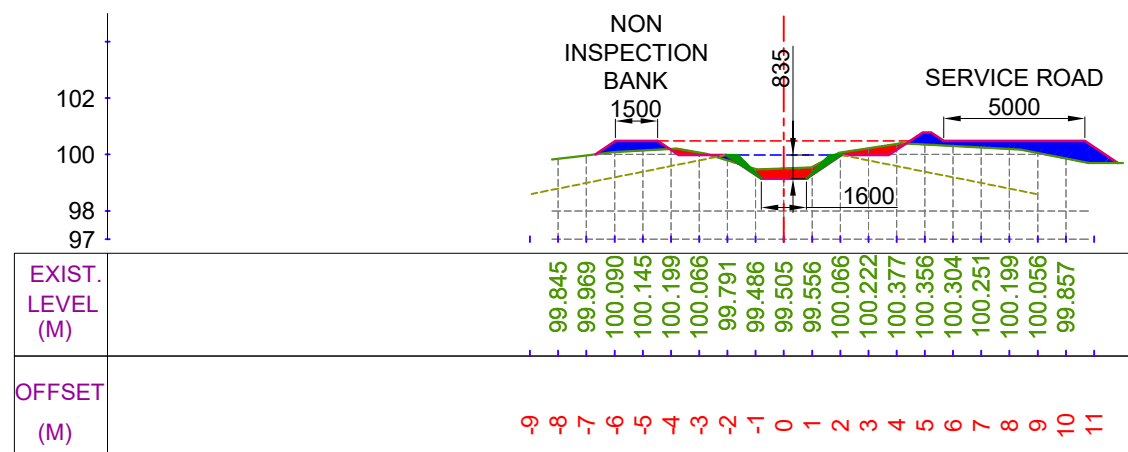

CUTTING AREA (SQ.M) = 1.408
FILLING AREA (SQ.M) = 3.502

CH. (KM):- 14+600
DESIGNED BED LEVEL = 99.146 M

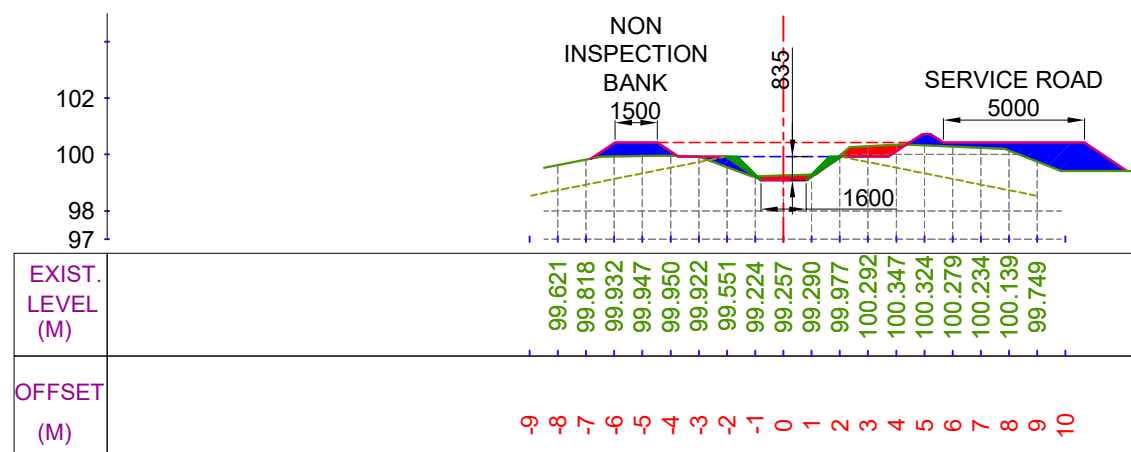

CUTTING AREA (SQ.M) = 1.026
FILLING AREA (SQ.M) = 5.000

CH. (KM):- 14+800
DESIGNED BED LEVEL = 99.088 M

LEGEND

	CUT AREA		EXISTING BED LINE
	FILL AREA		F.S.L.
			DESIGNED BED LINE
			H.G. LINE


Prepared by :-

WAPCOS LTD.



Project Title :-	NORTH KOEL RESERVOIR PROJECT, BIHAR AND JHARKHAND
Drawing Title :-	X SEC OF HETAMPUR DY. (OFFTAKE FROM RD - 73+100 KM. (L), NORTH KOEL RIGHT MAIN CANAL)
Drawing No. :-	WAP/ INFRA/ NORTHKOEL/ BC/ R-24/ XSEC- 37 of 41


X SECTION OF HETAMPUR DY.

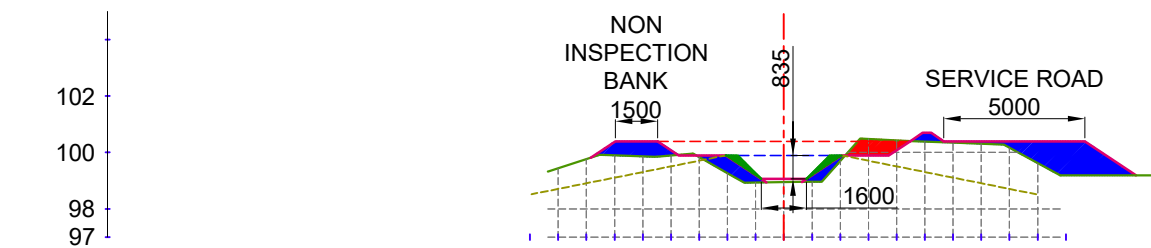

EXIST. LEVEL (M)	99.439	99.763	99.892	99.855	99.889	99.831	99.268	98.934	98.946	98.958	99.700	100.476	100.427	100.385	100.346	100.308	100.168	99.623
OFFSET (M)	0	1	2	3	4	5	6	7	8	9	10	11	12	13	14	15	16	17

CUTTING AREA (SQ.M) = 0.970
FILLING AREA (SQ.M) = 6.338


CH. (KM):- 14+900
DESIGNED BED LEVEL = 99.060 M

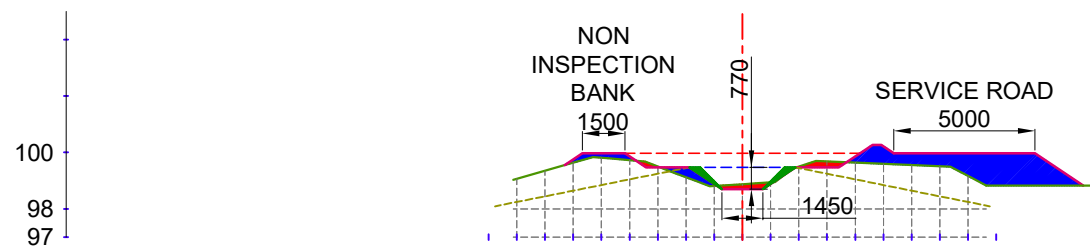

EXIST. LEVEL (M)	99.059	99.347	99.635	99.813	99.726	99.500	99.117	98.815	98.874	98.934	99.492	99.678	99.635	99.593	99.550	99.507	99.165
OFFSET (M)	0	1	2	3	4	5	6	7	8	9	10	11	12	13	14	15	16

CUTTING AREA (SQ.M) = 0.650
FILLING AREA (SQ.M) = 6.409


CH. (KM):- 15+100
DESIGNED BED LEVEL = 98.698 M

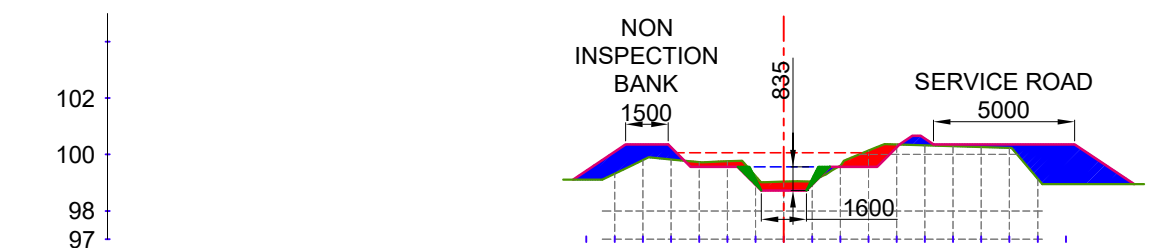

EXIST. LEVEL (M)	99.324	99.801	99.826	99.732	99.761	99.232	99.036	99.066	99.605	100.136	100.357	100.327	100.297	100.267	100.238	99.144
OFFSET (M)	0	1	2	3	4	5	6	7	8	9	10	11	12	13	14	15

CUTTING AREA (SQ.M) = 1.816
FILLING AREA (SQ.M) = 6.500

CH. (KM):- 15+000
DESIGNED BED LEVEL = 98.726 M

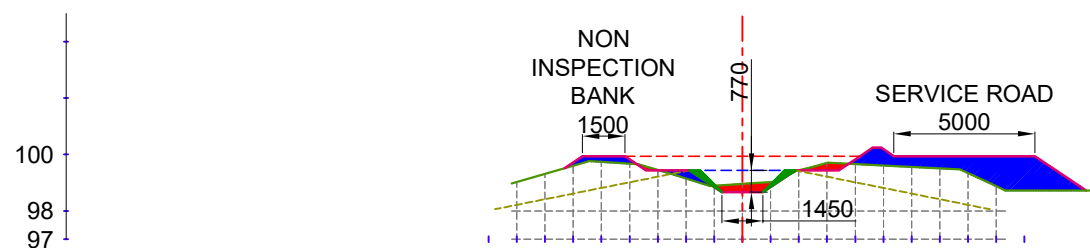

EXIST. LEVEL (M)	99.029	99.317	99.606	99.736	99.672	99.451	99.150	98.896	98.957	99.018	99.437	99.697	99.658	99.609	99.560	99.510	99.342	98.878
OFFSET (M)	0	1	2	3	4	5	6	7	8	9	10	11	12	13	14	15	16	17

CUTTING AREA (SQ.M) = 0.839
FILLING AREA (SQ.M) = 6.100

CH. (KM):- 15+200
DESIGNED BED LEVEL = 98.669 M

LEGEND

	CUT AREA		EXISTING BED LINE
	FILL AREA		F.S.L.
			DESIGNED BED LINE
			H.G. LINE


Prepared by :-

WAPCOS LTD.




Project Title :-	NORTH KOEL RESERVOIR PROJECT, BIHAR AND JHARKHAND
Drawing Title :-	X SEC OF HETAMPUR DY. (OFFTAKE FROM RD - 73+100 KM. (L), NORTH KOEL RIGHT MAIN CANAL)
Drawing No. :-	WAP/ INFRA/ NORTHKOEL/ BC/ R-24/ XSEC- 38 of 41

X SECTION OF HETAMPUR DY.

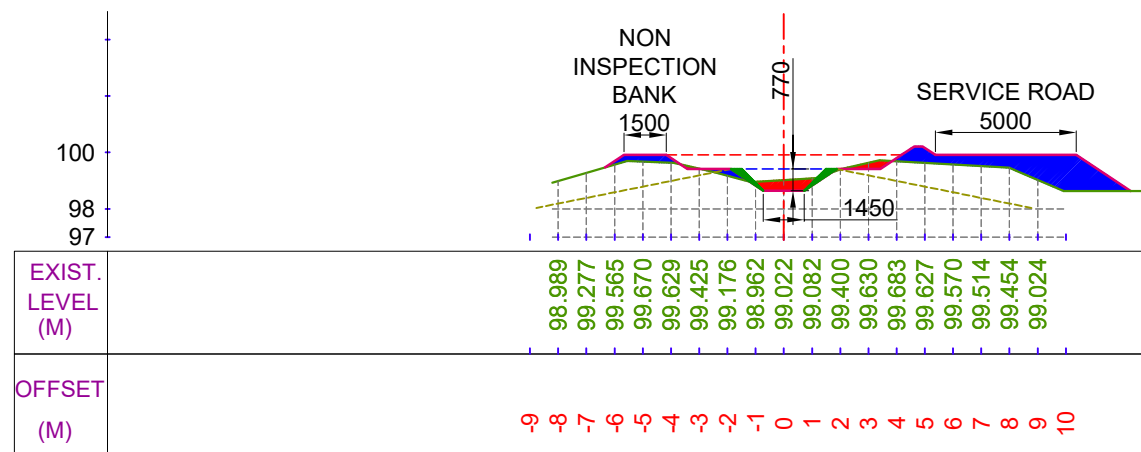


CUTTING AREA (SQ.M) = 1.026
FILLING AREA (SQ.M) = 5.816

CH. (KM):- 15+300
DESIGNED BED LEVEL = 98.641 M

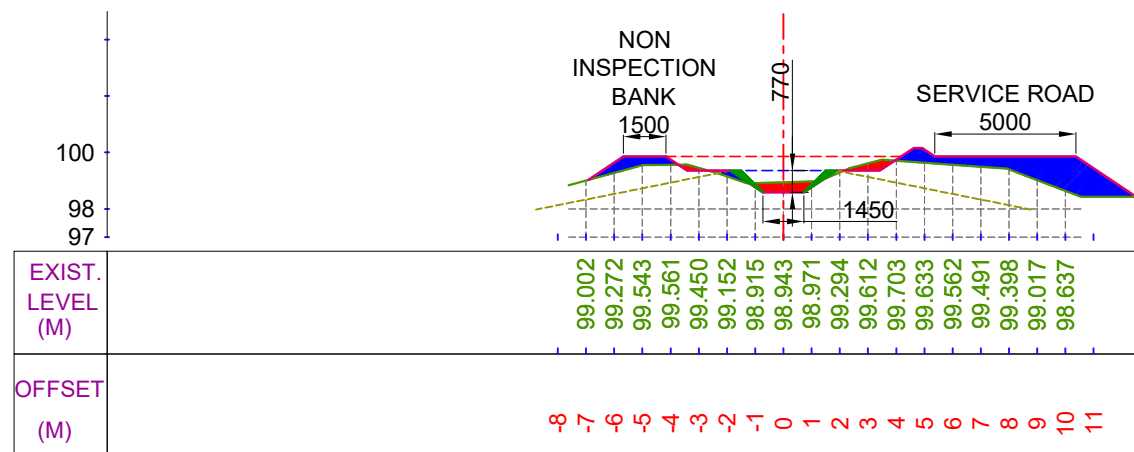


CUTTING AREA (SQ.M) = 1.127
FILLING AREA (SQ.M) = 6.106

CH. (KM):- 15+500
DESIGNED BED LEVEL = 98.583 M

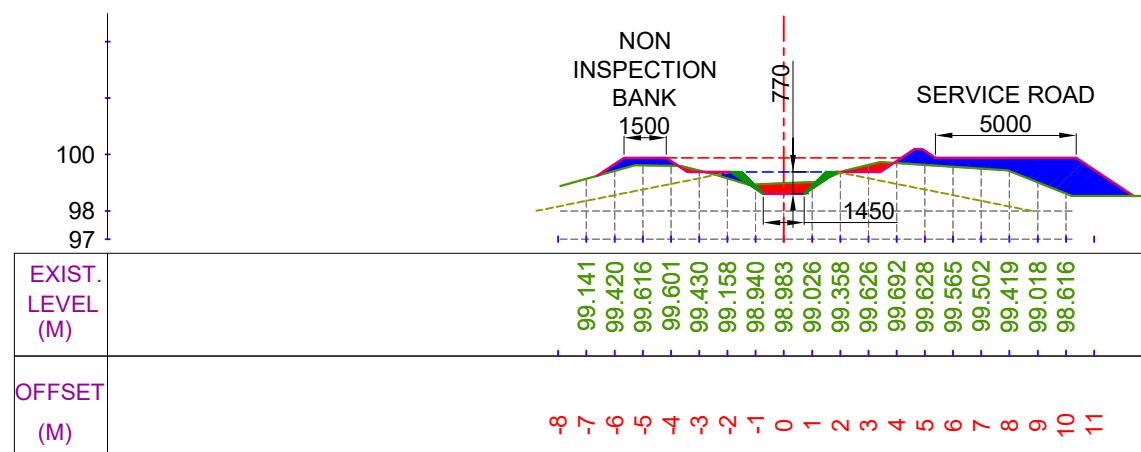

CUTTING AREA (SQ.M) = 1.081
FILLING AREA (SQ.M) = 5.963

CH. (KM):- 15+400
DESIGNED BED LEVEL = 98.612 M

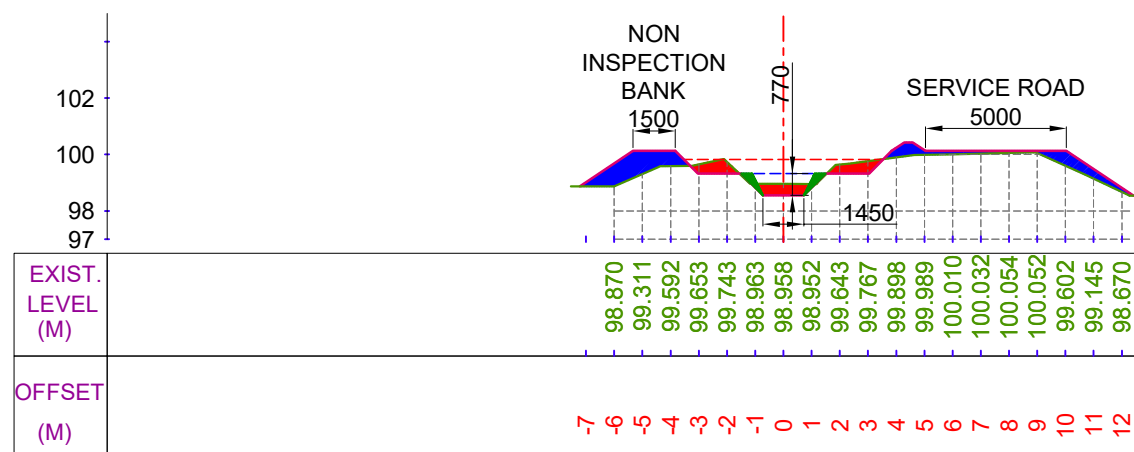

CUTTING AREA (SQ.M) = 1.838
FILLING AREA (SQ.M) = 4.109

CH. (KM):- 15+600
DESIGNED BED LEVEL = 98.555 M

LEGEND

	CUT AREA		EXISTING BED LINE
	FILL AREA		F.S.L.
			DESIGNED BED LINE
			H.G. LINE

Prepared by :-

WAPCOS LTD.




Project Title :- NORTH KOEL RESERVOIR PROJECT, BIHAR AND JHARKHAND

Drawing Title :- X SEC OF HETAMPUR DY. (OFFTAKE FROM RD - 73+100 KM. (L), NORTH KOEL RIGHT MAIN CANAL)

Drawing No. :- WAP/ INFRA/ NORTHKOEL/ BC/ R-24/ XSEC-


39 of 41

X SECTION OF HETAMPUR DY.

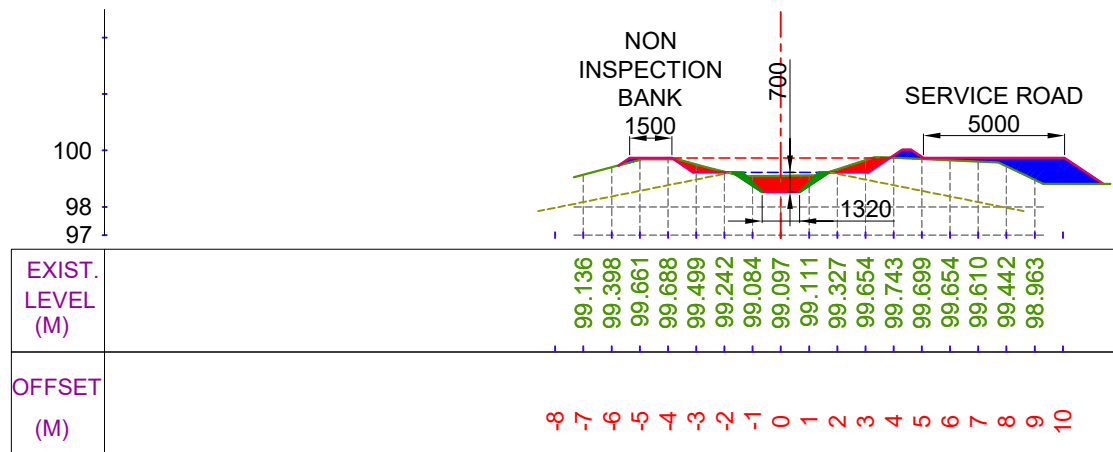


CUTTING AREA (SQ.M) = 1.904
FILLING AREA (SQ.M) = 2.754

CH. (KM):- 15+700
DESIGNED BED LEVEL = 98.526 M

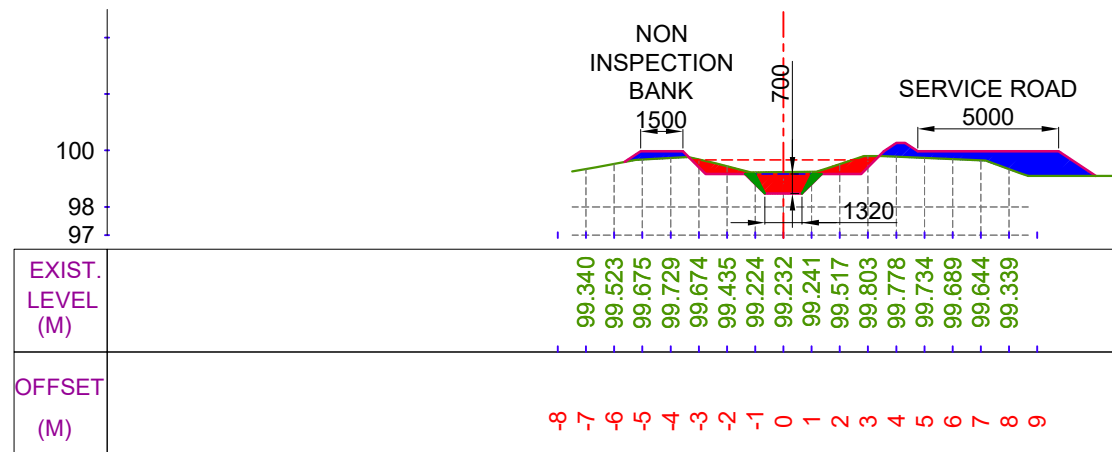


CUTTING AREA (SQ.M) = 2.591
FILLING AREA (SQ.M) = 4.059

CH. (KM):- 15+900
DESIGNED BED LEVEL = 98.469 M

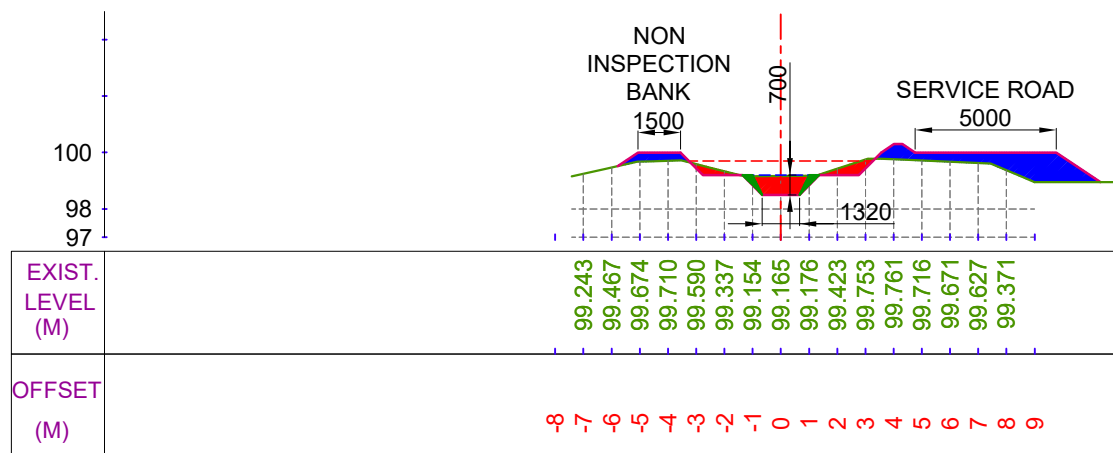

CUTTING AREA (SQ.M) = 1.889
FILLING AREA (SQ.M) = 4.775

CH. (KM):- 15+800
DESIGNED BED LEVEL = 98.498 M

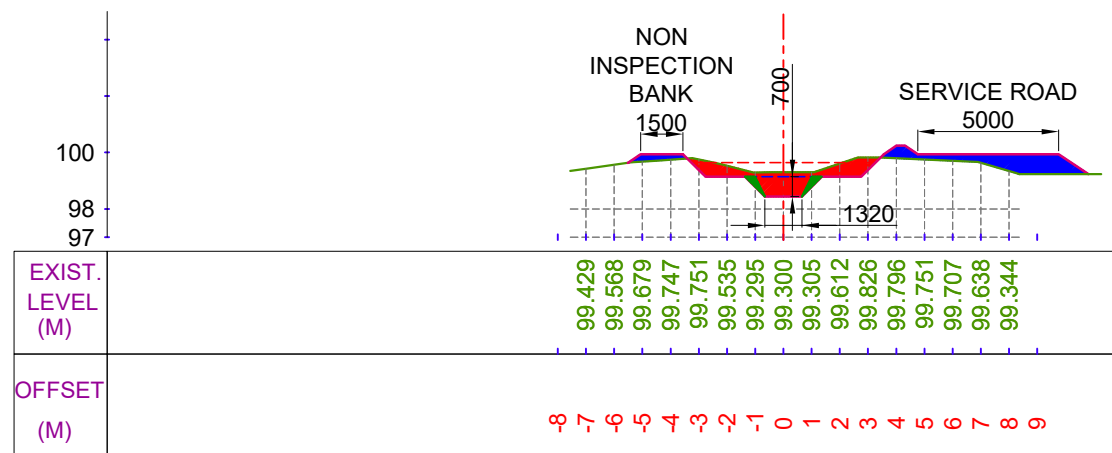


CUTTING AREA (SQ.M) = 3.302
FILLING AREA (SQ.M) = 3.362

CH. (KM):- 16+000
DESIGNED BED LEVEL = 98.441 M

LEGEND



CUT AREA

 

FILL AREA

EXISTING BED LINE

F.S.L.

DESIGNED BED LINE

H.G. LINE

Prepared by :-

WAPCOS LTD.



Project Title :-

NORTH KOEL RESERVOIR PROJECT, BIHAR AND JHARKHAND

Drawing Title :-


X SEC OF HETAMPUR DY. (OFFTAKE FROM RD - 73+100 KM. (L), NORTH KOEL RIGHT MAIN CANAL)

Drawing No. :-

WAP/ INFRA/ NORTHKOEL/ BC/ R-24/ XSEC-

40 of 41

X SECTION OF HETAMPUR DY.

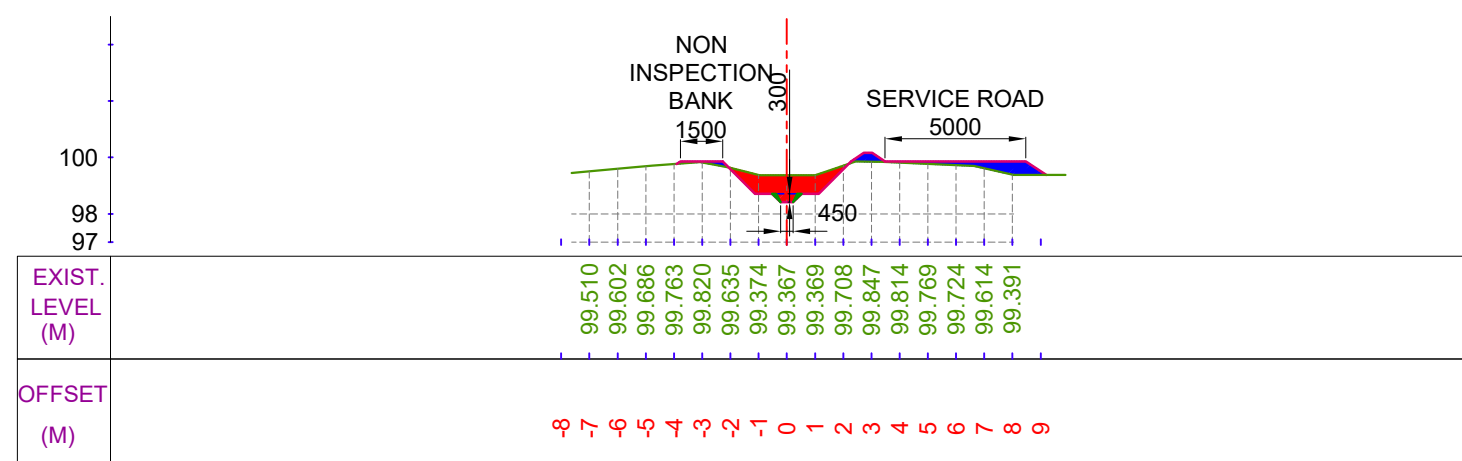

CUTTING AREA (SQ.M) = 2.366
FILLING AREA (SQ.M) = 1.512
CH. (KM):- 16+100
DESIGNED BED LEVEL = 98.410 M

CUT AREA

FILL AREA

LEGEND

EXISTING BED LINE

F.S.L.

DESIGNED BED LINE

H.G. LINE

Prepared by :-

WAPCOS LTD.

Project Title :-

NORTH KOEL RESERVOIR PROJECT, BIHAR AND JHARKHAND




Drawing Title :-

X SEC OF HETAMPUR DY. (OFFTAKE FROM RD - 73+100 KM. (L), NORTH KOEL RIGHT MAIN CANAL)

Drawing No. :-

WAP/ INFRA/ NORTHKOEL/ BC/ R-24/ XSEC-41 of 41









DRAWING OF STRUCTURES

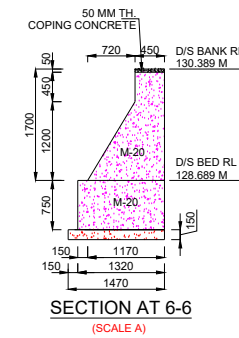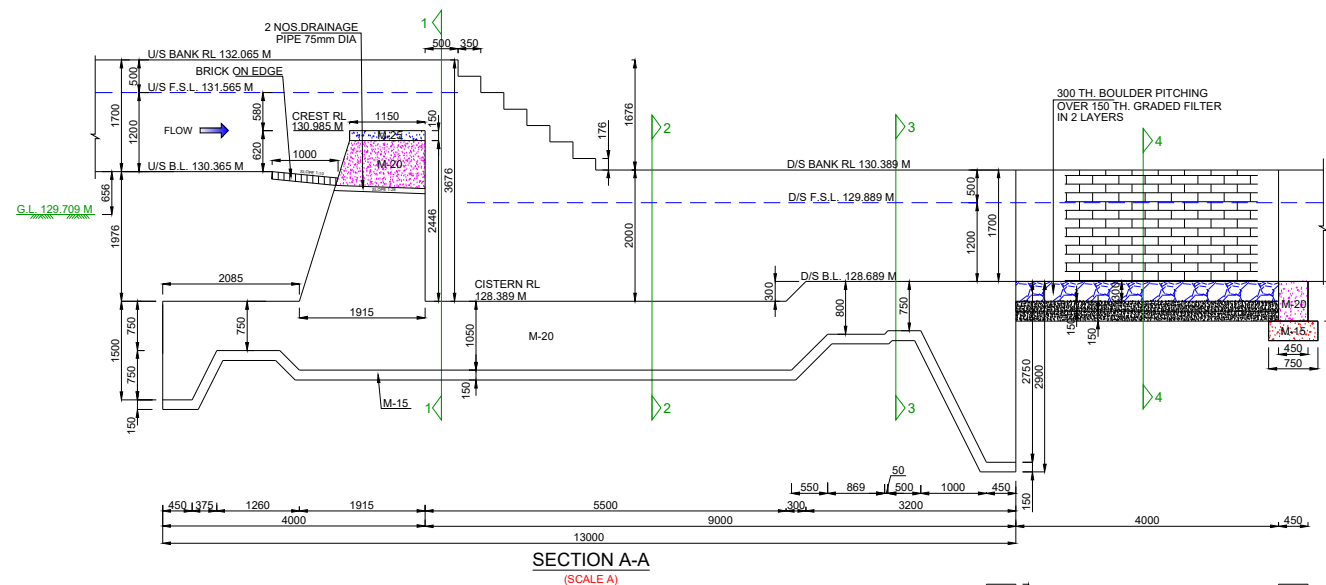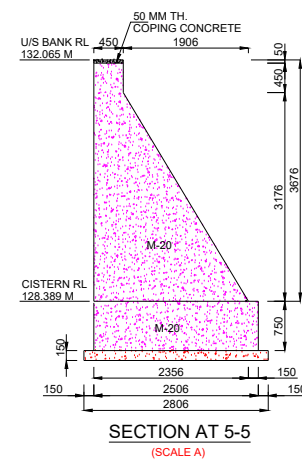

- NOTES:-**
1. ALL DIMENSIONS ARE IN mm AND LEVELS IN METRES EXCEPT OTHERWISE MENTIONED.
 2. THE DRAWING SHALL NOT BE SCALED OFF, ONLY WRITTEN DIMENSIONS SHALL BE FOLLOWED.
 3. ALL CONCRETE WORK SHALL CONFORM TO IS: 456 -2000. GRADE OF CONCRETE IN DIFFERENT COMPONENTS SHALL BE AS FOLLOWS,
FLOOR M 20
FOUNDATION OF ABUTMENTS & WING WALL M 20
PCC UNDER FLOOR M 15
ABUTMENTS / WING WALLS M 20
 4. ANY OVER DIGGING SHALL BE FILLED BY CONCRETE 1:3:6 GRADE.
 5. SKIN REINFORCEMENT SHALL BE PROVIDED IN FLOOR AND ABUTMENT OF 12 MM DIA BARS @ 250 MM.

HYDRAULIC:- DATA

	U/S	D/S	UNIT
FULL SUPPLY DISCHARGE	4.180	4.180	CUMEC
VERTICAL DROP	1.676	1.676	METRE
FULL SUPPLY DEPTH	1.200	1.200	METRE
BED WIDTH	5.600	5.600	METRE
BED SLOPE	1 : 4700	1 : 4700	

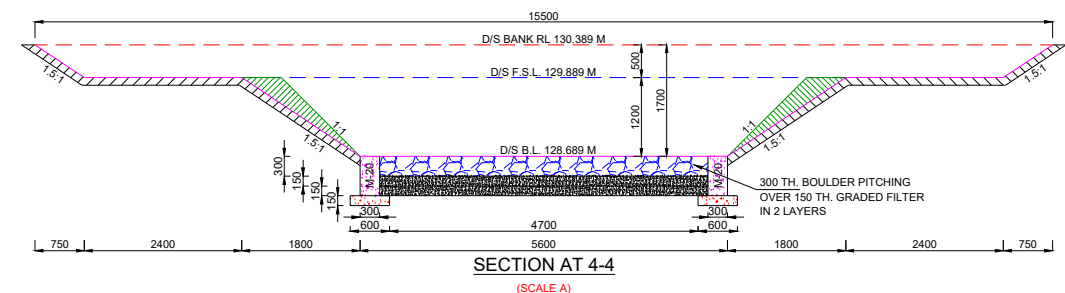 
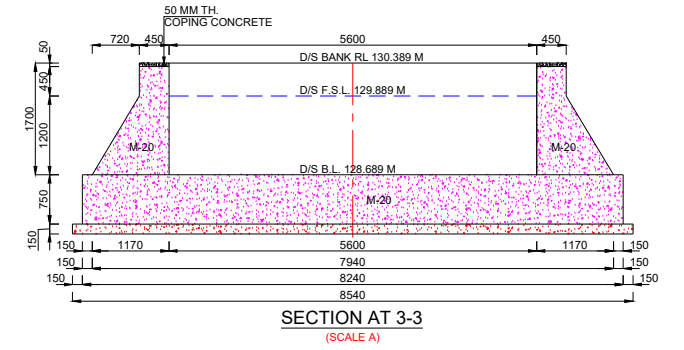
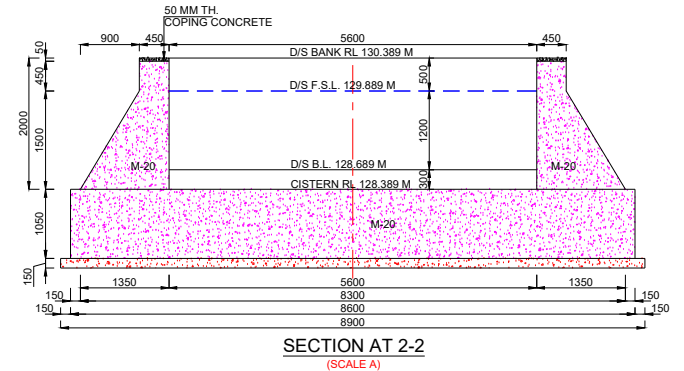
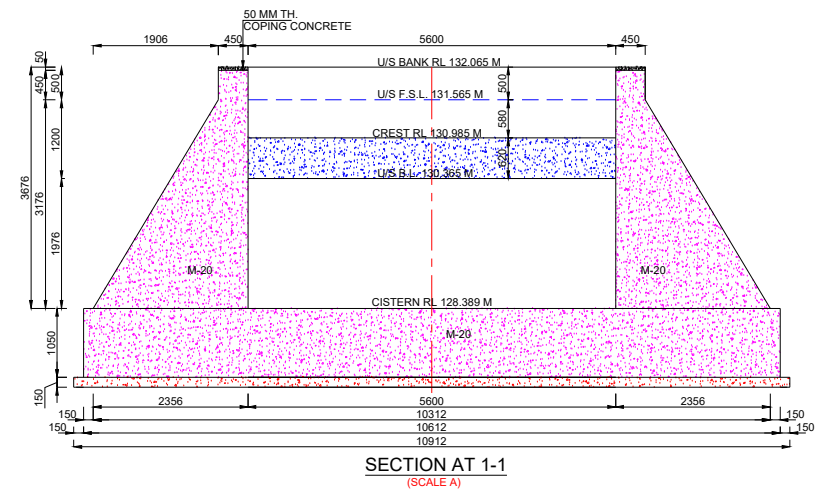
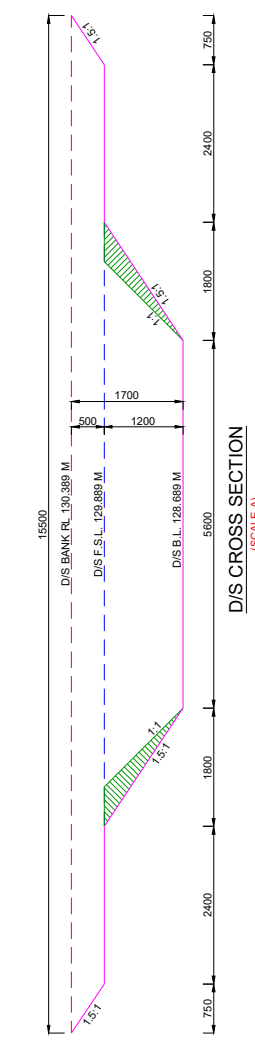
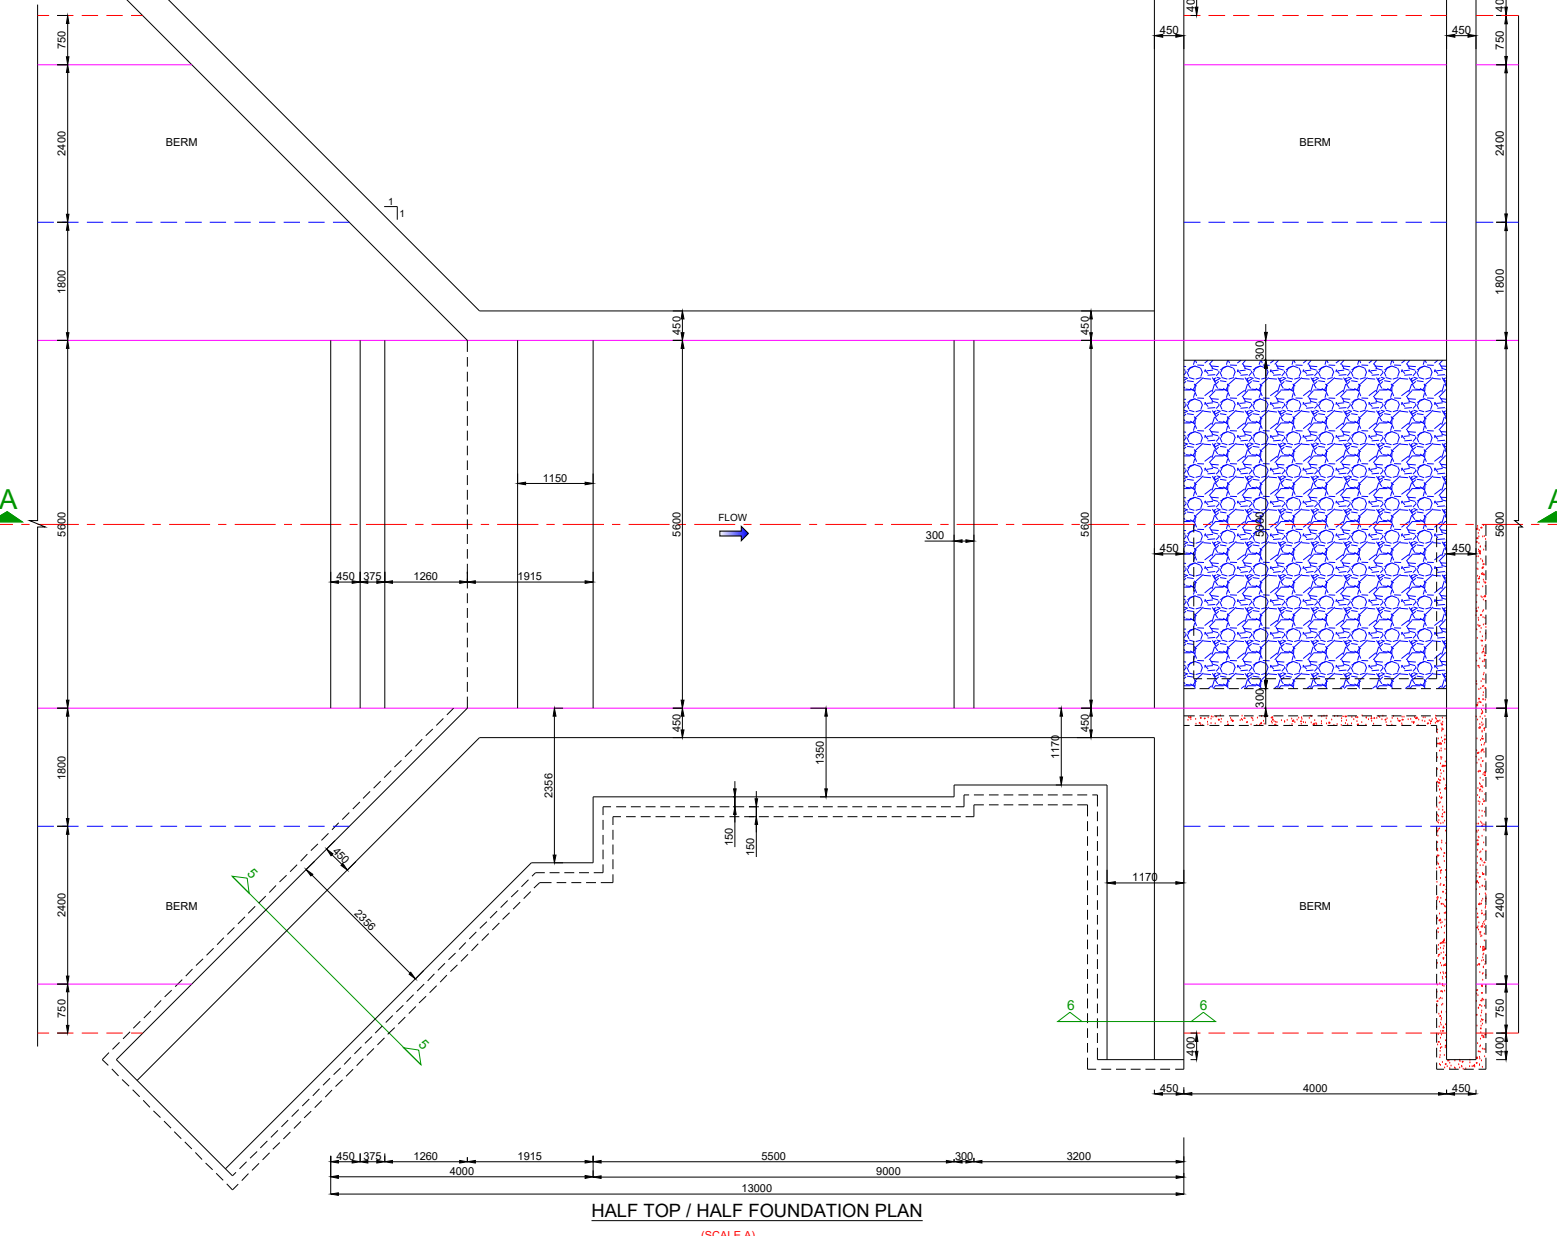
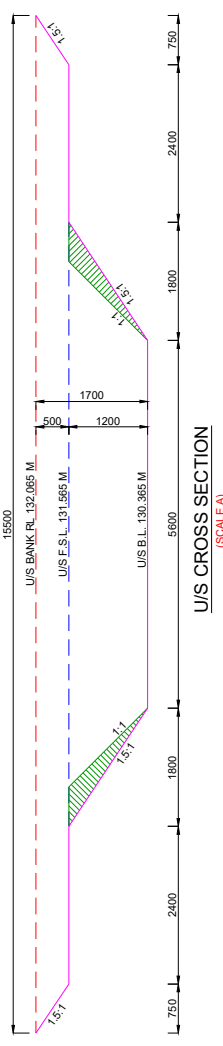


Prepared by :-

WAPCOS LTD.



Project Title :-	NORTH KOEL RESERVOIR PROJECT, BIHAR AND JHARKHAND	
Drawing Title :-	SHARDA TYPE 1.676 M HT. FALL AT KM. 1.930 OF HETAMPUR DY. (OFFTAKE FROM RD - 73+100 KM. (L), NORTH KOEL RIGHT MAIN CANAL)	
Drawing No. :-	WAP/ INFRA/ NORTHKOEL/ BC/ R-24/ FALL	1 of 1

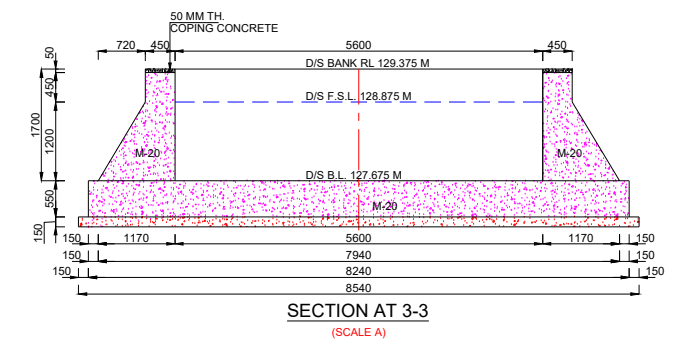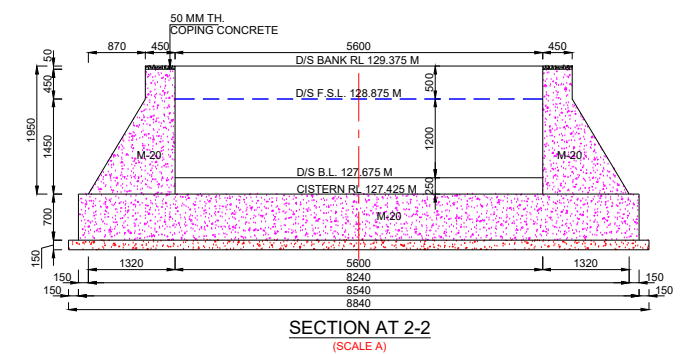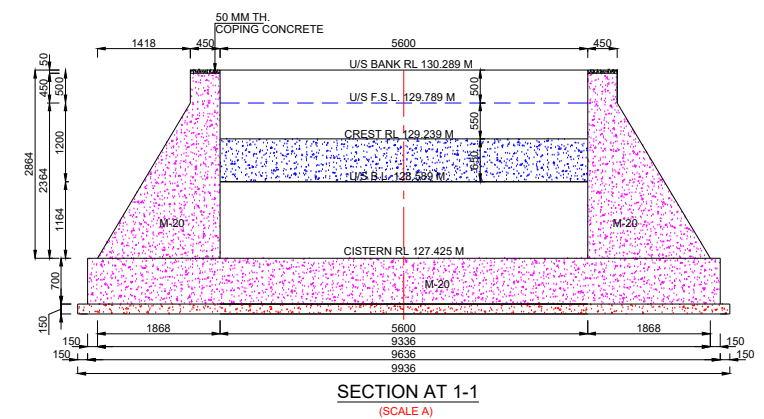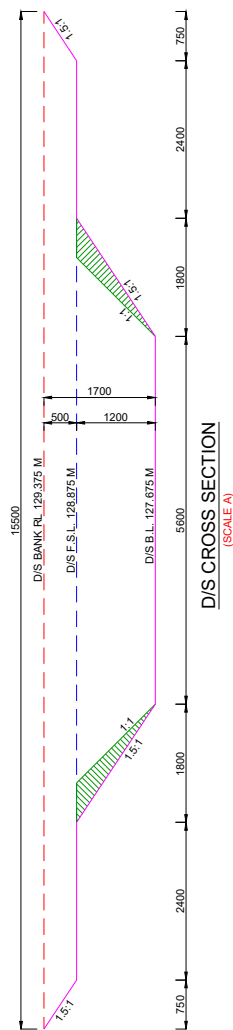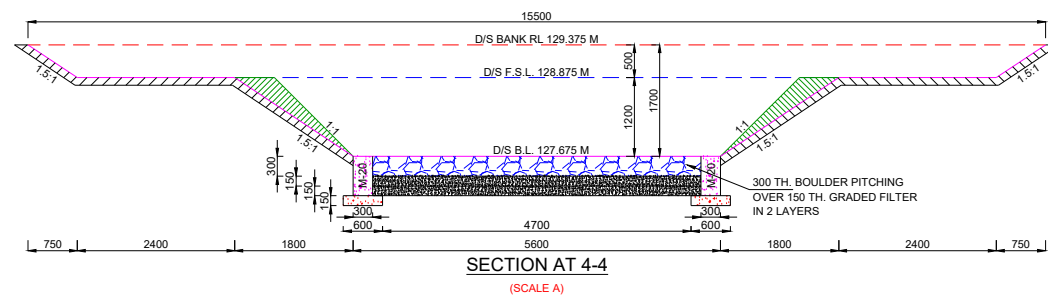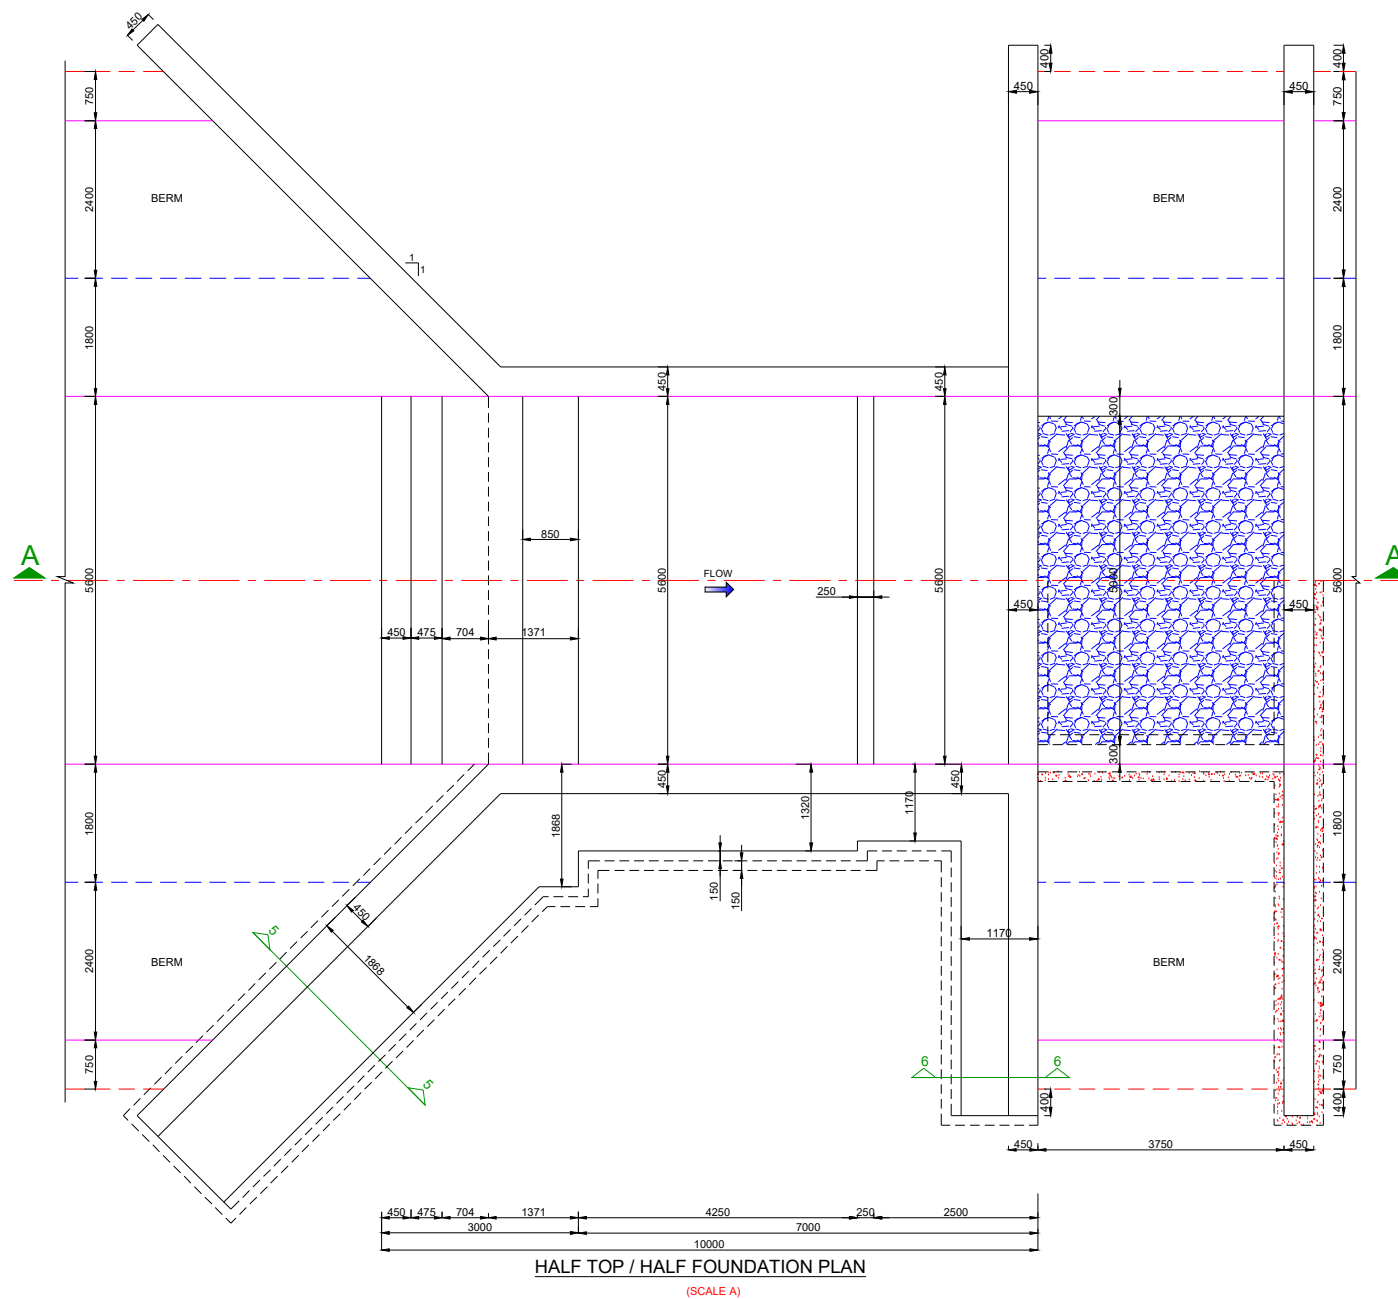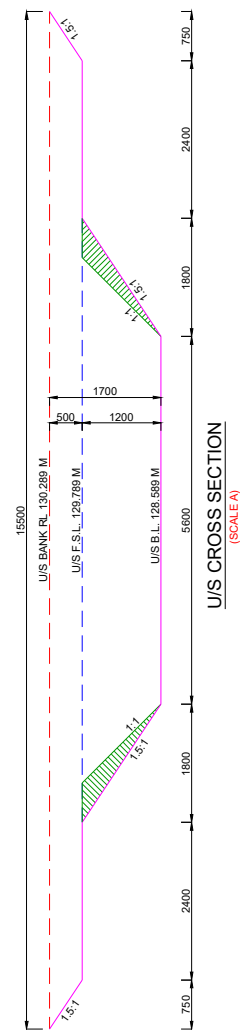

- ## NOTES:-
1. ALL DIMENSIONS ARE IN mm AND LEVELS IN METRES EXCEPT OTHERWISE MENTIONED.
 2. THE DRAWING SHALL NOT BE SCALED OFF, ONLY WRITTEN DIMENSIONS SHALL BE FOLLOWED.
 3. ALL CONCRETE WORK SHALL CONFORM TO IS: 456 -2000. GRADE OF CONCRETE IN DIFFERENT COMPONENTS SHALL BE AS FOLLOWS,

FLOOR	M 20
FOUNDATION OF ABUTMENTS & WING WALL	M 20
PCC UNDER FLOOR	M 15
ABUTMENTS / WING WALLS	M 20
 4. ANY OVER DIGGING SHALL BE FILLED BY CONCRETE 1:3:6 GRADE.
 5. SKIN REINFORCEMENT SHALL BE PROVIDED IN FLOOR AND ABUTMENT OF 12 MM DIA BARS @ 250 MM.

HYDRAULIC:- DATA




	U/S	D/S	UNIT
FULL SUPPLY DISCHARGE	4.180	4.180	CUMEC
VERTICAL DROP	0.914	0.914	METRE
FULL SUPPLY DEPTH	1.200	1.200	METRE
BED WIDTH	5.600	5.600	METRE
BED SLOPE	1 : 4700	1 : 4700	



WAPCOS LTD.



Project Title :-	NORTH KOEL RESERVOIR PROJECT, BIHAR AND JHARKHAND
Drawing Title :-	SHARDA TYPE 0.914 M HT. FALL AT KM. 2.400 OF HETAMPUR DY. (OFFTAKE FROM RD - 73+100 KM. (L), NORTH KOEL RIGHT MAIN CANAL)
Drawing No. :-	WAP/ INFRA/ NORTHKOEL/ BC/ R-24/ FALL 1 of 1

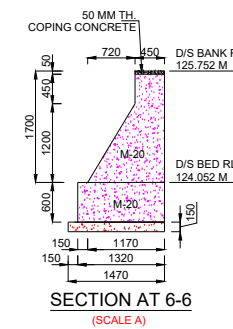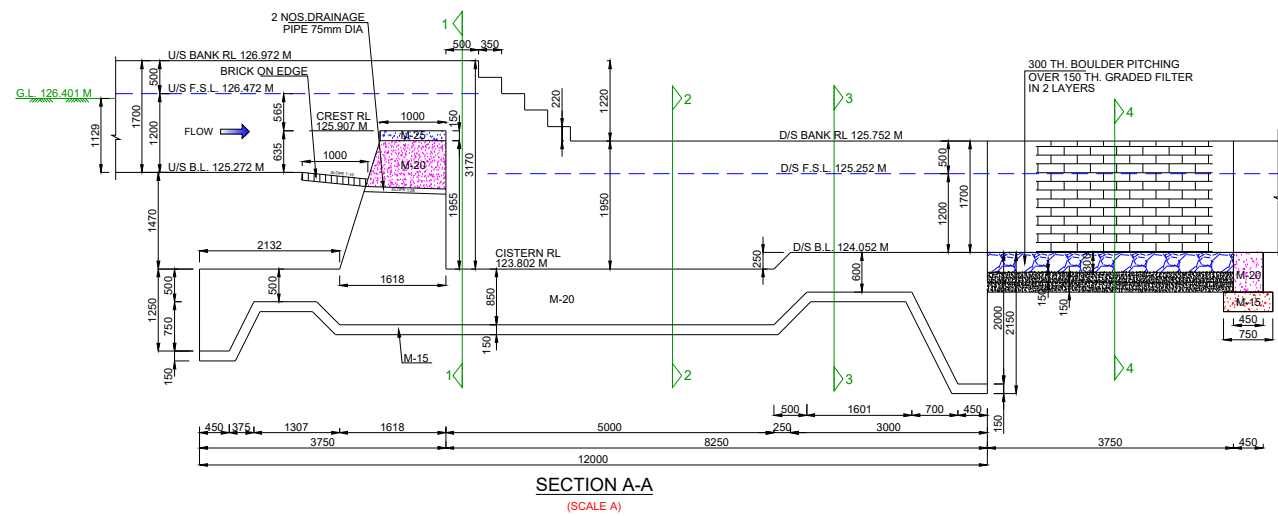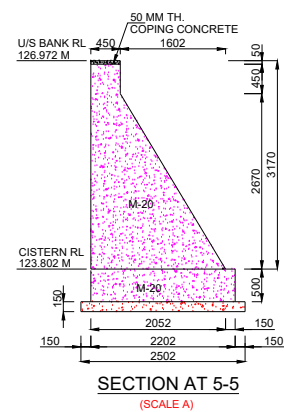









NOTES:-

1. ALL DIMENSIONS ARE IN mm AND LEVELS IN METRES EXCEPT OTHERWISE MENTIONED.
2. THE DRAWING SHALL NOT BE SCALED OFF, ONLY WRITTEN DIMENSIONS SHALL BE FOLLOWED.
3. ALL CONCRETE WORK SHALL CONFORM TO IS: 456-2000. GRADE OF CONCRETE IN DIFFERENT COMPONENTS SHALL BE AS FOLLOWS,

FLOOR	UNIT
FLOOR	M 20
FOUNDATION OF ABUTMENTS & WING WALL	M 20
PCC UNDER FLOOR	M 15
ABUTMENTS / WING WALLS	M 20
4. ANY OVER DIGGING SHALL BE FILLED BY CONCRETE 1:3:6 GRADE.
5. SKIN REINFORCEMENT SHALL BE PROVIDED IN FLOOR AND ABUTMENT OF 12 MM DIA BARS @ 250 MM.

HYDRAULIC:- DATA

	U/S	D/S	UNIT
FULL SUPPLY DISCHARGE	3.740	3.740	CUMEC
VERTICAL DROP	1.220	1.220	METRE
FULL SUPPLY DEPTH	1.200	1.200	METRE
BED WIDTH	5.020	5.020	METRE
BED SLOPE	1 : 4700	1 : 4700	

 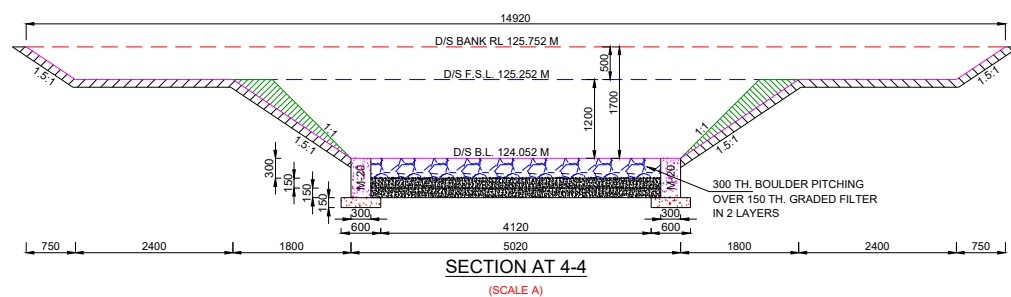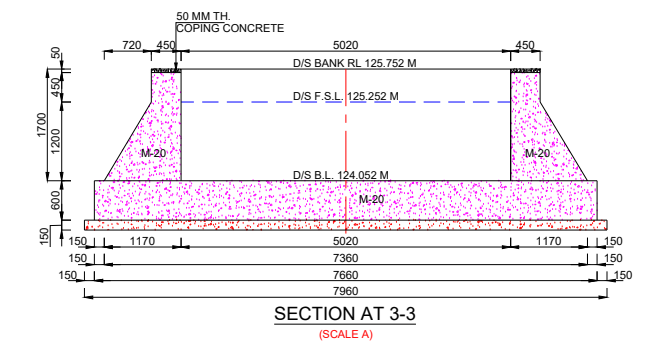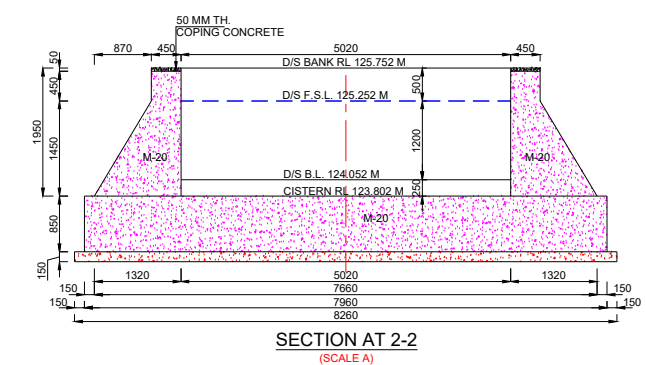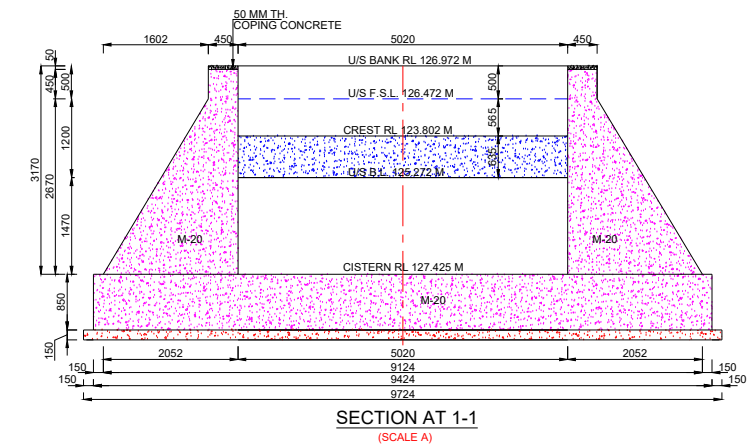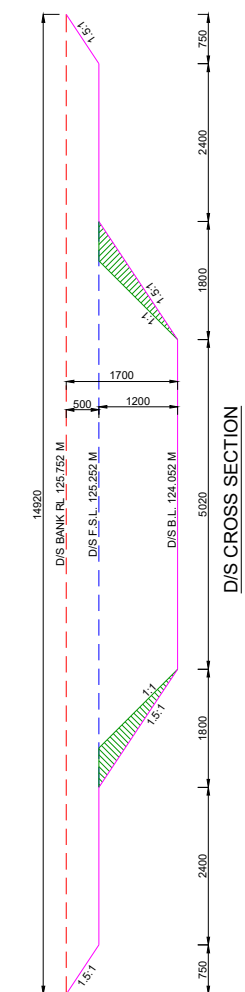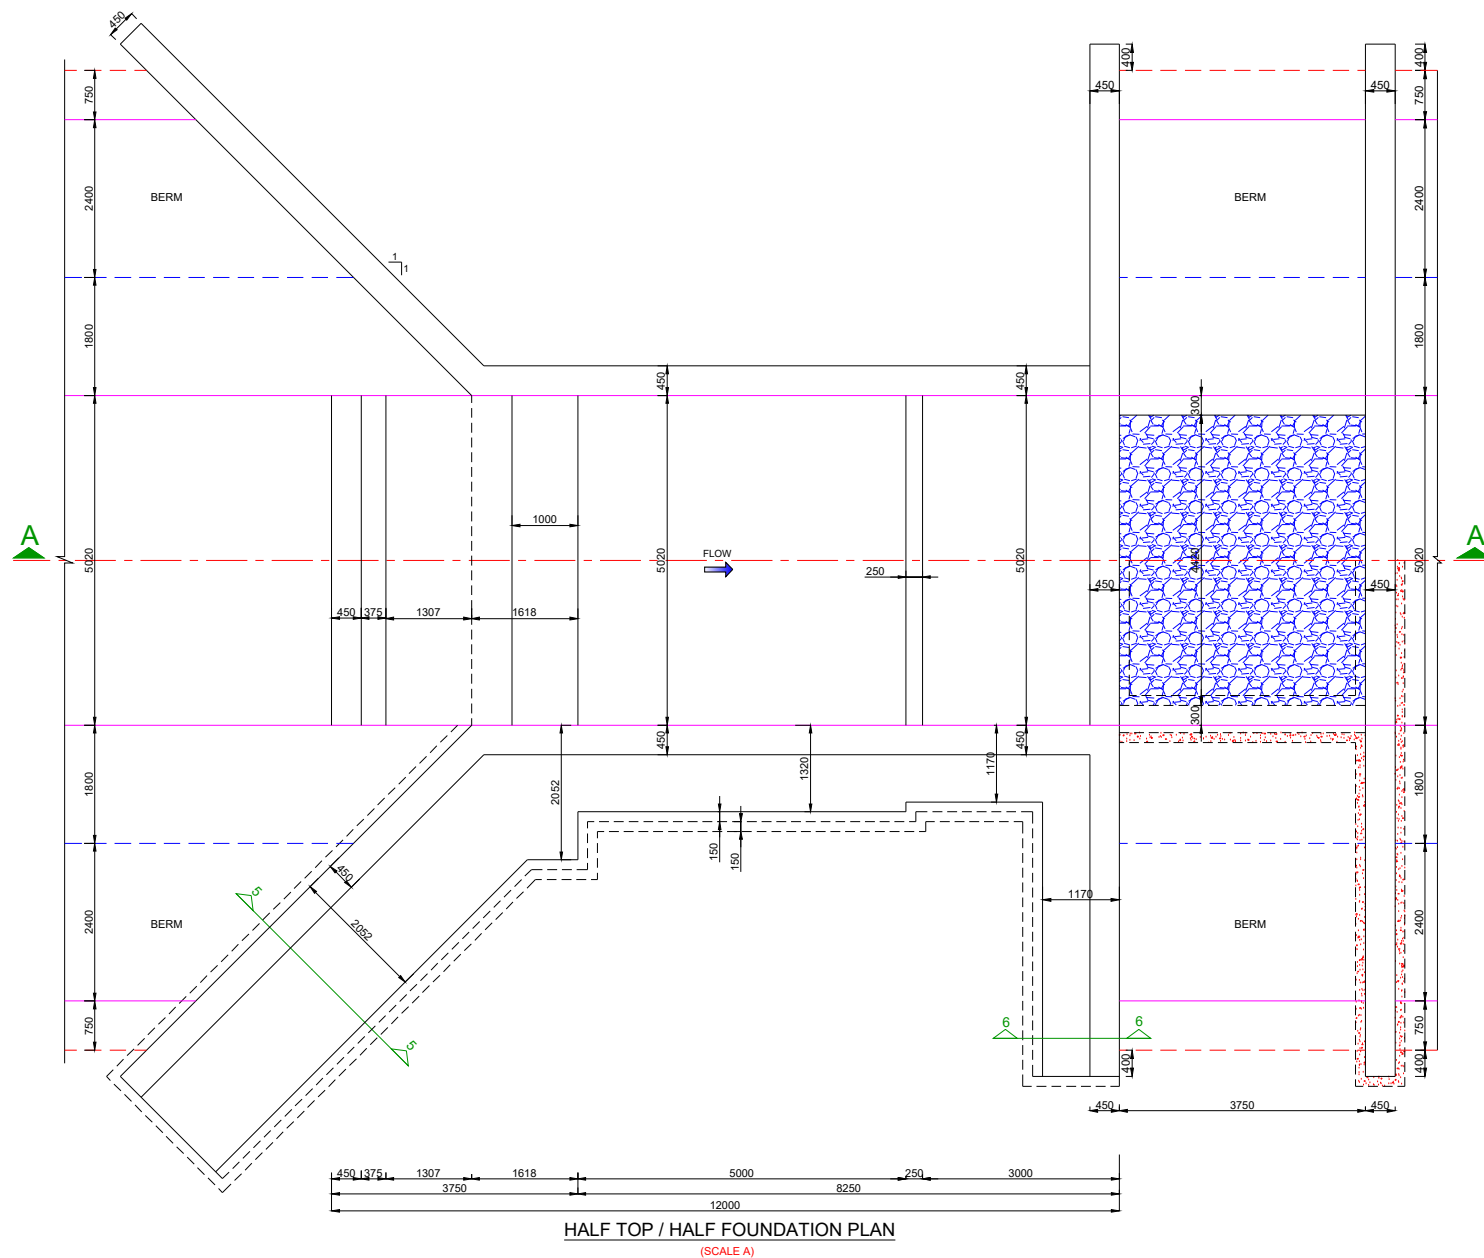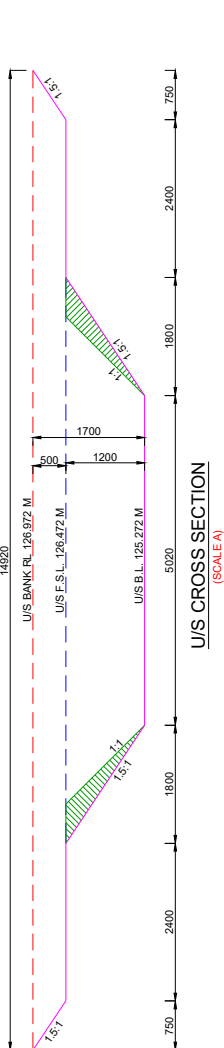

Prepared by :-

WAPCOS LTD.



Project Title :-

NORTH KOEL RESERVOIR PROJECT, BIHAR AND JHARKHAND


Drawing Title :-

SHARDA TYPE 1.220 M HT. FALL AT KM. 4.380 OF HETAMPUR DY. (OFFTAKE FROM RD - 73+100 KM. (L), NORTH KOEL RIGHT MAIN CANAL)


Drawing No. :-

WAP/ INFRA/ NORTHKOEL/ BC/ R-24/ FALL


1 of 1

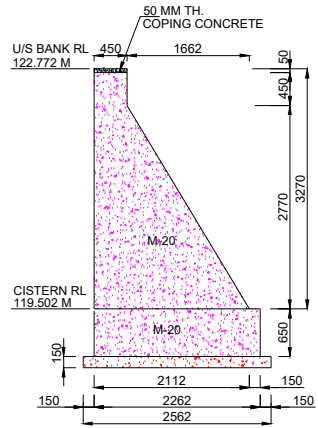

SECTION AT 5-5
(SCALE A)

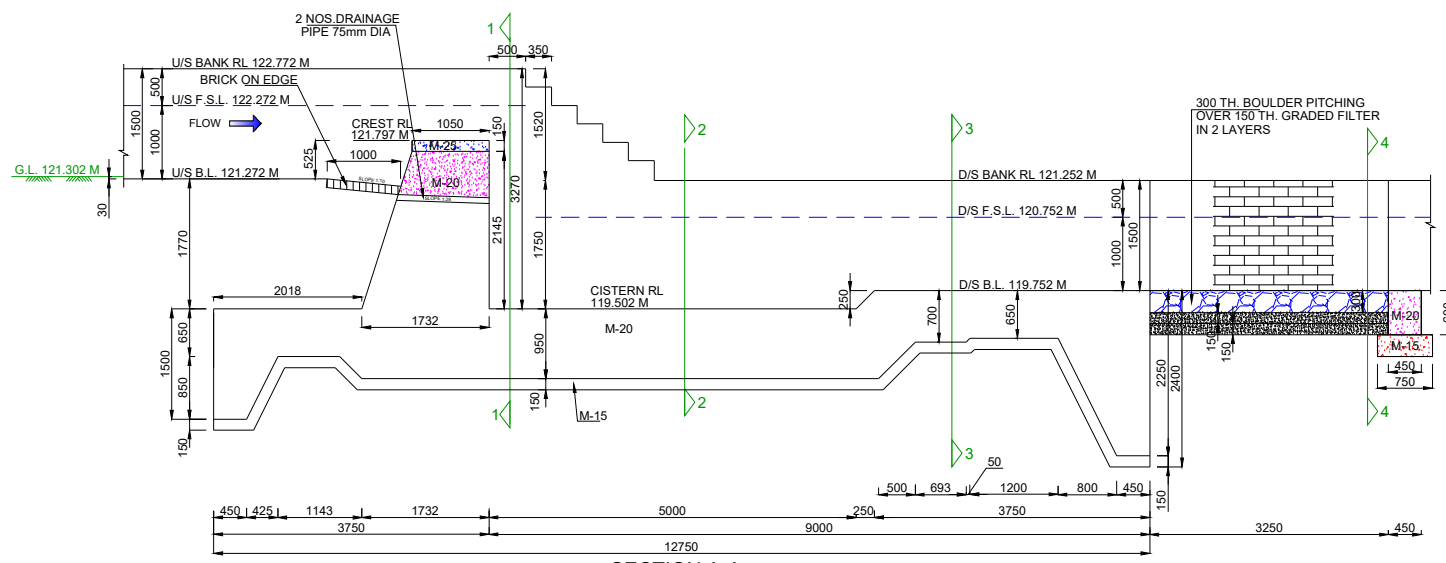

SECTION A-A
(SCALE A)

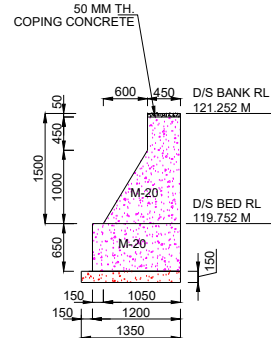


SECTION AT 6-6
(SCALE A)


- NOTES:-**
1. ALL DIMENSIONS ARE IN mm AND LEVELS IN METRES EXCEPT OTHERWISE MENTIONED.
 2. THE DRAWING SHALL NOT BE SCALED OFF, ONLY WRITTEN DIMENSIONS SHALL BE FOLLOWED.
 3. ALL CONCRETE WORK SHALL CONFORM TO IS: 456-2000. GRADE OF CONCRETE IN DIFFERENT COMPONENTS SHALL BE AS FOLLOWS,
FLOOR M 20
FOUNDATION OF ABUTMENTS & WING WALL M 20
PCC UNDER FLOOR M 15
ABUTMENTS / WING WALLS M 20
 4. ANY OVER DIGGING SHALL BE FILLED BY CONCRETE 1:3:6 GRADE.
 5. SKIN REINFORCEMENT SHALL BE PROVIDED IN FLOOR AND ABUTMENT OF 12 MM DIA BARS @ 250 MM.

HYDRAULIC:- DATA


	U/S	D/S	UNIT
FULL SUPPLY DISCHARGE	2.600	2.600	CUMEC
VERTICAL DROP	1.520	1.520	METRE
FULL SUPPLY DEPTH	1.000	1.000	METRE
BED WIDTH	4.700	4.700	METRE
BED SLOPE	1 : 4700	1 : 4700	

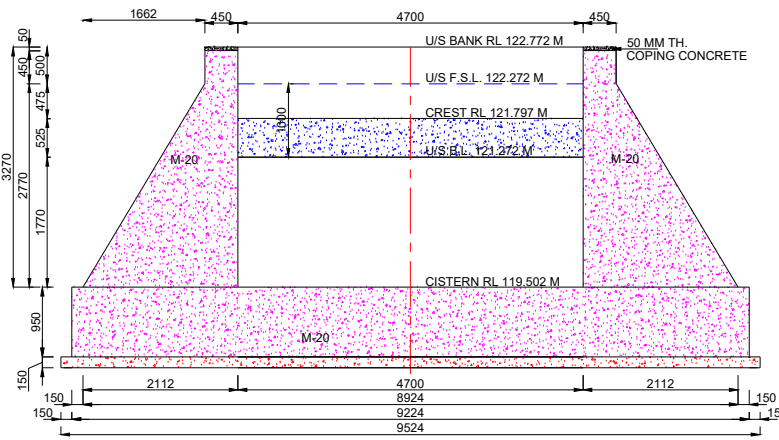


SECTION AT 1-1
(SCALE A)

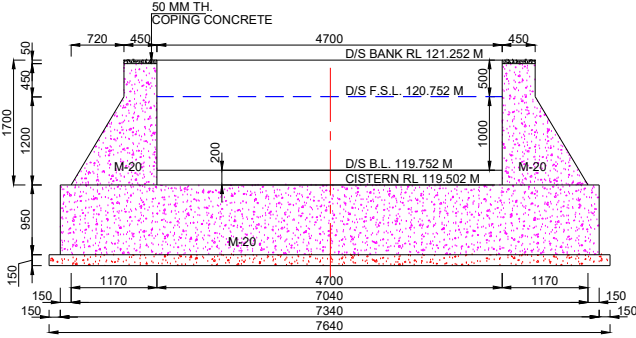


SECTION AT 2-2
(SCALE A)

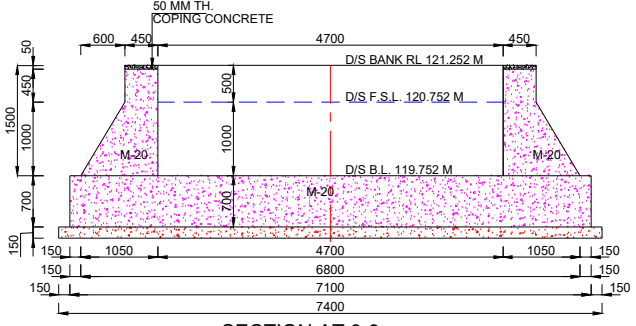


SECTION AT 3-3
(SCALE A)

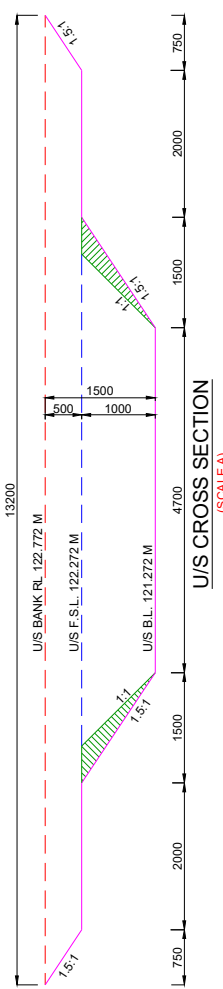


U/S CROSS SECTION
(SCALE A)

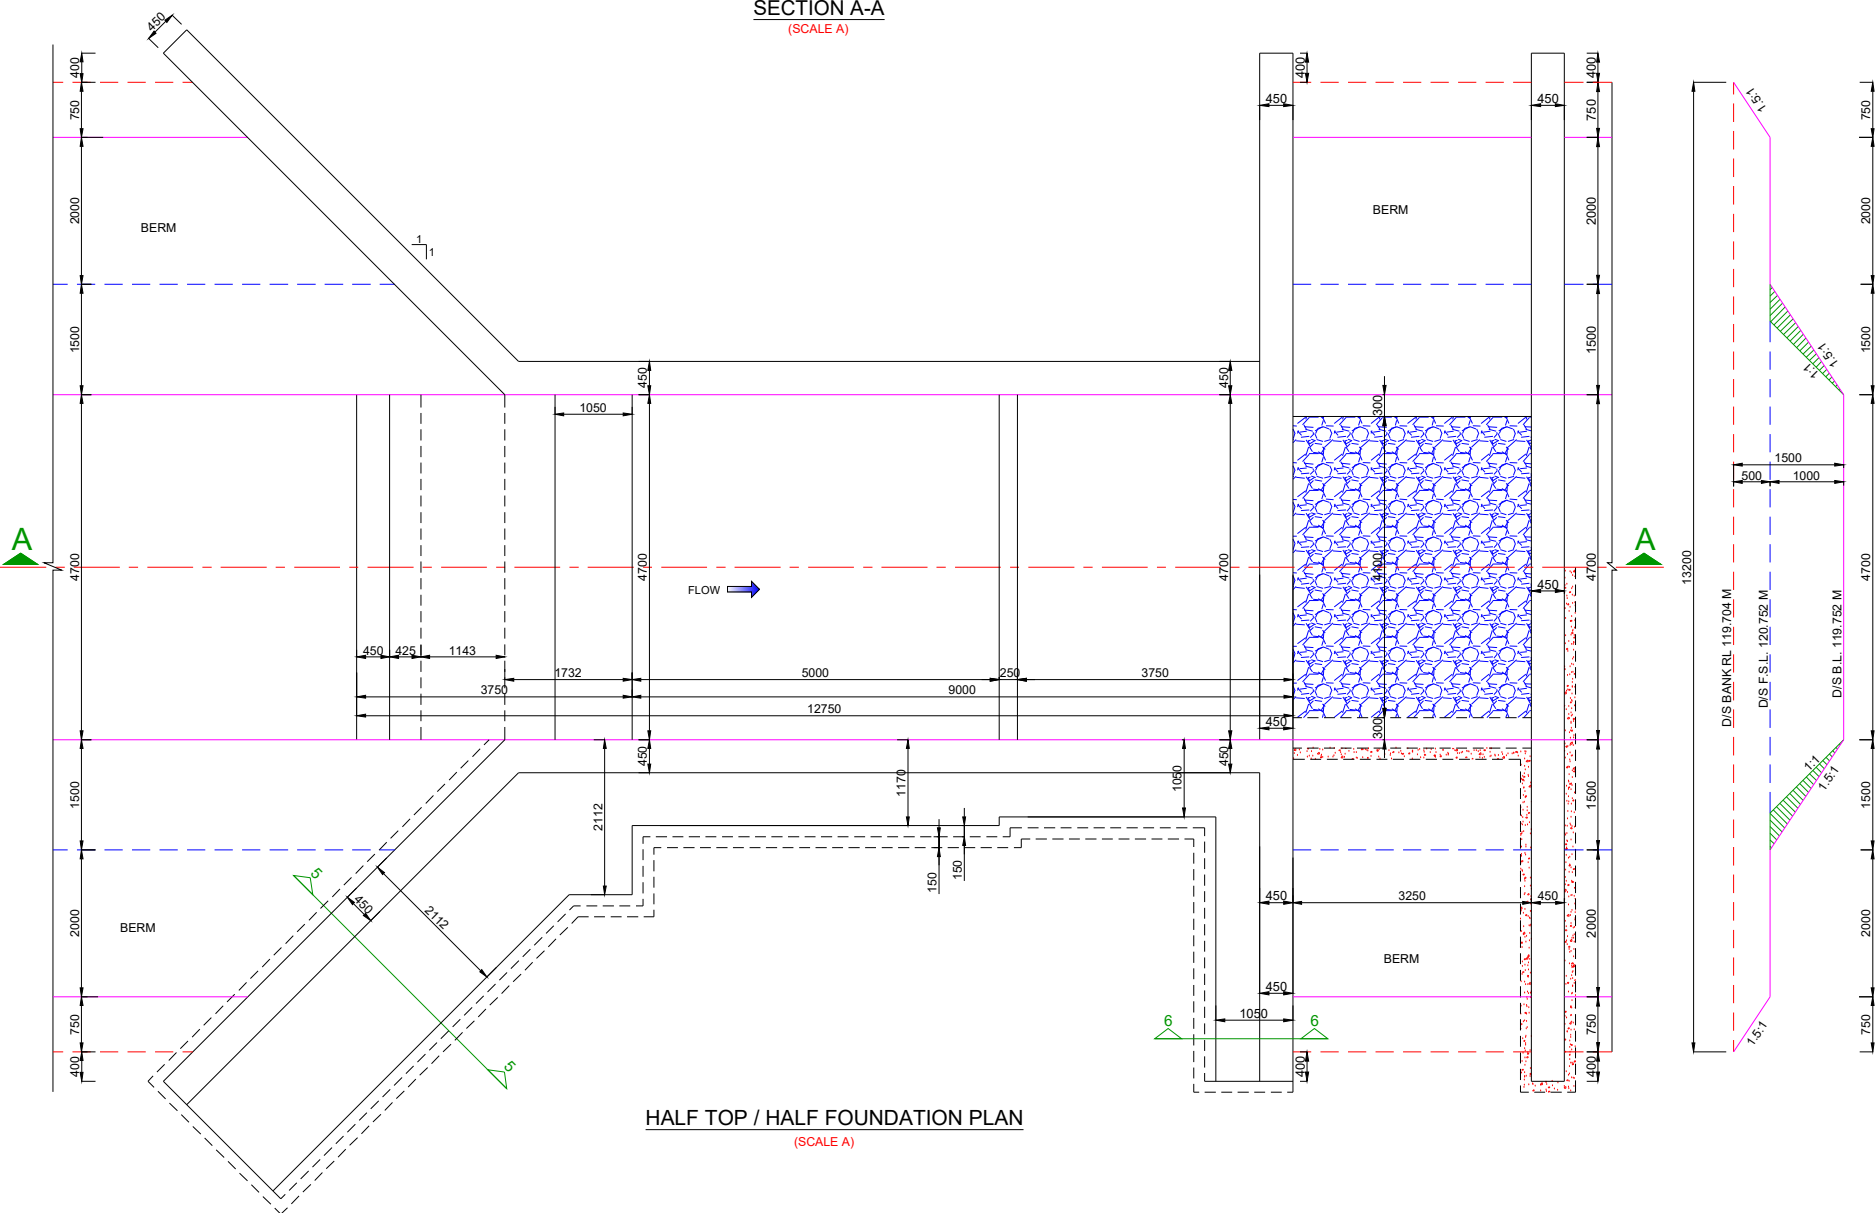


HALF TOP / HALF FOUNDATION PLAN
(SCALE A)

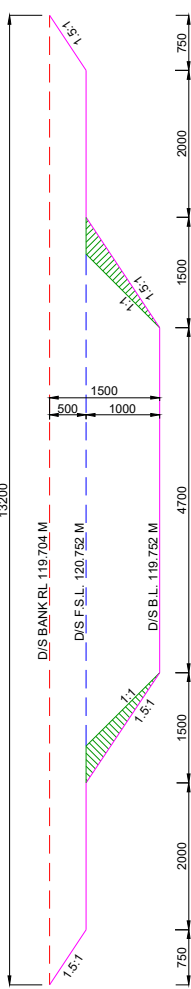


D/S CROSS SECTION
(SCALE A)

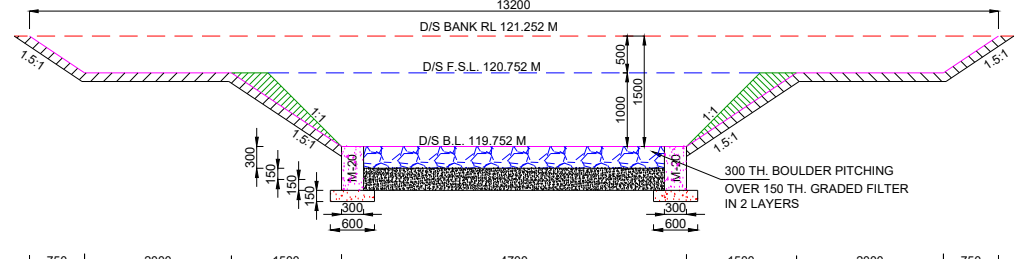


SECTION AT 4-4
(SCALE A)

 


Prepared by :- WAPCOS LTD. 	Project Title :-	NORTH KOEL RESERVOIR PROJECT, BIHAR AND JHARKHAND
	Drawing Title :-	SHARDA TYPE 1.520 M HT. FALL AT KM. 5.980 OF HETAMPUR DY. (OFFTAKE FROM RD - 73+100 KM. (L), NORTH KOEL RMC)
	Drawing No. :-	WAP/ INFRA/ NORTHKOEL/ BC/ R-24/ FALL 1 of 1

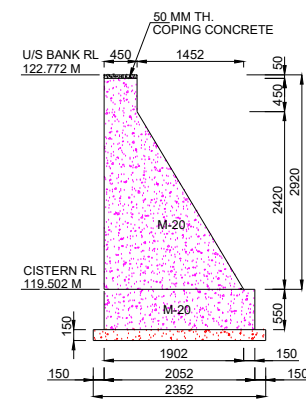

SECTION AT 5-5
(SCALE A)

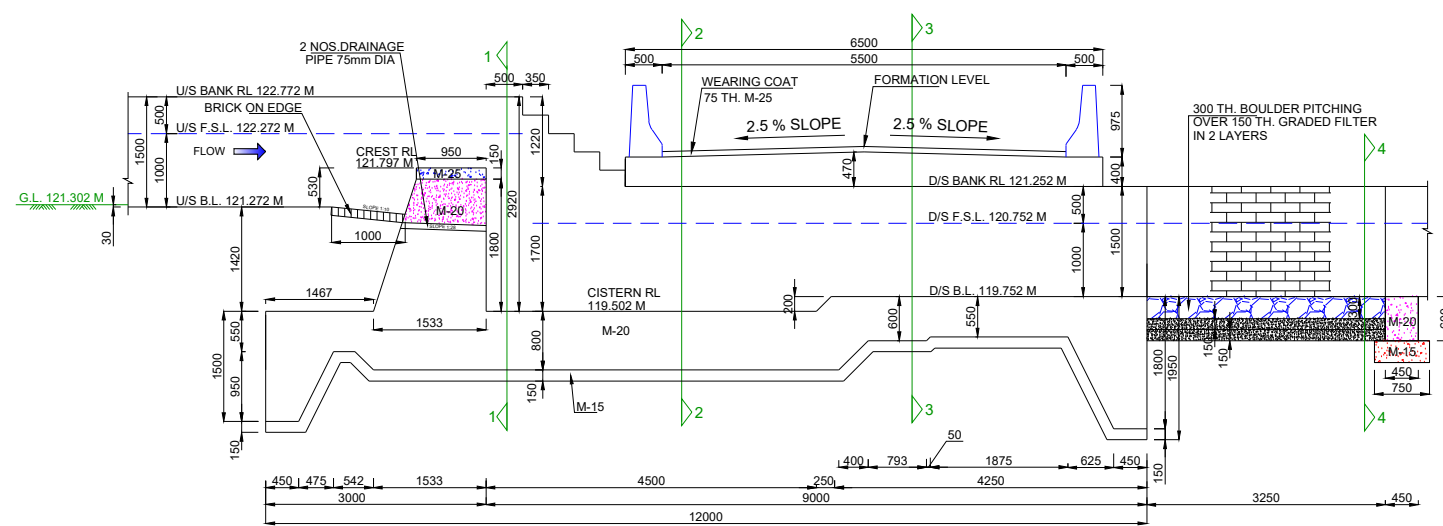

SECTION A-A
(SCALE A)

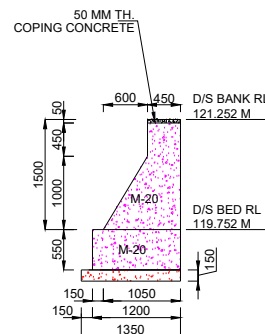

SECTION AT 6-6
(SCALE A)


NOTES:-

1. ALL DIMENSIONS ARE IN mm AND LEVELS IN METRES EXCEPT OTHERWISE MENTIONED.
2. THE DRAWING SHALL NOT BE SCALED OFF, ONLY WRITTEN DIMENSIONS SHALL BE FOLLOWED.
3. ALL CONCRETE WORK SHALL CONFORM TO IS: 456 -2000. GRADE OF CONCRETE IN DIFFERENT COMPONENTS SHALL BE AS FOLLOWS,


COMPONENT	GRADE
PCC UNDER FLOOR	M 15
FOUNDATION OF ABUTMENTS & WING WALL	M 20
FLOOR	M 20
ABUTMENTS / WING WALLS	M 20
SLAB & DIRT WALL	M 25
4. ANY OVER DIGGING SHALL BE FILLED BY CONCRETE 1:3:6 GRADE.
5. SKIN REINFORCEMENT SHALL BE PROVIDED IN FLOOR AND ABUTMENT OF 12 MM DIA BARS @ 250 MM.

HYDRAULIC:- DATA


	U/S	D/S	UNIT
FULL SUPPLY DISCHARGE	2.600	2.600	CUMEC
VERTICAL DROP	1.220	1.220	METRE
FULL SUPPLY DEPTH	1.000	1.000	METRE
BED WIDTH	4.700	4.700	METRE
BED SLOPE	1 : 4700	1 : 4700	

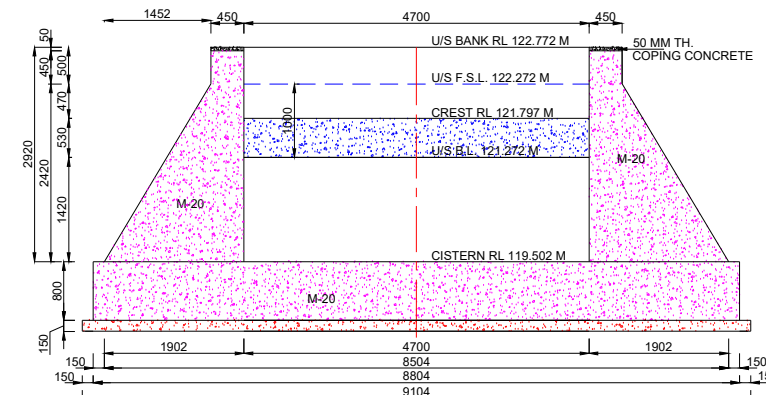


SECTION AT 1-1
(SCALE A)

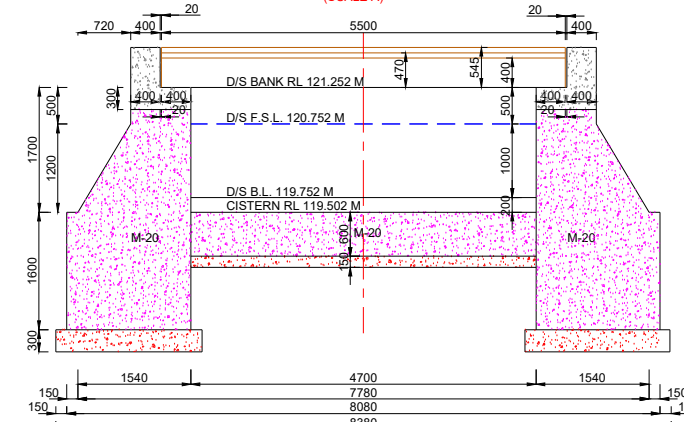


SECTION AT 2-2
(SCALE A)

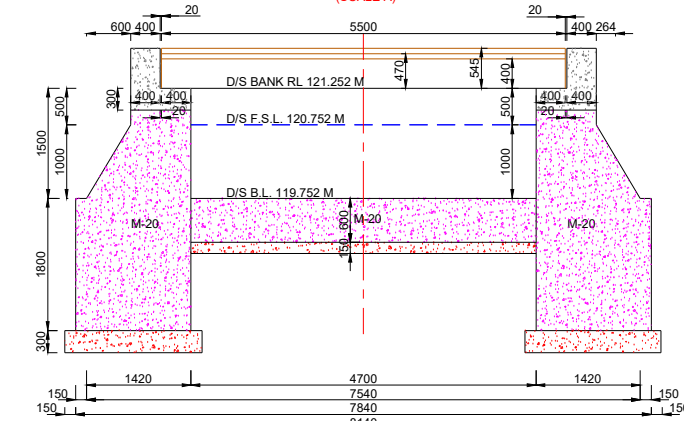

SECTION AT 3-3
(SCALE A)

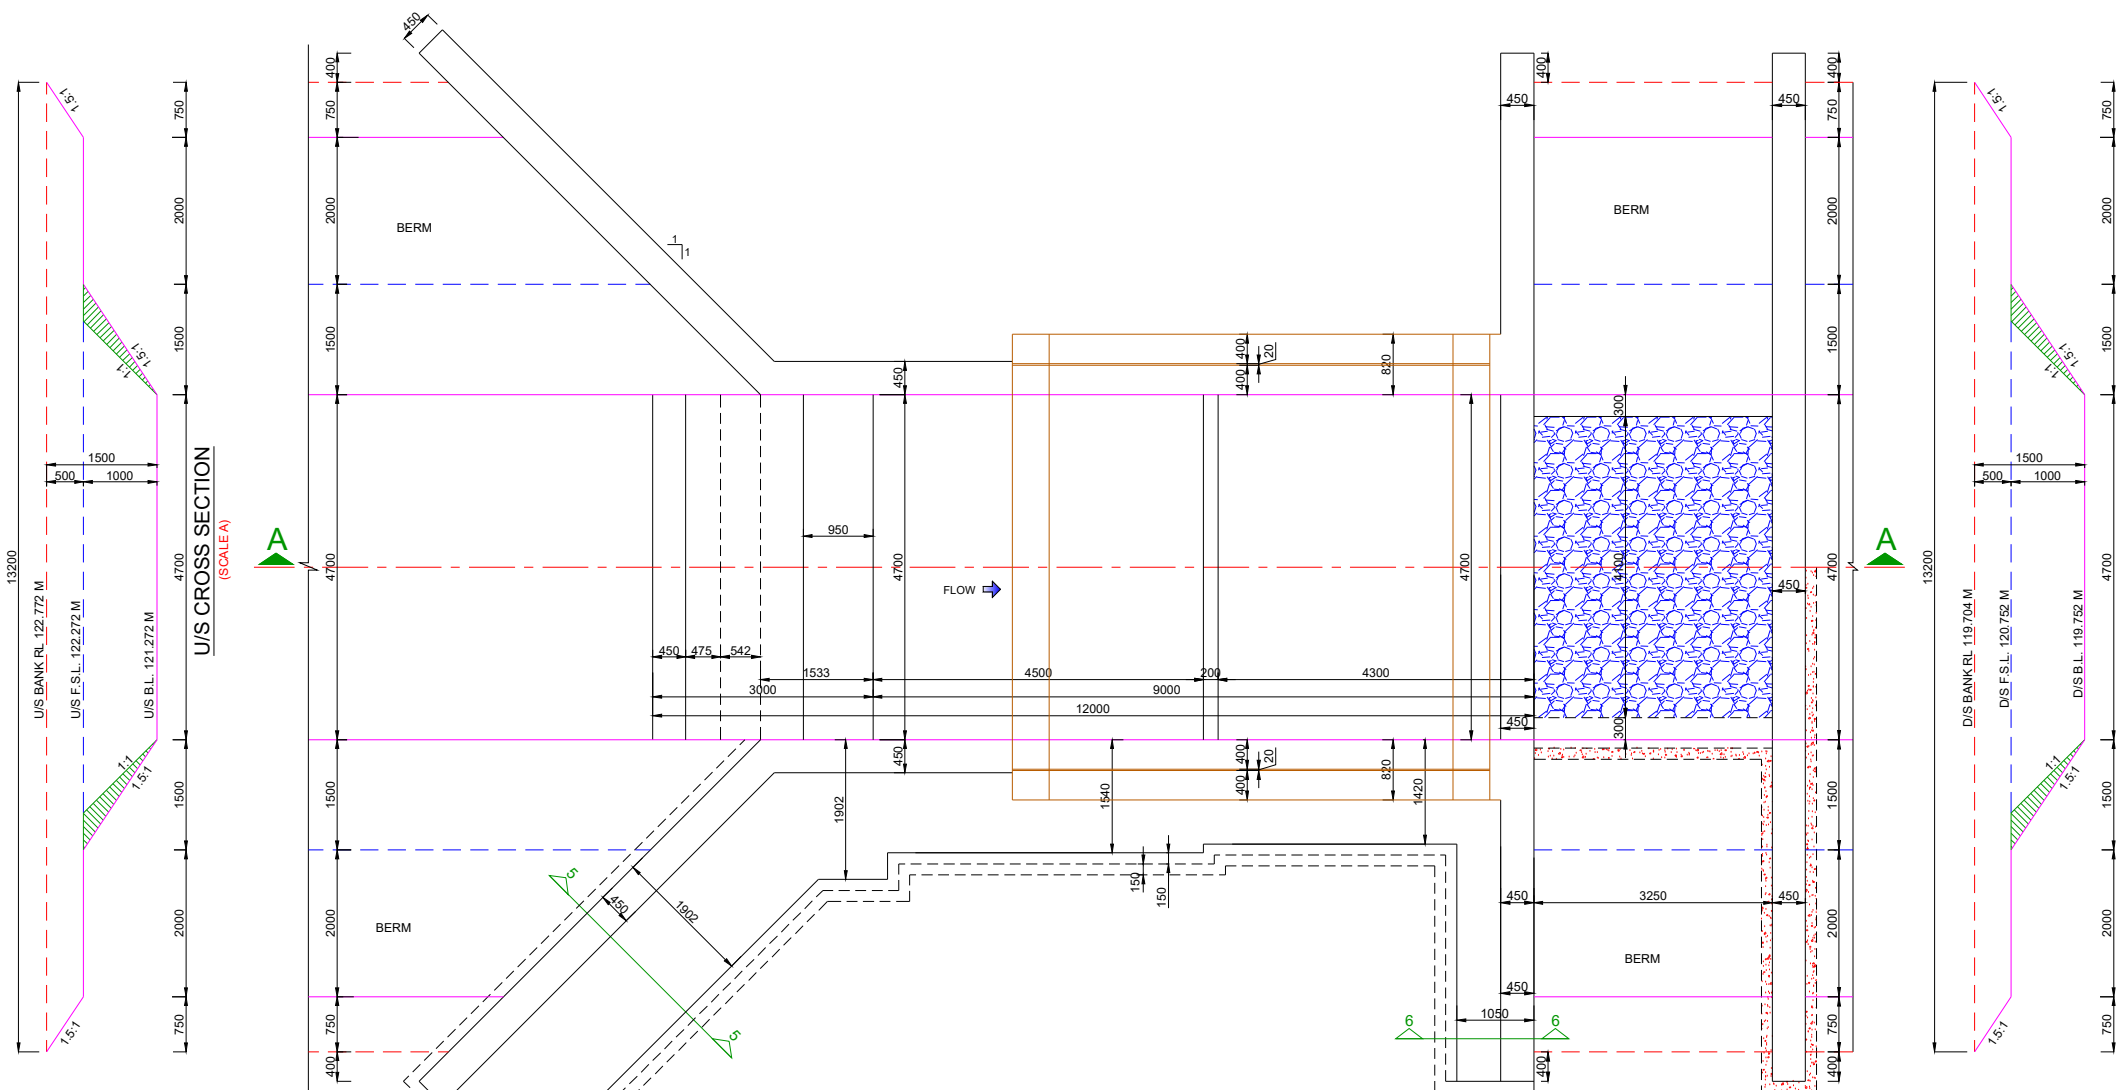


HALF TOP / HALF FOUNDATION PLAN
(SCALE A)

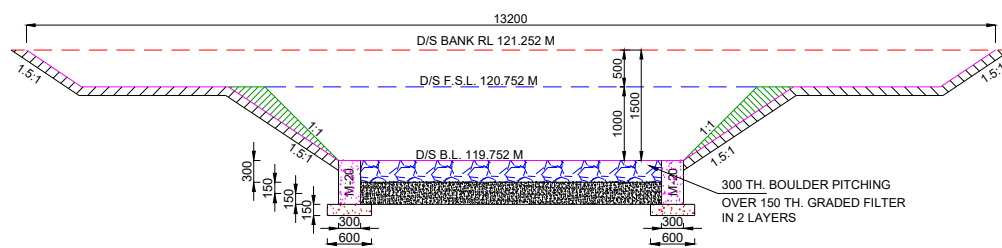

SECTION AT 4-4
(SCALE A)

SCALE A:-

 

Prepared by :-

WAPCOS LTD.



Project Title :-

NORTH KOEL RESERVOIR PROJECT, BIHAR AND JHARKHAND



Drawing Title :-

SHARDA TYPE 1.220 M HT. FALL AT KM. 6.280 OF HETAMPUR DY. (OFFTAKE FROM RD - 73+100 KM. (L), NORTH KOEL RMC)

Drawing No. :-

WAP/ INFRA/ NORTHKOEL/ BC/ R-24/ FALL

1 of 2

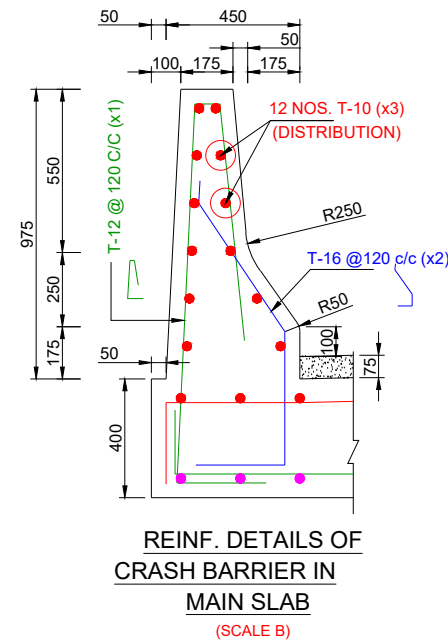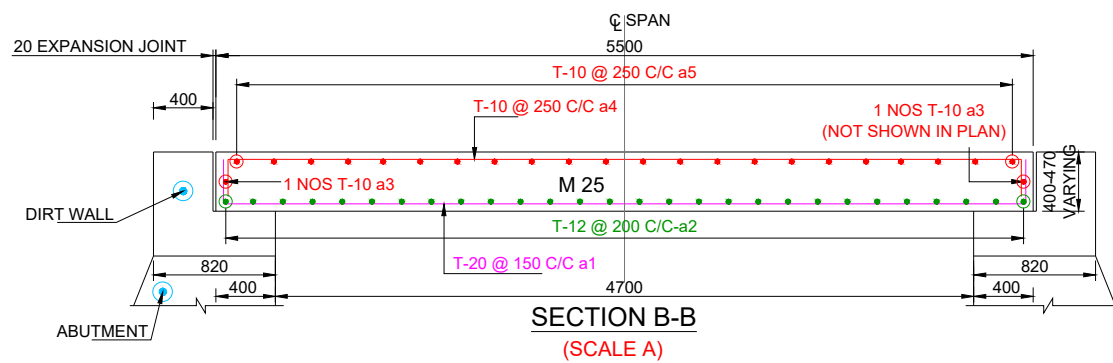



NOTES:-

- 1 ALL DIMENSIONS ARE IN mm AND LEVELS IN METRES EXCEPT OTHERWISE MENTIONED.
- 2 THE DRAWING SHALL NOT BE SCALED OFF ONLY WRITTEN DIMENSIONS SHALL BE FOLLOWED.
- 3 ALL CONCRETE WORK SHALL CONFORM TO IS:456 - 2000. GRADE OF CONCRETE IN DIFFERENT COMPONENTS SHALL BE AS FOLLOWS,
BRIDGE SLAB & PARAPET M-25
4. ALL REINFORCEMENT BARS SHALL BE OF HIGH YIELD STRENGTH DEFORMED BARS (Fe 500) COMFORMING I.S. 1786.
5. MIN. CLEAR COVER TO ANY REINF. INCLUDING STIRRUPS SHALL BE 40 MM OR UNLESS OTHERWISE SPECIFIED.
6. THE COVER INDICATED IN THIS DRAWINGS IS CLEAR COVER TO MAIN REINFORCEMENT BARS NEAREST TO THE CONCRETE SURFACE INCLUDING STIRRUPS AND BINDERS UNLESS MENTIONED OTHERWISE.
7. BENDING OF REINF. BARS SHALL CONFORM TO I.S. 2502.
8. REINF. BARS SHALL BE CUT AND ADJUSTED TO ACCOMMODATE DRAINAGE SPOUT.
9. 75 MM THK. WEARING COAT IN M-25 CC SHALL BE PROVIDED.
10. APPROACH SLAB & APPROACH SLAB SUPPORT SHALL BE DECIDED BY FIELD ENGINEERS ACCORDING TO THE SITE CONDITIONS.
11. TARFELT BEARING SHALL BE PROVIDED UNDER SLAB AT SUPPORT.
12. THE REINFORCEMENT OF CRASH BARRIER SHALL BE INCORPORATED BEFORE CASTING OF THE DECK SLAB.
13. 8 MM DIA BAR @ 200 C/C IN BOTH DIRECTION SHALL BE PROVIDED IN WEARING COAT AT MIDDLE DEPTH.
14. WHEN BARS OF TWO DIFFERENT DIAMETERS ARE TO BE SPLICED, THE LAP LENGTH SHALL BE CALCULATED ON THE BASIS OF DIAMETER OF SMALLER BAR.
15. THE DEVELOPMENT LENGTH OF BARS ARE GIVEN BELOW:

DEVELOPMENT LENGTH FULLY STRESSED DEFORMED BARS ($f_y=500N/mm^2$) (IS 456 CLAUSE 26.2.1)							
TENSION BARS GRADE OF CONCRETE				COMPRESSION BARS GRADE OF CONCRETE			
M15	M20	M25	M30	M15	M20	M25	M30
68.00	56.60	48.50	45.30	54.40	45.30	38.80	36.30
81.60	68.00	58.30	54.40	65.30	54.40	46.60	43.50
108.80	90.60	77.70	72.50	87.00	87.00	62.10	58.00
135.90	113.30	97.10	90.60	108.80	108.80	77.70	72.50
169.90	141.60	121.40	113.30	135.90	135.90	97.10	90.60
217.50	181.30	155.40	145.00	174.00	174.00	124.30	116.00

1. THE DEVELOPMENT LENGTHS GIVEN ABOVE ARE FOR A STRESS OF 0.87 f_y IN THE BAR
2. THE DEVELOPMENT LENGTH INCLUDES ANCHORAGE VALUES OF HOOKS IN TENSION REINFORCEMENT.



16. LAPPING OF REINFORCEMENT SHALL BE AVOIDED AS FAR IS POSSIBLE IN CASE LAPPING OF BARS BECOMES UNAVOIDABLE, MINIMUM LAP LENGTH OF REINFORCEMENT BARS SHALL BE CALCULATED AS FOLLOWS WITH MAXIMUM ALLOWABLE LAPPING (p) OF 50 % ONLY (IRC:112 - 2011) CLAUSE: 15.2.5.1)
LAP LENGTH = $\alpha_1 \cdot l_{bnet}$
WHERE, α_1 = 1.0 for $p \leq 25\%$
 α_1 = 1.15 for $25\% \leq p \leq 33\%$
 α_1 = 1.4 for $33\% \leq p \leq 50\%$
17. THE STRAIGHT LENGTH OF THE LAP SHOULD NOT BE LESS THAN 150 OR 200 MM (WHICH EVER IS MORE)
18. THE LAP LENGTH MUST BE AT LEAST EQUAL TO DEVELOPMENT LENGTH IN NO CASE, THE LAP LENGTH SHOULD BE LESS THAN 300 FOR FLEXURAL AND DIRECT TENSION AND 240 FOR COMPRESSION.
19. LAP SPLICES SHALL BE CONSIDERED AS STAGGERED IF THE C/C DISTANCE OF SPLICES IS NOT LESS THAN 1.3 TIMES THE LAP LENGTH CALCULATED.
20. WHEN BARS OF TWO DIFFERENT DIAMETERS ARE TO BE SPLICED, THE LAP LENGTH SHALL BE CALCULATED ON THE BASIS OF DIAMETER OF SMALLER BAR.

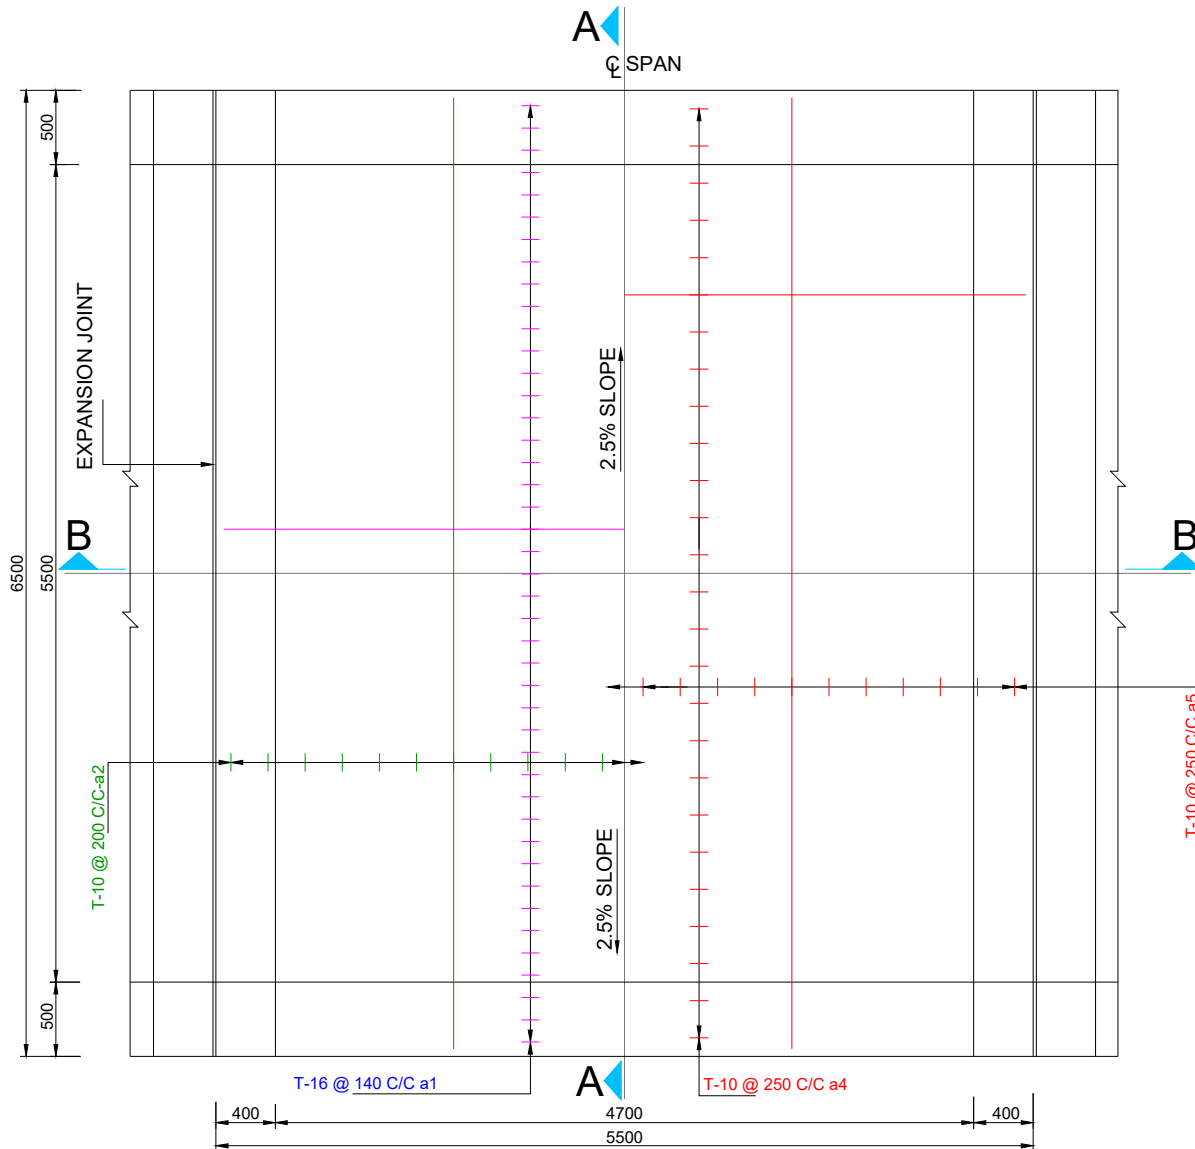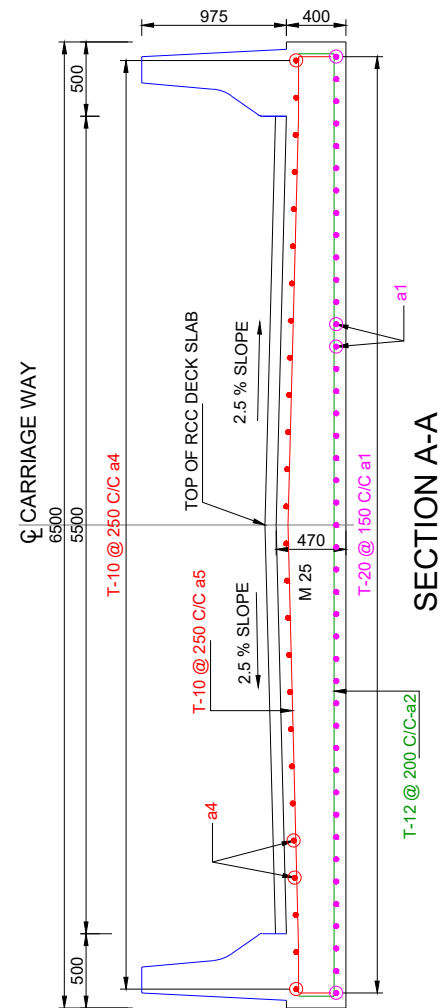

BOTTOM REINFORCEMENT TOP REINFORCEMENT
PLAN SHOWING REINFORCEMENT DETAILS OF DECK SLAB
(SCALE A)

BAR BENDING SCHEDULE

S. No.	Type of bars	Shape of bars (not to scale) (Dimensions are in millimetres)	Dia of Bars (mm)	Spacing (mm)	Nos. of Bars
SLAB PER SPAN					
1	a1		20	150	44
2	a2		12	200	28
3	a3		10	-	2
4	a4		10	250	26
5	a5		10	250	22
CRASH BARRIER					
1	x1		12	120	46X2
2	x2		16	120	46X2
3	x3		10	-	12X2






 
 


Prepared by :-

WAPCOS LTD.



Project Title :-	NORTH KOEL RESERVOIR PROJECT, BIHAR AND JHARKHAND		
Drawing Title :-	REINFORCEMENT DETAILS OF SLAB FOR FALL CUM BRG. AT KM. 6.280 OF HETAMPUR DY. (OFFTAKE FROM RD - 73+100 KM. (L), NORTH KOEL RMC)		
Drawing No. :-	WAP/ INFRA/ NORTHKOEL/ BC/ R-24/ FALL		2 of 2
Drawn by:-	Checked by:-	Approved by:-	

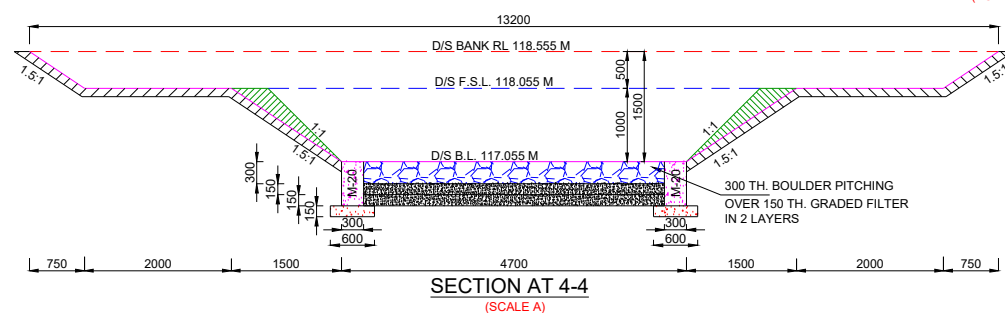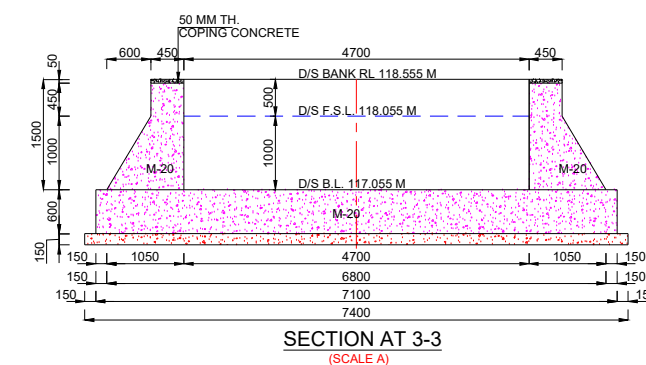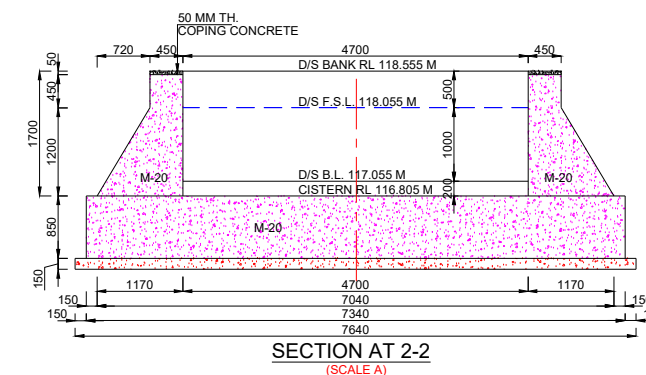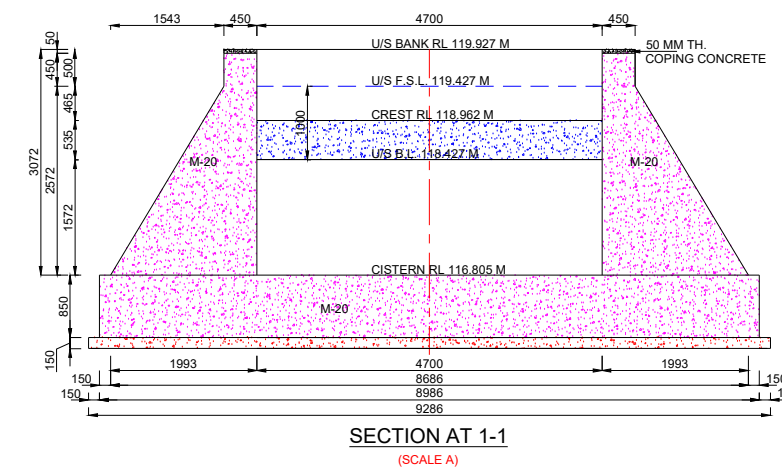 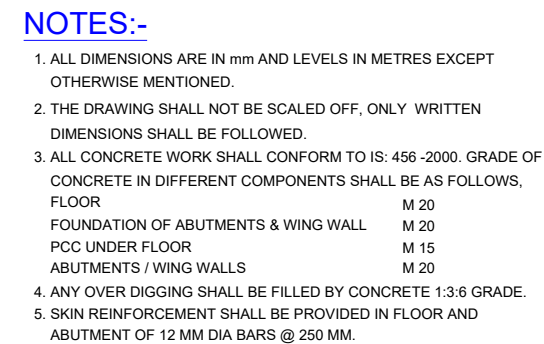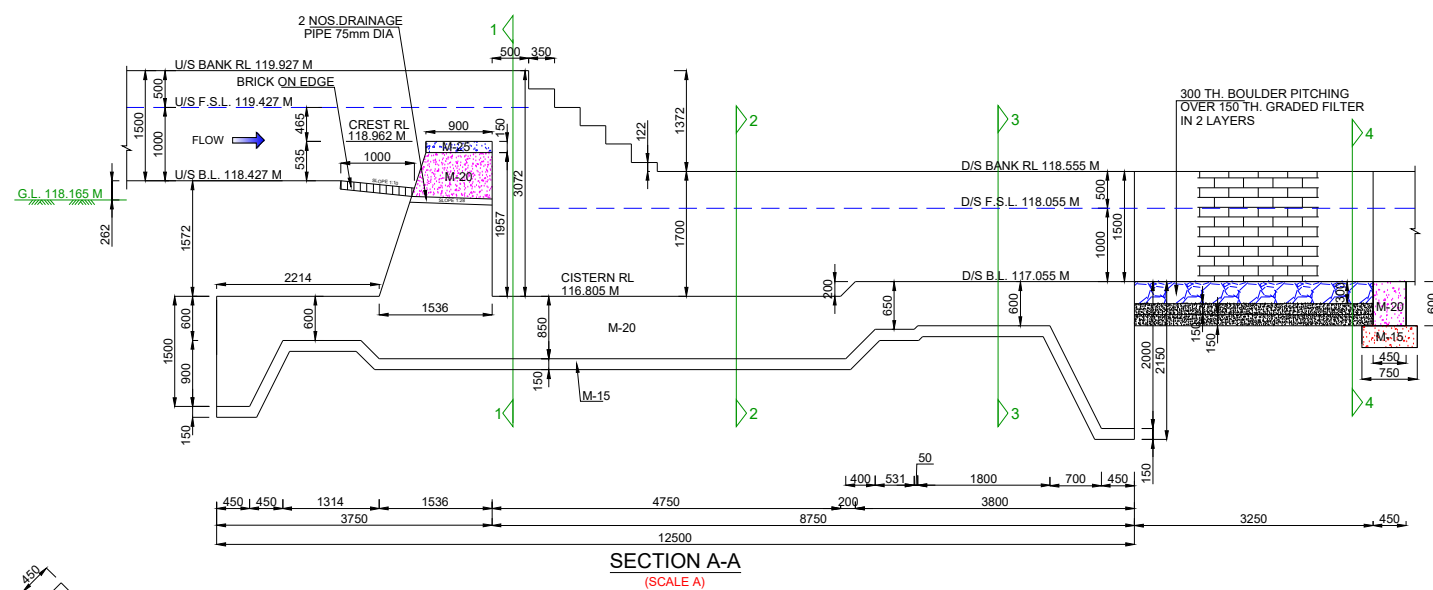






1 of 1






1. ALL DIMENSIONS ARE IN mm AND LEVELS IN METRES EXCEPT OTHERWISE MENTIONED.
2. THE DRAWING SHALL NOT BE SCALED OFF, ONLY WRITTEN DIMENSIONS SHALL BE FOLLOWED.
3. ALL CONCRETE WORK SHALL CONFORM TO IS: 456-2000. GRADE OF CONCRETE IN DIFFERENT COMPONENTS SHALL BE AS FOLLOWS,

FLOOR	M 20
FOUNDATION OF ABUTMENTS & WING WALL	M 20
PCC UNDER FLOOR	M 15
ABUTMENTS / WING WALLS	M 20
4. ANY OVER DIGGING SHALL BE FILLED BY CONCRETE 1:3:6 GRADE.
5. SKIN REINFORCEMENT SHALL BE PROVIDED IN FLOOR AND ABUTMENT OF 12 MM DIA BARS @ 250 MM.

	U/S	D/S	UNIT
FULL SUPPLY DISCHARGE	2.270	2.270	CUME
VERTICAL DROP	0.610	0.610	METR
FULL SUPPLY DEPTH	1.000	1.000	METR
BED WIDTH	4.150	4.150	METR
BED SLOPE	1 : 4700	1 : 4700	

     

1 of 1

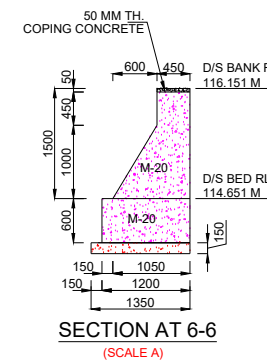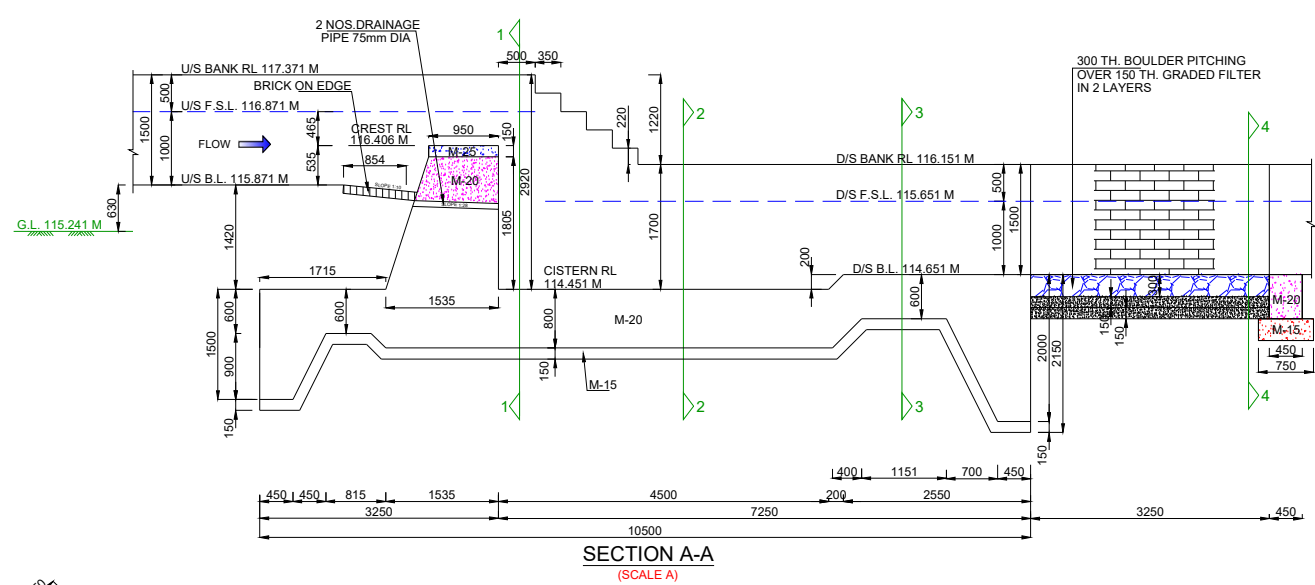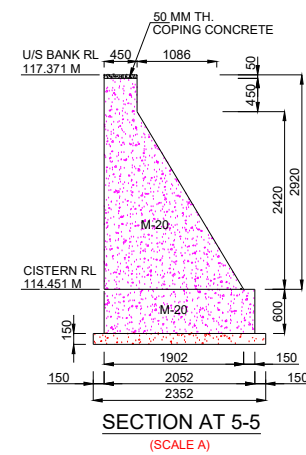








NOTES:-

1. ALL DIMENSIONS ARE IN mm AND LEVELS IN METRES EXCEPT OTHERWISE MENTIONED.
2. THE DRAWING SHALL NOT BE SCALED OFF, ONLY WRITTEN DIMENSIONS SHALL BE FOLLOWED.
3. ALL CONCRETE WORK SHALL CONFORM TO IS: 456-2000. GRADE OF CONCRETE IN DIFFERENT COMPONENTS SHALL BE AS FOLLOWS,

COMPONENT	GRADE
FLOOR	M 20
FOUNDATION OF ABUTMENTS & WING WALL	M 20
PCC UNDER FLOOR	M 15
ABUTMENTS / WING WALLS	M 20
4. ANY OVER DIGGING SHALL BE FILLED BY CONCRETE 1:3:6 GRADE.
5. SKIN REINFORCEMENT SHALL BE PROVIDED IN FLOOR AND ABUTMENT OF 12 MM DIA BARS @ 250 MM.

HYDRAULIC:- DATA

	U/S	D/S	UNIT
FULL SUPPLY DISCHARGE	2.270	2.270	CUMEC
VERTICAL DROP	1.220	1.220	METRE
FULL SUPPLY DEPTH	1.000	1.000	METRE
BED WIDTH	4.150	4.150	METRE
BED SLOPE	1 : 4700	1 : 4700	

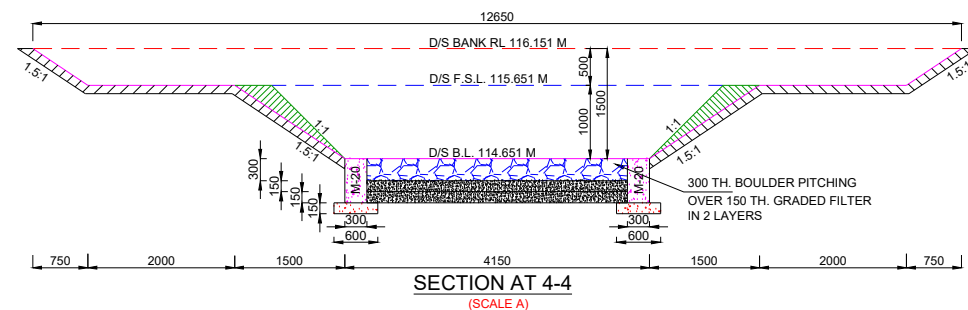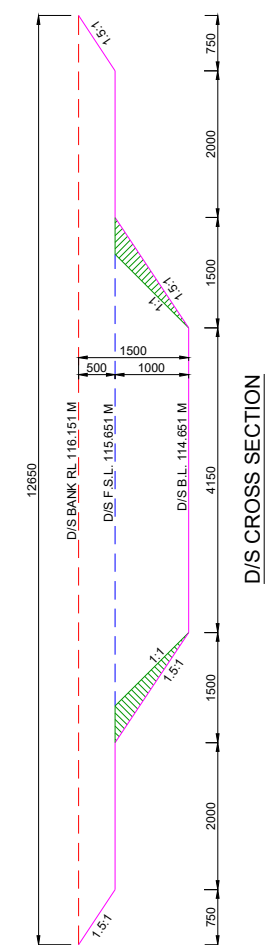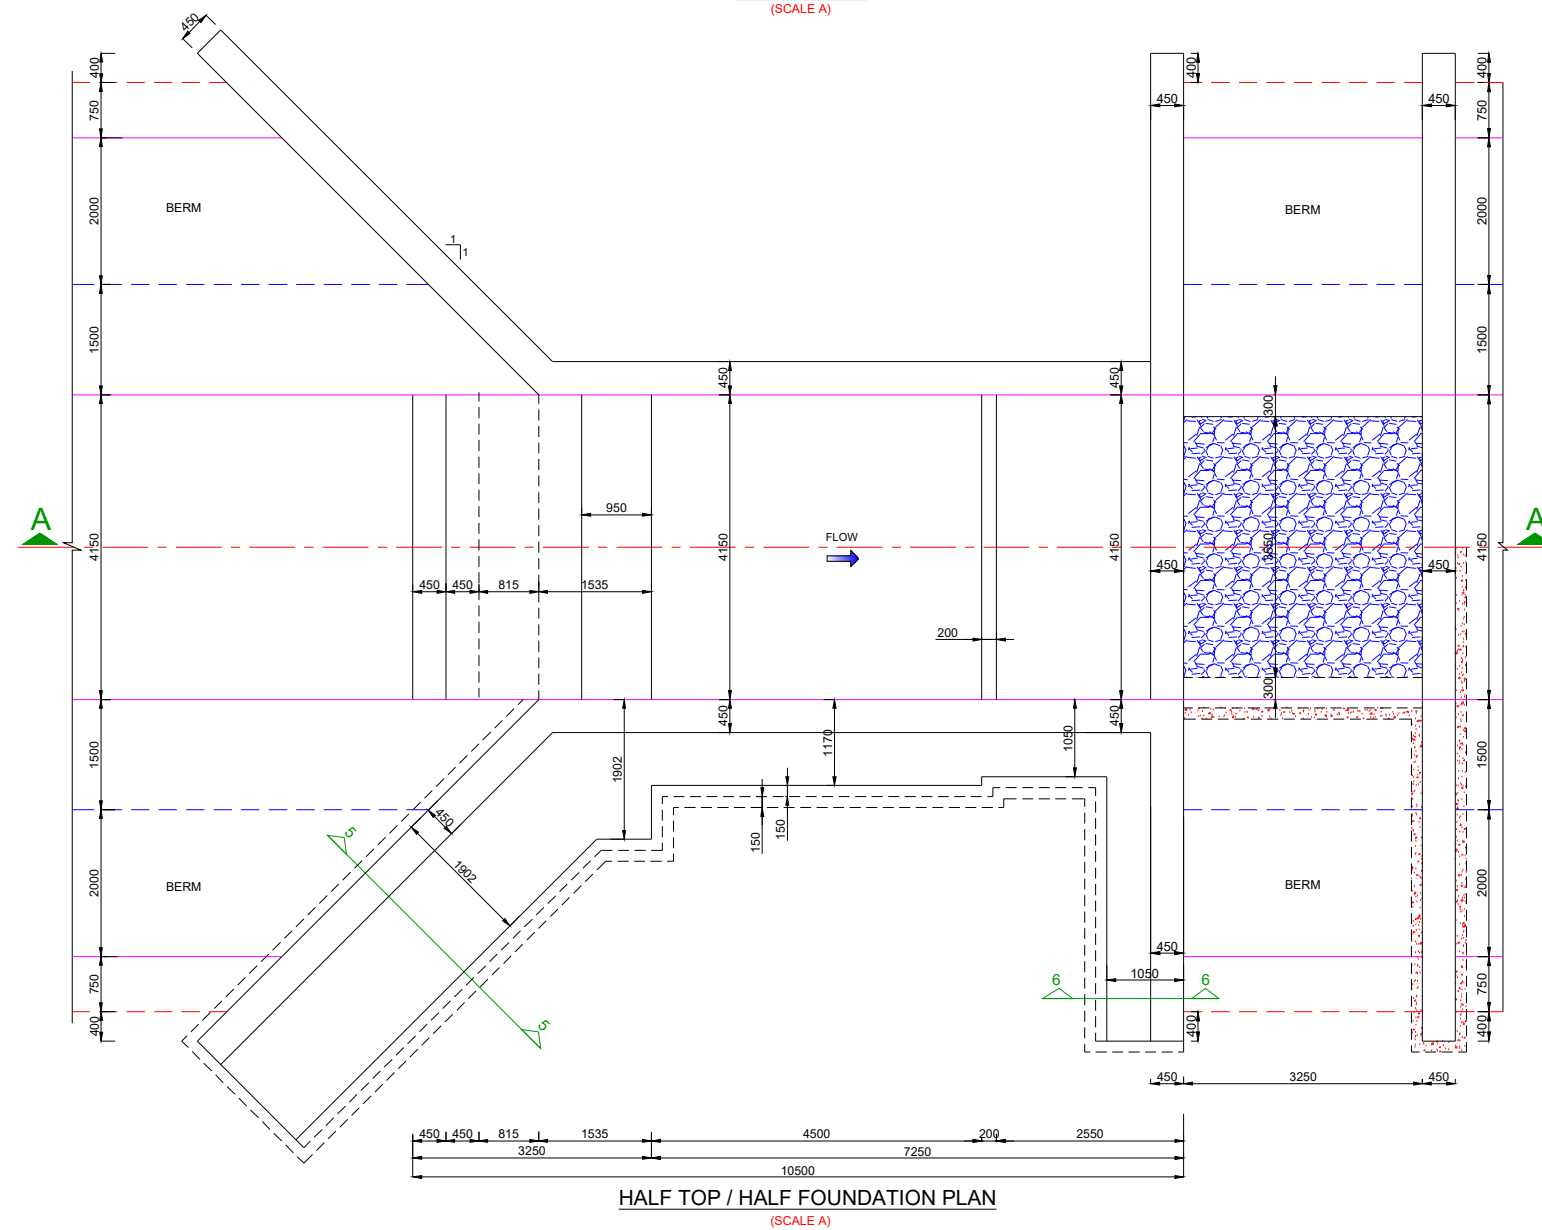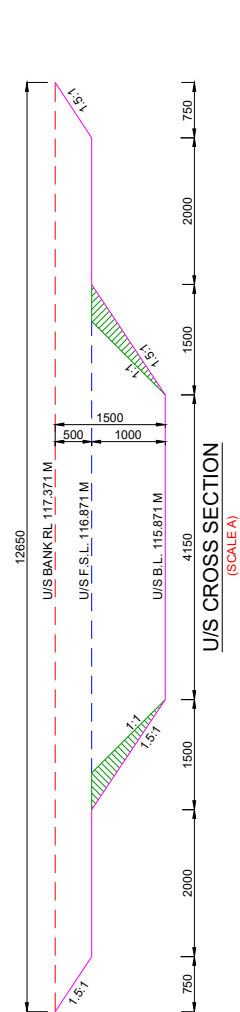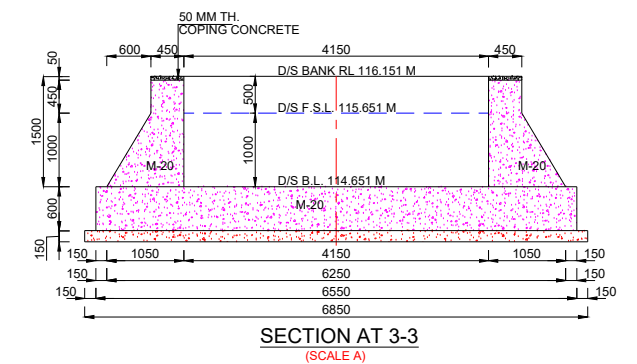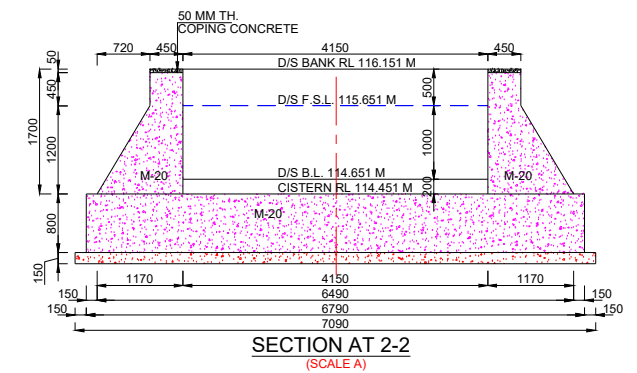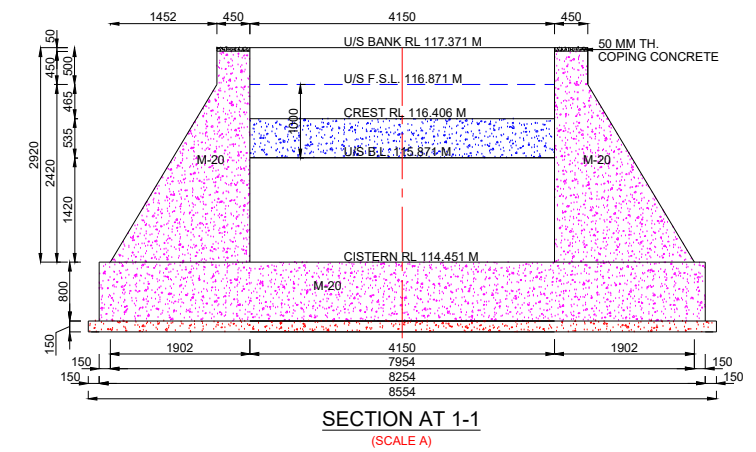

Prepared by :-

WAPCOS LTD.



Project Title :-

NORTH KOEL RESERVOIR PROJECT, BIHAR AND JHARKHAND




Drawing Title :-

SHARDA TYPE 1.220 M HT. FALL AT KM. 9.170 OF HETAMPUR DY. (OFFTAKE FROM RD - 73+100 KM. (L), NORTH KOEL RMC)

Drawing No. :-

WAP/ INFRA/ NORTHKOEL/ BC/ R-24/ FALL

1 of 1

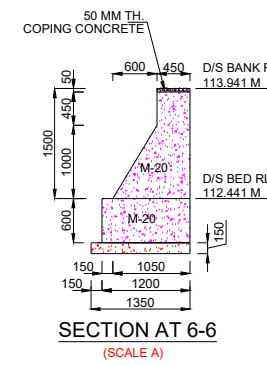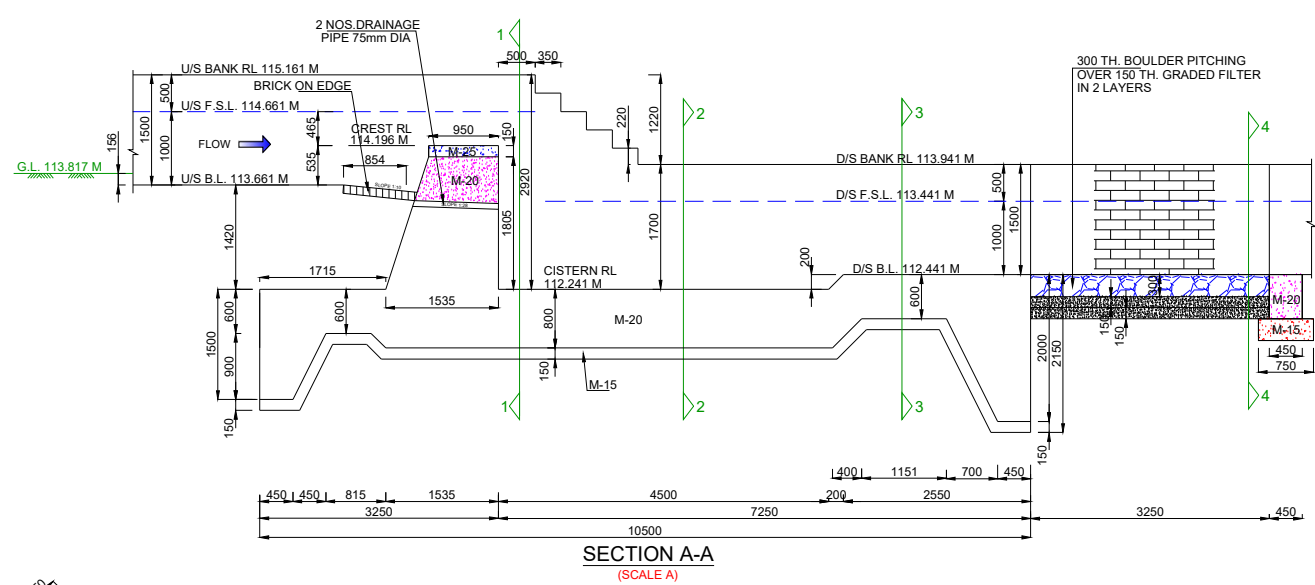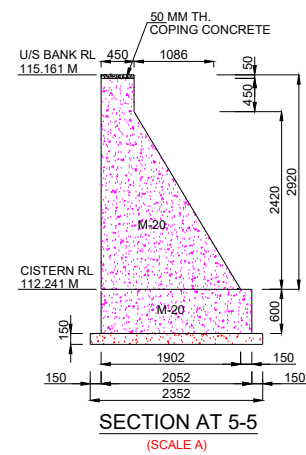









NOTES:-

1. ALL DIMENSIONS ARE IN mm AND LEVELS IN METRES EXCEPT OTHERWISE MENTIONED.
2. THE DRAWING SHALL NOT BE SCALED OFF, ONLY WRITTEN DIMENSIONS SHALL BE FOLLOWED.
3. ALL CONCRETE WORK SHALL CONFORM TO IS: 456-2000. GRADE OF CONCRETE IN DIFFERENT COMPONENTS SHALL BE AS FOLLOWS,

COMPONENT	GRADE
FLOOR	M 20
FOUNDATION OF ABUTMENTS & WING WALL	M 20
PCC UNDER FLOOR	M 15
ABUTMENTS / WING WALLS	M 20
4. ANY OVER DIGGING SHALL BE FILLED BY CONCRETE 1:3:6 GRADE.
5. SKIN REINFORCEMENT SHALL BE PROVIDED IN FLOOR AND ABUTMENT OF 12 MM DIA BARS @ 250 MM.

HYDRAULIC:- DATA

	U/S	D/S	UNIT
FULL SUPPLY DISCHARGE	2.270	2.270	CUMEC
VERTICAL DROP	1.220	1.220	METRE
FULL SUPPLY DEPTH	1.000	1.000	METRE
BED WIDTH	4.150	4.150	METRE
BED SLOPE	1 : 4700	1 : 4700	

 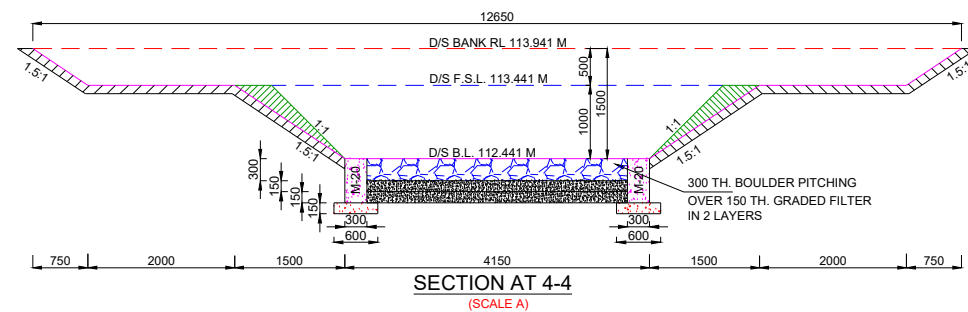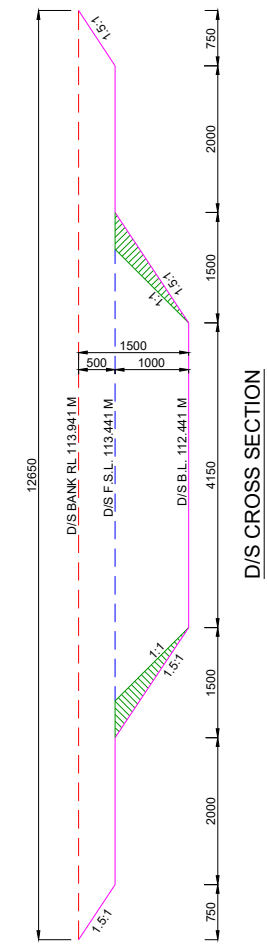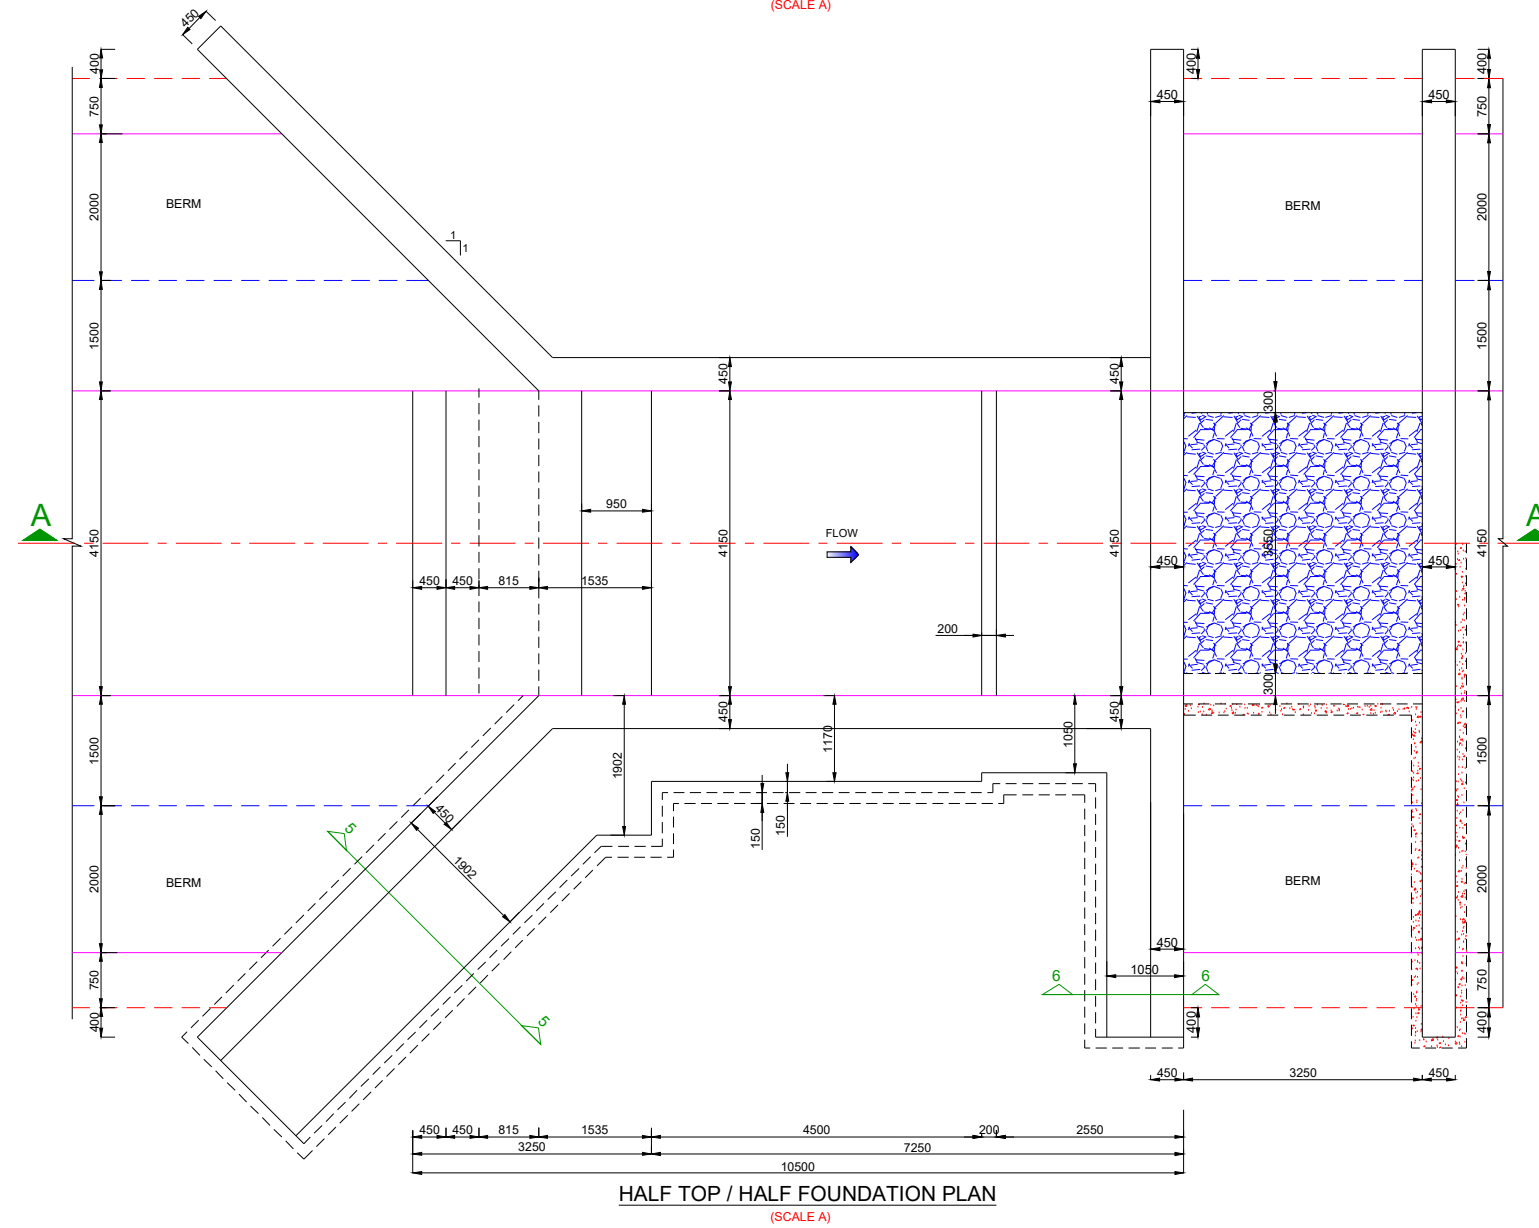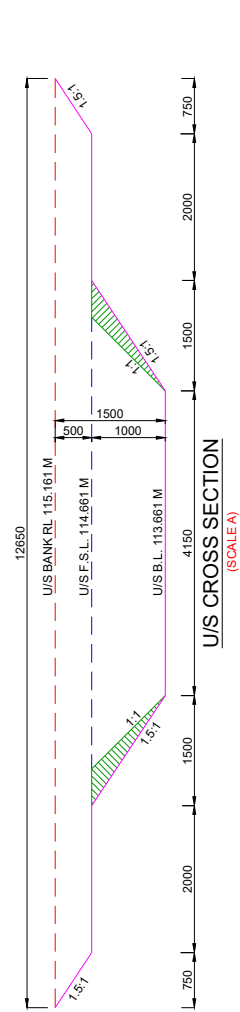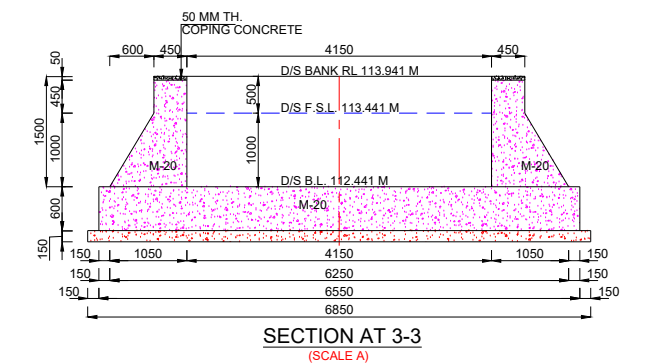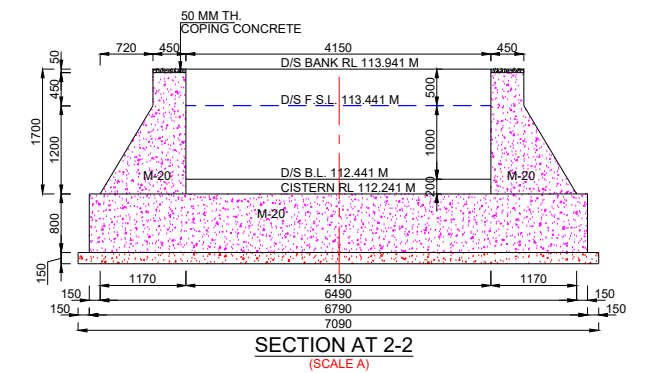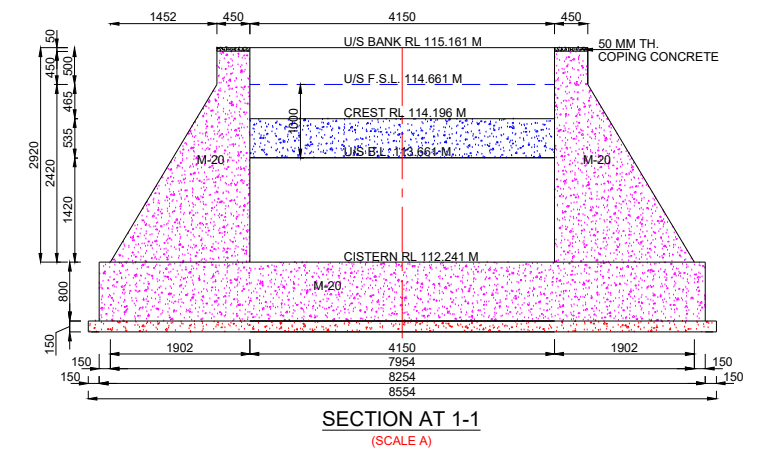

Prepared by :-

WAPCOS LTD.



Project Title :-

NORTH KOEL RESERVOIR PROJECT, BIHAR AND JHARKHAND


Drawing Title :-

SHARDA TYPE 1.220 M HT. FALL AT KM. 9.520 OF HETAMPUR DY. (OFFTAKE FROM RD - 73+100 KM. (L), NORTH KOEL RMC)


Drawing No. :-

WAP/ INFRA/ NORTHKOEL/ BC/ R-24/ FALL


1 of 1

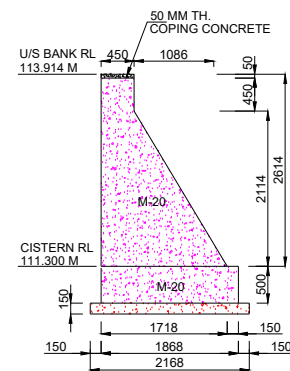

SECTION AT 5-5
(SCALE A)

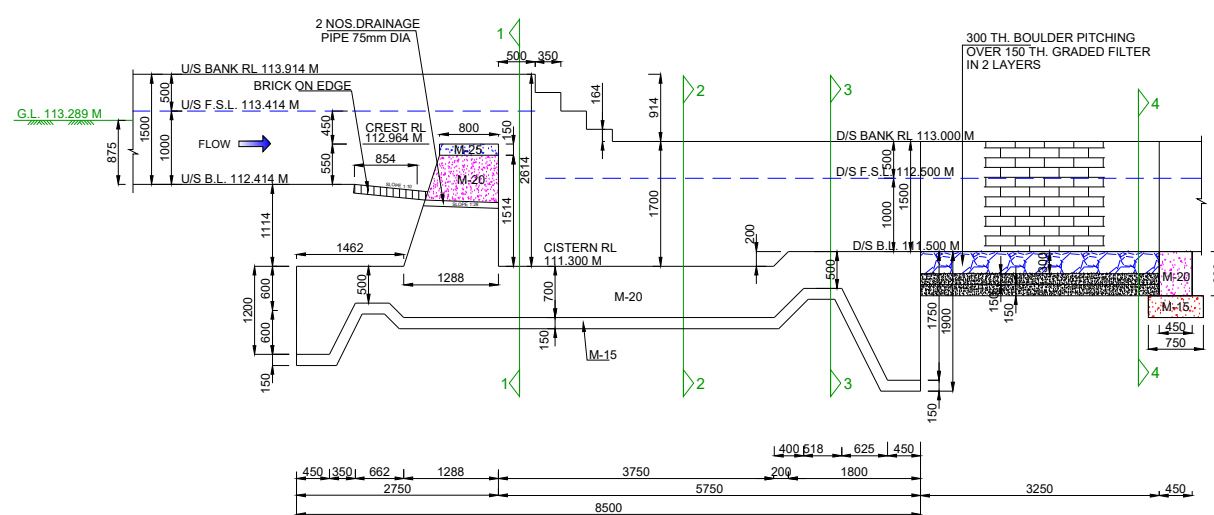

SECTION A-A
(SCALE A)

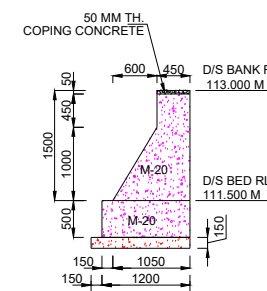

SECTION AT 6-6
(SCALE A)


NOTES:-

1. ALL DIMENSIONS ARE IN mm AND LEVELS IN METRES EXCEPT OTHERWISE MENTIONED.
2. THE DRAWING SHALL NOT BE SCALED OFF, ONLY WRITTEN DIMENSIONS SHALL BE FOLLOWED.
3. ALL CONCRETE WORK SHALL CONFORM TO IS: 456-2000. GRADE OF CONCRETE IN DIFFERENT COMPONENTS SHALL BE AS FOLLOWS,


COMPONENT	GRADE
FLOOR	M 20
FOUNDATION OF ABUTMENTS & WING WALL	M 20
PCC UNDER FLOOR	M 15
ABUTMENTS / WING WALLS	M 20
4. ANY OVER DIGGING SHALL BE FILLED BY CONCRETE 1:3:6 GRADE.
5. SKIN REINFORCEMENT SHALL BE PROVIDED IN FLOOR AND ABUTMENT OF 12 MM DIA BARS @ 250 MM.

HYDRAULIC:- DATA


	U/S	D/S	UNIT
FULL SUPPLY DISCHARGE	2.270	2.270	CUMEC
VERTICAL DROP	0.914	0.914	METRE
FULL SUPPLY DEPTH	1.000	1.000	METRE
BED WIDTH	4.150	4.150	METRE
BED SLOPE	1 : 4700	1 : 4700	

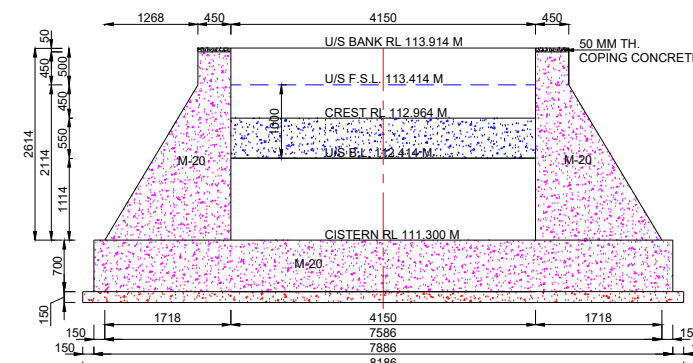


SECTION AT 1-1
(SCALE A)

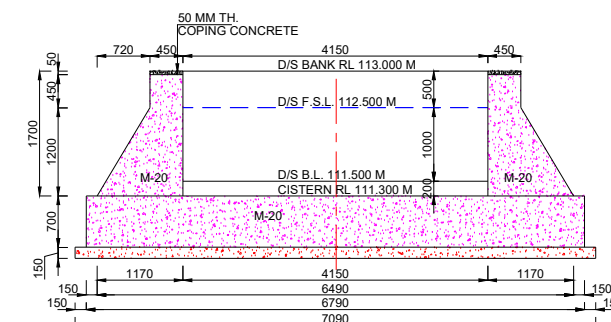


SECTION AT 2-2
(SCALE A)

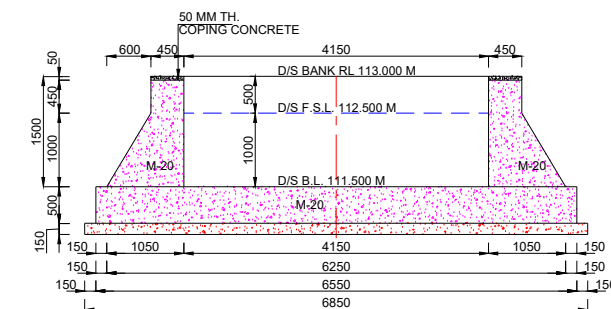


SECTION AT 3-3
(SCALE A)

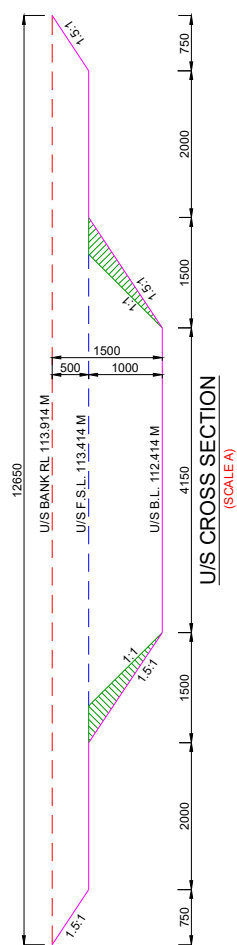


U/S CROSS SECTION
(SCALE A)

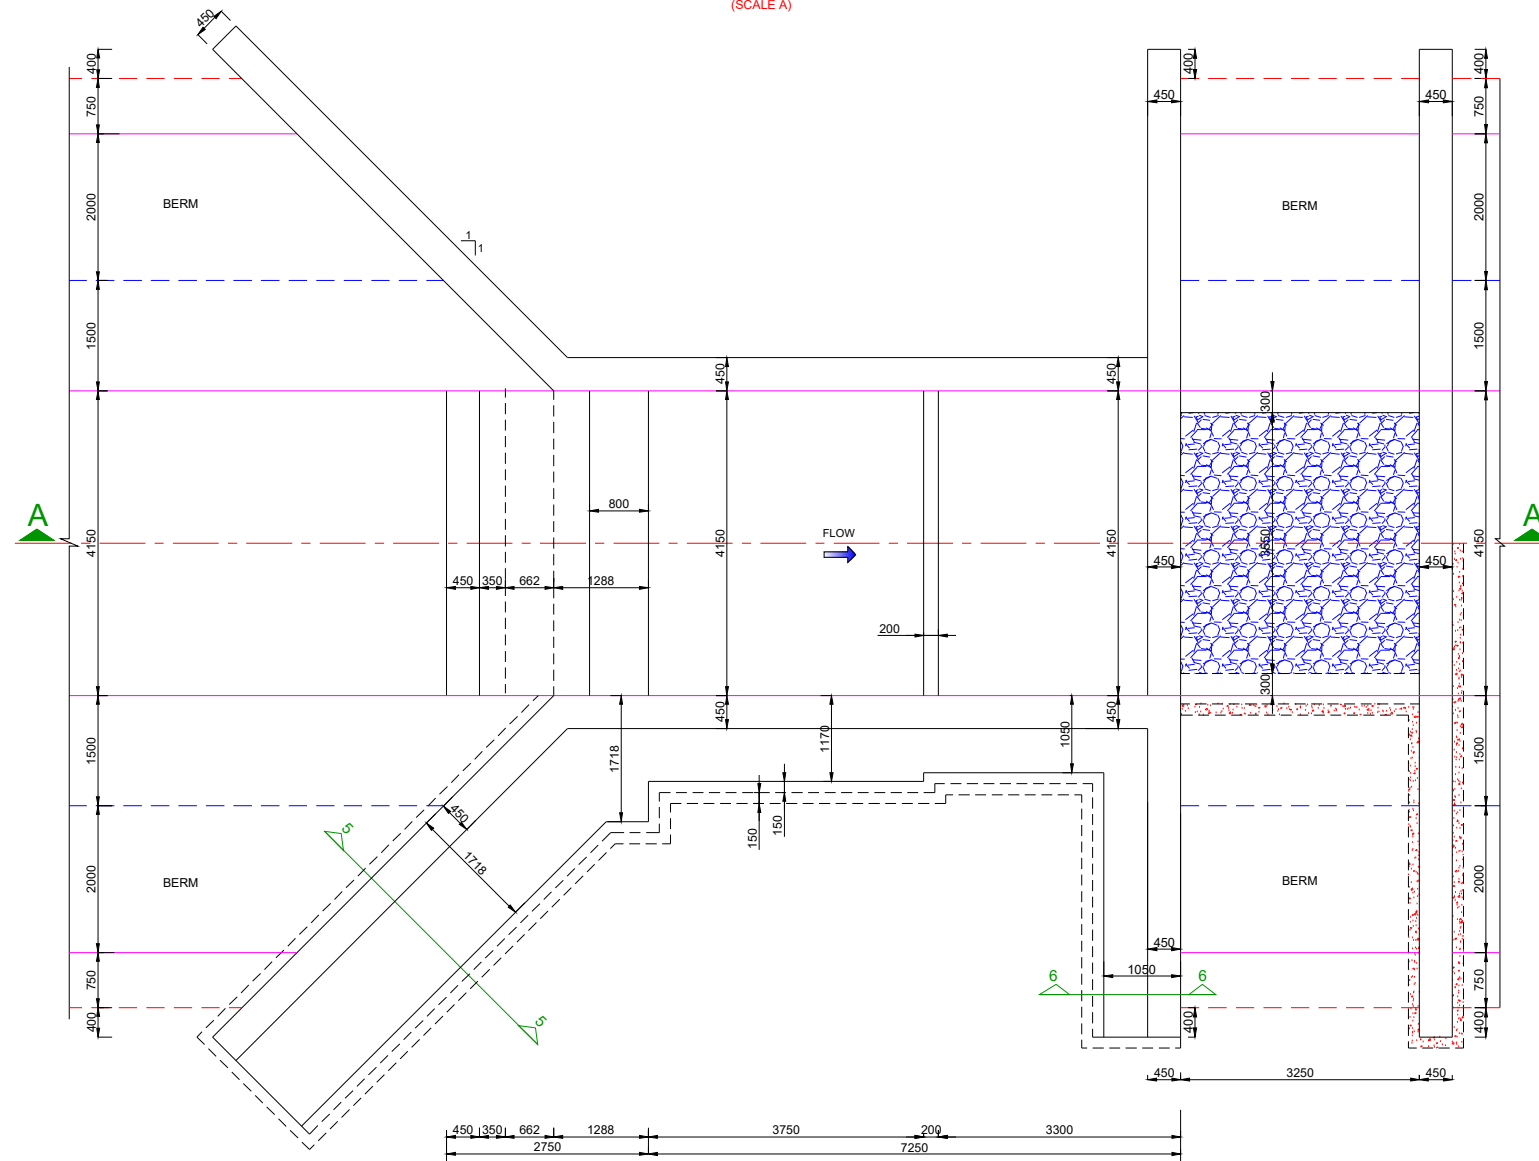

HALF TOP / HALF FOUNDATION PLAN
(SCALE A)

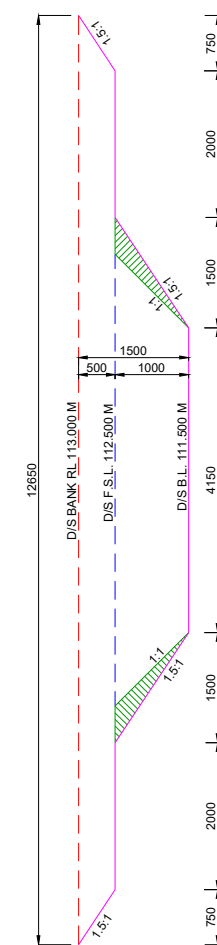

D/S CROSS SECTION
(SCALE A)

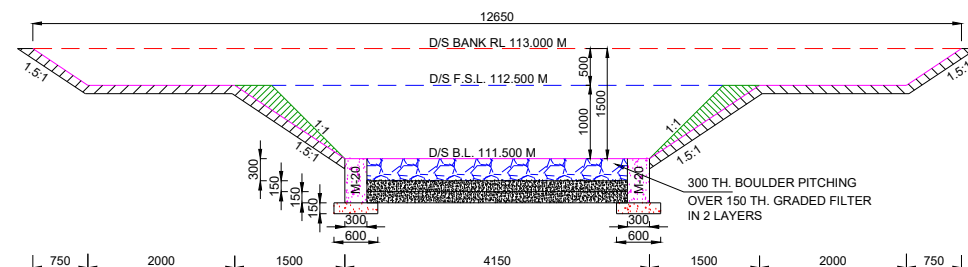


SECTION AT 4-4
(SCALE A)




Prepared by :-

WAPCOS LTD.



Project Title :-	NORTH KOEL RESERVOIR PROJECT, BIHAR AND JHARKHAND	
Drawing Title :-	SHARDA TYPE 0.914 M HT. FALL AT KM. 9.650 OF HETAMPUR DY. (OFFTAKE FROM RD - 73+100 KM. (L), NORTH KOEL RMC)	
Drawing No. :-	WAP/ INFRA/ NORTHKOEL/ BC/ R-24/ FALL	1 of 1

 

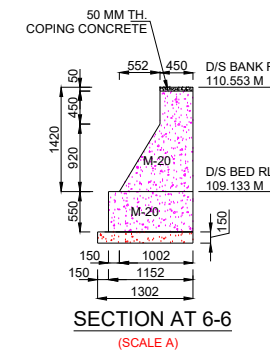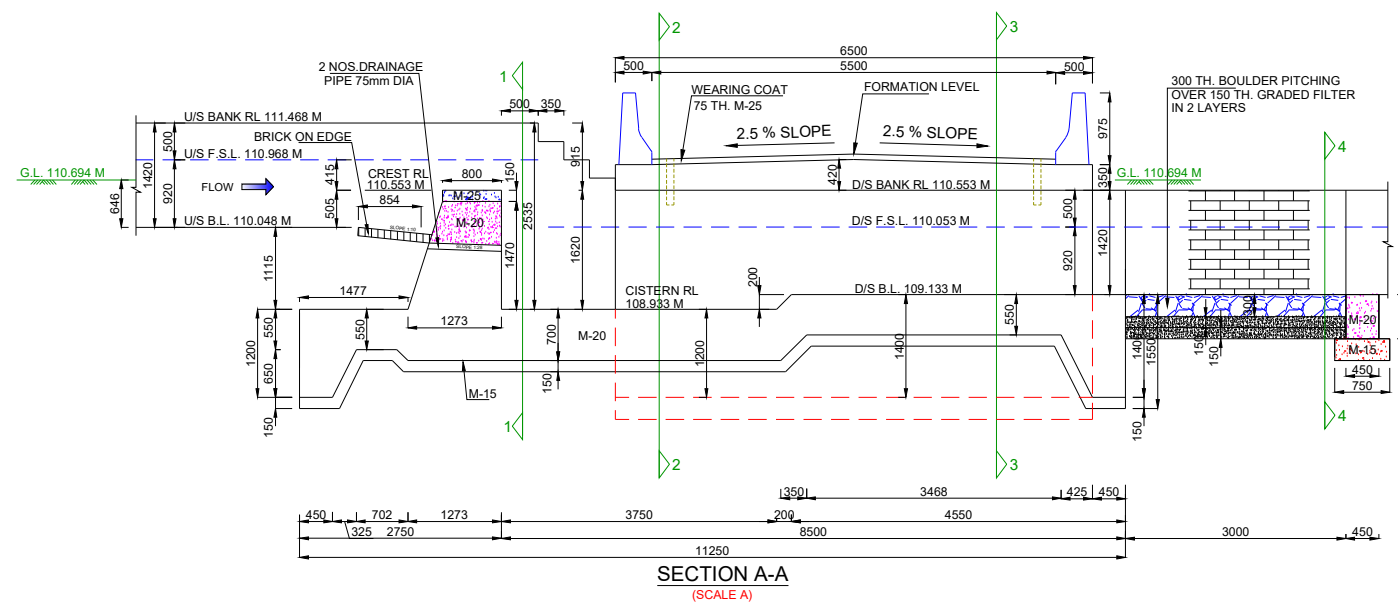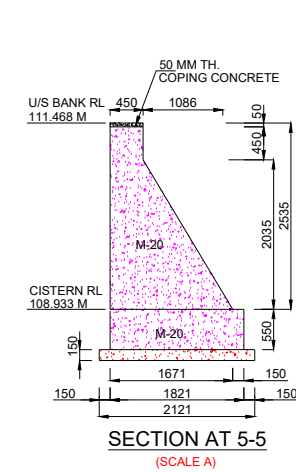







- NOTES:-

1. ALL DIMENSIONS ARE IN mm AND LEVELS IN METRES EXCEPT OTHERWISE MENTIONED.
2. THE DRAWING SHALL NOT BE SCALED OFF, ONLY WRITTEN DIMENSIONS SHALL BE FOLLOWED.
3. ALL CONCRETE WORK SHALL CONFORM TO IS: 456 -2000. GRADE OF CONCRETE IN DIFFERENT COMPONENTS SHALL BE AS FOLLOWS,

PCC UNDER FLOOR	M 15
FOUNDATION OF ABUTMENTS & WING WALL	M 20
FLOOR	M 20
ABUTMENTS / WING WALLS	M 20
SLAB & DIRT WALL	M 25
4. ANY OVER DIGGING SHALL BE FILLED BY CONCRETE 1:3:6 GRADE.
5. SKIN REINFORCEMENT SHALL BE PROVIDED IN FLOOR AND ABUTMENT OF 12 MM DIA BARS @ 250 MM.

HYDRAULIC:- DATA

	U/S	D/S	UNIT
FULL SUPPLY DISCHARGE	1.610	1.610	CUMEC
VERTICAL DROP	0.915	0.915	METRE
FULL SUPPLY DEPTH	0.920	0.920	METRE
BED WIDTH	3.400	3.400	METRE
BED SLOPE	1 : 4700	1 : 4700	

 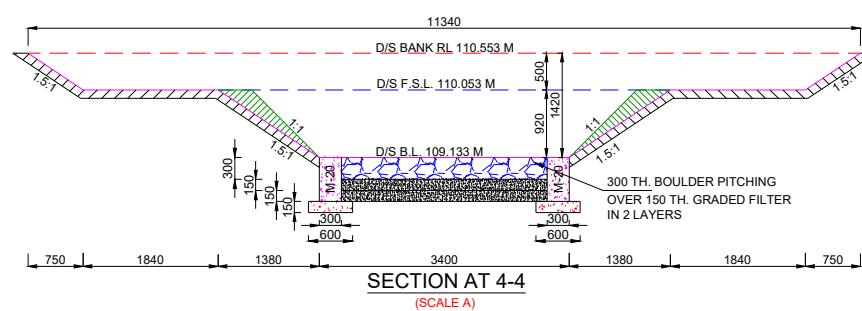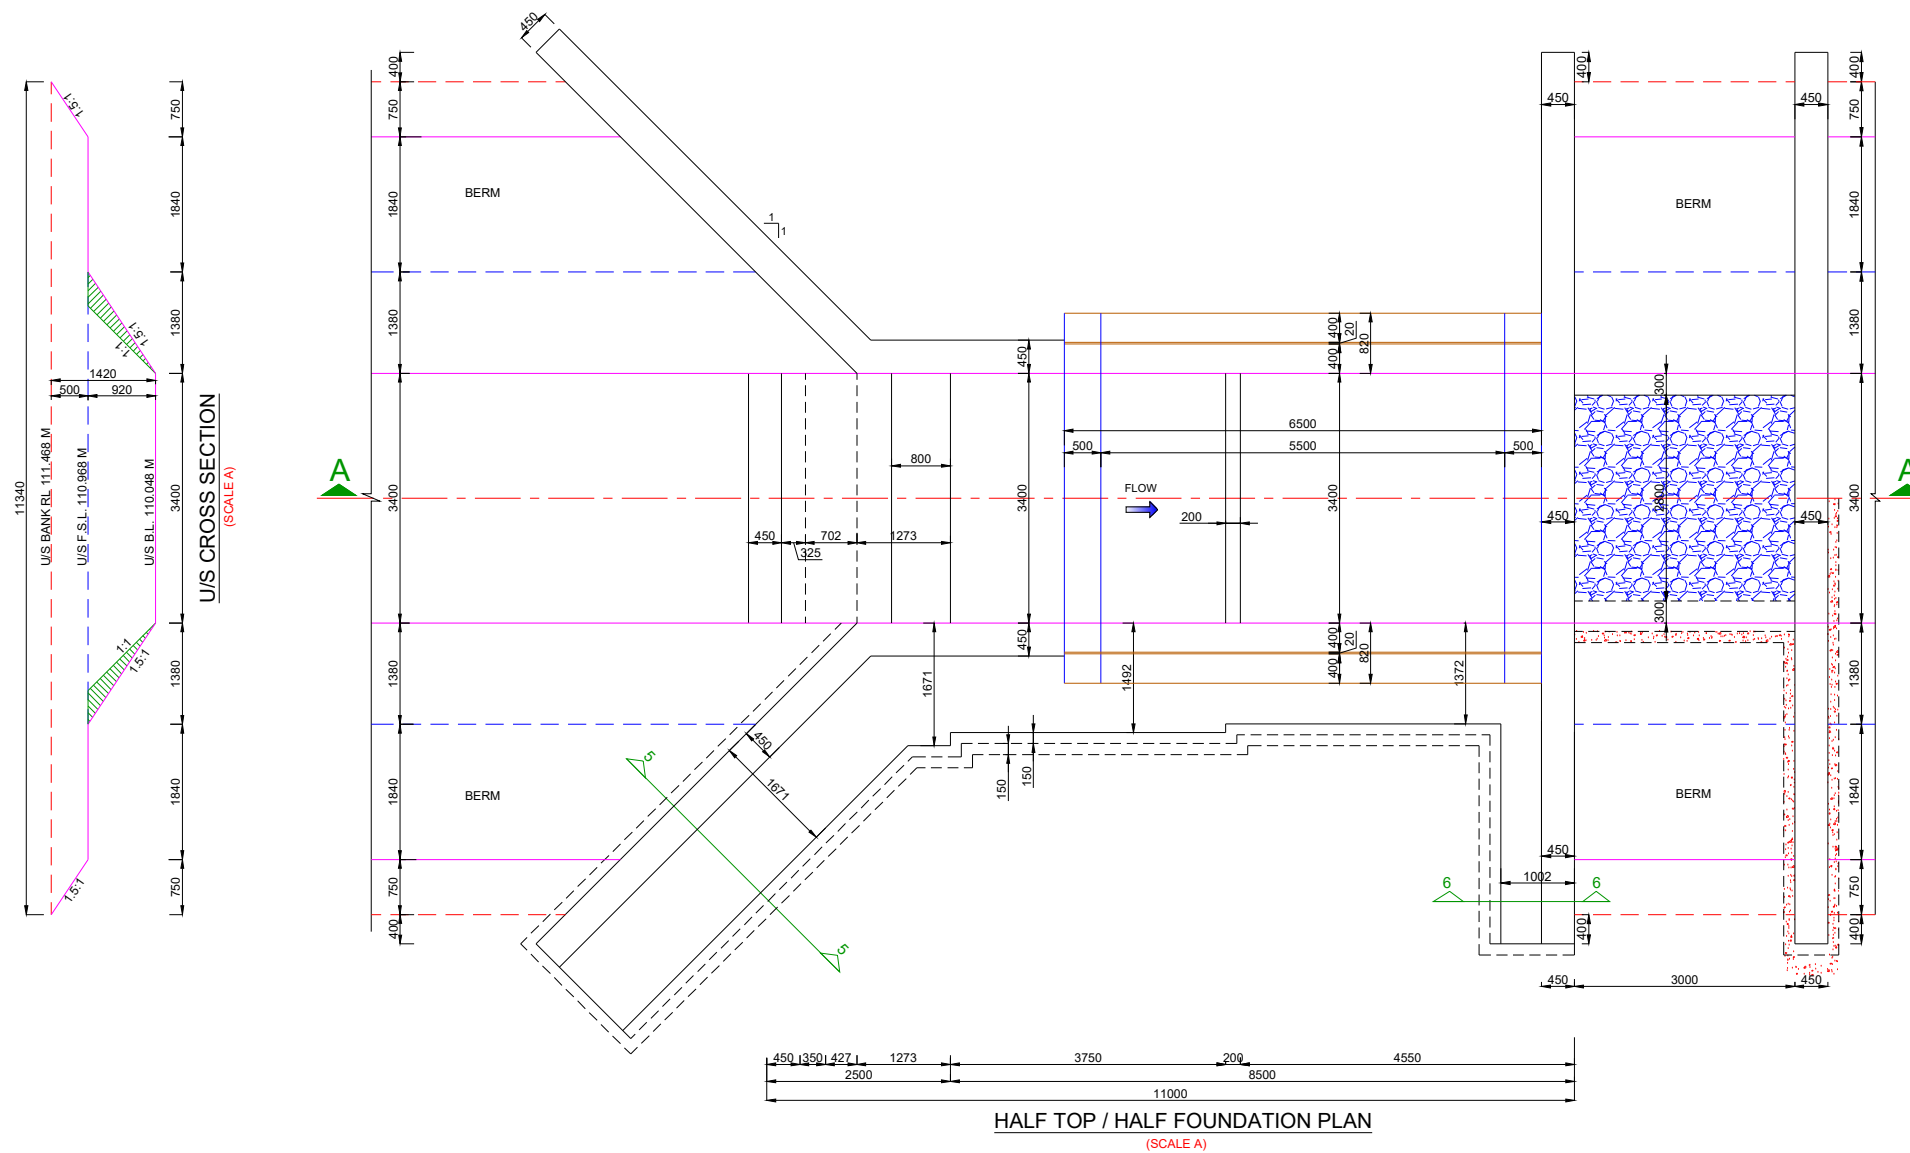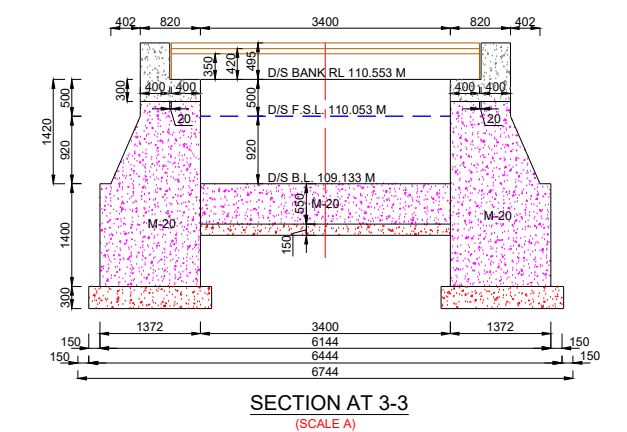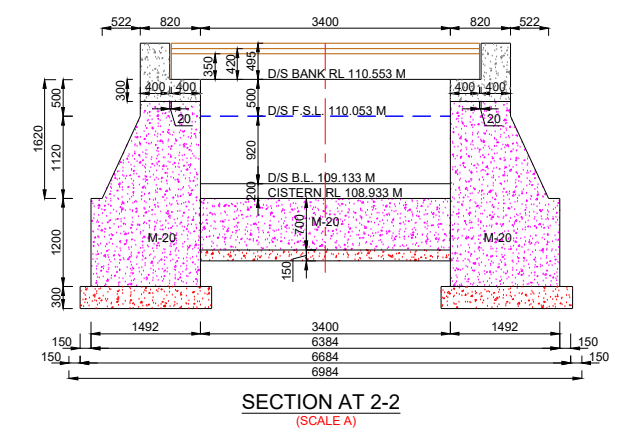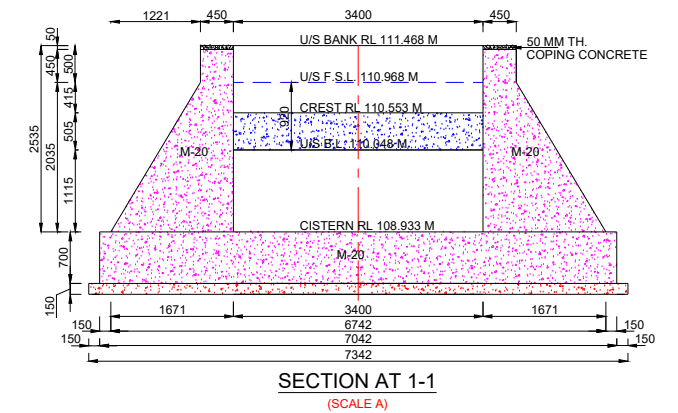

Prepared by :-

WAPCOS LTD.





Project Title :-	NORTH KOEL RESERVOIR PROJECT, BIHAR AND JHARKHAND
------------------	---

Drawing Title :-	SHARDA TYPE 0.915 M HT. FALL AT KM. 11.460 OF HETAMPUR DY. (OFFTAKE FROM RD - 73+100 KM. (L), NORTH KOEL RMC)
------------------	--

Drawing No. :- WAP/ INFRA/ NORTHKOEL/ BC/ R-24/ FALL

1 of 1

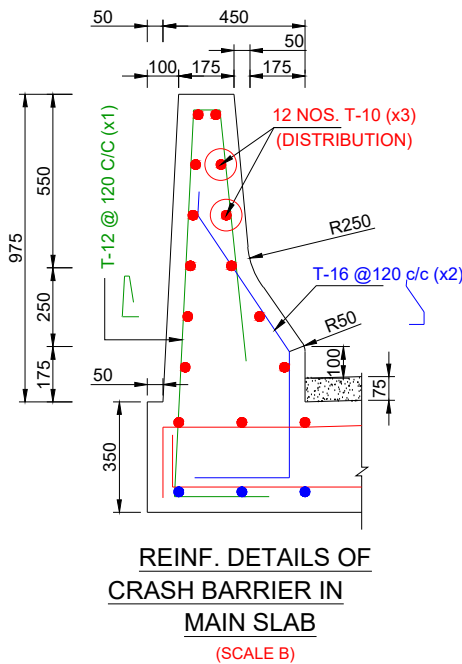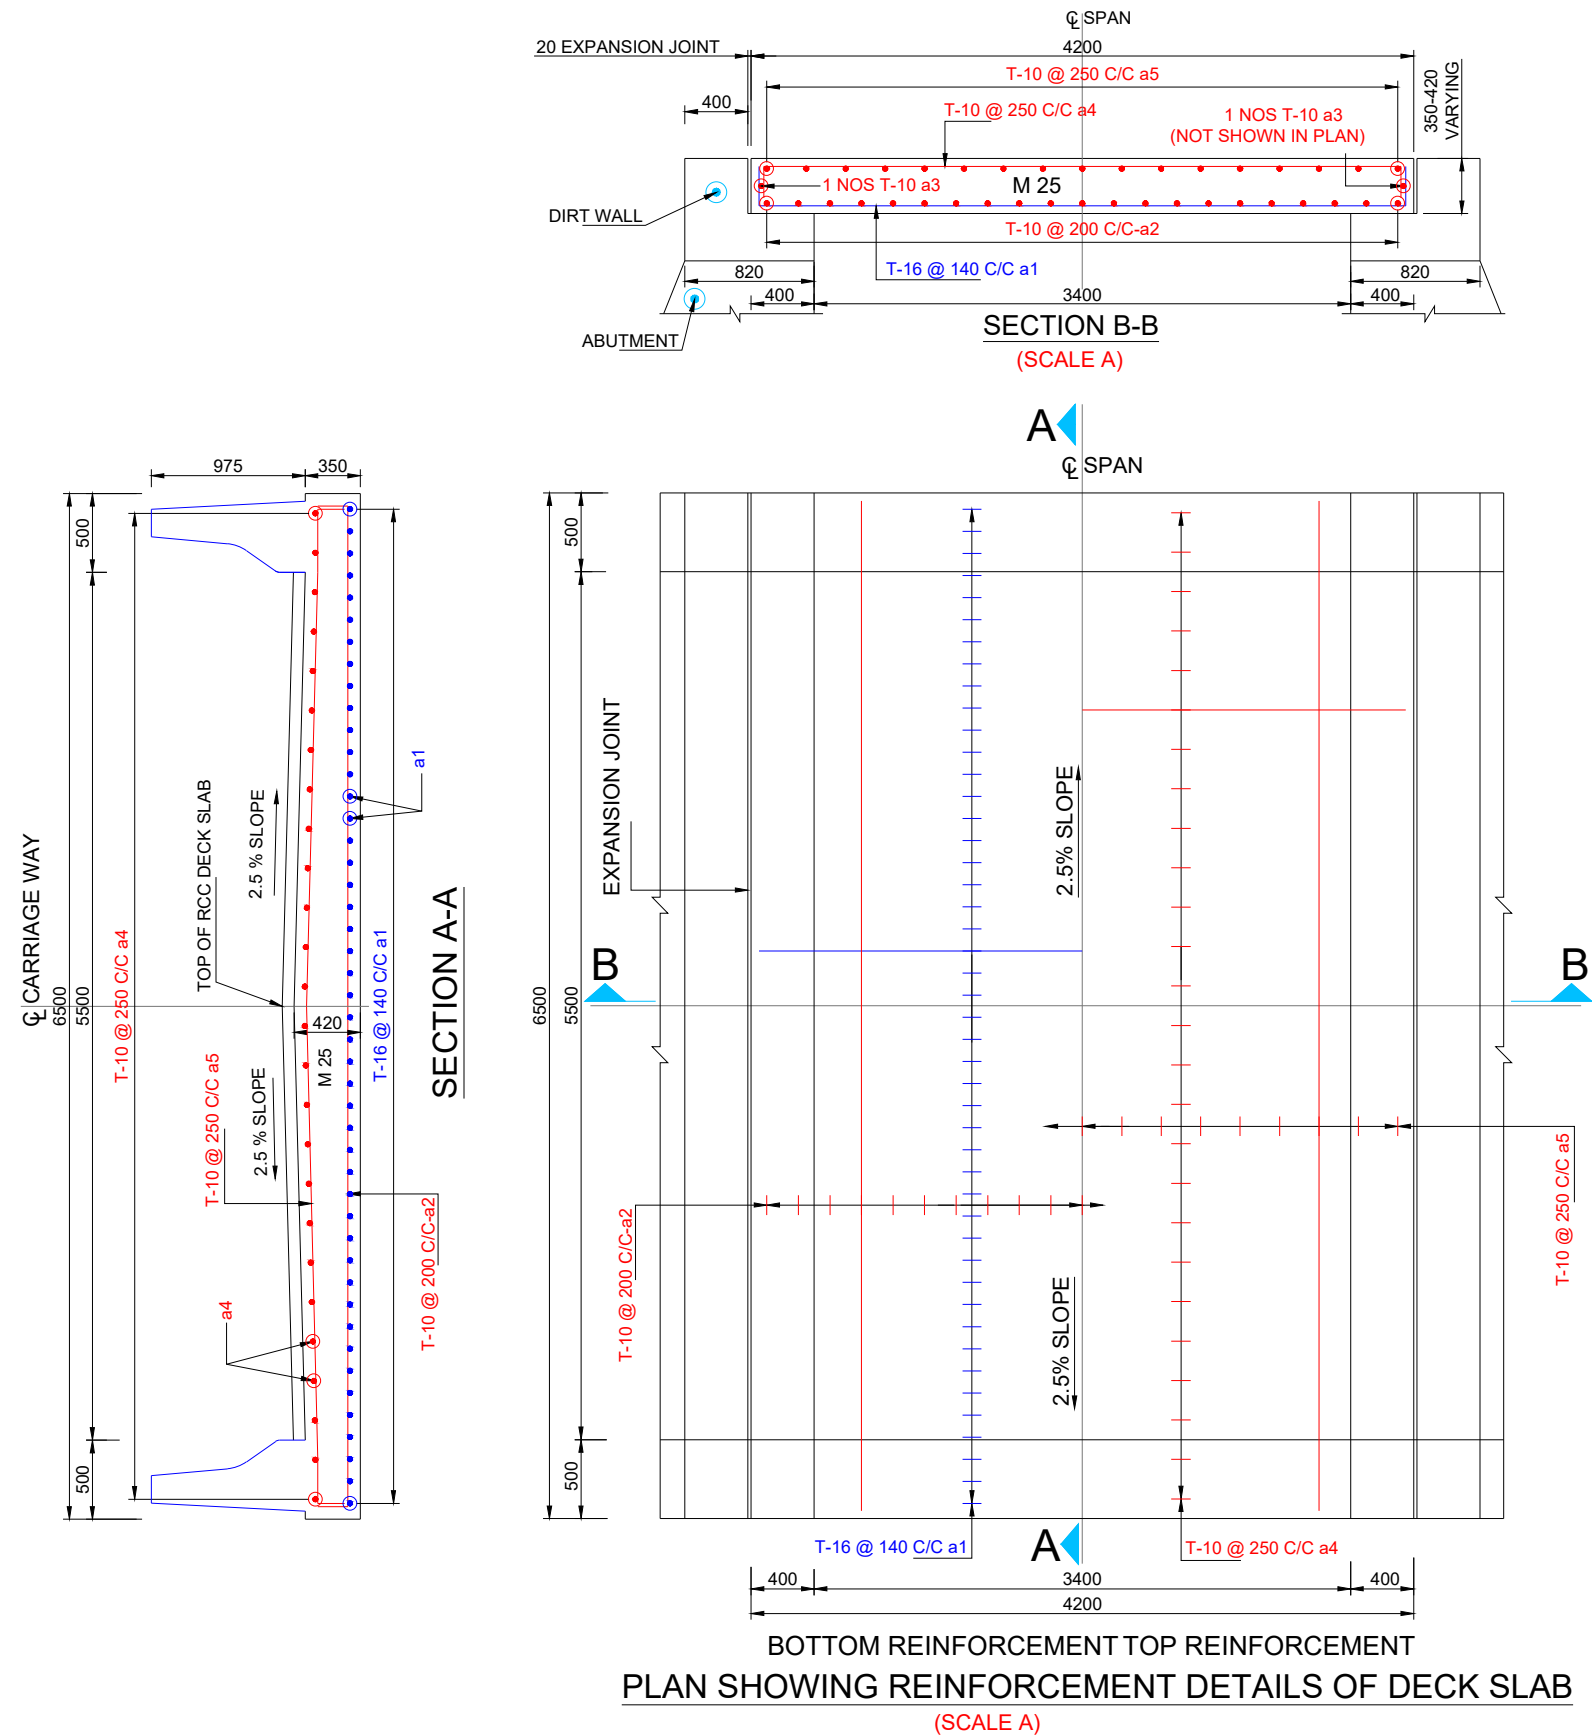

BAR BENDING SCHEDULE

S. No.	Type of bars	Shape of bars (not to scale (Dimensions are in millimetres))	Dia of Bars (mm)	Spacing (mm)	Nos. of Bars
SLAB PER SPAN					
1	a1		16	140	47
2	a2		10	200	21
3	a3		10	-	2
4	a4		10	250	27
5	a5		10	250	17
CRASH BARRIER					
1	x1		12	120	35X2
2	x2		16	120	35X2
3	x3		10	-	10X2

NOTES:-

- ALL DIMENSIONS ARE IN mm AND LEVELS IN METRES EXCEPT OTHERWISE MENTIONED.
- THE DRAWING SHALL NOT BE SCALED OFF ONLY WRITTEN DIMENSIONS SHALL BE FOLLOWED.
- ALL CONCRETE WORK SHALL CONFORM TO IS:456 - 2000. GRADE OF CONCRETE IN DIFFERENT COMPONENTS SHALL BE AS FOLLOWS, BRIDGE SLAB & PARAPET M-25
- ALL REINFORCEMENT BARS SHALL BE OF HIGH YIELD STRENGTH DEFORMED BARS (Fe 500) COMFORMING I.S. 1786.
- MIN. CLEAR COVER TO ANY REINF. INCLUDING STIRRUPS SHALL BE 40 MM OR UNLESS OTHERWISE SPECIFIED.
- THE COVER INDICATED IN THIS DRAWINGS IS CLEAR COVER TO MAIN REINFORCEMENT BARS NEAREST TO THE CONCRETE SURFACE INCLUDING STIRRUPS AND BINDERS UNLESS MENTIONED OTHERWISE.
- BENDING OF REINF. BARS SHALL CONFORM TO I.S. 2502.
- REINF. BARS SHALL BE CUT AND ADJUSTED TO ACCOMODATE DRAINAGE SPOUT.
- 75 MM THK. WEARING COAT IN M-25 CC SHALL BE PROVIDED.
- APPROACH SLAB & APPROACH SLAB SUPPORT SHALL BE DECIDED BY FIELD ENGINEERS ACCORDING TO THE SITE CONDITIONS.
- TARFELT BEARING SHALL BE PROVIDED UNDER SLAB AT SUPPORT.
- THE REINFORCEMENT OF CRASH BARRIER SHALL BE INCORPORATED BEFORE CASTING OF THE DECK SLAB.
- 8 MM DIA BAR @ 200 C/C IN BOTH DIRECTION SHALL BE PROVIDED IN WEARING COAT AT MIDDLE DEPTH.
- WHEN BARS OF TWO DIFFERENT DIAMETERS ARE TO BE SPLICED, THE LAP LENGTH SHALL BE CALCULATED ON THE BASIS OF DIAMETER OF SMALLER BAR.
- THE DEVELOPMENT LENGTH OF BARS ARE GIVEN BELOW:

DEVELOPMENT LENGTH FULLY STRESSED DEFORMED BARS (fy=500N/mm²) (IS 456 CLAUSE 26.2.1)							
TENSION BARS				COMPRESSION BARS			
GRADE OF CONCRETE				GRADE OF CONCRETE			
M15	M20	M25	M30	M15	M20	M25	M30
68.00	56.60	48.50	45.30	54.40	45.30	38.80	36.30
81.60	68.00	58.30	54.40	65.30	54.40	46.60	43.50
108.80	90.60	77.70	72.50	87.00	87.00	62.10	58.00
135.90	113.30	97.10	90.60	108.80	108.80	77.70	72.50
169.90	141.60	121.40	113.30	135.90	135.90	97.10	90.60
217.50	181.30	155.40	145.00	174.00	174.00	124.30	116.00
- THE DEVELOPMENT LENGTHS GIVEN ABOVE ARE FOR A STRESS OF 0.87 fy IN THE BAR
- THE DEVELOPMENT LENGTH INCLUDES ANCHORAGE VALUES OF HOOKS IN TENSION REINFORCEMENT.
- LAPPING OF REINFORCEMENT SHALL BE AVOIDED AS FAR IS POSSIBLE IN CASE LAPPING OF BARS BECOMES UNAVOIDABLE, MINIMUM LAP LENGTH OF REINFORCEMENT BARS SHALL BE CALCULATED AS FOLLOWS WITH MAXIMUM ALLOWABLE LAPPING (p) OF 50 % ONLY (IRC:112 - 2011) CLAUSE: 15.2.5.1)
LAP LENGTH = αl_{net}
WHERE, $\alpha 1 = 1.0$ for $p \leq 25\%$
 $\alpha 1 = 1.15$ for $25\% \leq p \leq 33\%$
 $\alpha 1 = 1.4$ for $33\% \leq p \leq 50\%$
- THE STRAIGHT LENGTH OF THE LAP SHOULD NOT BE LESS THAN 15Ø OR 200 MM (WHICH EVER IS MORE)
- THE LAP LENGTH MUST BE AT LEAST EQUAL TO DEVELOPMENT LENGTH IN NO CASE, THE LAP LENGTH SHOULD BE LESS THAN 30Ø FOR FLEXURAL AND DIRECT TENSION AND 24Ø FOR COMPRESSION.
- LAP SPLICES SHALL BE CONSIDERED AS STAGGERED IF THE C/C DISTANCE OF SPLICES IS NOT LESS THAN 1.3 TIMES THE LAP LENGTH CALCULATED.
- WHEN BARS OF TWO DIFFERENT DIAMETERS ARE TO BE SPLICED, THE LAP LENGTH SHALL BE CALCULATED ON THE BASIS OF DIAMETER OF SMALLER BAR.



Prepared by :-

WAPCOS LTD.



Project Title :-

NORTH KOEL RESERVOIR PROJECT, BIHAR AND JHARKHAND




Drawing Title :-

REINFORCEMENT DETAILS OF SLAB FOR FALL CUM BRG. AT KM. 11.460 OF HETAMPUR DY. (OFFTAKE FROM RD - 73+100 KM. (L), NORTH KOEL RMC)

Drawing No. :-

WAP/ INFRA/ NORTHKOEL/ BC/ R-24/ FALL

2 of 2

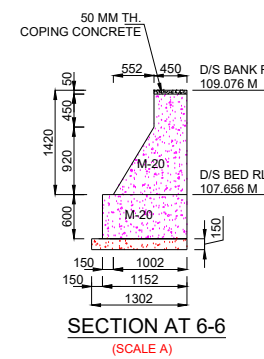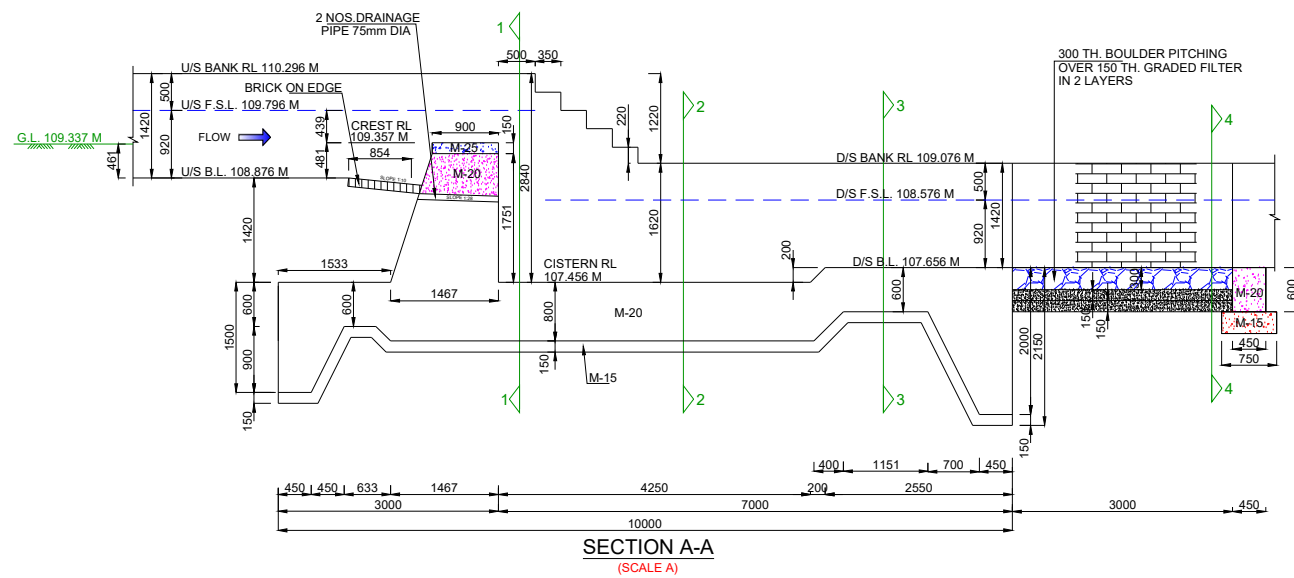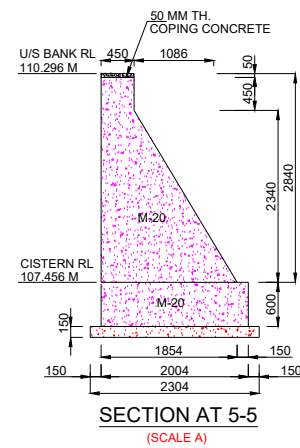









NOTES:-

1. ALL DIMENSIONS ARE IN mm AND LEVELS IN METRES EXCEPT OTHERWISE MENTIONED.
2. THE DRAWING SHALL NOT BE SCALED OFF, ONLY WRITTEN DIMENSIONS SHALL BE FOLLOWED.
3. ALL CONCRETE WORK SHALL CONFORM TO IS: 456-2000. GRADE OF CONCRETE IN DIFFERENT COMPONENTS SHALL BE AS FOLLOWS,

COMPONENT	GRADE
FLOOR	M 20
FOUNDATION OF ABUTMENTS & WING WALL	M 20
PCC UNDER FLOOR	M 15
ABUTMENTS / WING WALLS	M 20
4. ANY OVER DIGGING SHALL BE FILLED BY CONCRETE 1:3:6 GRADE.
5. SKIN REINFORCEMENT SHALL BE PROVIDED IN FLOOR AND ABUTMENT OF 12 MM DIA BARS @ 250 MM.

HYDRAULIC:- DATA

	U/S	D/S	UNIT
FULL SUPPLY DISCHARGE	1.250	1.250	CUMEC
VERTICAL DROP	1.220	1.220	METRE
FULL SUPPLY DEPTH	0.920	0.920	METRE
BED WIDTH	2.320	2.320	METRE
BED SLOPE	1 : 3500	1 : 3500	

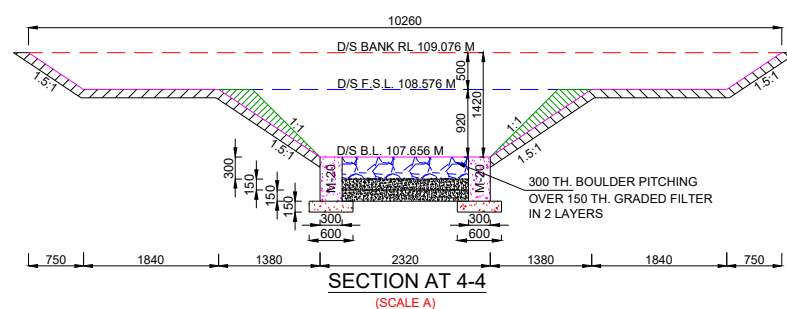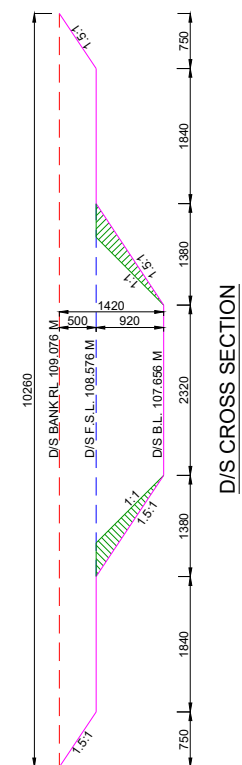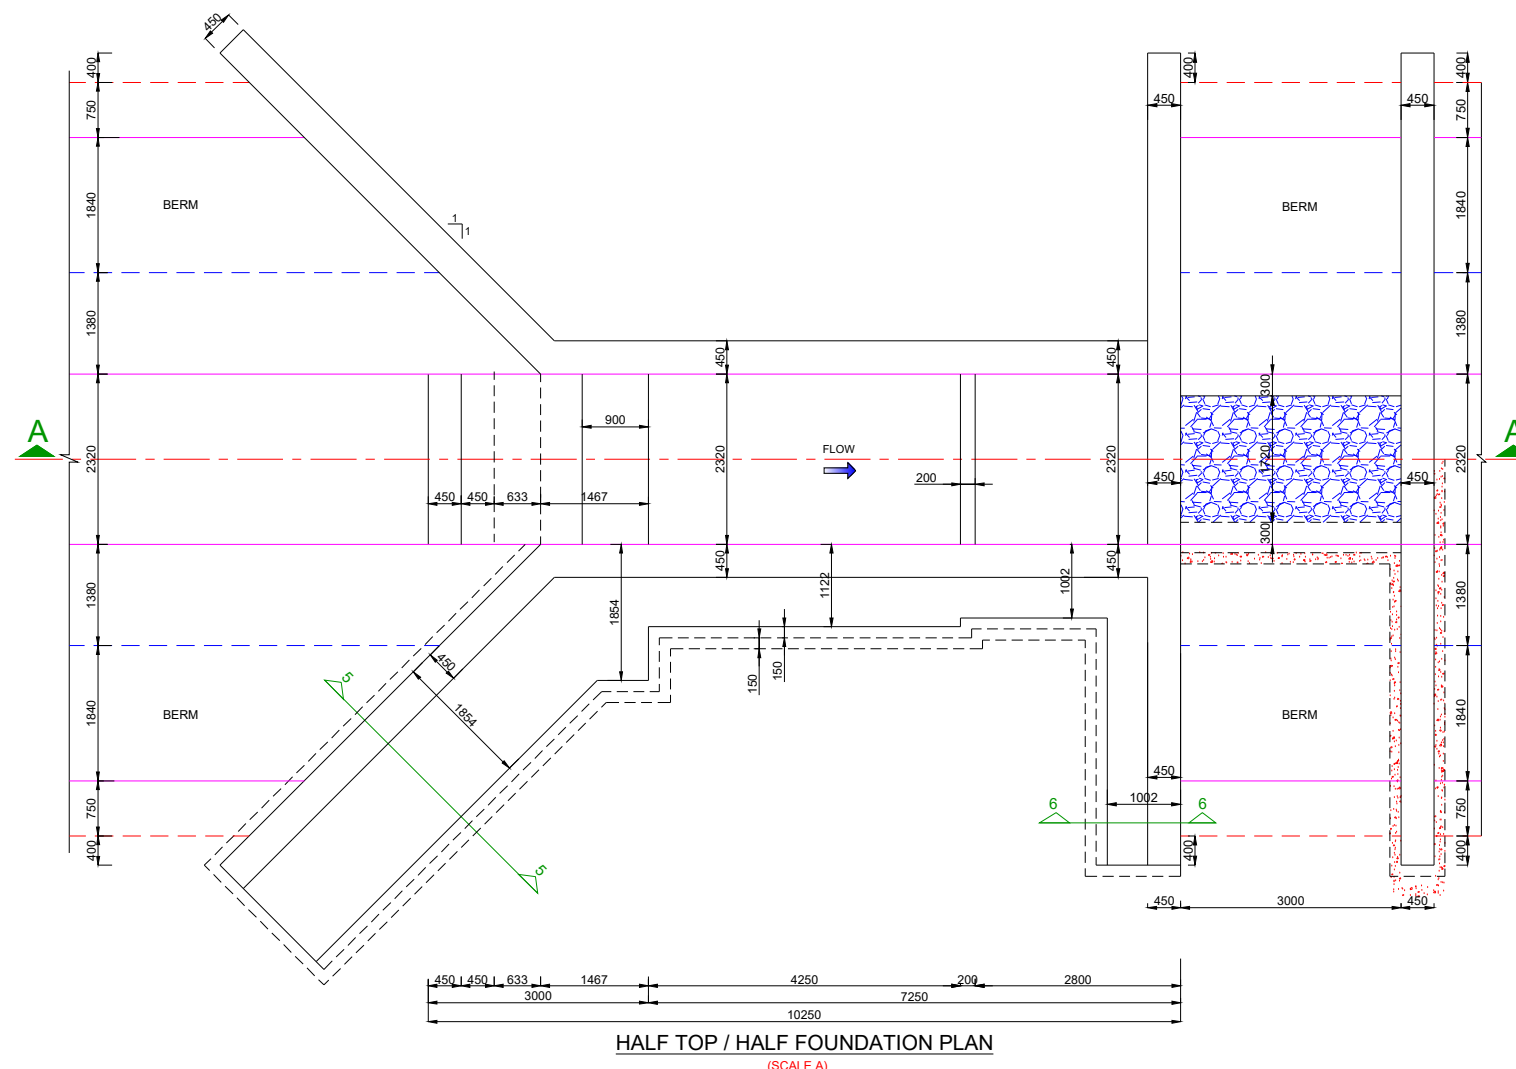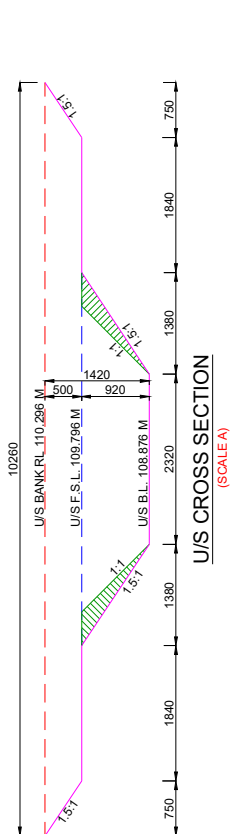 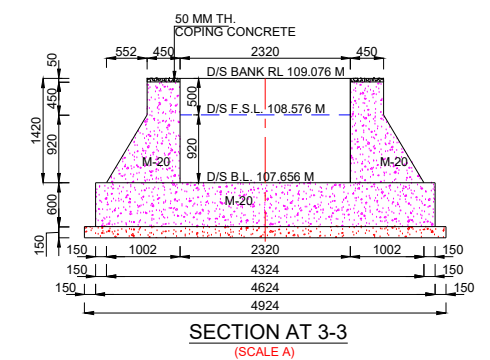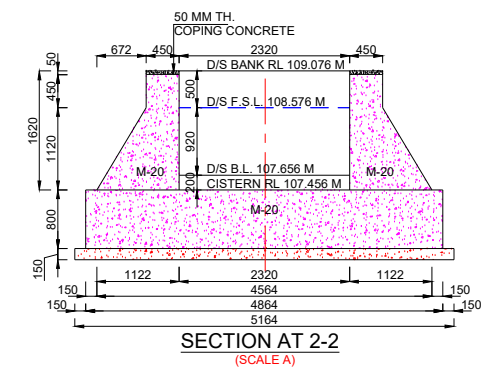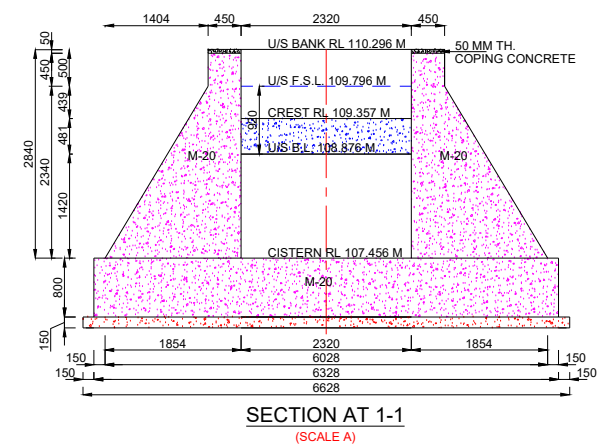

Prepared by :-

WAPCOS LTD.



Project Title :-	NORTH KOEL RESERVOIR PROJECT, BIHAR AND JHARKHAND
Drawing Title :-	SHARDA TYPE 1.220 M HT. FALL AT KM. 12.510 OF HETAMPUR DY. (OFFTAKE FROM RD - 73+100 KM. (L), NORTH KOEL RMC)
Drawing No. :-	WAP/ INFRA/ NORTHKOEL/ BC/ R-24/ FALL










1 of 1

PROPOSED DESIGN DATA



Discharge	0.930	cumec
Bed Width	2.000	m
Water Depth	0.840	m
Internal Dia	1.000	m
No. of Dia	2	Nos.
Free Board	0.500	m

NOTES:-

1. ALL DIMENSIONS ARE IN mm AND LEVELS IN METERS EXCEPT OTHERWISE MENTIONED.
2. THE DRAWING SHALL NOT TO BE SCALED OFF ONLY WRITTEN DIMENSIONS SHALL BE FOLLOWED.
3. ANY OVER DIGGING SHALL BE FILLED BY CONCRETE M-10
4. THE PIPES SHALL BE RCC NP3 NON PRESSURE PIPES. THE SPECIFICATION OF PIPES SHALL BE AS PER IS:458.
5. BENDING OF BARS SHALL CONFORM TO IS:2502.
6. ALL CONCRETE WORK SHALL CONFORM TO IS:456-2000. GRADE OF CONCRETE IN DIFF. COMPONENTS SHALL BE ASSHOWN ON DRAWINGS.
7. ALL REINFORCEMENT BARS SHALL BE OF HIGH YIELD STRENGTH DEFORMED BARS CONFORMING IS:786.

 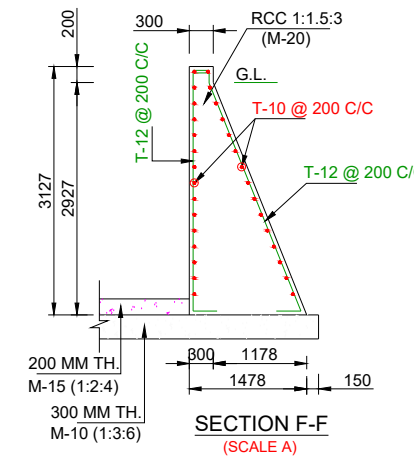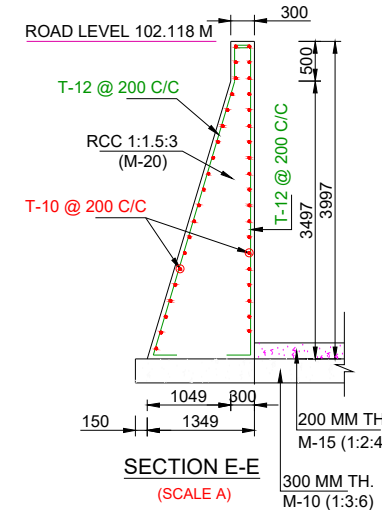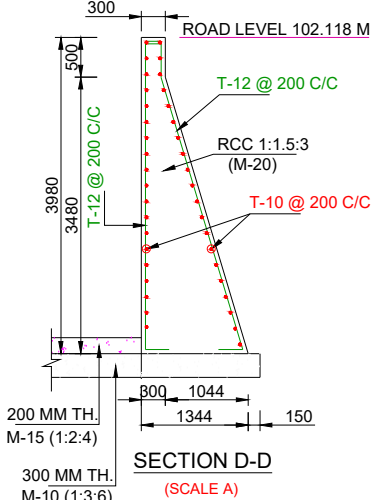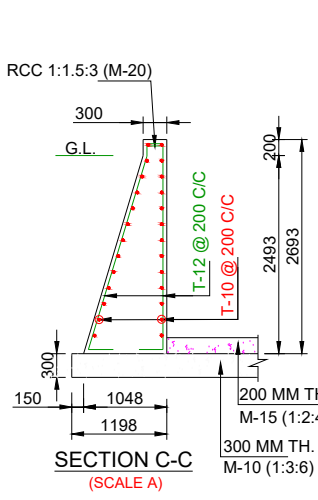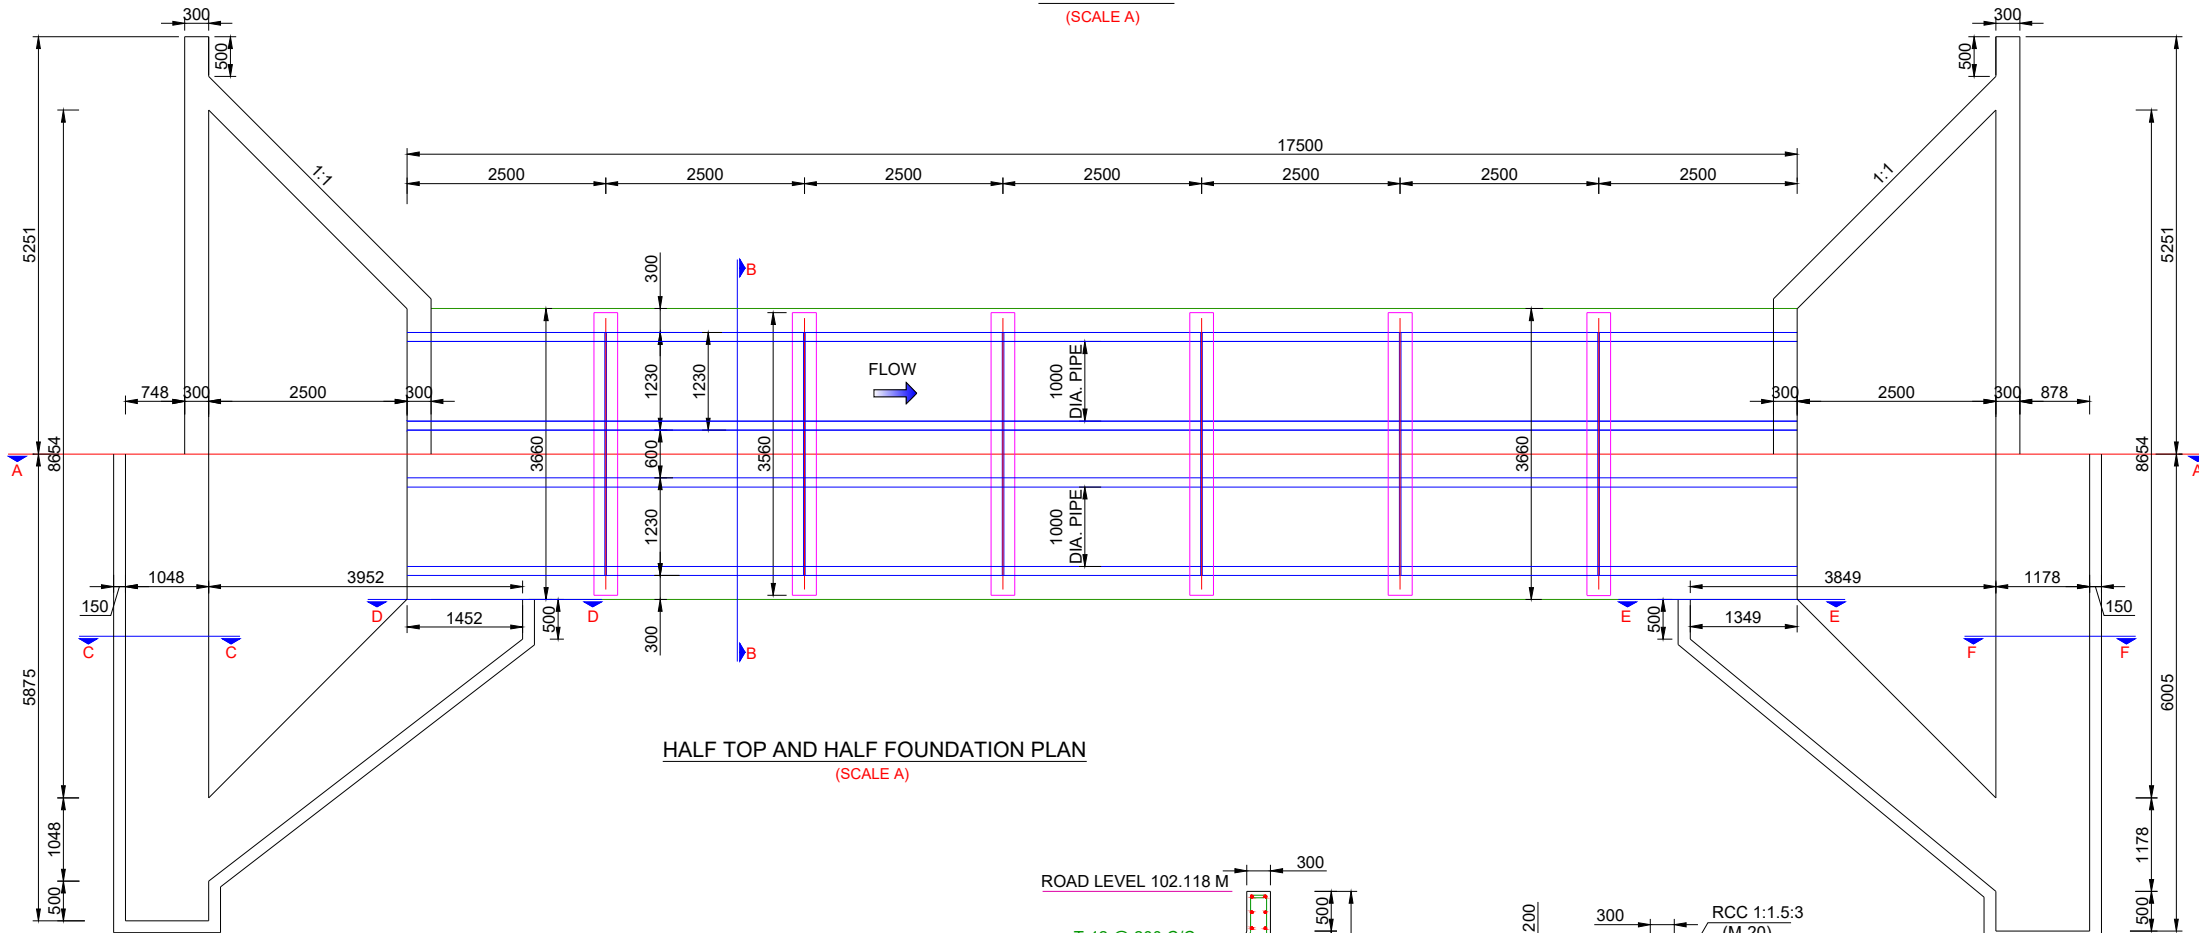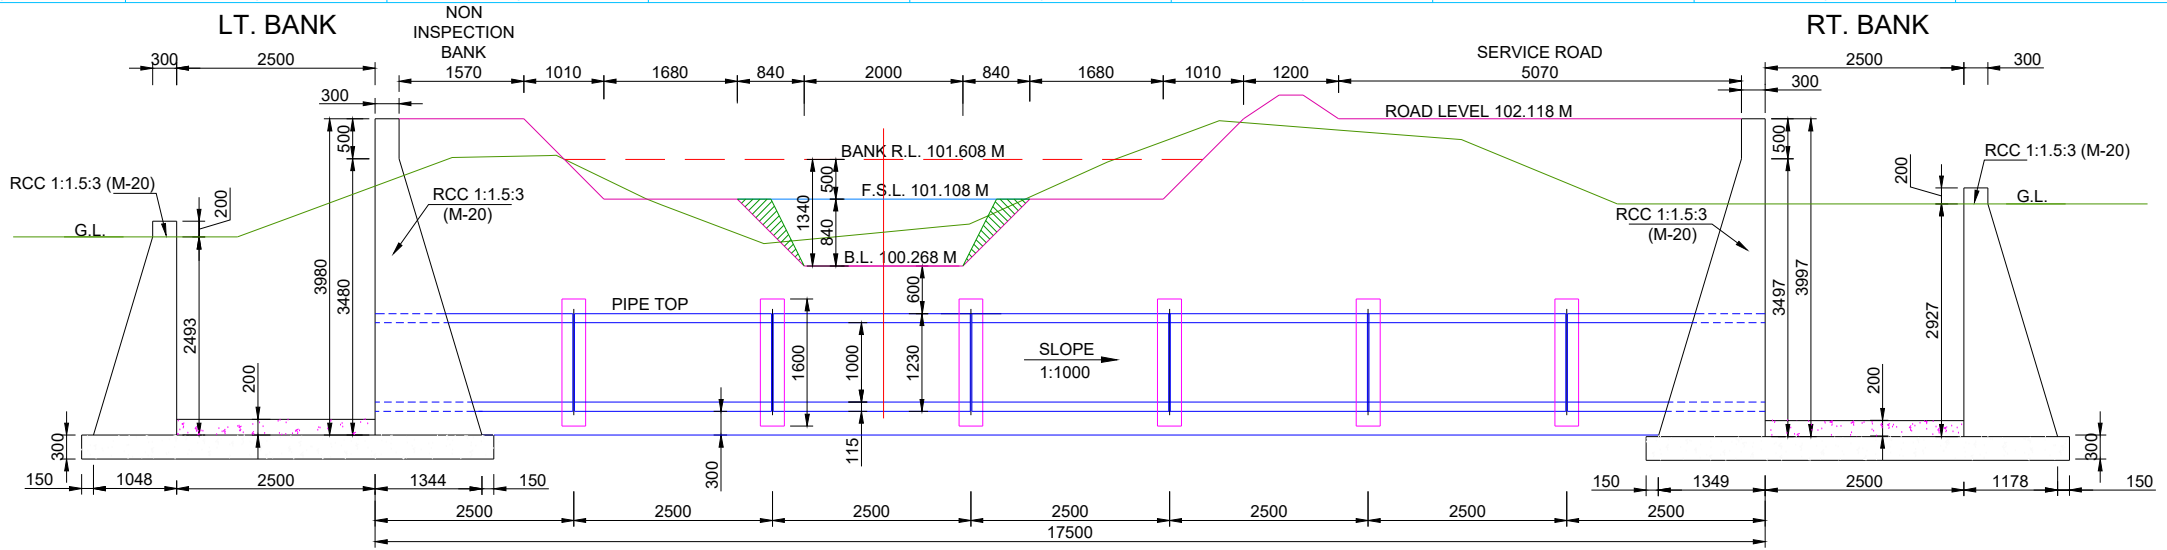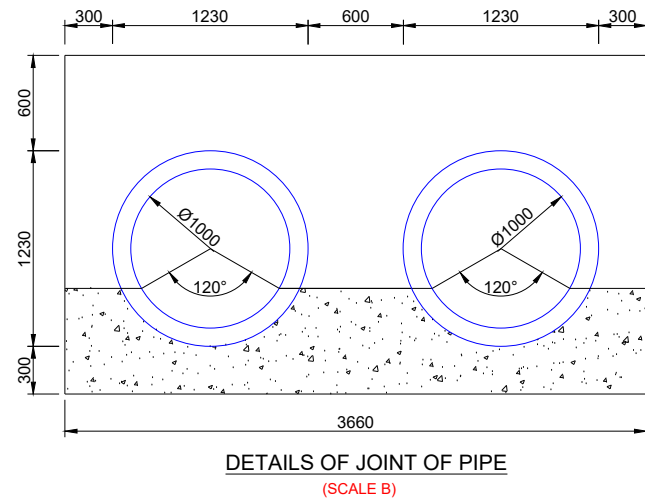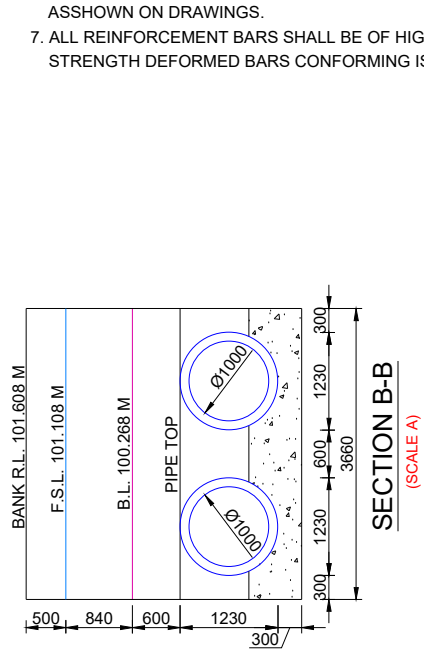






Prepared by :- WAPCOS LTD.	Project Title :- NORTH KOEL RESERVOIR PROJECT, BIHAR AND JHARKHAND
	Drawing Title :- GENERAL ARRANGEMENT DRAWING OF DRAINAGE SYPHON AT KM 13.875 OF HETAMPUR DY.
Drawing No. :- WAP/ INFRA/ NORTHKOEL/ BC/ R-24/ CD-01	1 of 1

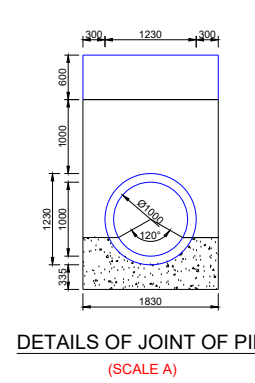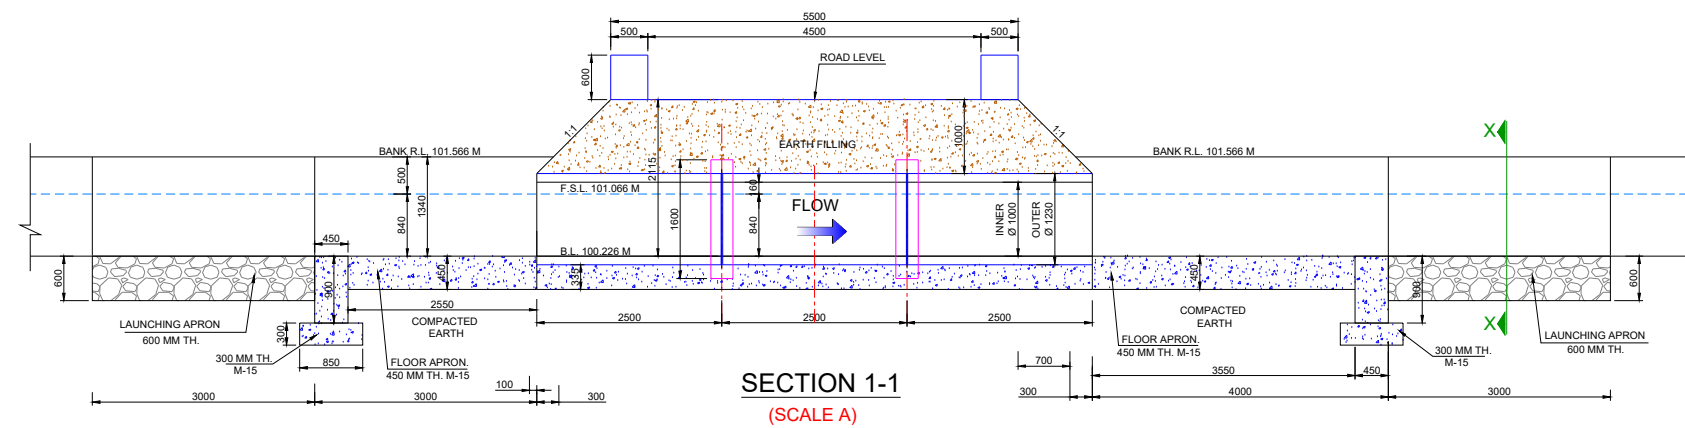


DESIGN DATA:-

DISCHARGE	0.04 CUMEC
BED LEVEL	100.226 M
BED WIDTH	2.000 M
WATER DEPTH	0.840 M
FREE BOARD	0.500 M
CARRIAGE WAY	5.500 M
NO. OF PIPE	1 NOS.
SIDE SLOPE	1 IN 1
INTERNAL DIA OF PIPE	1.000 M



- NOTES :-**
- ALL DIMENSIONS ARE IN mm AND LEVELS IN METRES EXCEPT OTHERWISE MENTIONED.
 - THE DRAWING SHALL NOT TO BE SCALED OFF ONLY WRITTEN DIMENSIONS SHALL BE FOLLOWED.
 - ALL CONCRETE WORK SHALL CONFORM TO IS: 456, GRADE OF CONCRETE IN DIFFERENT COMPONENT SHALL BE
TRANSITION WALL M-20
BASE CONCRETE & CURTAIN WALL M-15
- TRANSITIONS WALL**
- ALL DIMENSIONS ARE IN mm AND LEVELS IN METRES EXCEPT OTHERWISE MENTIONED.
 - THE DRAWING SHALL NOT TO BE SCALED OFF ONLY WRITTEN DIMENSIONS SHALL BE FOLLOWED.
 - WEEP HOLES WITH A DIAMETER OF 80MM. SPACED AT 1500MM IN A STAGGERED ARRANGEMENT, SHALL BE PROVIDED IN THE TRANSITION WALL WITH A 1:20 SLOPE TOWARDS THE CANAL TO ENSURE PROPER DRAINAGE.
 - SKIN REINFORCEMENT OF 12 Ø @250 MM C/C FOR TEMPERATURE STRESSES SHALL BE PROVIDED IN TRANSITIONS WALL.
 - MIN. CLEAR COVER TO ANY REINF. INCLUDING STIRRUPS SHALL BE 50 MM OR UNLESS OTHERWISE SPECIFIED.

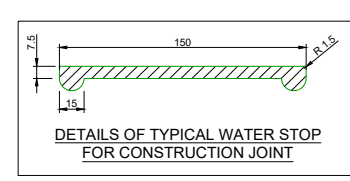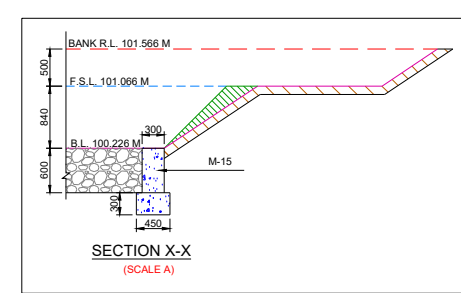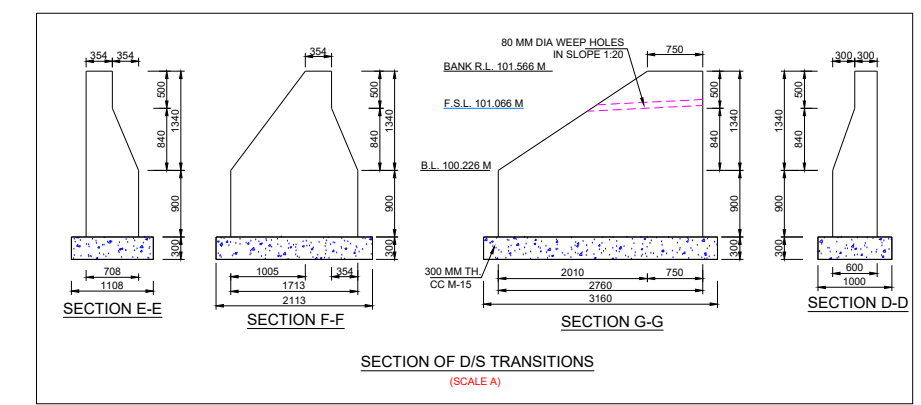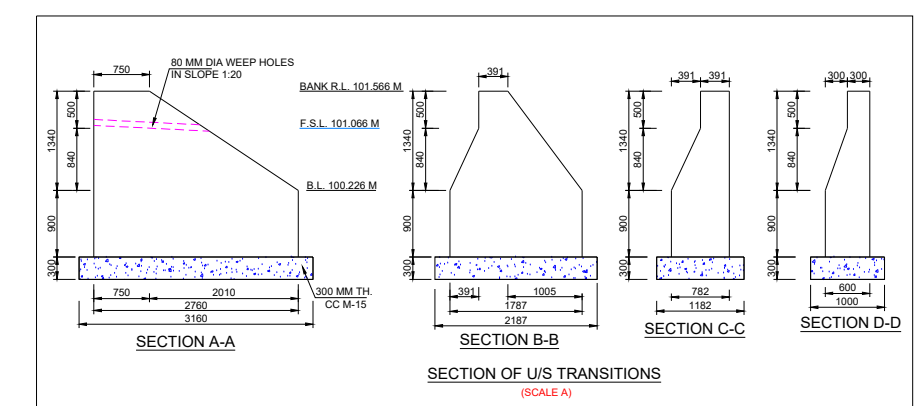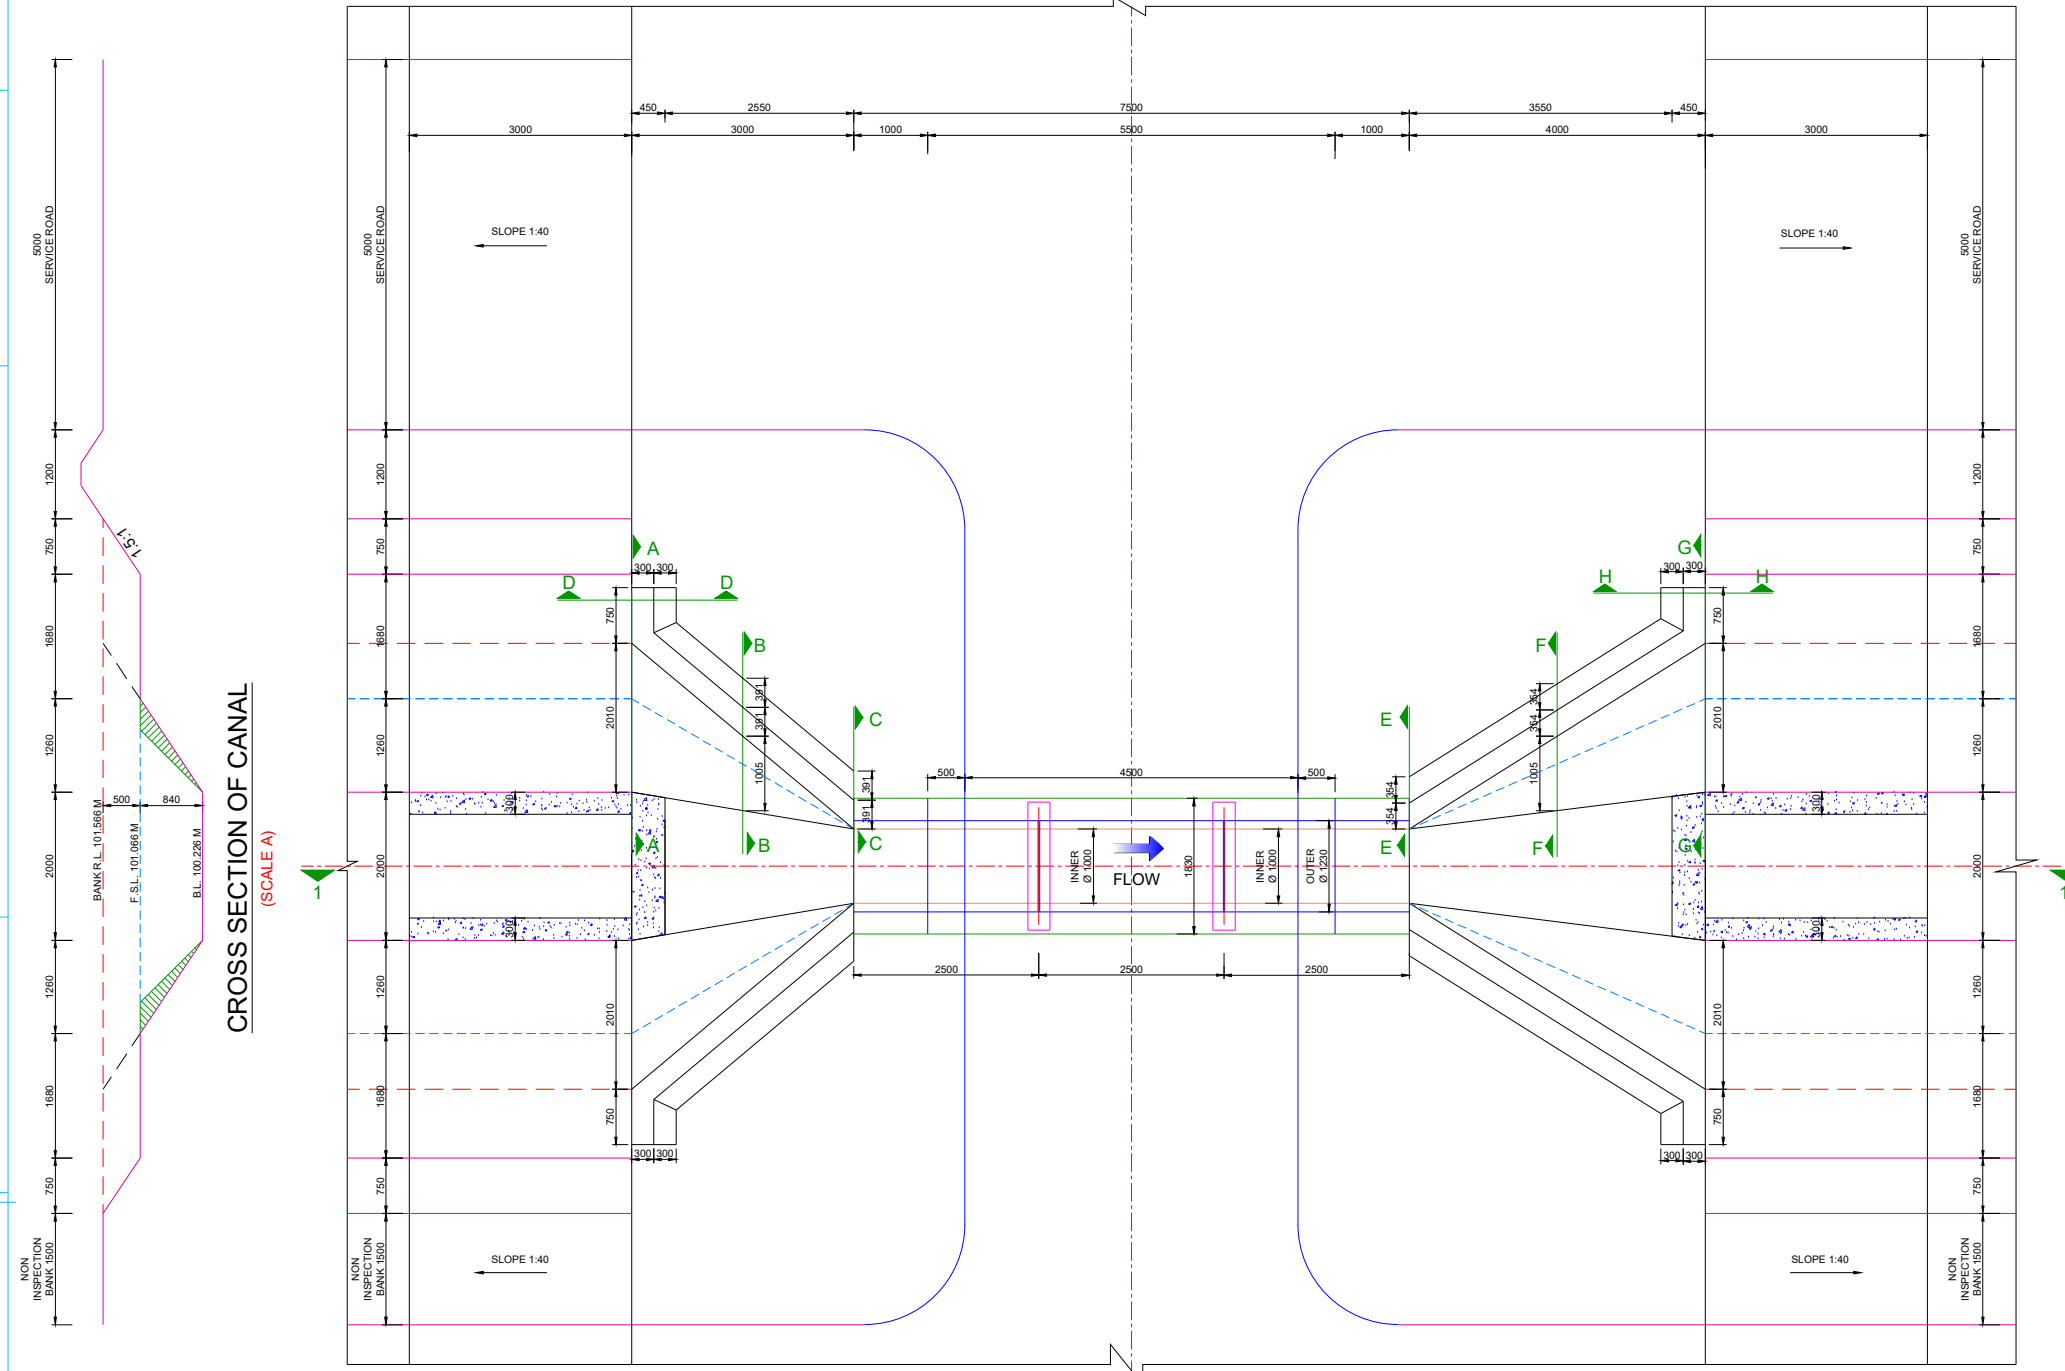

LAYOUT PLAN
(SCALE A)

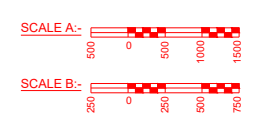







Prepared by :- WAPCOS LTD.	Project Title :- NORTH KOEL RESERVOIR PROJECT, BIHAR AND JHARKHAND
	Drawing Title :- GENERAL ARRANGEMENT DRAWING OF PIPE BRIDGE AT KM 14.020 OF HETAMPUR DY.
	Drawing No. :- WAP/ INFRA/ NORTHKOEL/ BC/ R-24/PIPE BRG.

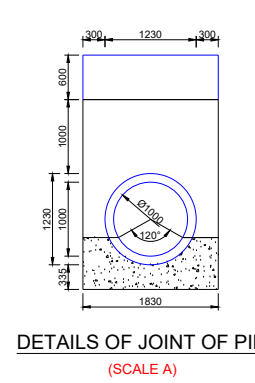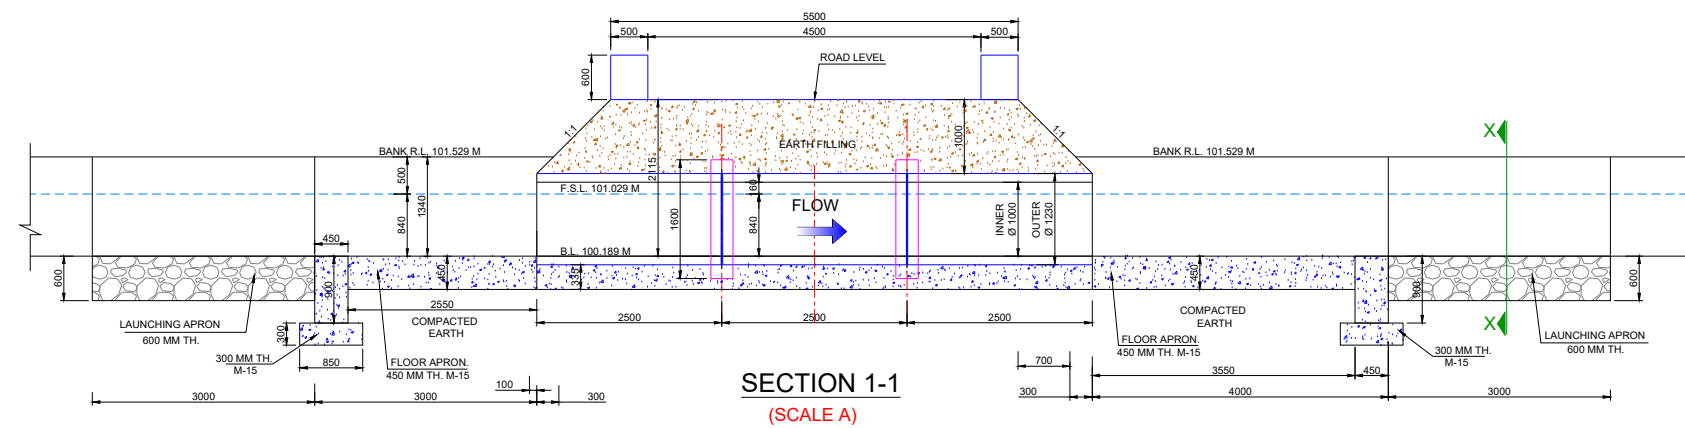


DESIGN DATA:-

DISCHARGE	0.04 CUMEC
BED LEVEL	100.189 M
BED WIDTH	2.000 M
WATER DEPTH	0.840 M
FREE BOARD	0.500 M
CARRIAGE WAY	5.500 M
NO. OF PIPE	1 NOS.
SIDE SLOPE	1 IN 1
INTERNAL DIA OF PIPE	1.000 M

- NOTES :-**
- ALL DIMENSIONS ARE IN mm AND LEVELS IN METRES EXCEPT OTHERWISE MENTIONED.
 - THE DRAWING SHALL NOT TO BE SCALED OFF ONLY WRITTEN DIMENSIONS SHALL BE FOLLOWED.
 - ALL CONCRETE WORK SHALL CONFORM TO IS: 456, GRADE OF CONCRETE IN DIFFERENT COMPONENT SHALL BE
TRANSITION WALL M-20
BASE CONCRETE & CURTAIN WALL M-15
- TRANSITIONS WALL**
- ALL DIMENSIONS ARE IN mm AND LEVELS IN METRES EXCEPT OTHERWISE MENTIONED.
 - THE DRAWING SHALL NOT TO BE SCALED OFF ONLY WRITTEN DIMENSIONS SHALL BE FOLLOWED.
 - WEEP HOLES WITH A DIAMETER OF 80MM. SPACED AT 1500MM IN A STAGGERED ARRANGEMENT, SHALL BE PROVIDED IN THE TRANSITION WALL WITH A 1:20 SLOPE TOWARDS THE CANAL TO ENSURE PROPER DRAINAGE.
 - SKIN REINFORCEMENT OF 12 Ø @250 MM C/C FOR TEMPERATURE STRESSES SHALL BE PROVIDED IN TRANSITIONS WALL.
 - MIN. CLEAR COVER TO ANY REINF. INCLUDING STIRRUPS SHALL BE 50 MM OR UNLESS OTHERWISE SPECIFIED.

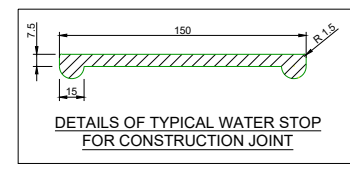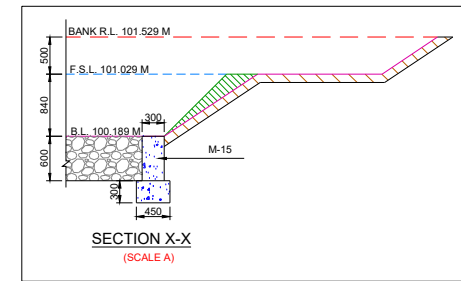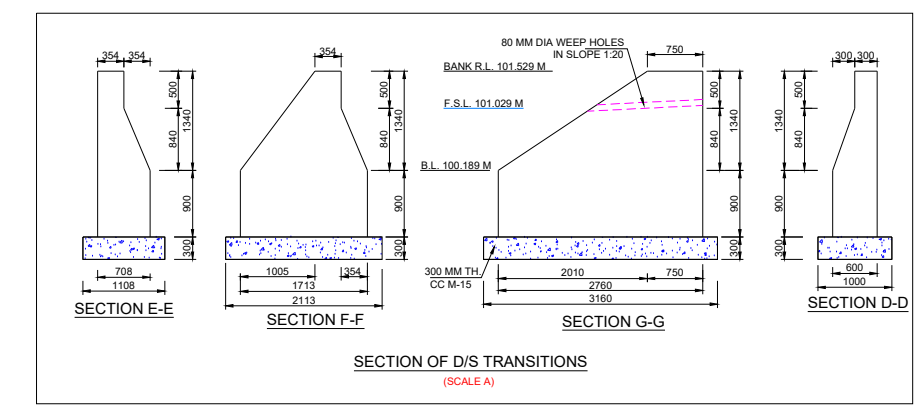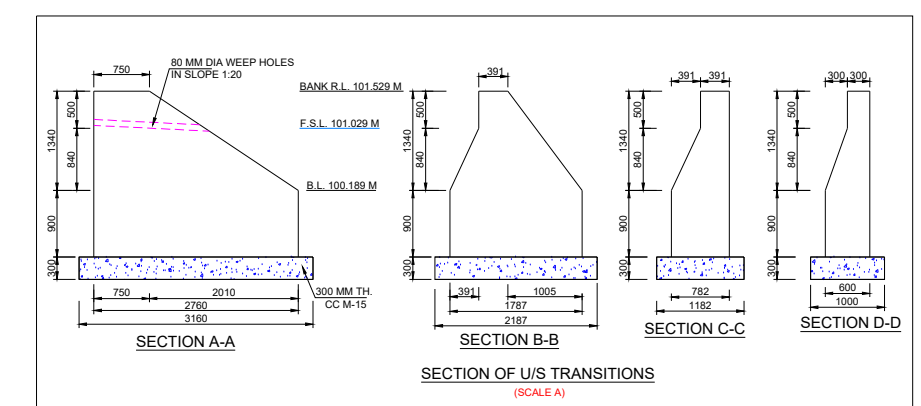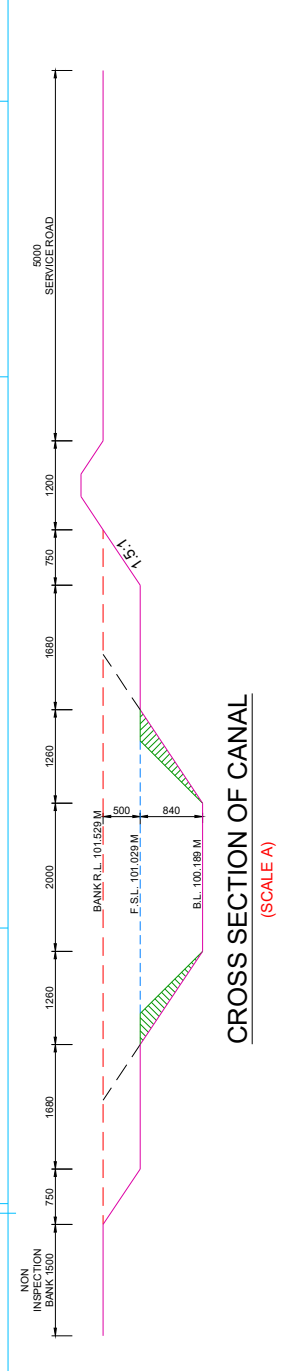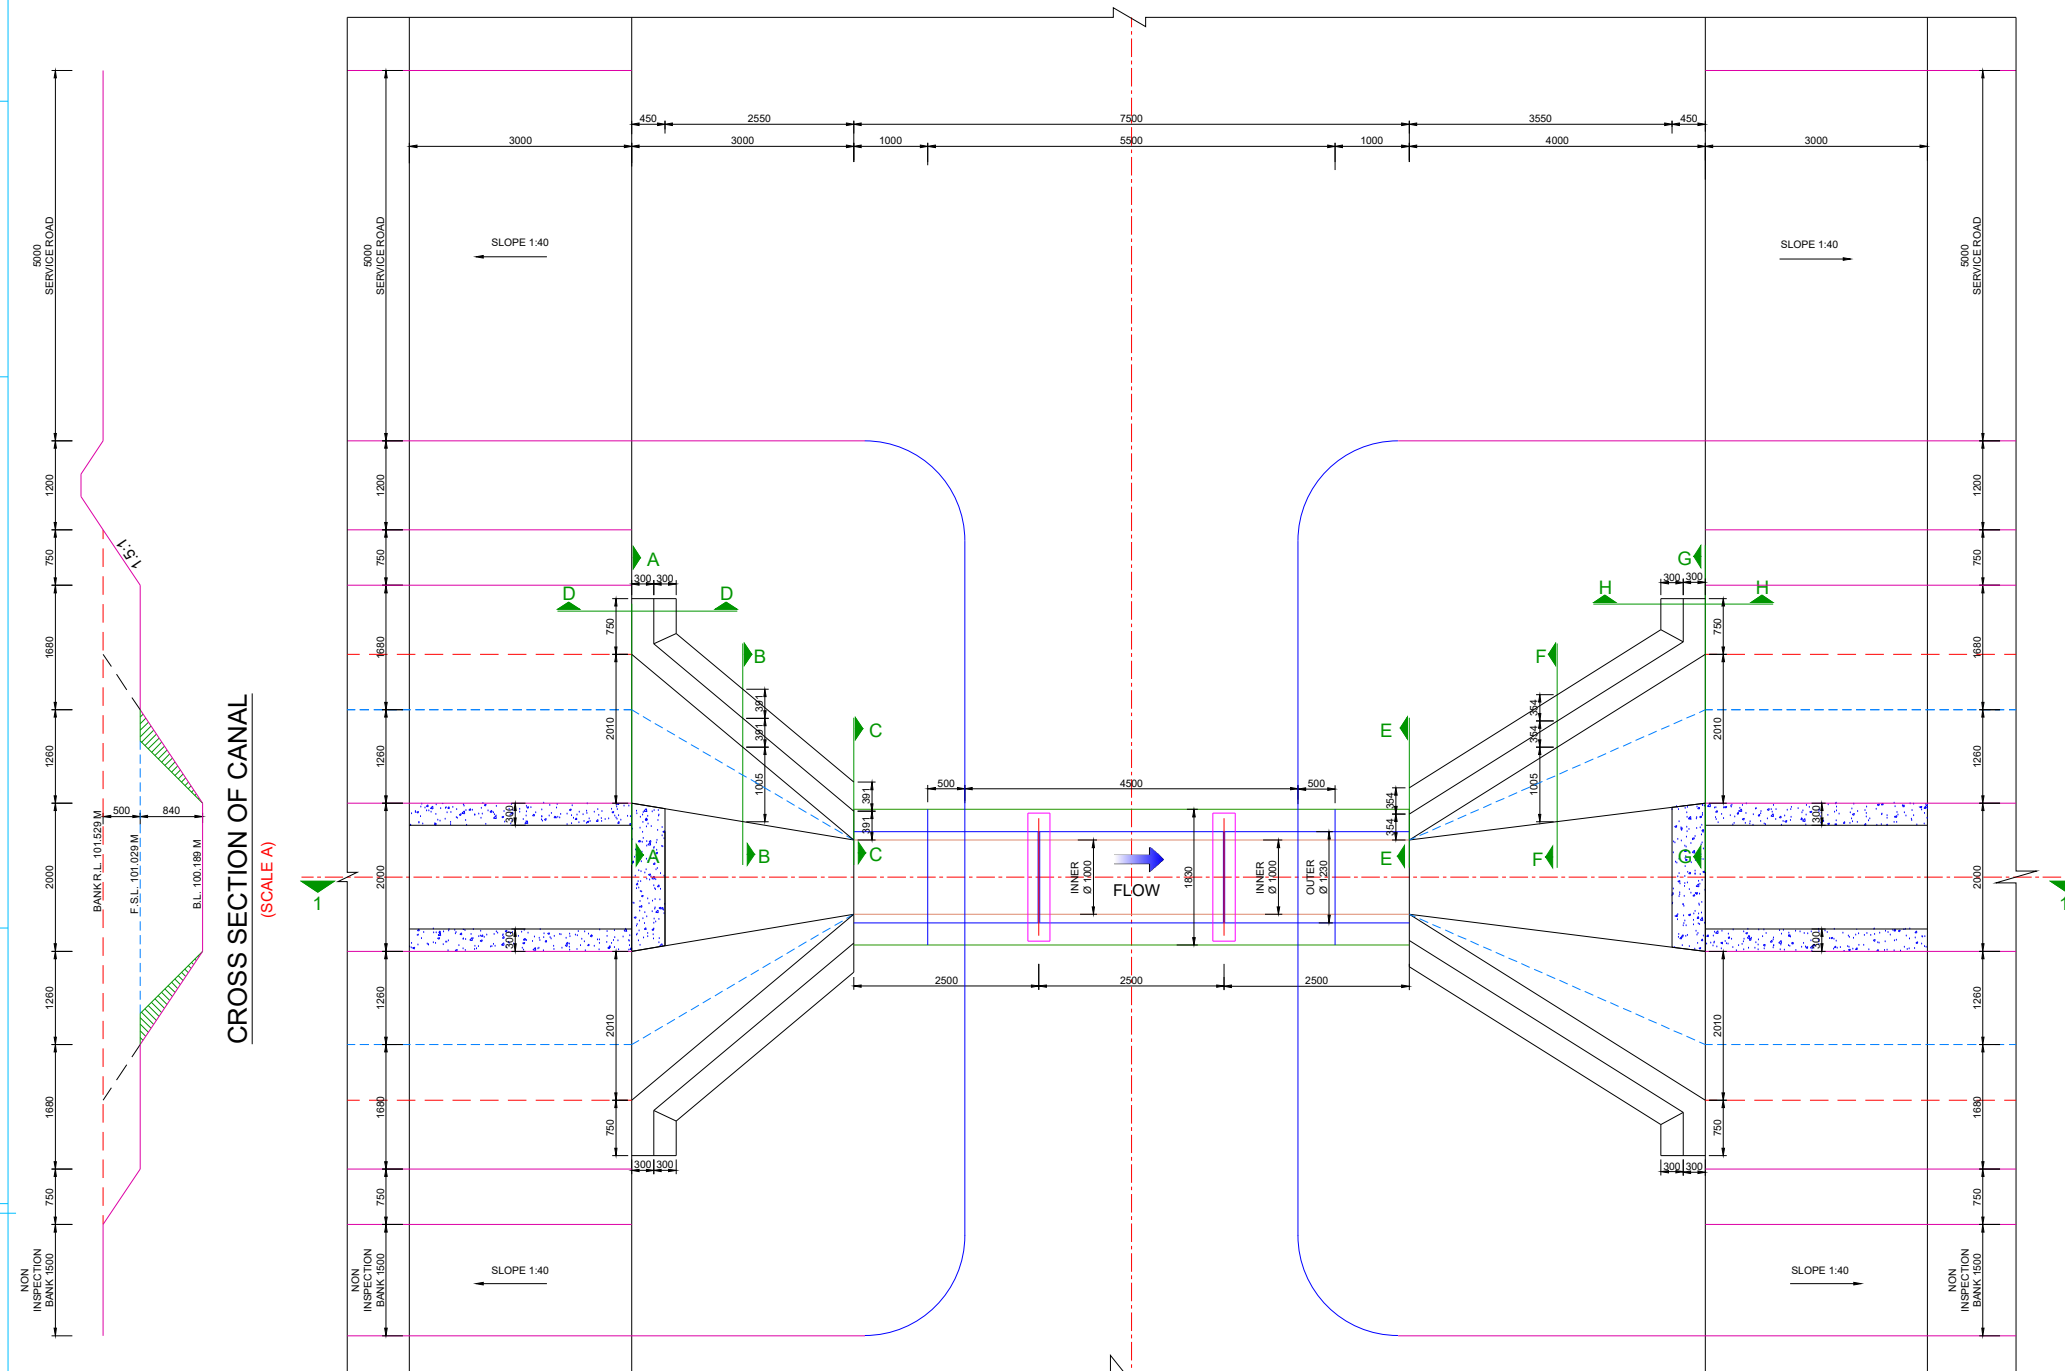

LAYOUT PLAN
(SCALE A)

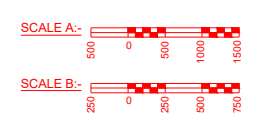

Prepared by :- WAPCOS LTD.	Project Title :- NORTH KOEL RESERVOIR PROJECT, BIHAR AND JHARKHAND
	Drawing Title :- GENERAL ARRANGEMENT DRAWING OF PIPE BRIDGE AT KM 14.150 OF HETAMPUR DY.
Drawing No. :- WAP/ INFRA/ NORTHKOEL/ BC/ R-24/PIPE BRG.	1 of 1

